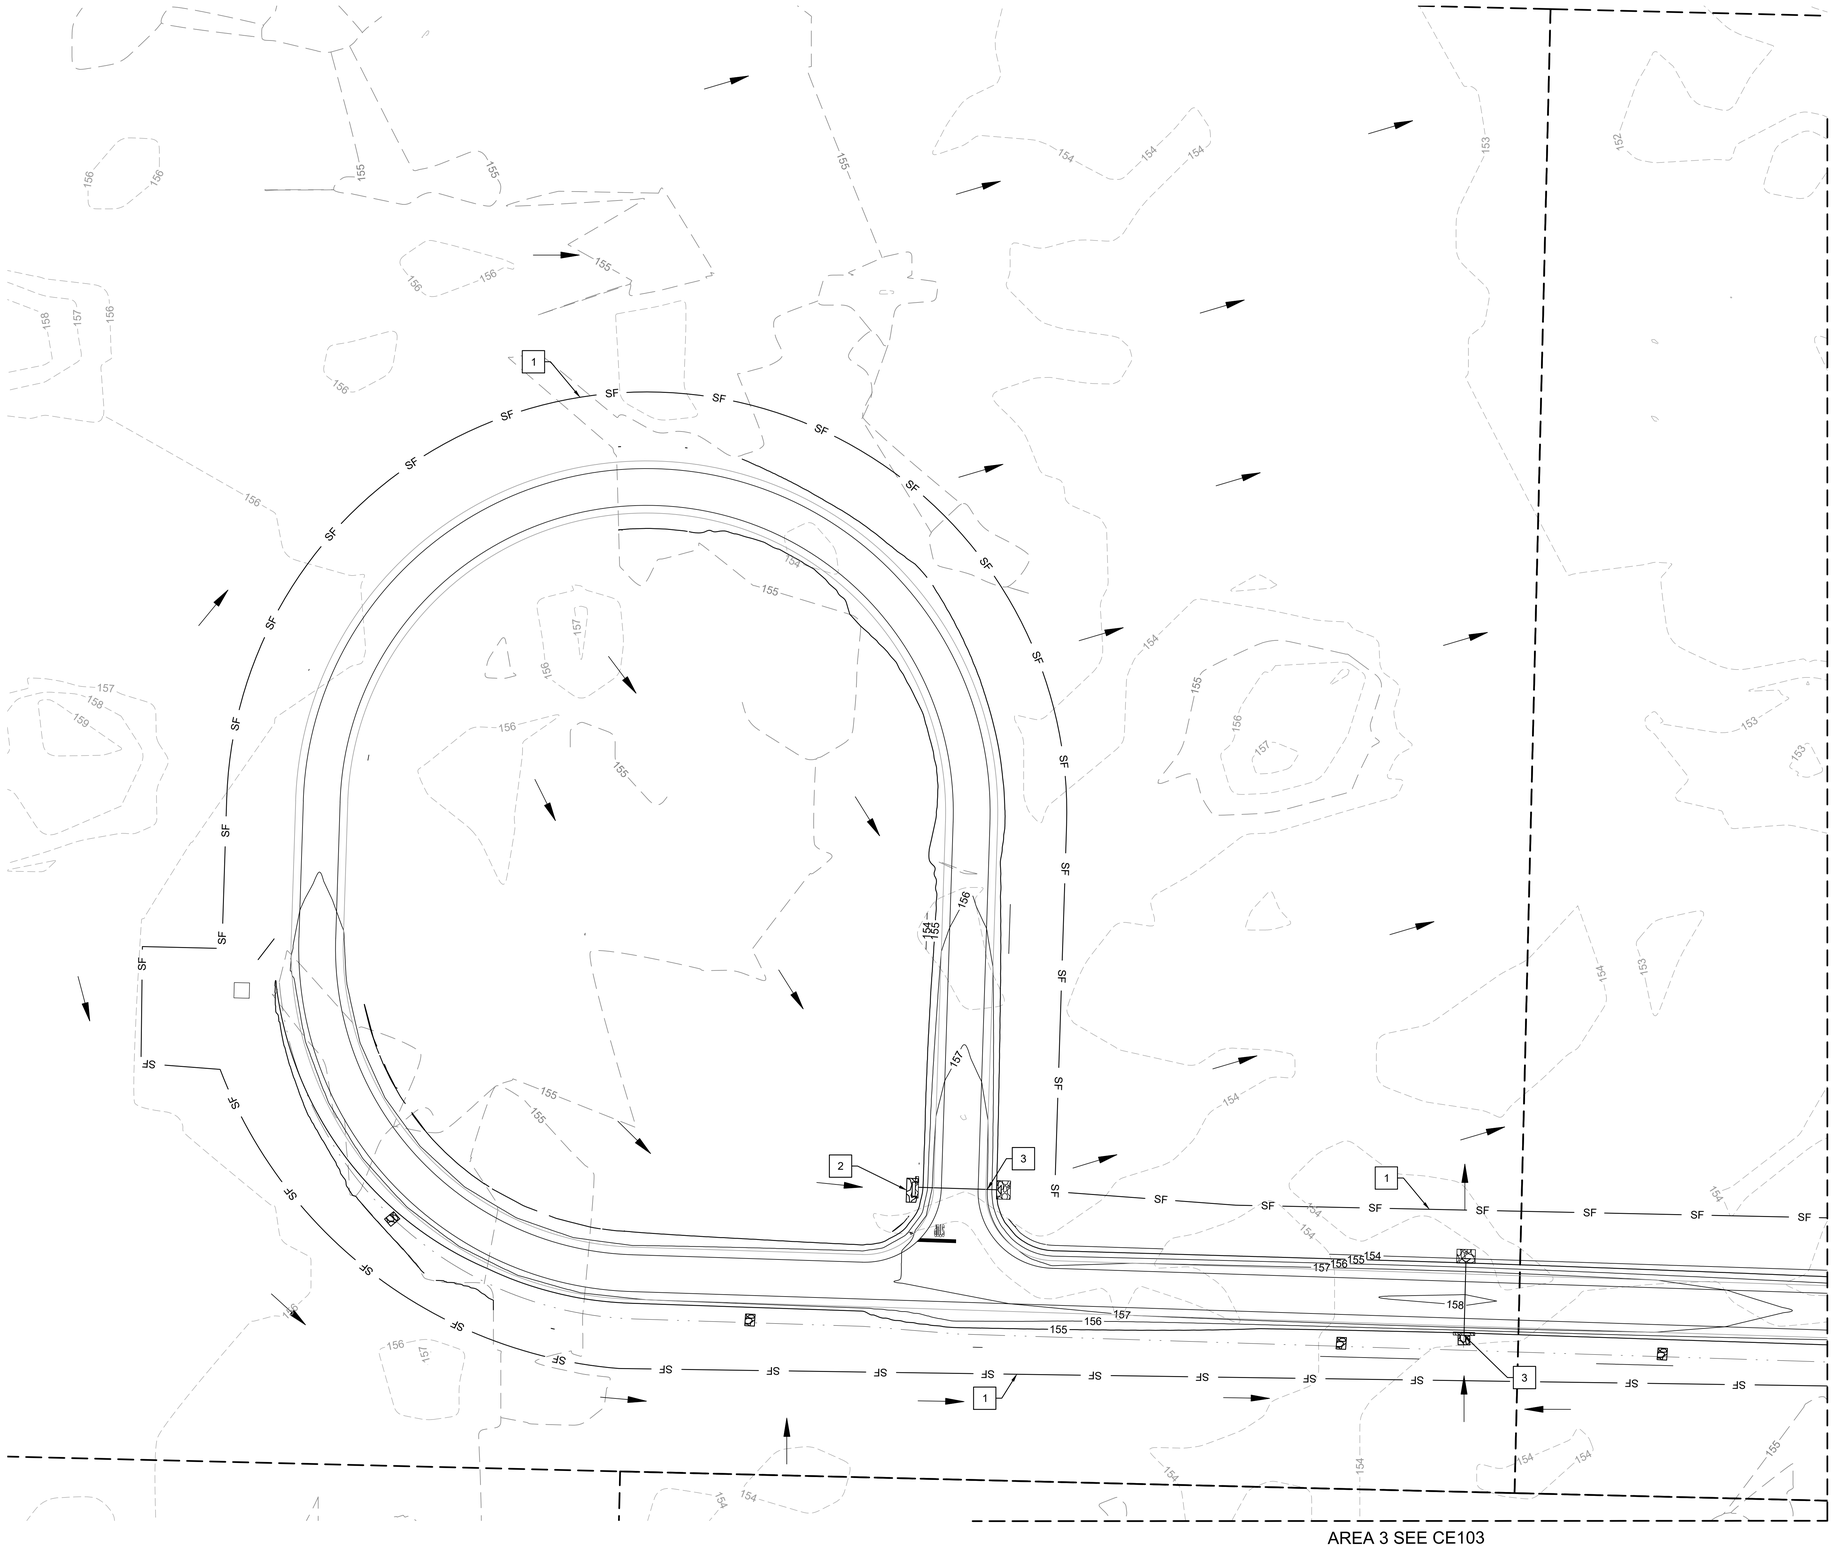

A1 EROSION SEDIMENT CONTROL PLAN - AREA 1
SCALE 1" = 40'

GENERAL NOTES

1. ALL ELEVATIONS ARE IN FEET.
2. CONTOUR INTERVALS ARE 1.0'.
3. REFER TO G-100 FOR LAYDOWN AND HAUL ROUTE.
4. INSTALL EROSION CONTROL MEASURE AS INDICATED ON THE PLANS AND AS FIELD CONDITIONS WARRANT PRIOR TO COMMENCING AND CONSTRUCTION ACTIVITIES. REPAIRS OR MODIFICATIONS TO THE MEASURES SHOULD BE MADE IF CONTROL MEASURES PROVE INEFFECTIVE OR IF ADDITIONAL CONTROL MEASURES ARE NECESSARY.

KEYNOTES

1. CONSTRUCT SILT FENCE PER DETAIL B5/CE501
2. CONSTRUCT ROCK CHECK DAM PER DETAIL A5/CE501
3. CONSTRUCT STORM DRAIN CULVERT SEE CG SERIES

LEGEND

- RIP RAP/ROCK CHECK DAM PER DETAIL A5/CE501
- PROPERTY BOUNDARY
- SF — SILT FENCE
- 150 — PROPOSED CONTOUR LINE
- 150 — EXISTING CONTOUR LINE
- SWALE

KEY PLAN

0 20' 40' 80' 120'
1" = 40'-0"

PLAN NORTH
TRUE N

NABHOLZ

ARKANSAS
REGISTERED PROFESSIONAL ENGINEER
Tiffany Kinder
No. 22680
Tiffany H. Kinder
Arkansas

Jacobs
777 Main Street
Fort Worth, TX 76102
Entity: Jacobs Engineering Group Inc. License #: 176
Licensed by Engineering License Date: 07/1/2024

NO.	DATE	DSGN	DR	CHK	APVD
A	2024-07-19	100% ISSUED FOR CONSTRUCTION - DEVELOPMENT	DG	TM	TM
B	2024-07-01	100% ISSUED FOR REVIEW - DEVELOPMENT	DG	BY	APVD

DSGN JP/BM DR CHK RR APVD TM

REVISION

Site Development
Camden OSD
Camden, Arkansas
Aerojet Rocketdyne

EROSION SEDIMENT CONTROL - AREA 1

SHEET NO
CE101

SCALE	AS SHOWN
DATE	07/01/2024
PROJ	D3547405
DWG	CE101.dwg
SHEET	11 of 99

© Jacobs Solutions 2023. ALL RIGHTS RESERVED.
REUSE OF DOCUMENTS: THIS DOCUMENT, AND THE IDEAS AND DESIGNS INCORPORATED HEREIN, AS AN INSTRUMENT OF PROFESSIONAL SERVICE, IS THE PROPERTY OF JACOBS AND IS NOT TO BE USED, IN WHOLE OR IN PART, FOR ANY OTHER PROJECT WITHOUT THE WRITTEN AUTHORIZATION OF JACOBS.

C:\Users\GimbelDG\DC\ACCDocs\Jacobs\US_D3754500_FED_Aerojet Rocketdyne\Project Files\CMDN Civil WIP\740\CE101.dwg

PLOT DATE/TIME: 7/23/2024 12:32 PM