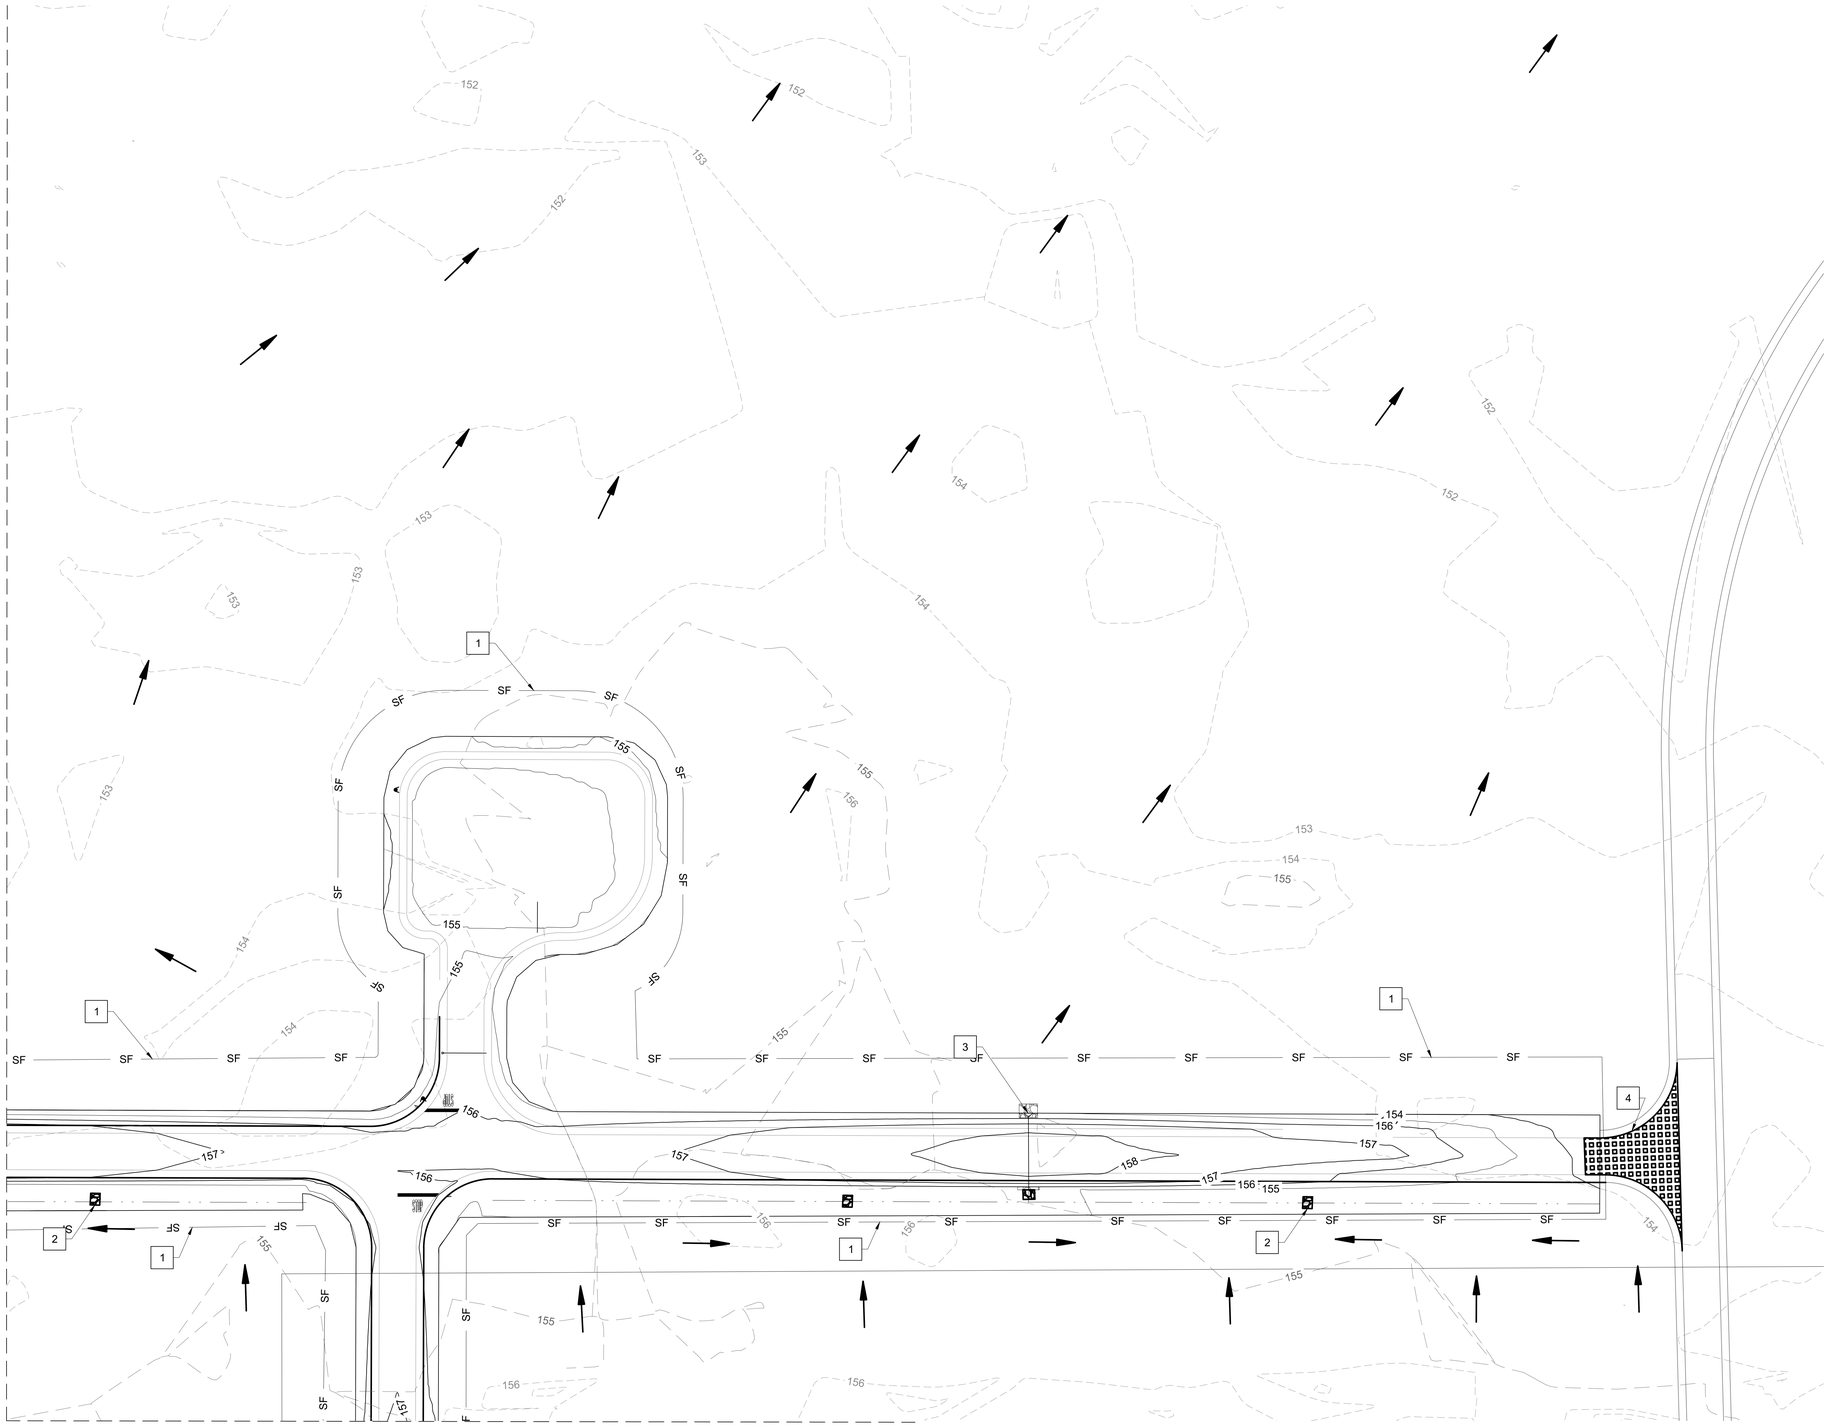

A1 EROSION SEDIMENT CONTROL PLAN - AREA 2
SCALE 1" = 40'

GENERAL NOTES

1. ALL ELEVATIONS ARE IN FEET.
2. CONTOUR INTERVALS ARE 1.0'.
3. REFER TO G-100 FOR LAYDOWN AND HAUL ROUTE.
4. INSTALL EROSION CONTROL MEASURE AS INDICATED ON THE PLANS AND AS FIELD CONDITIONS WARRANT PRIOR TO COMMENCING AND CONSTRUCTION ACTIVITIES. REPAIRS OR MODIFICATIONS TO THE MEASURES SHOULD BE MADE IF CONTROL MEASURES PROVE INEFFECTIVE OR IF ADDITIONAL CONTROL MEASURES ARE NECESSARY.

KEYNOTES

1. CONSTRUCT SILT FENCE PER DETAIL B5/CE501
2. CONSTRUCT ROCK CHECK DAM PER DETAIL A5/CE501
3. CONSTRUCT STORM DRAIN CULVERT SEE CC SERIES
4. CONSTRUCT TEMPORARY STABILIZED CONSTRUCTION ENTRANCE PER DETAIL B1/CE501

LEGEND

- RIP RAP/ROCK CHECK DAM PER DETAIL A5/CE501
- TEMPORARY STABILIZED CONSTRUCTION ENTRANCE
- PROPERTY BOUNDARY
- SF — SILT FENCE
- 150 — PROPOSED CONTOUR LINE
- 150 — EXISTING CONTOUR LINE
- SWALE

KEY PLAN

0 20' 40' 80' 120'
1" = 40'-0"

PLAN NORTH
TRUE N

NABHOLZ

STATE OF ARKANSAS
REGISTERED PROFESSIONAL
Katheryn Iya Kennedy
No.22680
Kathryn Iya H. Kennedy

Jacobs
777 Main Street
Fort Worth, TX 76102
Entity: Jacobs Engineering Group Inc. Licensure #: 176
Licensed Layer: Engineering Licensure Date: 07/1/2024

NO.	DSGN	DATE	DR
B	JPBM	2024-07-19	100% ISSUED FOR CONSTRUCTION - DEVELOPMENT
A	CHK	2024-07-01	100% ISSUED FOR REVIEW - DEVELOPMENT
		REVISION	APVD
			DG
			DG
			BY
			APVD
			TM
			TM
			APVD
			TM

DSGN DR

REUSE OF DOCUMENTS: THIS DOCUMENT, AND THE IDEAS AND DESIGNS INCORPORATED HEREIN, AS AN INSTRUMENT OF PROFESSIONAL SERVICE, IS THE PROPERTY OF JACOBS AND IS NOT TO BE USED, IN WHOLE OR IN PART, FOR ANY OTHER PROJECT WITHOUT THE WRITTEN AUTHORIZATION OF JACOBS.

© Jacobs Solutions 2023. ALL RIGHTS RESERVED.

Site Development
Camden OSD
Camden, Arkansas
Aerojet Rocketdyne

Jacobs

EROSION SEDIMENT CONTROL - AREA 2

SHEET NO
CE102

SCALE	AS SHOWN
DATE	07/01/2024
PROJ	D3547405
DWG	CE102.dwg
SHEET	12 of 99

C:\Users\GimbelDG\DC\ACCDocs\Jacobs\US_D3754500_FED_Aerojet Rocketdyne\Project Files\CMDN Civil WIP\740\CE102.dwg

PLOT DATE/TIME: 7/23/2024 12:33 PM