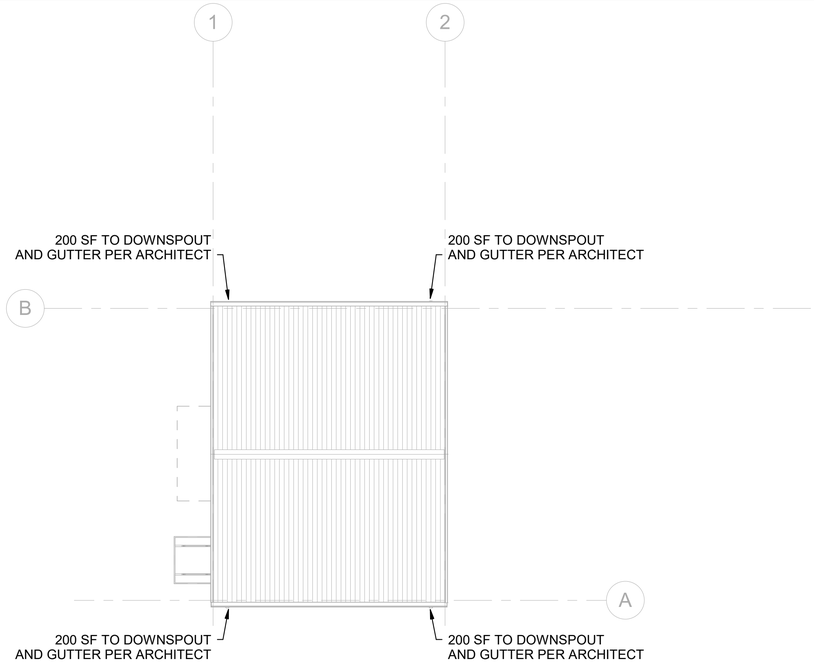

C1 ROOF PLAN
SCALE 1/8" = 1'-0"

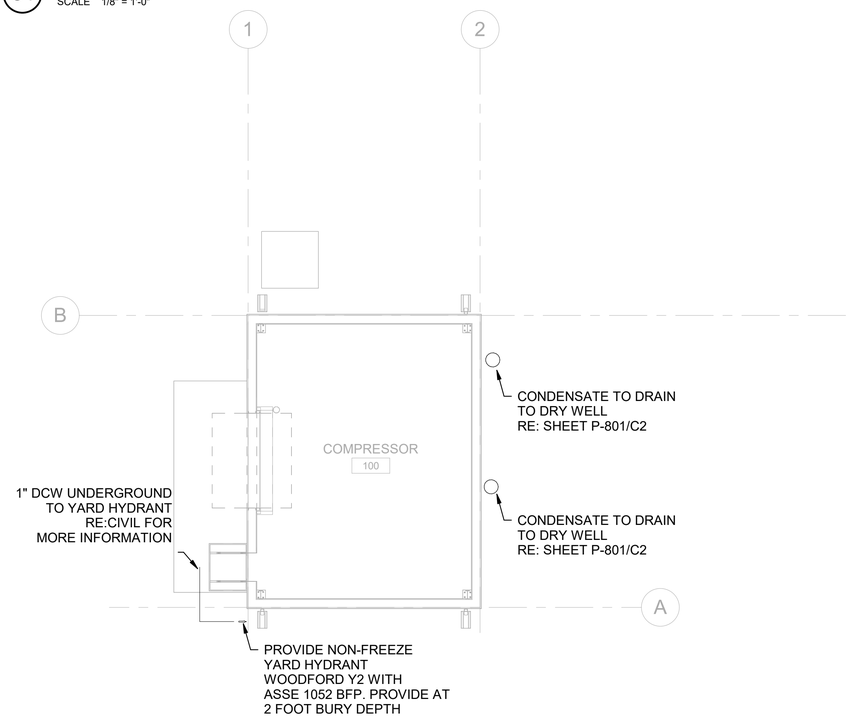

A1 GROUND FLOOR PLAN
SCALE 1/8" = 1'-0"

GRAPHIC SCALE

0 4' 8' 16' 24'
1/8" = 1'-0"

PLAN NORTH
TRUE N

NO	DATE	DSGN	DR	CHK	APVD	BY	APVD
0	09/18/2024	JWG	JWG	CCJ	SJG	JWG	TM

100% ISSUED FOR CONSTRUCTION - EXPANSION
REVISION

Jacobs
1999 Bryan Street Suite 3500 Dallas, TX 75201
T+1 469 4451400 F+1 469 4451440 www.jacobs.com
Entity: Jacobs Engineering Group Inc.
License Type: Engineering
License No.: 10
Date: 9/17/2024

STATE OF ARKANSAS
STEVE J. GOODELL
ENGINEER
No. 9593
REGISTERED PROFESSIONAL ENGINEER
09/18/2024
SEAL

THE DOCUMENT AND THE IDEAS AND DESIGNS INCORPORATED HEREIN, AS AN INSTRUMENT OF PROFESSIONAL SERVICE, IS THE PROPERTY OF JACOBS AND NOT TO BE USED IN WHOLE OR IN PART (OR ANY PORTION THEREOF) FOR ANY PROJECT WITHOUT THE WRITTEN AUTHORIZATION OF JACOBS.
REUSE OF DOCUMENTS
© Jacobs Solutions 2023. ALL RIGHTS RESERVED.

Compressor-Building
Camden OSD
Calhoun County, Arkansas
Aerojet Rocketdyne

Jacobs NABHOLZ

PLUMBING
GROUND FLOOR PLAN

SHEET NO	P-100
SCALE	1/8" = 1'-0"
DATE	09/18/2024
PROJ	D3754502
DWG	CMDN-OSD_Compressor-Building_P-100

PLOT DATE/TIME: 9/17/2024 8:42:01 AM

9/17/2024 8:42:01 AM P-100
Autodesk Docs://US_D3754500_FED_Aerojet Rocketdyne/D3754500_CMDN_OSD_Compressor-Building_PLUM.rvt