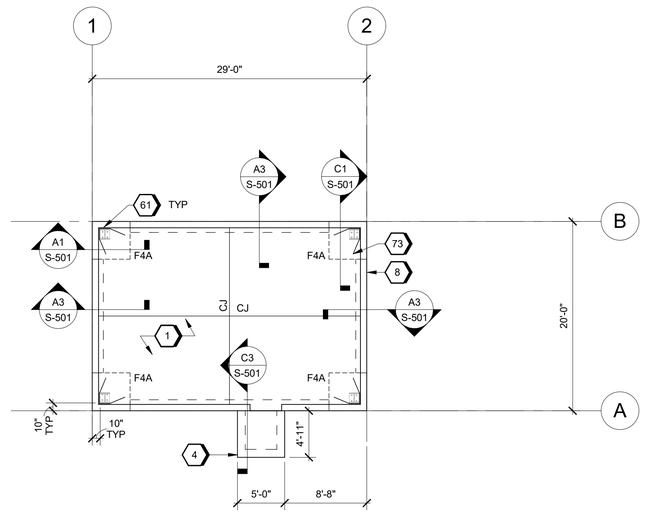

A2 FOUNDATION PLAN
SCALE 1/8" = 1'-0"

GENERAL SHEET NOTES

A. DESIGN DOCUMENTED HEREIN IS BASED ON METAL BUILDING SUPERSTRUCTURE PRELIMINARY LOADING. FINAL FOUNDATION SIZES TO BE DETERMINED.

B. DATUM ELEVATION 0'-0" ON DRAWINGS CORRESPONDS TO ACTUAL SEA LEVEL ELEVATION OF +147.25', RE: CIVIL.

C. REFER TO CMDN-OSD_STANDARD-DETAILS_S-80X SERIES SHEETS FOR ABBREVIATIONS, SYMBOLS, LEGENDS, AND GENERAL NOTES.

D. REFER TO CMDN-OSD_STANDARD-DETAILS_S-81X SERIES SHEETS FOR TYPICAL DETAILS.

E. REFER TO ARCHITECTURAL, MECHANICAL, ELECTRICAL, & PLUMBING SHEETS FOR SIZE AND LOCATION OF CONCRETE HOUSEKEEPING PADS, FLOOR PENETRATIONS, SLEEVES, DRAINS, RECESSES, AND CURBS.

F. REFER TO ELECTRICAL FOR GROUNDING REQUIREMENTS AND DETAILS.

G. REFER TO ARCHITECTURAL DRAWINGS FOR PRE-ENGINEERED METAL BUILDING HEIGHT AND GEOMETRY.

H. COORDINATE DOOR OPENING LOCATIONS WITH ARCHITECTURAL DRAWINGS.

I. TOP OF FOOTING ELEVATION = TOP OF SLAB-ON-GRADE, UNLESS OTHERWISE NOTED.

J. CJ DENOTES SLAB ON GRADE CONTROL JOINT, RE: S-811.

K. F# DENOTES SPREAD FOOTING, RE: S-816 FOR FOOTING SCHEDULE.

L. SLOPE ALL EXTERIOR CONCRETE FOR DRAINAGE.

#SHEET KEYNOTES

1	8" THICK SLAB-ON-GRADE REINF WITH #4 @ 12" OC EW, OVER 15 MIL VAPOR RETARDER OVER 4" CAPILLARY BARRIER. TOP OF SLAB ELEV = 0'-0".
4	6" THICK SLAB-ON-GRADE REINF WITH #4 @ 12" OC EW OVER 4" CAPILLARY BARRIER, TYP. TSLAB EL = 0'-0".
8	CONCRETE CURB AT PEMB PERIMETER, TYP.
61	PEMB COLUMN TYP, BY PEMB MANUFACTURER.
73	#4 HAIRPIN LOCATED 3" BELOW TOP OF SLAB

GRAPHIC SCALE(S)

0 4' 8' 16' 24'
1/8" = 1'-0"

PLAN NORTH
TRUE N

NO	DATE	DSGN
0	09/18/2024	100% ISSUED FOR CONSTRUCTION - EXPANSION

DL | DR | CHK | APVD | BY | APVD | TM

Jacobs
1999 Bryan Street Suite 3500 Dallas, TX 75201
Tel 214.638.0145 Fax 214.638.0447
Entity: Jacobs Engineering Group Inc.
License #: F-10
Exp. Date: 12/31/2024

STATE OF ARKANSAS
LICENSED PROFESSIONAL ENGINEER
No. 22954
DUSTIN C. LORRANCE
09/18/2024
SEAL

Control-Room-2
Camden OSD
Calhoun County, Arkansas
Aerojet Rocketdyne

Jacobs NABHOLZ

STRUCTURAL
FOUNDATION PLAN

SHEET NO
SB101

SCALE	1/8" = 1'-0"
DATE	09/18/2024
PROJ	D3754502
DWG	CMDN-OSD_Control-Room-2_SB101

PLOT DATE/TIME: 9/18/2024 5:40:32 PM

© Jacobs Solutions 2023. ALL RIGHTS RESERVED.
THIS DOCUMENT, AND THE IDEAS AND DESIGNS INCORPORATED HEREIN, AS AN INSTRUMENT OF PROFESSIONAL SERVICE, IS THE PROPERTY OF JACOBS AND IS NOT TO BE USED, IN WHOLE OR IN PART, FOR ANY PROJECT WITHOUT THE WRITTEN AUTHORIZATION OF JACOBS.
REUSE OF DOCUMENTS

9/18/2024 5:40:32 PM SB101
Autodesk Docs://DS_D3754500_FED_Aerojet Rocketdyne/D3754SNO_CMDN_OSD_Control-Room-2_STR.rvt