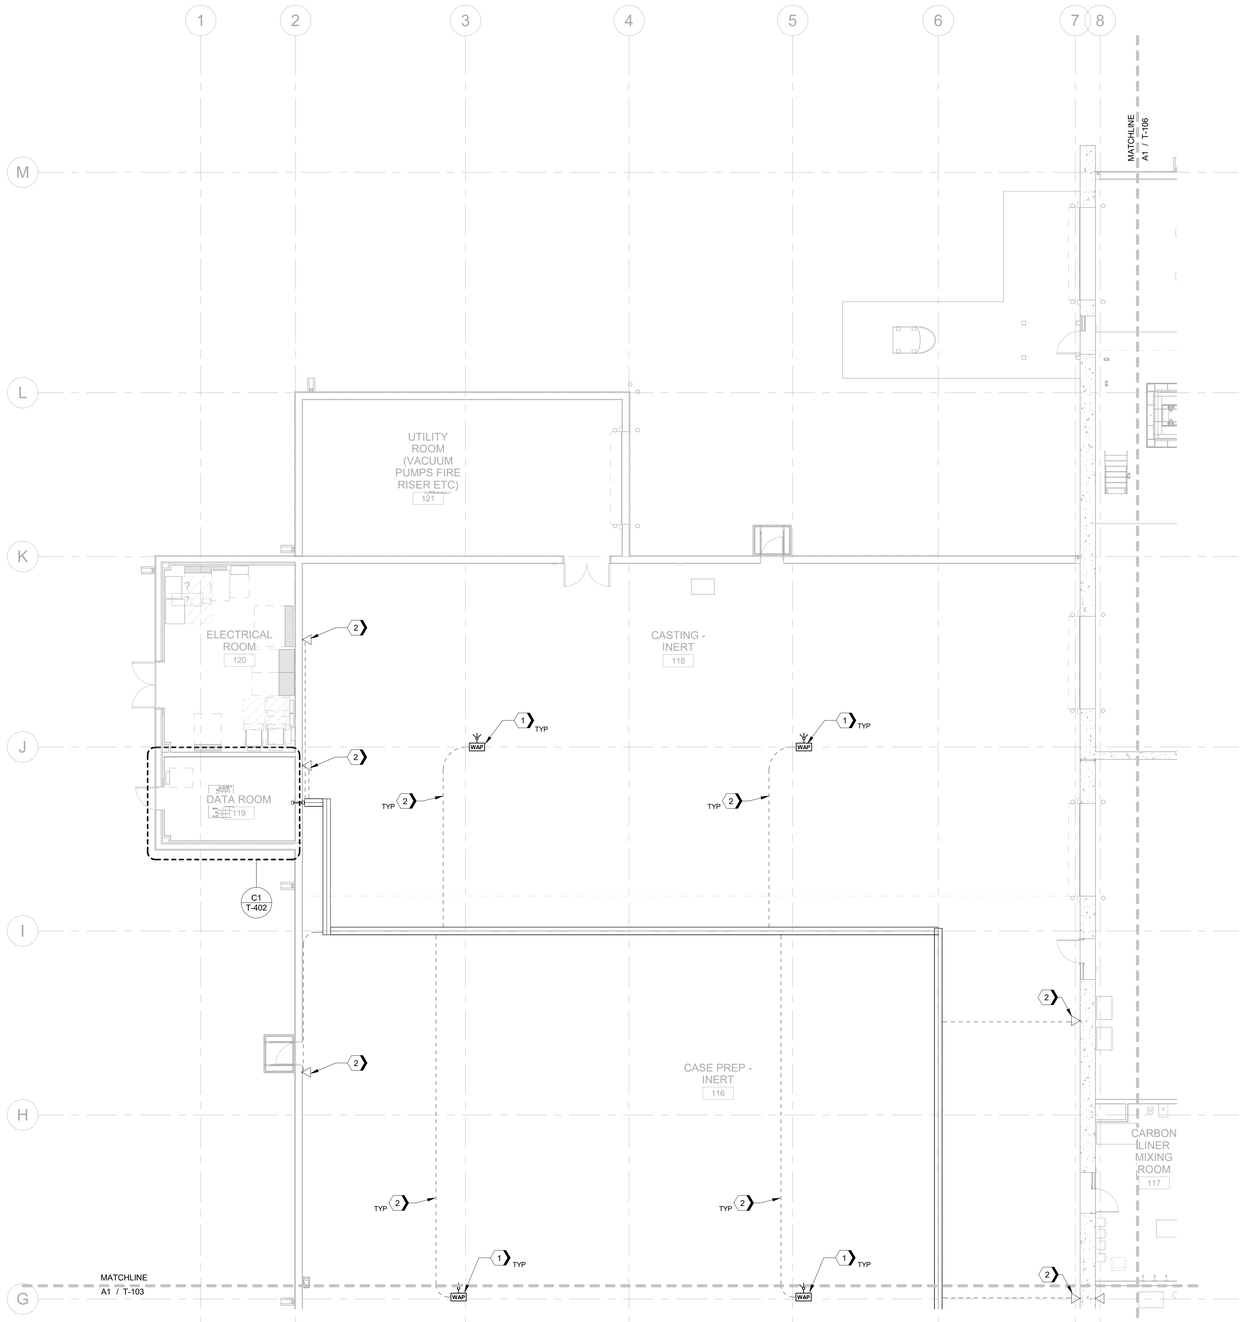

A1 GROUND FLOOR TELECOMMUNICATIONS PLAN - AREA B
SCALE 1/8" = 1'-0"

SHEET KEYNOTES

1. PROVIDE TWO (2) PROPERLY TERMINATED CATEGORY 6A CABLES TO WIRELESS ACCESS POINTS (WAP). CABLES WILL BE ENCASED IN A MINIMUM 1" CONDUIT ORIGINATING FROM THE CABLE TRAY. BOTH CONDUIT AND WAP SHALL HAVE A MINIMUM HEIGHT OF 25' AFF. STRUCTURAL SUPPORT FOR THE WAP AND CONDUIT SHOULD COME FROM ATTACHMENT TO MAIN BEAMS IN BEAM GRID.
2. PROVIDE 1" RGS CONDUIT AND DATA CABLE FROM CABLE TRAY TO DEVICE OUTLET.

KEY PLAN

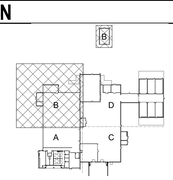

GRAPHIC SCALE(S)

0 4' 8' 16' 24'
1/8" = 1'-0"

PLAN NORTH

NABHOLZ

REGISTERED COMMUNICATIONS DISTRIBUTION DESIGNER
Bicsi
Robert A Prichard
BICSI ID # 107014
EXPIRES 12-31-25
RCDD

Jacobs
1999 Bryan Street Suite 3300
Dallas, TX 75201
Tel 214.638.0145
Fax 214.638.0447
Jacobs Technology Engineering Group Inc.
License Type: Engineering
License Exp Date: 12/31/2024

© Jacobs Solutions 2023. ALL RIGHTS RESERVED
THIS DOCUMENT, AND THE IDEAS AND DESIGNS INCORPORATED HEREIN, AS AN INSTRUMENT OF PROFESSIONAL SERVICE, IS THE PROPERTY OF JACOBS AND IS NOT TO BE USED, IN WHOLE OR IN PART, FOR ANY OTHER PROJECT WITHOUT THE WRITTEN AUTHORIZATION OF JACOBS.
REUSE OF DOCUMENTS:

NO.	DATE	DSGN
0	09/18/2024	BP

100% ISSUED FOR CONSTRUCTION - EXPANSION

REVISION	CHK	APVD
DR	KR	SL
BP	BY	APVD
MT		MT

GMLRS
Camden OSD
Calhoun County, Arkansas
Aerojet Rocketdyne

TELECOMMUNICATIONS
GROUND FLOOR PLAN
AREA B

SHEET NO
T-104

SCALE	1/8" = 1'-0"
DATE	09/18/2024
PROJ	D3754502
DWG	CMDN-OSD_GMLRS_T-104