CYL - HUB

PRE ENGINEERED METAL BUILDING

ISSUED FOR CONSTRUCTION

2026-04-03

INDEX OF DRAWINGS

.GENERAL.

G0.01	COVER SHEET & SHEET INDEX - P.E.M.B.
G1.01	GENERAL NOTES, SYMBOLS AND ABBREVIATIONS

.CODE.

CP0.01	CODE SUMMARY
CP1.01	CODE PLAN

.CIVIL.

G-0001	COVER SHEET
G-0002	GENERAL NOTES
G-0003	LEGEND AND ABBREVIATIONS
C-1000	EXISTING CONDITIONS
C-2000	PAVING PLAN
C-2001	PAVING DETAILS
C-2002	PAVING DETAILS
C-2200	DIMENSION CONTROL PLAN
C-2300	AUTOTURN PLAN
C-3000	GRADING PLAN
C-3200	DRAINAGE AREA MAP
C-3300	STORM SEWER PLAN
C-3400	STORM PROFILES
C-3401	STORM PROFILES
C-3402	STORM PROFILES
C-3403	STORM PROFILES
C-3500	STORM DETAILS
C-3700	EROSION CONTROL
C-3701	EROSION CONTROL DETAILS
C-5100	SANITARY SEWER PLAN
C-5200	SANITARY SEWER PROFILES
C-5201	SANITARY SEWER PROFILES
C-5500	SANITARY SEWER DETAILS
C-5501	SANITARY SEWER DETAILS
C-6100	WATER PLAN
C-6200	WATER PROFILES
C-6201	WATER PROFILES
C-6500	WATER DETAILS
C-7000	MISCELLANEOUS UTILITIES TELECOM
C-7100	MISCELLANEOUS UTILITIES - TELECOM PROFILES

.ARCHITECTURAL.

AS1.01.0	ARCHITECTURAL SITE PLAN
A0.01	CONSTRUCTION ASSEMBLIES
A1.01.0	OVERALL FLOOR PLAN
A1.02.0	OVERALL ROOF PLAN
A2.11	ENLARGED FLOOR PLAN - AREA A
A2.21.0	ENLARGED FLOOR PLAN - AREA B
A2.31	ENLARGED FLOOR PLAN - AREA C
A3.01	ENLARGED PLANS & ELEVATIONS (AGRs + SHOWERS)
A3.02	ENLARGED PLANS & ELEVATIONS (AGRs + SHOWERS)
A3.03	ENLARGED PLANS & ELEVATIONS (CONFERENCE ROOMS)
A3.04	ENLARGED PLANS & ELEVATIONS (MICROKITCHEN)
A3.05.0	ENLARGED PLANS & ELEVATIONS (CAFE & VITALITY)
A3.06.0	ENLARGED PLANS & ELEVATIONS (CAFE & VITALITY)
A3.07	ENLARGED PLANS & ELEVATIONS (OUTDOOR AMENITY SPACE)
A4.11	ENLARGED REFLECTED CEILING PLAN - AREA A
A4.21.0	ENLARGED REFLECTED CEILING PLAN - AREA B
A4.31	ENLARGED REFLECTED CEILING PLAN - AREA C
A5.01.0	OVERALL EXTERIOR ELEVATIONS
A5.11	EXTERIOR ELEVATIONS - AREA A
A5.21.0	EXTERIOR ELEVATIONS - AREA B
A5.31	EXTERIOR ELEVATIONS - AREA C
A6.11	BUILDING SECTIONS - AREA A
A6.21.0	BUILDING SECTIONS - AREA B
A6.31	BUILDING SECTIONS - AREA C
A8.01.0	DOOR & WINDOW SCHEDULES & TYPES
A8.02	INTERIOR DOOR & STOREFRONT DETAILS
A8.03	EXTERIOR DOOR & WINDOW DETAILS
A9.01	EXTERIOR DETAILS

.INTERIORS.

A10.11	INTERIOR ELEVATIONS - AREA A
A10.21	INTERIOR ELEVATIONS - AREA B
A10.33	INTERIOR ELEVATIONS - AREA C
A10.34	INTERIOR ELEVATIONS - AREA C
A11.01	CEILING DETAILS
A11.02	INTERIOR DETAILS
A11.03	INTERIOR DETAILS
A11.04	CASEWORK DETAILS
A12.01	INTERIORS SCHEDULES, SPECIFICATIONS, & NOTES - MASTER SCHEDULE
A12.01E	INTERIORS SCHEDULES, SPECIFICATIONS, & NOTES - PALETTE E
A12.11	INTERIOR FINISH PLAN - AREA A
A12.21.0	INTERIOR FINISH PLAN - AREA B
A12.31	INTERIOR FINISH PLAN - AREA C
A13.11	FURNITURE PLAN - AREA A
A13.21.0	FURNITURE PLAN - AREA B
A13.31	FURNITURE PLAN - AREA C

.FOOD SERVICE.

FS-050	COVER & GENERAL NOTES
FS-100	EQUIPMENT PLAN
FS-200	UTILITY SCHEDULE - A-G
FS-201	UTILITY SCHEDULE - H-L
FS-300	ELECTRICAL PLAN
FS-400	PLUMBING PLAN
FS-600	SPECIAL CONDITIONS
FS-700	ELEVATION KEY
FS-701	ELEVATIONS
FS-800	MECHANICAL DETAILS
FS-801	MECH. DETAILS CONT.
FS-802	MECH. DETAILS CONT.
FS-803	MECH. DETAILS CONT.
FS-810	REFRIGERATION DETAILS
FS-821	SERVERY DETAILS
FS-822	SERVERY DETAILS CONT.

.STRUCTURAL.

S0.01	GENERAL STRUCTURAL NOTES
S0.02	GENERAL STRUCTURAL NOTES & SPECIAL INSPECTIONS
S0.03	GRID GEOMETRY PLAN
S1.01.0	OVERALL FOUNDATION PLAN (4.0)
S1.11	FOUNDATION PLAN - P.E.M.B. AREA A
S1.21.0	FOUNDATION PLAN - P.E.M.B. AREA B (4.0)
S1.31	FOUNDATION PLAN - P.E.M.B. AREA C
S2.01.0	OVERALL ROOF FRAMING PLAN (4.0)
S2.11	ROOF FRAMING PLAN - P.E.M.B. AREA A
S2.21.0	ROOF FRAMING PLAN - P.E.M.B. AREA B (4.0)
S2.31	ROOF FRAMING PLAN - P.E.M.B. AREA C
S3.01	CONCRETE SECTIONS & DETAILS
S3.02	CONCRETE SECTIONS & DETAILS
S3.03	CONCRETE SECTIONS & DETAILS
S4.01	STEEL SECTIONS & DETAILS

PRE-ENGINEERED METAL BUILDING SHOP DRAWINGS

C1	COVERSHEET
C2	BUILDING SHEET 1
C3	BUILDING SHEET 2
C4	PLANE IDENTIFICATION PLAN
F1	ANCHOR ROD PLAN (AREA C)
F2	BASE PLATE DETAILS
F3	ANCHOR ROD PLAN
F4	BASE PLATE DETAILS (AREA A.1, A.2 & B.1)
F5	BASE PLATE DETAILS (AREA A.1, A.2 & B.1)
F6	ANCHOR ROD PLAN (AREA B.2)
F7	BASE PLATE DETAILS
E1	PRIMARY FRAMING SHAKEOUT PLAN
E2	PRIMARY FRAMING SHAKEOUT PLAN
E3	PRIMARY FRAMING SHAKEOUT PLAN
E4	CROSS SECTION AT LINE 1.1 (AREA C)
E5	CROSS SECTION AT LINE 2 (AREA C)
E6	CROSS SECTION - PORTAL FRAME AT LINE 3.1 (AREA A.1)
E7	CROSS SECTION AT LINE 4 & 5 (AREA A.1)
E8	CROSS SECTION AT LINE 5.9 (AREA A.1)
E9	CROSS SECTION AT LINE 6.9 (AREA A.2)
E10	CROSS SECTION AT LINE 8 (AREA B.1)
E11	CROSS SECTION AT LINE 8.9 (AREA B.1)
E12	CROSS SECTION AT LINE 8.4 (AREA B.2)
E13	CROSS SECTION AT LINE 6.5 & 7.5 (AREA B.2)
E14	CROSS SECTION AT LINE 5.6 (AREA B.2)
E15	CROSS SECTION - PORTAL FRAME AT LINE H.1 (AREA C)
E16	CROSS SECTION - PORTAL FRAME AT LINE B.9 (AREA C)
E17	CROSS SECTION - PORTAL FRAME AT LINE H.1 (AREA A.1)
E18	CROSS SECTION - PORTAL FRAME AT LINE B.9 (AREA A.1)
E19	CROSS SECTION - PORTAL FRAME AT LINE F.1 (AREA B.1)
E20	CROSS SECTION - PORTAL FRAME AT LINE B.9 (AREA B.1)
E21	CROSS SECTION - PORTAL FRAME AT LINE AA (AREA B.2)
E22	CROSS SECTION - PORTAL FRAME AT LINE B.9 (AREA B.2)
E23	ROOF FRAMING PLAN (AREA C)
E24	ROOF FRAMING PLAN (AREA A.1, A.2 & B.1)
E25	ROOF FRAMING PLAN - OPENINGS (AREA A.1, A.2 & B.1)
E26	SOFFIT FRAMING PLAN - CANOPY
E27	ROOF FRAMING PLAN (AREA B.2)
E28	ROOF FRAMING PLAN - OPENINGS (AREA B.2)
E29	FRAMING ELEVATION - ENDWALL AT LINE 0.9 (AREA C)
E30	FRAMING ELEVATION - SIDEWALL AT LINE H.1 (AREA C)
E31	FRAMING ELEVATION - ENDWALL AT LINE 2.9 (AREA C)
E32	FRAMING ELEVATION - ENDWALL AT LINE 2.9 (AREA A.1)
E33	FRAMING ELEVATION - SIDEWALL AT LINE H.1 (AREA A.1)
E34	FRAMING ELEVATION - ENDWALL AT LINE 6.1 (AREA A.1)
E35	FRAMING ELEVATION - ENDWALL AT LINE 6.1 (AREA A.2)
E36	FRAMING ELEVATION - SIDEWALL AT LINE G.1 (AREA A.2)
E37	FRAMING ELEVATION - ENDWALL AT LINE 7.1 (AREA A.2)
E38	FRAMING ELEVATION - ENDWALL AT LINE 7.1 (AREA B.1)
E39	FRAMING ELEVATION - SIDEWALL AT LINE F.1 (AREA B.1)
E40	FRAMING ELEVATION - ENDWALL AT LINE 9.1 (AREA B.1)
E41	FRAMING ELEVATION - SIDEWALL AT LINE B.9 (AREA A.1, A.2 & B.1)
E42	FRAMING ELEVATION - SIDEWALL AT LINE B.9 (AREA C)
E43	FRAMING ELEVATION - ENDWALL AT LINE 8.6 (AREA B.2)
E44	FRAMING ELEVATION - SIDEWALL AT LINE AA (AREA B.2)
E45	FRAMING ELEVATION - SIDEWALL AT LINE B.9 (AREA B.2)
E46	FRAMING ELEVATION - ENDWALL AT LINE 5.4 (AREA B.2)
D1	GENERAL DETAILS
D2	PRIMARY DETAILS
D3	PRIMARY DETAILS
D4	ROOF FRAMING DETAILS
D5	ROOF FRAMING DETAILS
D6	ROOF FRAMING DETAILS
S1	ROOF SHEETING PLAN (AREA C)
S2	ROOF SHEETING PLAN (AREA A.1, A.2 & B.1)
S3	ROOF SHEETING PLAN (AREA B.2)
S4	SHEETING ELEVATION - ENDWALL AT LINE 0.9 (AREA C)
S5	SHEETING ELEVATION - SIDEWALL AT LINE H.1 (AREA C & AREA A.1)
S6	SHEETING ELEVATION - ENDWALL AT LINE 2.9 (AREA C)
S7	SHEETING ELEVATION - ENDWALL AT LINE 2.9 (AREA A.1)
S8	SHEETING ELEVATION - ENDWALL AT LINE 7.1 (AREA B.1)
S9	SHEETING ELEVATION - ENDWALL AT LINE 6.1 (AREA A.2)
S10	SHEETING ELEVATION - SIDEWALL AT LINE G.1 (AREA A.2)
S11	SHEETING ELEVATION - ENDWALL AT LINE 7.1 (AREA A.2)
S12	SHEETING ELEVATION - ENDWALL AT LINE 7.1 (AREA B.1)
S13	SHEETING ELEVATION - SIDEWALL AT LINE F.1 (AREA B.1)
S14	SHEETING ELEVATION - ENDWALL AT LINE 9.1 (AREA B.1)
S15	SHEETING ELEVATION - ENDWALL AT LINE 8.6 (AREA B.2)
S16	SHEETING ELEVATION - SIDEWALL AT LINE AA (AREA B.2)
S17	SHEETING ELEVATION - ENDWALL AT LINE 5.4 (AREA B.2)
S18	SHEETING ELEVATION - SIDEWALL AT LINE B.9 (AREAS A.1, A.2, B.1 & C)
S19	CANOPY SOFFIT SHEETING AT LINES 6.1 & 6.6)
SD1	ROOF SHEETING DETAILS
SD2	ROOF SHEETING DETAILS
SD3	ROOF SHEETING DETAILS

PRE-ENGINEERED METAL BUILDING SHOP DRAWINGS

SD4	ROOF SHEETING DETAILS
SD5	ROOF SHEETING DETAILS
SD6	ROOF SHEETING DETAILS
SD7	WALL SHEETING DETAILS
SD8	WALL SHEETING DETAILS
SD9	WALL SHEETING DETAILS

.FIRE PROTECTION.

FP0.1	GENERAL NOTES, FIRE PROTECTION SYMBOLS & ABBREVIATIONS
FP1.01	FIRE PROTECTION OVERALL PLAN
FP1.11	FIRE PROTECTION PLAN - AREA A
FP1.21	FIRE PROTECTION PLAN - AREA B
FP1.31	FIRE PROTECTION PLAN - AREA C
FP3.1	FIRE PROTECTION DETAILS

.PLUMBING.

P0.01	GENERAL NOTES & SYMBOLS & ABBREVIATIONS FOR PLUMBING
P1.11	UNDERGROUND PLUMBING PLAN - AREA A
P1.21.0	UNDERGROUND PLUMBING PLAN - AREA B (4.0)
P1.31	UNDERGROUND PLUMBING PLAN - AREA C
P2.01.0	PLUMBING OVERALL PLAN (4.0)
P2.11	PLUMBING PLAN - AREA A
P2.21.0	PLUMBING PLAN - AREA B (4.0)
P2.31	PLUMBING PLAN - AREA C
P3.01.0	ENLARGED PLUMBING PLANS (4.0)
P4.01.0	DOMESTIC WATER RISER DIAGRAM (4.0)
P4.02.0	WASTE & VENT RISER DIAGRAM (4.0)
P5.01	PLUMBING DETAILS
P6.01	PLUMBING SCHEDULES

.ELECTRICAL.

E0.1	ELECTRICAL SYMBOLS, ABBREVIATIONS & NOTES
ES1.1A	ELECTRICAL SITE PLAN
ES1.1B	SITE PHOTOMETRIC PLAN
ES1.1C	ELECTRICAL UTILITY CONNECTIONS
E1.11	LIGHTING PLAN - AREA A
E1.22.0	LIGHTING PLAN - AREA B (4.0)
E1.33	LIGHTING PLAN - AREA C
E2.11	POWER PLAN - AREA A
E2.22.0	POWER PLAN - AREA B (4.0)
E2.22R.0	POWER PLAN - AREA B - ROOF (4.0)
E2.33	POWER PLAN - AREA C
E3.11	FIRE ALARM PLAN - AREA A
E3.22.0	FIRE ALARM PLAN - AREA B (4.0)
E3.33	FIRE ALARM PLAN - AREA C
E4.1	ENLARGED ELECTRICAL PLANS
E4.2	KITCHEN EQUIPMENT PLAN - AREA A
E4.3.0	KITCHEN EQUIPMENT PLAN - AREA B (4.0)
E4.4.0	KITCHEN EQUIPMENT PLAN - AREA B (4.0)
E5.1	ELECTRICAL DIAGRAMS
E6.1	ELECTRICAL DETAILS
E6.2	ELECTRICAL DETAILS
E7.1	LIGHTING SCHEDULES
E7.2	MECHANICAL CONNECTION SCHEDULES
E8.1	PANEL SCHEDULES
E8.2	PANEL SCHEDULES
E8.3	PANEL SCHEDULES

.MECHANICAL.

M0.01	GENERAL NOTES & SYMBOLS & ABBREVIATIONS FOR MECHANICAL
M1.01.0	MECHANICAL OVERALL PLAN (4.0)
M1.04.0	MECHANICAL OVERALL ROOF PLAN (4.0)
M1.11	HVAC PLAN - AREA A
M1.21.0	HVAC PLAN - AREA B (4.0)
M1.31	HVAC PLAN - AREA C
M2.11	PIPING PLAN - AREA A
M2.21.0	PIPING PLAN - AREA B (4.0)
M2.31	PIPING PLAN - AREA C
M5.01	CONTROLS DIAGRAMS
M5.02	CONTROLS DIAGRAMS
M7.01	MECHANICAL DETAILS
M7.02	MECHANICAL DETAILS
M8.11	MECHANICAL SCHEDULES
M8.12	MECHANICAL SCHEDULES
M8.13	MECHANICAL SCHEDULES

.TELECOM

T0.1	TELECOM SYMBOLS, ABBREVIATIONS & NOTES
T2.11	TELECOM PLAN - AREA A
T2.22.0	TELECOM PLAN - AREA B (4.0)
T2.33	TELECOM PLAN - AREA C
T4.1	TELECOM ENLARGED PLANS
T6.1	TELECOM DETAILS
T6.2	TELECOM DETAILS
T6.3	TELECOM DETAILS
T6.4	TELECOM DETAILS
T6.5	TELECOM DETAILS
T6.6	TELECOM DETAILS
T6.7	TELECOM DETAILS

SECURITY

T0-001	SECURITY COVER PAGE
T0-002	SECURITY DOCUMENT REGISTER
T0-003	SECURITY EQUIPMENT LEGEND
T1-001	SECURITY EQUIPMENT LEVEL 1 AREA A
T1-002	SECURITY EQUIPMENT LEVEL 1 AREA B
T1-003	SECURITY EQUIPMENT LEVEL 1 AREA C
T2-001	POINT-TO-POINT DIAGRAM CCTV MDF 113
T2-002	RACK LAYOUT MDF 113
T2-003	AACS ONE-LINE RISER DIAGRAM
T3-001	TYPICAL DETAILS AACS TYPICAL DETAIL 01
T3-002	TYPICAL DETAILS AACS TYPICAL DETAIL 02
T3-003	TYPICAL DETAILS AACS TYPICAL DETAIL 03
T3-004	TYPICAL DETAILS AACS TYPICAL DETAIL 04
T3-005	TYPICAL DETAILS AACS TYPICAL DETAIL 05
T3-006	TYPICAL DETAILS AACS TYPICAL DETAIL 06
T3-007	TYPICAL DETAILS AACS TYPICAL DETAIL 07
T3-008	TYPICAL DETAILS AACS TYPICAL DETAIL 08
T3-009	TYPICAL DETAILS AACS TYPICAL DETAIL 09
T3-010	TYPICAL DETAILS AACS TYPICAL LIFE SAFETY POWER W/ ACM ("A")
T3-011	TYPICAL DETAILS CCTV MOUNTING TYPICAL DETAILS
T3-012	TYPICAL DETAILS CCTV POLE A & ROUGH-IN BOXES TYPICAL DETAILS
T3-013	TYPICAL DETAILS CCTV SFE ENCLOSURE LAYOUT & WIRING
T3-014	TYPICAL DETAIL EXTERIOR CAMERA POLE CABLING
T3-015	TYPICAL DETAILS NETWORK DIAGRAM
T4-001	DEVICE SCHEDULE AACS
T4-002	DEVICE SCHEDULE CCTV

4/3/2026 10:17:10 AM C:\Users\sshiffermiller\AppData\Local\Autodesk\Revit\Autodesk Revit 2026\Collaboration Cache\LUQJFSTEJ7OD1T2UWIfe52b45-f4d4-4d8c-b66b-33af0e9965a2\be90ae421-493e-4a02-9f72-762c6979d6cd.rvt

HDR, ENGINEERING INC.
1917 SOUTH 67th STREET
OMAHA, NEBRASKA 68106
(402) 399-1000
CA-0443

DLR GROUP
6457 FRANCES ST., STE. 200
OMAHA, NE 68106
(402) 742-4200

KIMLEY-HORN & ASSOC, INC.
1437 S BOULDER AVE.
TULSA, OK 74119
(918) 380-8868

STATE OF OKLAHOMA
SCOTT D. SHIFFERMILLER
4/03/2026
A08960
LICENSED ARCHITECT

CONFIDENTIAL CLIENT
ISSUE FOR CONSTRUCTION
2026-04-03

REVISIONS

NO.	DATE	DESCRIPTION
	2026-04-03	ISSUE FOR CONSTRUCTION - HUB

DRAWN: SDS
APPRV'D: BMF

CYL-HUB

PROJECT ADDRESS:
TULSA COUNTY, OK

PROJ. NO. 10438332

COVER SHEET & SHEET INDEX - P.E.M.B.

SCALE: 12" = 1'-0"

SHEET NUMBER:
G0.01

PHASE: ISSUE FOR CONSTRUCTION - HUB

GENERAL ABBREVIATIONS

#	NUMBER
&	AND
@	AT
ADA	AMERICANS WITH DISABILITY ACT
ADDN	ADDITION OR ADDITIONAL
AFF	ABOVE FINISHED FLOOR
AFG	ABOVE FINISHED GRADE
AHJ	AUTHORITY HAVING JURISDICTION
ALT	ALTERNATE
ANSI	AMERICAN NATIONAL STANDARDS INSTITUTE
APPROX	APPROXIMATE
ARCH	ARCHITECTURAL
BLDG	BUILDING
BSMT	BASEMENT
CL	CENTER LINE
CLG	CEILING
CM	CENTIMETER
CONC	CONCRETE
CONN(S)	CONNECTION(S)
CONST	CONSTRUCTION
CONT	CONTINUOUS
CONTR	CONTRACT(OR)
CTR	CENTER
D	DEPTH
DEG	DEGREE
DEMO	DEMOLISH OR DEMOLITION
DIA	DIAMETER
DIM	DIMENSION
DIV	SPECIFICATION DIVISION
DN	DOWN
DTL	DETAIL
DWG(S)	DRAWING(S)
E	EAST
EA	EACH
EC	ELECTRICAL CONTRACTOR
EL	ELEVATION
ELEC	ELECTRICAL
ENG	ENGINEER
EQ	EQUAL
EQUIP	EQUIPMENT
EQUIV	EQUIVALENT
EXST	EXISTING
EXT	EXTERIOR
FIN	FINISHED
FL	FLOOR
FT	FEET
FUT	FUTURE
GC	GENERAL CONTRACTOR
GOVT	GOVERNMENT
H	HEIGHT
HORIZ	HORIZONTAL
HT	HEIGHT
i.e.	THAT IS
IBC	INTERNATIONAL BUILDING CODE
IN	INCH
INT	INTERIOR
LB(S)	POUND(S)
M	THOUSAND
M	METER
MAX	MAXIMUM
MC	MECHANICAL CONTRACTOR
MECH	MECHANICAL
MEZZ	MEZZANINE
MFR	MANUFACTURER
MIN	MINIMUM
MISC	MISCELLANEOUS
MM	MILLIMETER
N	NORTH
N/A	NOT APPLICABLE
NIC	NOT IN CONTRACT
NTS	NOT TO SCALE
OC	ON CENTER
OPP	OPPOSITE
OVHD	OVERHEAD
PAR	PARALLEL
PENT	PENTHOUSE
PLYWD	PLYWOOD
QTY	QUANTITY
REQ(D)	REQUIRE(D)
REV	REVISION(S)
RM	ROOM
RND	ROUND
S	SOUTH
SCHED	SCHEDULE
SECT	SECTION
SHT	SHEET
SIM	SIMILAR
SPEC	SPECIFICATION(S)
STD	STANDARD
STL	STEEL
STOR	STORAGE
STRUCT	STRUCTURAL
SYM	SYMETRICAL
TEMP	TEMPORARY
TYP	TYPICAL
UNEX	UNEXCAVATED
UNFIN	UNFINISHED
UNO	UNLESS NOTED OTHERWISE
VERT	VERTICAL
VEST	VESTIBULE
VIF	VERIFY IN FIELD
W	WEST
W/	WITH
W/O	WITHOUT

ARCHITECTURAL ABBREVIATIONS

A/E	ARCHITECT/ENGINEER
AB	AIR BARRIER
ABS	ASBESTOS
ACC	ADA ACCESSIBLE
ACR	ACRYLIC
ACT	ACOUSTIC CEILING TILE
AD	ACCESS DOOR
ADJ	ADJUSTABLE
ADJT	ADJACENT
ADMIN	ADMINISTRATION
AEC	AUTOMATED EXTERNAL DEFIBRILLATORS
AL	ALUMINUM
ALUM	ALUMINUM
AP	ACCESS PANEL
APC	ACOUSTIC PANEL CEILING
ASPH	ASPHALT
AUTO	AUTOMATIC
AVG	AVERAGE
AWP	ACOUSTIC WALL PANEL
B.O.	BOTTOM OF
BBPK	BLOOD-BORNE PATHOGEN KIT
BCS	BABY CHANGING STATION
BD	BOARD
BLK	BLOCK
BLKG	BLOCKING
BLKHD	BULKHEAD
BM(S)	BEAM(S)
BOT	BOTTOM
BRDG	BRIDGING
BRG	BEARING
BRKT	BRACKET
BT	BATHTUB
BTWN	BETWEEN
CAB	CABINET
CBD	CHALKBOARD
CER	CERAMIC
CF	CUBIC FEET
CFCI	CONTRACTOR FURNISHED CONTRACTOR INSTALLED
CFMF	COLD-FORMED METAL FRAMING
CG	CLEAR FLOAT GLASS
CI	CAST IRON
CIG	CLEAR INSULATING GLASS
CIP	CAST IN PLACE
CJ	CONTROL JOINT
CJA	CONTROL JOINT ABOVE
CLO	CLOSET
CLR	CLEAR
CMU	CONCRETE MASONRY UNIT
COL	COLUMN
COM	COMMON
COMB	COMBINATION
COMM	COMMUNICATIONS
COMPR	COMPRESSIBLE
CONF	CONFERENCE
CONFIG	CONFIGURATION
CORR	CORRIDOR
CP	COVER PLATE
CPT	CARPET
CR	CHAIR RAIL
CS	COUNTERSINK
CSTJ	CONSTRUCTION JOINT
CSWK	CASEWORK
CT	CERAMIC TILE
CTG	CLEAR TEMPERED FLOAT GLASS
CTIG	CLEAR TEMPERED INSULATING GLASS
CU	COPPER
CU	COMBINATION UNIT
CV	CONDOM VENDOR
CY	CUBIC YARD
CYL	CYLINDER
DB	DECIBEL
DBL	DOUBLE
DC	DUST COLLECTOR
DEPR	DEPRESS(ION)(ED)
DEPT	DEPARTMENT
DET	DETENTION
DF	DRINKING FOUNTAIN
DG	DOOR GRILLE
DIAG	DIAGONAL
DPFG	DAMPROOFING
DR	DOOR
DS	DOWNSPOUT
DW	DISHWASHER
DWL(S)	DOWEL(S)
DWR	DRAWER
(E)	EXISTING
EB	EXPANSION BOLT
EE	EACH END
EEW	EMERGENCY EYE WASH
EEWS	EMERGENCY EYE WASH SHOWER
EFF	EFFICIENCY
EJ	EXPANSION JOINT
ELAS	ELASTOMERIC
ELEV	ELEVATOR
EMER	EMERGENCY
ENCL	ENCLOSURE
ENTR	ENTRANCE
ERF	EPOXY RESIN FLOORING
EUI	ENERGY USE INTENSITY
EW	EACH WAY
EWC	ELECTRIC WATER COOLER
EXP	EXPANSION
EXP	EXPOSED
F	FABRIC
F.O.	FACE OF
FAB	FABRICATE(D)
FB	FACE BRICK
FD	FLOOR DRAIN
FDN	FOUNDATION
FE	FIRE EXTINGUISHER
FEC	FIRE EXTINGUISHER CABINET
FF	FINISH FLOOR
FH	FIRE HYDRANT
FHC	FIRE HOSE CABINET
FIG	FIGURE
FIX	FIXTURE
FLASH	FLASHING
FLEX	FLEXIBLE
FLG	FLOORING
FLM	FULL LENGTH MIRROR
FLUOR	FLUORESCENT
FO	FINISH OPENING
FOC	FACE OF CONCRETE
FOF	FACE OF FINISH
FOM	FACE OF MASONRY
FOS	FACE OF STUD
FOW	FACE OF WALL
FP	FIREPROOFING
FR	FIRE RESISTANT
FRP	FIBERGLASS REINFORCED PANEL
FRT	FIRE RESISTANCE TREATED
FS	FLOOR SINK
FSS	FOLDING SHOWER SEAT
FTG	FOOTING
FVC	FIRE VALVE CABINET
FWC	FABRIC WALL COVERING
G	GROUT
GA	GAUGE
GAL	GALLON
GALV	GALVANIZED
GB	GRAB BAR
GD	GARBAGE DISPOSAL
GEN	GENERAL
GFA	GROSS FLOOR AREA
GL	GLUE LAMINATED
GL	GLASS
GMP	GUARANTEED MAXIMUM PRICE
GR	GUARD RAIL
GR	GRADE
GRS	GALVANIZED RIGID STEEL
GWB	GYPSUM WALL BOARD
GYP	GYPSUM
HC	HOLLOW CORE
HD	HAND DRYER
HDF	HIGH DENSITY FIBERBOARD
HDR	HEADER
HDWD	HARDWOOD
HDWR	HARDWARE
HM	HOLLOW METAL
HR	HOUR
HR	HANDRAIL
HS	HARDWARE SET
HSS	HOLLOW STRUCTURAL SHAPE
HVAC	HEATING VENTILATING AND AIR CONDITIONING
IAW	IN ACCORDANCE WITH
ID	INSIDE DIAMETER
IF	INSIDE FACE
IIP	INSULATED INFILL PANEL GLASS
IJ	ISOLATION JOINT
IJS	IN JOIST SPACE
INC	INCLUDE(ING)
INSUL	INSULATION
ISP	INSULATED SPANDREL GLASS
JAN	JANITOR
JBE	JOIST BEARING ELEVATION
JCT	JUNCTION
JFB	JOINT FILLER BOARD
JST	JOIST
JT	JOINT
KCJ	KEYED CONSTRUCTION JOINT
KD	KNOCKDOWN
KH	KITCHEN HOOD
KIT	KITCHEN
L	ANGLE
LAB	LABORATORY
LAM	LAMINATED
LAV	LAVATORY
LBR	LUMBER
LDG	LOADING
LF	LINEAR FOOT
LG	LENGTH (LONG)
LG	LAMINATED GLASS
LIN	LINEAR
LINO	LINOLEUM
LKR	LOCKER
LOC	LOCATION
LONG	LONGITUDINAL
LSC	LIFE SAFETY CODE
LTG	LIGHTING
LV	LOUVER
LVT	LUXURY VINYL TILE
MAG	MAGNETIC
MAINT	MAINTENANCE
MAN	MANUAL
MAS	MASONRY
MATL	MATERIAL
MB	MOP BASIN
MBD	MARKER BOARD
MBH	MOP/BROOM HOLDER
MC	MEDICINE CABINET
MEMB	MEMBRANE
MH	MANHOLE
MRS	MIRROR WITH SHELF
MT	MASS TIMBER
MTG	MOUNTING
MUL	MULLION
(N)	NEW
NC	NOISE CRITERIA
NFPA	NATIONAL FIRE PROTECTION ASSOCIATION
NOM	NOMINAL
O to O	OUT TO OUT
OA	OVERALL
OFCI	OWNER FURNISHED CONTRACTOR INSTALLED
OFF	OFFICE
OFOI	OWNER FURNISHED OWNER INSTALLED
OH	OPPOSITE HAND
OPG(S)	OPENING(S)
OSHA	OPERATIONAL SAFETY AND HEALTH ADMINISTRATION
OTB	OPEN TO BELOW
OVFL	OVERFLOW
P	PAINT
PAN B	PANIC BOLT
PB	PARTICLE BOARD
PC	PRECAST CONCRETE
PCD	PAPER CUP DISPENSER
PCT	PORCELAIN CERAMIC TILE
PD	PANIC DEVICE
PEMB	PRE-ENGINEERED METAL BUILDING
PERF	PERFORATED
PERP	PERPENDICULAR
PG	PATTERN GLASS
PIC	PORTABLE INSTRUMENT CONNECTION
PIG	PATTERN INSULATING GLASS
PL	PLATE
PL	PROPERTY LINE
PL	PLASTIC LAMINATE
PLAM	PLASTIC LAMINATE
PLBG	PLUMBING
PR	PAIR
PREFAB	PREFABRICATED
PROJ	PROJECT(OR) (ION)
PS	PROJECTION SCREEN
PT	POINT
PT	POINT OF TANGENCY
PTD	PAPER TOWEL DISPENSER
PTD/R	COMBINATION TOWEL DISPENSER/RECEPTACLE
PTN	PARTITION
PVC	POLYVINYL CHLORIDE
PWL	SOUND POWER LEVEL
QT	QUARRY TILE
QTR RND	QUARTER ROUND
R	RISER
RAD	RADIUS
RB	RUBBER BASE
RC	REMOTE CONTROL
RCP	REFLECTED CEILING PLAN
RD	ROOF DRAIN
REF	REFERENCE
REFL	REFLECTED
REM	REMOVABLE
RESIL	RESILIENT
RF	RESILIENT FLOORING
RF	RUBBER FLOOR
RFM	RECESSED FLOOR MAT
RH	ROBE HOOK
RI&C	ROUGH IN AND CONNECT
S	SINK
SAT	SPRAYED ACOUSTIC TREATMENT
SAW	SOUND ABSORBING WALL UNITS
SB	SPLASH BLOCK
SC	SOLID CORE
SC	SHOWER CURTAIN
SCD	SEAT COVER DISPENSER
SCH	SHOWER CURTAIN HOOK
SCR	SHOWER CURTAIN ROD
SCT	STRUCTURAL CLAY TILE
SD	SOAP DISPENSER
SECY	SECRETARY
SF	SQUARE FEET
SGL	SINGLE
SH	SHOWER
SHM	SECURITY HOLLOW METAL
SLNT	SEALANT
SM	SHEET METAL
SND	SANITARY NAPKIN DISPOSAL
SNV	SANITARY NAPKIN VENDOR
SOG	SLAB ON GRADE
SP	SPANDREL GLASS
SPL	SOUND PRESSURE LEVEL
SQ	SQUARE
SS	SOLID SURFACE
SSA	STORM SHELTER AREA
SSS	STAINLESS STEEL SHELF
SST	STAINLESS STEEL
ST	STONE
ST	STAIR
STAG'D	STAGGERED
STC	SOUND TRANSMISSION CLASS
STGR	STRINGER
SUBFL	SUBFLOOR
SURF	SURFACE
SUSP	SUSPENDED
SVF	SHEET VINYL FLOORING
T	TREAD
T&G	TONGUE AND GROOVE
T.O.	TOP OF
TAN	TANGENT
TB	TOWEL BAR
TBD	TACK BOARD
TCP	TOILET COMPARTMENT PARTITION
TERR	TERRAZZO
TFG	TINTED FLOAT GLASS
TG	TEMPERED GLASS
TH	THRESHOLD
THK	THICK(NESS)
TI	TENANT IMPROVEMENT
TIG	TINTED INSULATING GLASS
TMR	TILT MIRROR UNIT
TOIL	TOILET
TOP	TOP OF PAVING
TRANS	TRANSVERSE
TT	TERRAZZO TILE
TTD	TOILET TISSUE DISPENSER
TTG	TINTED TEMPERED FLOAT GLASS
TTIG	TINTED TEMPERED INSULATING GLASS
TW	TACK WALL
UL	UNDERWRITERS LABORATORIES
UR	URINAL
US	UTILITY SHELF
UTIL	UTILITY
VB	VAPOR BARRIER
VB	VINYL BASE
VCB	VENTED COVE BASE
VF	VINYL FLOOR
VOC	VOLITILE ORGANIC COMPOUND
VOL	VOLUME
VP	VENEER PLASTER
VT	VINYL TILE
VWC	VINYL WALL COVERING
W	WIDE
WB	WALL BASE
WC	WATER CLOSET
WC	WALL COVERING
WCL	WATER CLOSET/LAVATORY COMBINATION
WD	WOOD
WDF	WOOD FLOORING
WDW	WINDOW
WG	POLISHED WIRE GLASS
WI	WROUGHT IRON
WOM	WALK OFF MAT
WR	WASTE RECEPTACLE
WRB	WEATHER RESISTANT BARRIER
WW	WARM WHITE
WWF	WELDED WIRE FABRIC
YD	YARD

GENERAL SYMBOLS

DETAIL NUMBER
CROSS REFERENCE
SHEET NUMBER
BUILDING ELEVATION
INTERIOR ELEVATION
SIMILAR OR TYPICAL REFERENCE
WALL SECTION
DETAIL REFERENCE
BUILDING SECTION
SHEET NOTE
REFERENCE KEYNOTE
COLUMN GRID LINE
ROOM NAME / ROOM NUMBER/NAME
REVISION NUMBER
LEVEL ELEVATION
FINISH FLOOR ELEVATION
SPOT ELEVATION

EARTH
GRAVEL
SAND
CONCRETE
PRECAST CONCRETE
STEEL
STONE
CONCRETE MASONRY UNIT
BRICK VENEER
STEEL (LARGE SCALE)
GYM FLOOR
WOOD (CONTINUOUS BLOCKING)
WOOD (NON-CONTINUOUS BLOCKING)
WOOD (TRIM/FINISH)
GLASS
SHINGLES
PLYWOOD (LARGE SCALE)
GYPSUM WALL BOARD
BLANKET INSULATION
RIGID INSULATION
SPRAY FOAM INSULATION
MINERAL WOOL INSULATION
PROTECTION BOARD
CARPET (LARGE SCALE)
ACOUSTIC TILE (LARGE SCALE)
TILE (LARGE SCALE)

SITE SYMBOLS

PROPERTY LINE
LOT LINE
EASMENT LINE
BUILDING LINE, EXISTING
BUILDING LINE, NEW W/DOOR OPENING AND STRUCTURAL STOOP
PRIMARY CONTOUR, EXISTING
PRIMARY CONTOUR, NEW
SECONDARY CONTOUR, EXISTING
SECONDARY CONTOUR, NEW
SLOPE, PAVEMENT
DRAINAGE DITCH OR SWALE
STREET CENTERLINE
CURB, THICKENED EDGE
CURB, EXISTING
CURB, NEW
PAVING CONTRACTION JOINT
PAVING KEYED CONSTRUCTION JOINT
PAVING TIED CONSTRUCTION JOINT
PAVING EXPANSION JOINT
FENCE, SECURITY
FENCE, BARBED WIRE
FENCE, CHAIN LINK
FENCE, WOOD
SEED LIMIT
SOD LIMIT
FOUNDATION DRAIN, NON-PERFORATED
FOUNDATION DRAIN, PERFORATED
SUBDRAIN, PERFORATED
SANITARY SEWER
FORCE MAIN
WATER
FIRE
GAS
HIGH PRESSURE STEAM
MEDIUM PRESSURE STEAM
LOW PRESSURE STEAM
UNDERGROUND ELEC/TELEPHONE
OVERHEAD POWER
HOT LAWN SPRINKLER HOT LINE
LAT LAWN SPRINKLER LATERAL

AREA INLET
CURB INLET
MANHOLE
HEAD WALL
FLARED END
CLEAN OUT
CAP
THRUST BLOCK
VALVE
POST INDICATOR VALVE
REDUCER
FIRE HYDRANT
POWER POLE
LIGHT POLE
TELEPHONE MANHOLE
TELEPHONE BOX
SPRINKLER HEAD, 360°
SPRINKLER HEAD, 270°
SPRINKLER HEAD, 180°
SPRINKLER HEAD, 90°
QUICK COUPLING
TREE, EXISTING DECIDUOUS
TREE, EXISTING CONIFER
SHADE TREE
ORNAMENTAL TREE
DECIDUOUS TREE
SHRUB
CLIPPED SHRUB

ARCHITECTURAL SYMBOLS

CASEWORK ELEVATION
DOOR NUMBER
INTERIOR WINDOW NUMBER
EXTERIOR WINDOW / CURTAIN WALL NUMBER
WALL TYPE
CEILING TYPE / CEILING HEIGHT
CEILING TYPE

GENERAL NOTES

A. GENERAL NOTES APPLY TO ALL SHEETS.
B. DIMENSIONS ARE ACTUAL AND ARE TO FACE OF STUDS, AND CENTERLINE OF COLUMNS, UNLESS NOTED OTHERWISE.
C. THE TENANT SHALL COORDINATE ALL TENANT-FURNISHED ITEMS WITH THE CONTRACTOR.
D. ARCHITECTURAL FINISH FLOOR ELEVATION 0'-0" EQUALS ACTUAL SITE REFERENCE ELEVATION OF FINISH FLOOR 657.50 FEET.
E. SEE CODE PLANS FOR LOCATION OF WALLS OF FIRE-RESISTANCE-RATED CONSTRUCTION. ALL WALLS OF FIRE-RESISTANCE-RATED CONSTRUCTION SHALL EXTEND TO UNDERSIDE OF ROOF DECK ABOVE.
F. ALL PENETRATIONS THROUGH WALLS SHALL BE SEALED WITH PENETRATION FIRE STOPPING MATERIAL AS REQUIRED TO ACHIEVE THE RESPECTIVE FIRE-RESISTANCE RATING AND SMOKE STOPPAGE. SEE SPECIFICATION SECTION 078413.
G. COORDINATE WITH MECHANICAL AND ELECTRICAL CONTRACTORS THE SIZE AND LOCATION OF EQUIPMENT PADS SHOWN ON PLANS.
H. CONSTRUCTION DOCUMENTS ARE COMPLEMENTARY. SEE DRAWING FOR QUANTITIES AND LOCATION OF WORK. SEE SPECIFICATIONS FOR QUALITIES AND CONDITIONS OF WORK.
I. WORK: ALL ASPECTS OF THE WORK AND ITEMS NOT SPECIFICALLY MENTIONED, BUT NECESSARY TO MAKE A COMPLETE WORKING INSTALLATION, SHALL BE INCLUDED AND INDICATED IN THE CONTRACTOR'S BID.
J. GENERAL SHEET NOTES ONLY APPLY TO PARTICULAR DRAWING OR SERIES OF DRAWINGS.
K. NO ASBESTOS OR PCB CONTAINING MATERIALS SHALL BE USED ON THIS PROJECT.
L. DO NOT SCALE DRAWINGS. DIMENSIONS NOTED PREVAIL. NOTIFY ARCHITECT IN CASE OF DISCREPANCY
M. HORIZONTAL AND VERTICAL DIMENSIONS ARE MINIMUM DIMENSIONS. CLEARANCES ARE GIVEN TO FINISH SURFACES. GC TO VERIFY ALL CLEARANCES. NOTIFY ARCHITECT IN CASE OF DISCREPANCY.

GENERAL ARCHITECTURAL NOTES

1. WALL TYPES SHALL BE DESIGNATED ON FLOOR PLANS THUS: (XX_X_XX). SEE SHEET A0.2 FOR WALL TYPES. ALL INTERIOR PARTITIONS ARE WALL TYPE SA-3-41 UNLESS NOTED OTHERWISE.
2. ALL INTERIOR STUD WALLS SHALL EXTEND TO UNDERSIDE OF ROOF STRUCTURE ABOVE UNLESS NOTED OTHERWISE. SEE REFLECTED CEILING PLAN NOTES AND A0.2 FOR DETAILS.
3. PROVISIONS SHALL BE MADE AT ALL FULL HEIGHT NON-BEARING WALLS FOR 1-INCH VERTICAL MOVEMENT OF THE BUILDING STRUCTURE WITHOUT TRANSFER OF COMPRESSIVE LOADS TO WALL. FILL IRREGULARITIES BETWEEN TOP OF WALL AND DECK ABOVE WITH MINERAL WOOL INSULATION OR FIRE STOPPING MATERIALS AS REQUIRED TO MEET FIRE RATING OF RESPECTIVE WALLS. SEE DETAILS ON SHEET A0.2
4. FURNISH AND INSTALL FIRE-TREATED WOOD BLOCKING OR METAL BACKING PLATE IN METAL STUD PARTITIONS FOR THE PROPER ANCHORAGE OF ALL WALL ATTACHED ITEMS; I.E. TOILET ACCESSORIES -DASEWORK, MILLWORK, WALL-MOUNTED FIXTURES, MARKER BOARDS, TACK BOARDS, DOOR STOPS, AUDIO VISUAL BRACKETS, AND OTHER WALL ATTACHED ITEMS. SEE SHEET A11.2 FOR TYPICAL BLOCKING DETAILS.
5. GYPSUM BOARD SURFACES SHALL BE ISOLATED WITH CONTROL JOINTS AS DESCRIBED IN THE SPECIFICATIONS.
6. SCRIBE GYPSUM WALL BOARD OF WALLS AND PARTITIONS TO IRREGULARITIES OF DECK ABOVE. SEAL TIGHTLY AROUND ALL PENETRATIONS.
7. LOCATE INTERIOR DOOR FRAMES 4" FROM INSIDE CORNER, TYP, UNO.
8. SEE EXTERIOR ELEVATIONS FOR WINDOW TYPES AND DIMENSIONS OF WINDOWS AND METAL PANELS.

4/3/2026 10:17:12 AM C:\Users\sshiffermiller\AppData\Local\Autodesk\Revit\Autodesk Revit 2026\CollaborationCache\LUQJFSTE7CD1ZUW\file52b45404-4b8c-b66b-33af0e9b5a2b\e0aae421-493e-4a02-9712-762c897906cd.rvt

HDR, ENGINEERING INC.
1917 SOUTH 67th STREET
OMAHA, NEBRASKA 68106
(402) 399-1000
CA-0443

DLR GROUP
6457 FRANCES ST., STE. 200
OMAHA, NE 68106
(402) 742-4200

KIMLEY-HORN & ASSOC, INC.
1437 S BOULDER AVE.
TULSA, OK 74119
(918) 380-8868

STATE OF OKLAHOMA
SCOTT D. SHIFFERMILLER
4/03/2026
A08562
REGISTERED ARCHITECT

CONFIDENTIAL CLIENT
ISSUE FOR CONSTRUCTION
2026-04-03

REVISIONS		
NO.	DATE	DESCRIPTION
	2026-04-03	ISSUE FOR CONSTRUCTION - HUB

DRAWN: SDS
APPRV'D: BMF

CYL-HUB

PROJECT ADDRESS:
TULSA COUNTY, OK

PROJ. NO. 10438332

GENERAL NOTES, SYMBOLS AND ABBREVIATIONS

SCALE: As indicated

SHEET NUMBER:
G1.01

PHASE: ISSUE FOR CONSTRUCTION - HUB

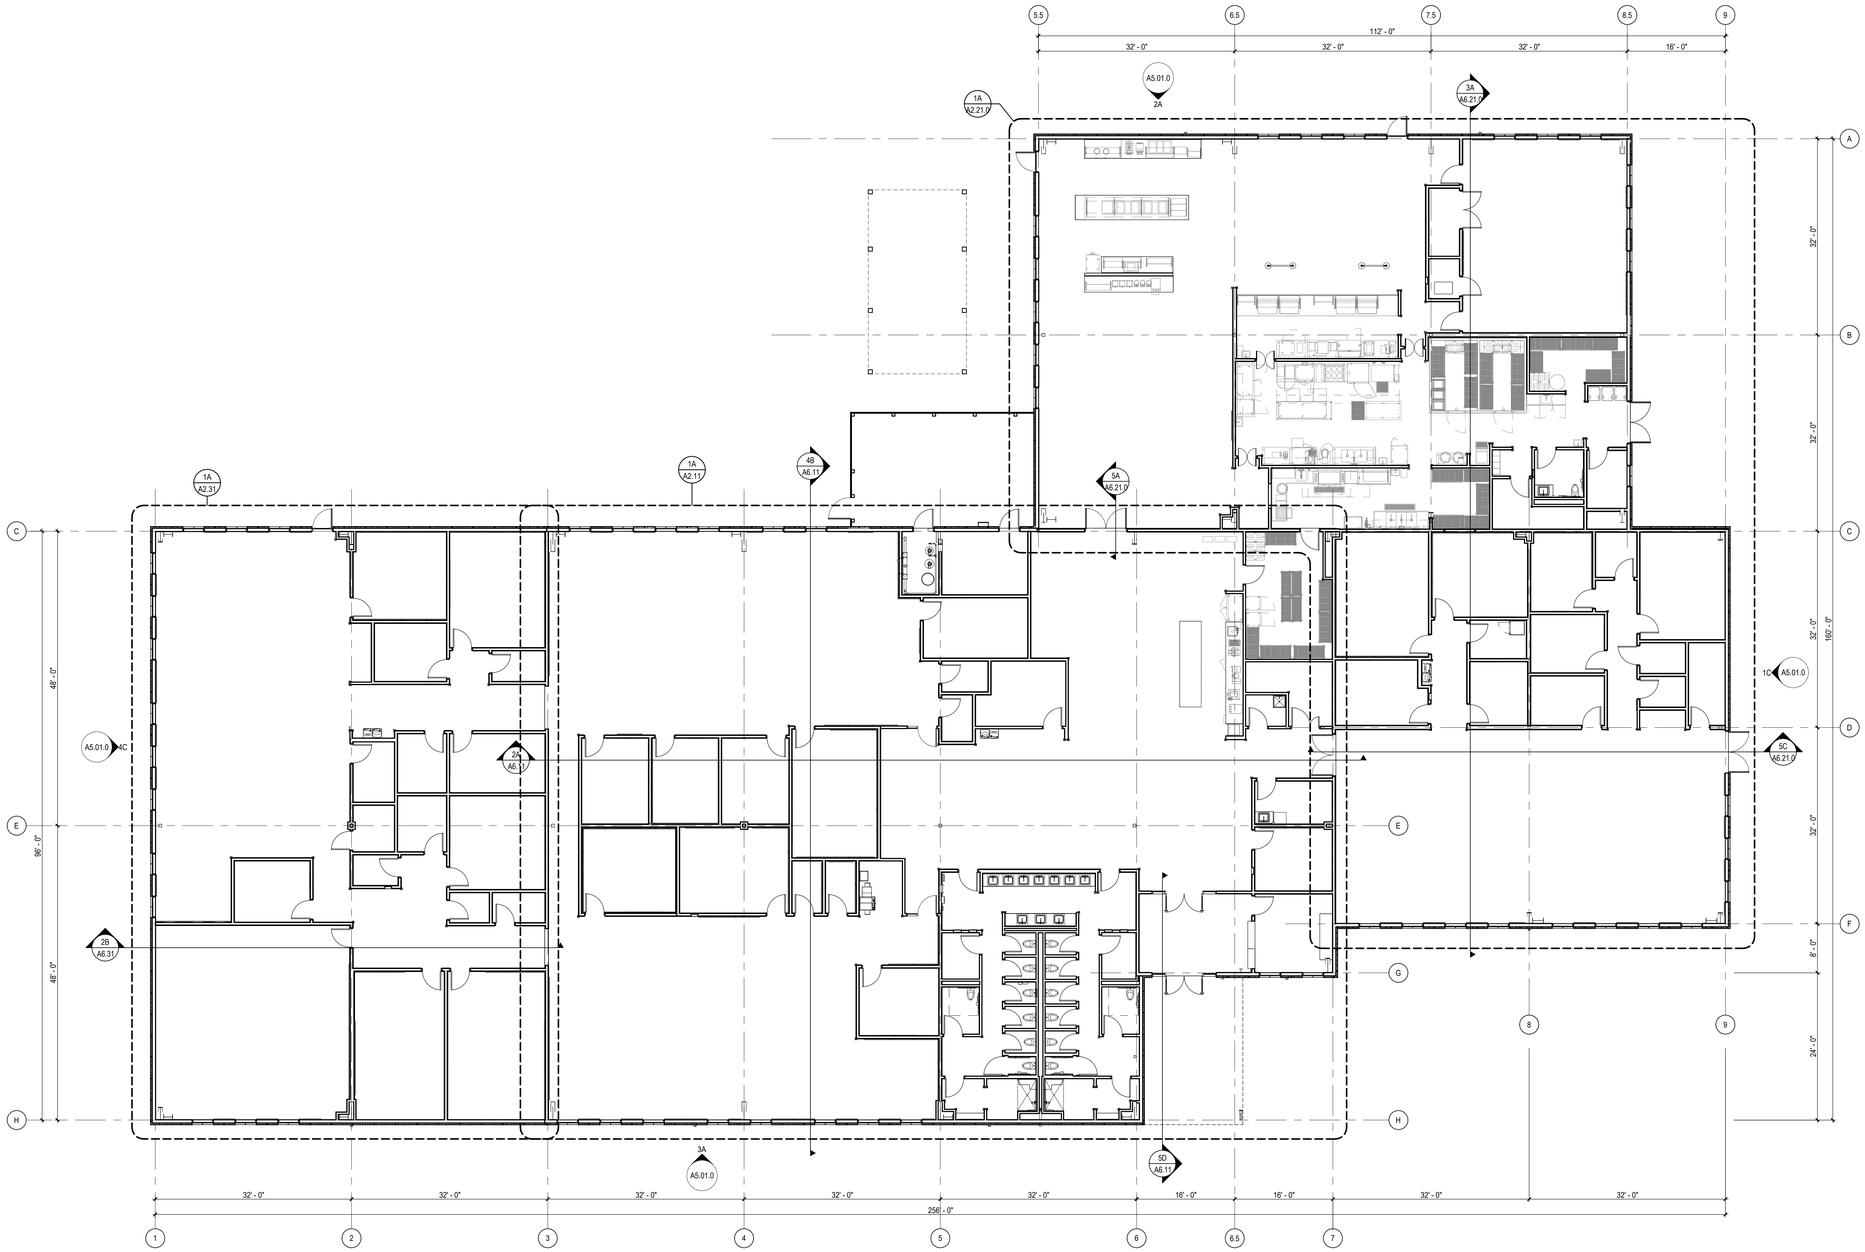

OVERALL FLOOR PLAN

SCALE: 1" = 16'-0"

GENERAL ARCHITECTURAL NOTES

1. WALL TYPES SHALL BE DESIGNATED ON FLOOR PLANS THUS: (XX.X.XX) SEE SHEET A0.2 FOR WALL TYPES. ALL INTERIOR PARTITIONS ARE WALL TYPE 5A-3-41 UNLESS NOTED OTHERWISE.
2. ALL INTERIOR STUD WALLS SHALL EXTEND TO UNDERSIDE OF ROOF STRUCTURE ABOVE UNLESS NOTED OTHERWISE. SEE REFLECTED CEILING PLAN NOTES AND A0.2 FOR DETAILS.
3. PROVISIONS SHALL BE MADE AT ALL FULL HEIGHT NON-BEARING WALLS FOR 1-INCH VERTICAL MOVEMENT OF THE BUILDING STRUCTURE WITHOUT TRANSFER OF COMPRESSIVE LOADS TO WALL. FILL IRREGULARITIES BETWEEN TOP OF WALL AND DECK ABOVE WITH MINERAL WOOL INSULATION OR FIRE STOPPING MATERIALS AS REQUIRED TO MEET FIRE RATING OF RESPECTIVE WALLS. SEE DETAILS ON SHEET A0.2
4. FURNISH AND INSTALL FIRE-TREATED WOOD BLOCKING OR METAL BACKING PLATE IN METAL STUD PARTITIONS FOR THE PROPER ANCHORAGE OF ALL WALL ATTACHED ITEMS; I.E. TOILET ACCESSORIES, CASEWORK, MILLWORK, WALL-MOUNTED FIXTURES, MARKER BOARDS, TACK BOARDS, DOOR STOPS, AUDIO VISUAL BRACKETS, AND OTHER WALL ATTACHED ITEMS. SEE SHEET A11.2 FOR TYPICAL BLOCKING DETAILS.
5. GYPSUM BOARD SURFACES SHALL BE ISOLATED WITH CONTROL JOINTS AS DESCRIBED IN THE SPECIFICATIONS.
6. SCRIBE GYPSUM WALL BOARD OF WALLS AND PARTITIONS TO IRREGULARITIES OF DECK ABOVE. SEAL TIGHTLY AROUND ALL PENETRATIONS.
7. LOCATE INTERIOR DOOR FRAMES 4" FROM INSIDE CORNER, TYP. UNO.
8. SEE EXTERIOR ELEVATIONS FOR WINDOW TYPES AND DIMENSIONS OF WINDOWS AND METAL PANELS.

4/3/2026 10:17:50 AM C:\Users\sshiffermiller\AppData\Local\Autodesk\Revit\Autodesk Revit 2026\CollaborationCache\LJQJFSTEJ7CD1ZUW!fe52b45-f404-4b8c-b68b-33af0e965a2b!e90ae421-493e-4a02-9712-762c897906cd.rvt

HDR, ENGINEERING INC.
1917 SOUTH 67th STREET
OMAHA, NEBRASKA 68106
(402) 399-1000
CA-0443

DLR GROUP
6457 FRANCES ST., STE. 200
OMAHA, NE 68106
(402) 742-4200

KIMLEY-HORN & ASSOC, INC.
1437 S BOULDER AVE.
TULSA, OK 74119
(918) 380-8868

STATE OF OKLAHOMA
SCOTT D. SHIFFERMILLER
A08960
4/03/2026
LICENSED ARCHITECT

CONFIDENTIAL CLIENT
ISSUE FOR CONSTRUCTION
2026-04-03

KEY PLAN (AREAS)

N

A B C

REVISIONS		
NO.	DATE	DESCRIPTION
	2026-04-03	ISSUE FOR CONSTRUCTION - HUB

DRAWN: SDS
APPRV'D: BMF

CYL-HUB

PROJECT ADDRESS:
TULSA COUNTY, OK

PROJ. NO. 10438332

OVERALL FLOOR PLAN

SCALE: As indicated

SHEET NUMBER:
A1.01.0

PHASE: ISSUE FOR CONSTRUCTION - HUB

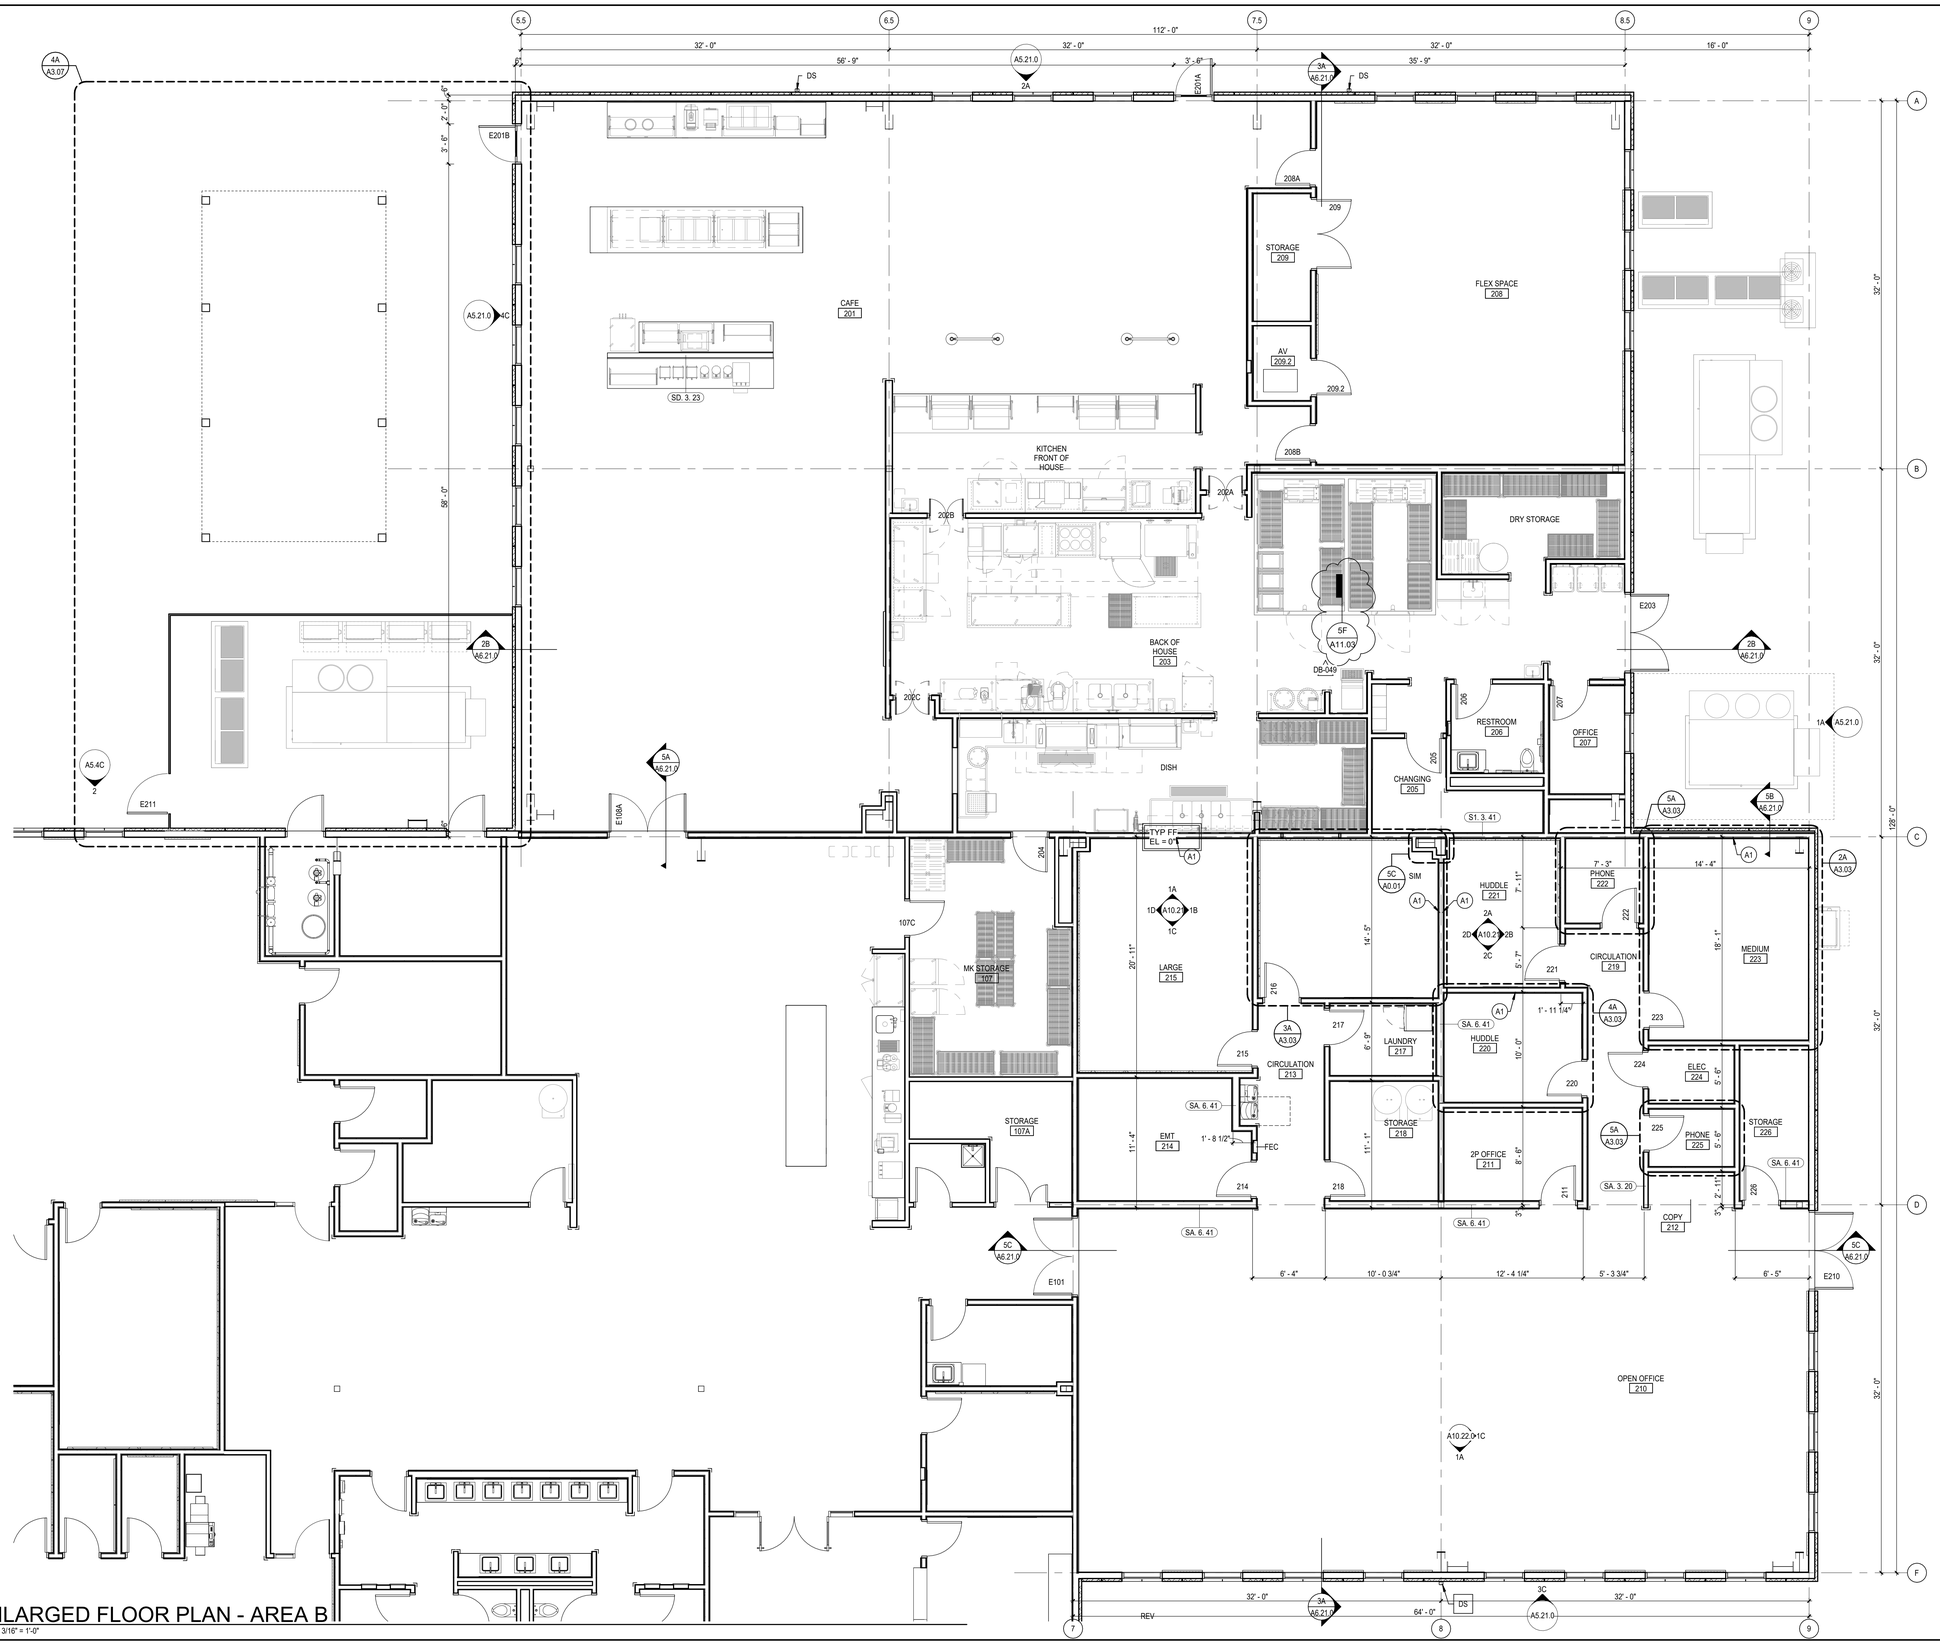

ENLARGED FLOOR PLAN - AREA B

SCALE: 3/16" = 1'-0"

GENERAL ARCHITECTURAL NOTES

1. WALL TYPES SHALL BE DESIGNATED ON FLOOR PLANS THUS: (XX. X. XX) SEE SHEET A0.2 FOR WALL TYPES. ALL INTERIOR PARTITIONS ARE WALL TYPE 5A-3-41 UNLESS NOTED OTHERWISE.
2. ALL INTERIOR STUD WALLS SHALL EXTEND TO UNDERSIDE OF ROOF STRUCTURE ABOVE UNLESS NOTED OTHERWISE. SEE REFLECTED CEILING PLAN NOTES AND A0.2 FOR DETAILS.
3. PROVISIONS SHALL BE MADE AT ALL FULL HEIGHT NON-BEARING WALLS FOR 1-INCH VERTICAL MOVEMENT OF THE BUILDING STRUCTURE WITHOUT TRANSFER OF COMPRESSIVE LOADS TO WALL. FILL IRREGULARITIES BETWEEN TOP OF WALL AND DECK ABOVE WITH MINERAL WOOL INSULATION OR FIRE STOPPING MATERIALS AS REQUIRED TO MEET FIRE RATING OF RESPECTIVE WALLS. SEE DETAILS ON SHEET A0.2.
4. FURNISH AND INSTALL FIRE-TREATED WOOD BLOCKING OR METAL BACKING PLATE IN METAL STUD PARTITIONS FOR THE PROPER ANCHORAGE OF ALL WALL ATTACHED ITEMS; I.E. TOILET ACCESSORIES, CASEWORK, MILLWORK, WALL-MOUNTED FIXTURES, MARKER BOARDS, TACK BOARDS, DOOR STOPS, AUDIO VISUAL BRACKETS, AND OTHER WALL ATTACHED ITEMS. SEE SHEET A11.2 FOR TYPICAL BLOCKING DETAILS.
5. GYPSUM BOARD SURFACES SHALL BE ISOLATED WITH CONTROL JOINTS AS DESCRIBED IN THE SPECIFICATIONS.
6. SCRIBE GYPSUM WALL BOARD OF WALLS AND PARTITIONS TO IRREGULARITIES OF DECK ABOVE. SEAL TIGHTLY AROUND ALL PENETRATIONS.
7. LOCATE INTERIOR DOOR FRAMES 4" FROM INSIDE CORNER, TYP, UNO.
8. SEE EXTERIOR ELEVATIONS FOR WINDOW TYPES AND DIMENSIONS OF WINDOWS AND METAL PANELS.

PLAN NOTES

A1 CFMF TO COORDINATE WALL BLOCKING AND SUPPORT DETAILS WITH AV EQUIPMENT PROVIDER; SEE SHEET A11.2 FOR TYIPCAL BLOCKING DETAILS.

4/3/2026 10:18:04 AM C:\Users\sshiffermiller\AppData\Local\Autodesk\Revit\Autodesk Revit 2026\Collaboration\Cache\LIQJFSTEJ7CD12UWffe32Pk5-f4d4-4b8c-b66b-33af06e965a2\be90ae421-493e-4a02-97f2-762c897906cd.rvt

HDR, ENGINEERING INC.
1917 SOUTH 67th STREET
OMAHA, NEBRASKA 68106
(402) 399-1000
CA-0443

DLR GROUP
6457 FRANCES ST., STE. 200
OMAHA, NE 68106
(402) 742-4200

KIMLEY-HORN & ASSOC, INC.
1437 S BOULDER AVE.
TULSA, OK 74119
(918) 380-8868

STATE OF OKLAHOMA
SCOTT D. SHIFFERMILLER
A08923
4/03/2026
REGISTERED ARCHITECT

CONFIDENTIAL CLIENT
ISSUE FOR CONSTRUCTION
2026-04-03

KEY PLAN (AREAS)

N

B C A

REVISIONS		
NO.	DATE	DESCRIPTION
2	2026-03-20	ISSUE FOR CONSTRUCTION - HUB

DRAWN: SDS
APPRV'D: BMF

CYL-HUB

PROJECT ADDRESS:
TULSA COUNTY, OK

PROJ. NO. 10438332

ENLARGED FLOOR PLAN - AREA B

SCALE: As indicated

SHEET NUMBER:
A2.21.0

PHASE: ISSUE FOR CONSTRUCTION - HUB

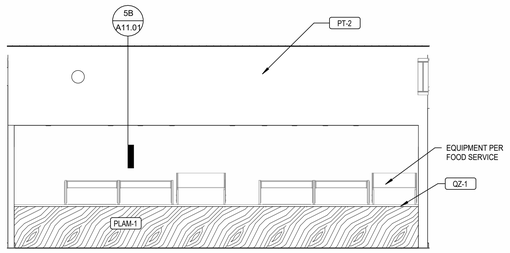

1A A3.06.0 MAIN SERVERY
SCALE: 1/4" = 1'-0"

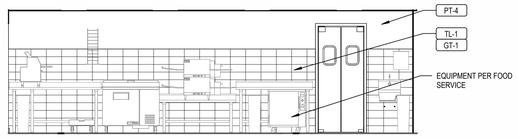

2A A3.06.0 KITCHEN FRONT OF HOUSE - PLAN SOUTH
SCALE: 1/4" = 1'-0"

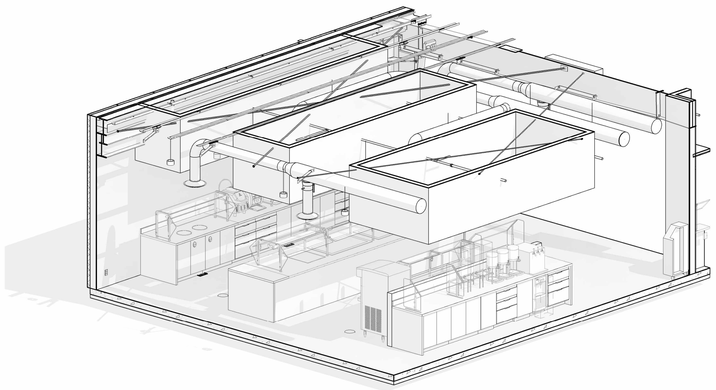

4C A3.06.0 SERVING ISLAND AXON - FOR REFERENCE ONLY
SCALE:

4/3/2026 10:19:18 AM C:\Users\sshiffermiller\AppData\Local\Autodesk\Revit\Autodesk Revit 2026\CollaborationCache\LIQJFSTEJ7CD12UWffe32P45-7404-4B8C-B66B-33A06965B2Be90ae421-493e-4a02-9712-762c897906cd.rvt

HDR, ENGINEERING INC.
1917 SOUTH 67th STREET
OMAHA, NEBRASKA 68106
(402) 399-1000
CA-0443

DLR GROUP
6457 FRANCES ST., STE. 200
OMAHA, NE 68106
(402) 742-4200

KIMLEY-HORN & ASSOC, INC.
1437 S BOULDER AVE.
TULSA, OK 74119
(918) 380-8868

STATE OF OKLAHOMA
SCOTT D. SHIFFERMILLER
A08960
4/03/2026
LICENSED ARCHITECT

03/21/22

TRADE SECRETS

NOTE: THIS DOCUMENT CONTAINS TRADE SECRETS AND PROPRIETARY/COMMERCIAL/FINANCIAL INFORMATION - EXEMPT FROM DISCLOSURE UNDER THE FREEDOM OF INFORMATION ACT, 5 U.S.C. §552

CONFIDENTIAL CLIENT
ISSUE FOR CONSTRUCTION
2026-04-03

REVISIONS		
NO.	DATE	DESCRIPTION
	2026-04-03	ISSUE FOR CONSTRUCTION - HUB

DRAWN: SDS
APPRV'D: BMF

CYL-HUB

PROJECT ADDRESS:
TULSA COUNTY, OK

PROJ. NO. 10438332

ENLARGED PLANS & ELEVATIONS (CAFE & VITALITY)

SCALE: 1/4" = 1'-0"

SHEET NUMBER:
A3.06.0

PHASE: ISSUE FOR CONSTRUCTION - HUB

NOTE: REFER TO 2A/A11.2 FOR TYPICAL MOUNTING HEIGHTS

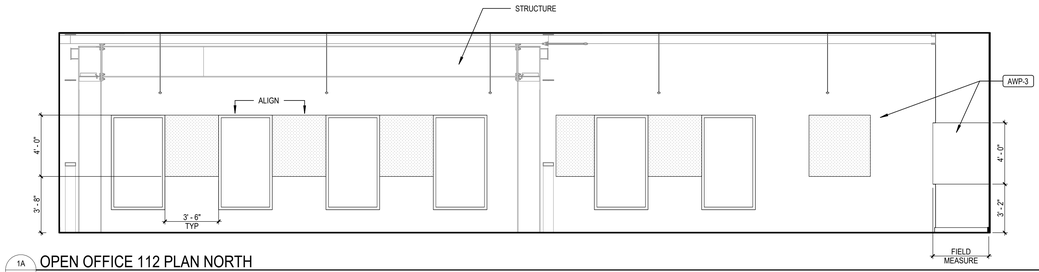

1A A10.11 OPEN OFFICE 112 PLAN NORTH
SCALE: 1/4" = 1'-0"

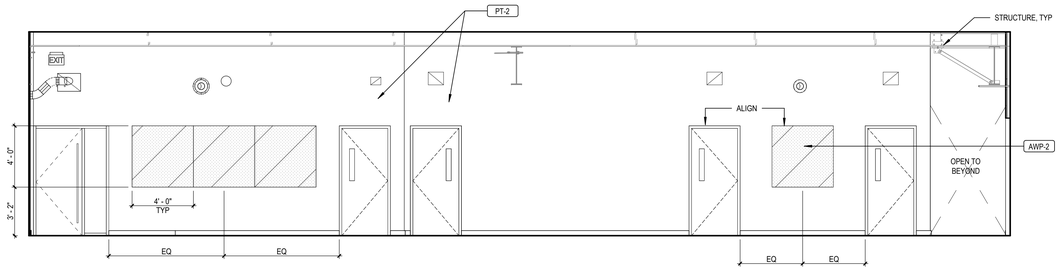

1C A10.11 OPEN OFFICE 112 PLAN SOUTH
SCALE: 1/4" = 1'-0"

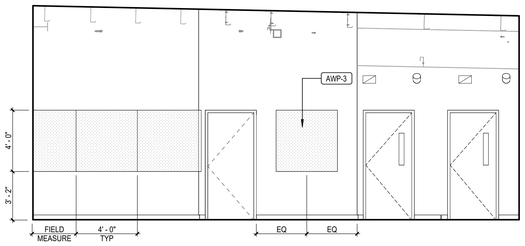

2A A10.11 OPEN OFFICE 112 PLAN EAST
SCALE: 1/4" = 1'-0"

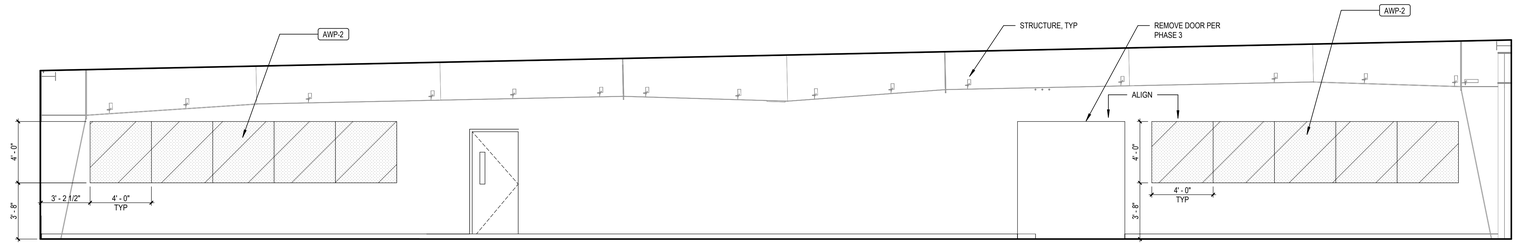

2B A10.11 OPEN OFFICE 112/121 PLAN WEST
SCALE: 1/4" = 1'-0"

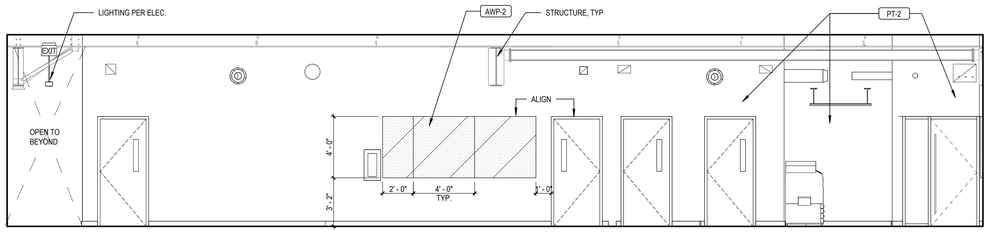

3A A10.11 OPEN OFFICE 121 PLAN NORTH
SCALE: 1/4" = 1'-0"

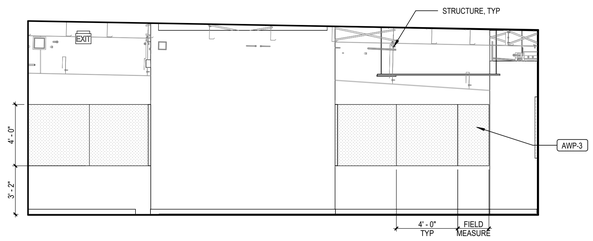

3C A10.11 OPEN OFFICE 121 - PLAN EAST
SCALE: 1/4" = 1'-0"

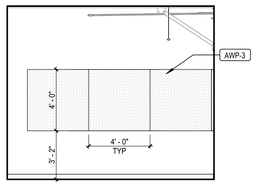

3D A10.11 OPEN OFFICE 121 - PLAN NORTH B
SCALE: 1/4" = 1'-0"

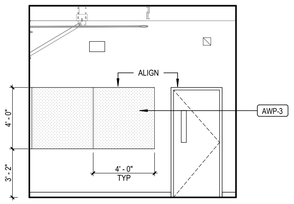

3E A10.11 OPEN OFFICE 121 - PLAN SOUTH B
SCALE: 1/4" = 1'-0"

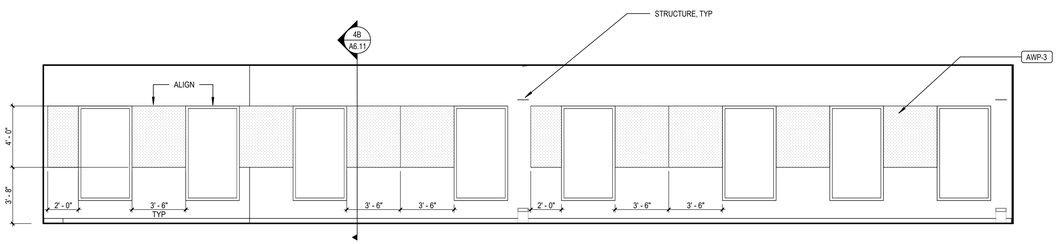

4A A10.11 OPEN OFFICE 121 - PLAN SOUTH
SCALE: 1/4" = 1'-0"

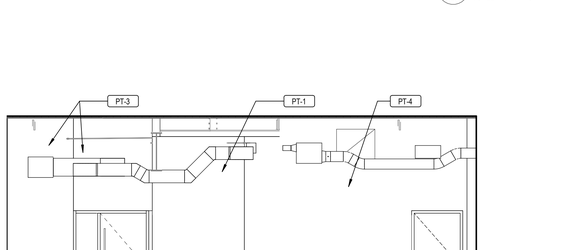

4D A10.11 LOUNGE 101 PLAN NORTH
SCALE: 1/4" = 1'-0"

4E A10.11 LOUNGE 101 PLAN EAST
SCALE: 1/4" = 1'-0"

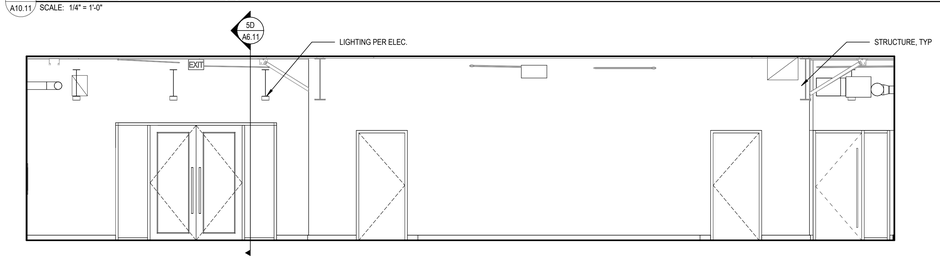

5A A10.11 LOUNGE 101 PLAN SOUTH
SCALE: 1/4" = 1'-0"

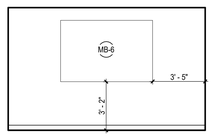

5C A10.11 OFFICE 127 PLAN SOUTH
SCALE: 1/4" = 1'-0"

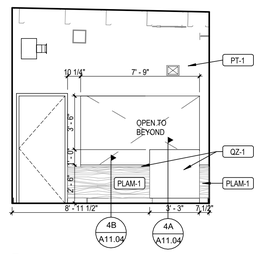

5D A10.11 VESTIBULE PLAN EAST
SCALE: 1/4" = 1'-0"

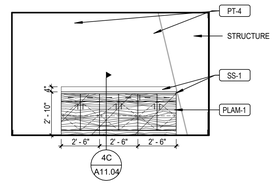

5E A10.11 SECURITY PLAN EAST
SCALE: 1/4" = 1'-0"

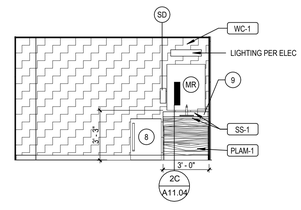

5F A10.11 MOTHER'S ROOM - PLAN SOUTH
SCALE: 1/4" = 1'-0"

4/3/2026 10:21:49 AM C:\Users\sshiffermiller\AppData\Local\Autodesk\Revit\Autodesk Revit 2026\Collaboration Cache\LTJQJTSTE17CDTZUW\ffe52b45-14d4-4d8c-b66b-33a10e9952be90ae-421-4936-4a02-97f3e-4a02-9712-762c897906cd.rvt

HDR, ENGINEERING INC.
1917 SOUTH 67th STREET
OMAHA, NEBRASKA 68106
(402) 399-1000
CA-0443

DLR GROUP
6457 FRANCES ST., STE. 200
OMAHA, NE 68106
(402) 742-4200

KIMLEY-HORN & ASSOC, INC.
1437 S BOULDER AVE.
TULSA, OK 74119
(918) 380-8868

STATE OF OKLAHOMA SCOTT D. SHIFFERMILLER 21637 4/6/2026 REGISTERED ARCHITECT

CONFIDENTIAL CLIENT
ISSUE FOR CONSTRUCTION
2026-04-03

REVISIONS		
NO.	DATE	DESCRIPTION
	2026-04-03	ISSUE FOR CONSTRUCTION - HUB

DRAWN: SDS
APPRV'D: BMF

CYL-HUB

PROJECT ADDRESS:
TULSA COUNTY, OK

PROJ. NO. 10438332

INTERIOR ELEVATIONS - AREA A

SCALE: 1/4" = 1'-0"

SHEET NUMBER:
A10.11

PHASE: ISSUE FOR CONSTRUCTION - HUB

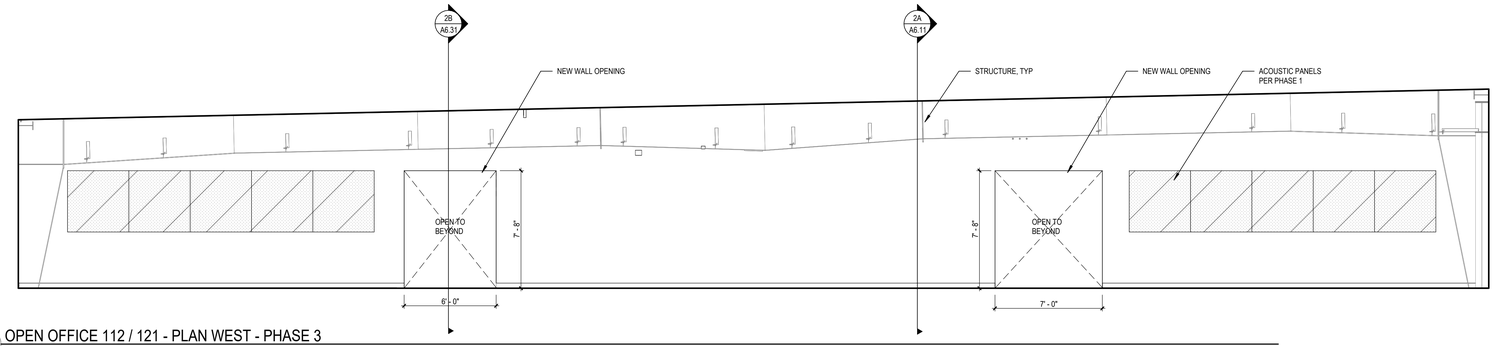

1A / A10.34 OPEN OFFICE 112 / 121 - PLAN WEST - PHASE 3

SCALE: 1/4" = 1'-0"

4/3/2026 10:22:09 AM C:\Users\sshiffermiller\AppData\Local\Autodesk\Revit\Autodesk Revit 2026\CollaborationCache\LIQJFSTEJ7CD1ZUW!fe52b45-f4d4-4b8c-b66b-33af0e9365a2!e90ae421-493e-4a02-97f2-762c897906cd.rvt

HDR, ENGINEERING INC.
1917 SOUTH 67th STREET
OMAHA, NEBRASKA 68106
(402) 399-1000
CA-0443

DLR GROUP
6457 FRANCES ST., STE. 200
OMAHA, NE 68106
(402) 742-4200

KIMLEY-HORN & ASSOC, INC.
1437 S BOULDER AVE.
TULSA, OK 74119
(918) 380-8868

STATE OF OKLAHOMA
SCOTT D. SHIFFERMILLER
4/03/2026
A08563
LICENSED ARCHITECT

CONFIDENTIAL CLIENT
ISSUE FOR CONSTRUCTION
2026-04-03

REVISIONS		
NO.	DATE	DESCRIPTION
	2026-04-03	ISSUE FOR CONSTRUCTION - HUB

DRAWN: SDS
APPRV'D: BMF

CYL-HUB

PROJECT ADDRESS:
TULSA COUNTY, OK

PROJ. NO. 10438332

INTERIOR ELEVATIONS - AREA C

SCALE: 1/4" = 1'-0"

SHEET NUMBER:
A10.34

PHASE: ISSUE FOR CONSTRUCTION - HUB

FINISH SCHEDULE - MASTER

TAG	DESCRIPTION	MANUFACTURER	PRODUCT	COLOR/FINISH	SIZE	COMMENTS
064116 PLASTIC-LAMINATE-CLAD ARCHITECTURAL CABINETS						
PLAM-1	TYPICAL PLASTIC LAMINATE	FORMICA	WOODGRAIN HPL	MILENNIUM OAK - WOODBRUSH FINISH		
066400 PLASTIC PANELING						
FRP-1	BOH WALL PROTECTION	MARLITE STANDARD	FRP PANELING	S 100G WHITE	4' x 8'	UP TO 8' AFF @ KITCHEN BOH , FULL HEIGHT @ MK STORAGE
FRP-2	RR WET WALL & CAFE DISH DROP WALL PROTECTION	MARLITE STANDARD	FRP PANELING	S 490N LIGHT GREY	4' x 8'	UP TO 5' AFF, UNO
TR-3	METAL EDGING STRIP	SCHLUTER	SCHIENE	STAINLESS STEEL		FOR USE WITH FRP-1 AND FRP2 @ FRP TO PAINTED GYP TRANSITION
081416 FLUSH WOOD DOORS						
WD-1	TYPICAL WOOD		FINISH GRADE WHITE OAK	TO MATCH CONTROL SAMPLE		CONFIRM WOOD SOURCING PER DIV 01 81 17
093013 CERAMIC TILING						
GT-1	TILE GROUT	LATICRETE	PERMACOLOR GROUT	34 SANDSTONE		
TL-1	WALL TILE - FOODSPACE	FIRECLAY	ORIGINAL CERAMIC	SEE PALETTE OPTION FINISH SCHEDULES FOR COLORWAY	3" X 6"	UP TO 5' 6" AFF
TL-2	WALL TILE - SHOWERS	DALTILE	COLOR WHEEL CLASSIC	0100 WHITE	3" X 6" ; 5/16" THICKNESS	
TL-3	FLOOR TILE - SHOWERS	DALTILE	KEYSTONES	SEE PALETTE OPTION FINISH SCHEDULES FOR COLORWAY	1"X1" OR 2"X2"	
TR-2	METAL EDGING STRIP	SCHLUTER	JOLLY	STAINLESS STEEL		FOR USE WITH TL-1 AND TL-2
095113 ACOUSTICAL PANEL CEILINGS						
ACT-1	STANDARD CEILING TILE	ARMSTRONG CEILINGS	LYRA PB	WHITE	24" X 24"	
ACT-2	KITCHEN ACOUSTIC CEILING TILES	ARMSTRONG CEILINGS	ULTIMA HEALTHZONE	WHITE	24" X 24"	
096513 RESILIENT BASE AND ACCESSORIES						
RB-1	TYPICAL RESILIENT BASE	JOHNSONITE	BASEWORKS RUBBER BASE	29 MOON ROCK	4"	
096516 RESILIENT SHEET FLOORING						
RF-1	RESILIENT FLOORING	NORTHWEST RUBBER	ULTIMATE SERIES	COCOA/EGGSHELL	8MM THICK	
096723 RESINOUS FLOORING						
CONC-2	CONCRETE FINISHING	UNITED STATIC CONTROL PRODUCTS	ELECTRASEAL STATIC CONTROL CONCRETE SEALER			
RES-1	BOH RESINOUS FLOORING AND COVE BASE	STONHARD	LIQUID ELEMENTS	PEWTER-GATE		
096813 TILE CARPETING						
CPT-1	STUDIO CARPET	INTERFACE	MODULAR CARPET TILE, BACKING: CQUESTBIO	TOKYO TEXUTRE ; SEE PALETTE OPTION FINISH SCHEDULES FOR COLORWAY	25CM X1M, MONOLITHIC INSTALLATION	
CPT-2	OFFICE/CONFERENCE ROOM CARPET	INTERFACE	MODULAR CARPET TILE, BACKING: CQUESTBIO	SASHIKO STITCH ; SEE PALETTE OPTION FINISH SCHEDULES FOR COLORWAY	25CM X 1M, MONOLITHIC INSTALLATION	
TR-1	METAL TRANSITION STRIP	SCHLUTER	RENO-U	STAINLESS STEEL		FOR USE AT TRANSITION FROM CONC TO ADJACENT FLOORING
WOM-1	MODULAR WALK OFF MAT TILE AT TYPICAL OUTDOOR ENTRIES	INTERFACE	STEP REPEAT COLLECTION SR699	GRANITE 104931	50CMX50XM - .348" THICK	
097200 WALL COVERING						
WC-1	WALL COVERING @ MOTHERS ROOM	WOLF GORDON	HUGO - VINYL WALLCOVERING	SEE PALETTE OPTION FINISH SCHEDULES FOR COLORWAY	52" WIDTH	REVERSE HANG, RANDOM MATCH
098400 ACOUSTIC ROOM COMPONENTS						
ACP-A	ACOUSTIC CEILING PANELS	FSORB	FLOATING CEILING PANELS	TAN	4' X 8' X 2"	
ACP-B	ACOUSTIC CEILING PANELS	FSORB	FLOATING CEILING PANELS	TAN	4' X 4' X 2"	
098433 SOUND-ABSORBING WALL UNITS						
AWP-1	ACOUSTIC WALL PANEL - CONFERENCE	FSORB	1/2" PANEL	SEE PALETTE OPTION FINISH SCHEDULES FOR COLORWAY	4' X 8' X 1/2"	CUT TO SIZE PER ELEVATION
AWP-2	ACOUSTIC WALL PANEL - OPEN OFFICE	FSORB	1/2" PANEL	SEE PALETTE OPTION FINISH SCHEDULES FOR COLORWAY	4' X 8' X 1/2"	CUT TO SIZE PER ELEVATION
AWP-3	ACOUSTIC WALL PANEL - OPEN OFFICE	FSORB	1/2" PANEL	SEE PALETTE OPTION FINISH SCHEDULES FOR COLORWAY	4' X 8' X 1/2"	CUT TO SIZE PER ELEVATION
099123 INTERIOR PAINTING						
PT-1	FIELD PAINT	BENJAMIN MOORE	ULTRA SPEC 500 PAINT	CLOUD COVER OC-25 ; EGGSHELL FINISH (OR SATIN)		
PT-2	FIELD PAINT 2	BENJAMIN MOORE	ULTRA SPEC 500 PAINT	SEE PALETTE OPTION FINISH SCHEDULES FOR COLORWAY ; EGGSHELL FINISH (OR SATIN)		
PT-3	CONFERENCE ROOM PAINT	BENJAMIN MOORE	ULTRA SPEC 500 PAINT	SEE PALETTE OPTION FINISH SCHEDULES FOR COLORWAY ; EGGSHELL FINISH (OR SATIN)		
PT-4	ACCENT PAINT	BENJAMIN MOORE	ULTRA SPEC 500 PAINT	SEE PALETTE OPTION FINISH SCHEDULES FOR COLORWAY ; EGGSHELL FINISH (OR SATIN)		ADD ADDITIONAL ACCENT PAINTS PER LOCATION IF DESIRED
PT-5	FOOD SAFE PAINT - BOH	BENJAMIN MOORE	V341 Corotech Waterborne Epoxy	CLOUD COVER OC-25		
PT-6	RESTROOM PAINT	BENJAMIN MOORE	ULTRA SPEC 500 PAINT	SEE PALETTE OPTION FINISH SCHEDULES FOR COLORWAY ; EGGSHELL FINISH (OR SATIN)		
PT-7	HM DOORS AND TRIM	BENJAMIN MOORE	ULTRA SPEC 500 PAINT	IRON MOUNTAIN 2134-30 ; EGGSHELL FINISH (OR SATIN)		
099600 HIGH-PERFORMANCE COATINGS						
CONC-1	CONCRETE FINISHING	PROSOCO	LS SEALER			
101100 VISUAL DISPLAY SURFACES						
TBD-1	TACKABLE SURFACE - SECURITY DESK	FORBO	BULLETIN BOARD	2206 OYSTER SHELL	.24" THICK	FOR USE AT SECURITY DESK
102600 WALL AND DOOR PROTECTION						
CGD-1	TYPICAL CORNER GUARD	INPRO	1 1/2" STAINLESS STEEL CORNER GUARD	STAINLESS STEEL	.5" THICK ; 5' TALL	
102800 TOILET, BATH, AND LAUNDRY ACCESSORIES						
DR-1	SHOWER CURTAIN	MAHARAM	MIST	SEE PALETTE OPTION FINISH SCHEDULES FOR COLORWAY		
122413 ROLLER WINDOW SHADES						
DR-2	WINDOW SHADES	MERMET	E SCREEN - 3% OPENNESS	PEARL/PEARL	FIELD MEASURE	
DR-3	WINDOW SHADES	MERMET	FLOCKE - BLACKOUT	CHARTREUX	FIELD MEASURE	FOR USE AT PHASE 2 FLEX SPACE
123661.16 SOLID SURFACING COUNTERTOPS						
SS-1	SOLID SURFACE AT RESTROOM SINKS AND MOTHER'S ROOM	CORIAN	SOLID SURFACE	SEE PALETTE OPTION FINISH SCHEDULES FOR COLORWAY		
123661.19 QUARTZ AGGLOMERATE COUNTERTOPS						
QZ-1	QUARTZ COUNTERS AT MK, CAFE, AND SECURITY	CAMBRIA	NATURAL QUARTZ	SEE PALETTE OPTION FINISH SCHEDULES FOR COLORWAY		

EQUIPMENT SCHEDULE_TI

TAG	EQUIPMENT	MNFR + MODEL	DIMS (W X D X H)	PLUMBING	RECEPTACLE	NOTES	PHASE 01	PHASE 02
1	SOAP DISPENSER - COUNTER MOUNTED	RUBBERMAID FG402241 ONE SHOT			•	RESTROOMS AND MOTHER'S ROOM SINK. RIGHT SIDE OF EACH SINK. DISTANCE FROM SINK PER MNFR. TO BE ORDERED WITH A/C ADAPTER.	•	•
2	SHOWER CURTAIN HOOKS	BOBRICK B-204-1				STAINLESS STEEL	•	•
3	SHOWER CURTAIN ROD	BRADLEY 9539				REFER TO ENLARGED PLAN FOR LENGTH	•	•
4	SHOWER DISPENSERS	DIAL HYGIENE SERIES, 1000mL	5.25" x 4" x 12.5"			3 PER SHOWER, 1" SPACING	•	•
5	SHOWER SEAT	TEAKWORKS4U TBFZ-300225W	30" x 22" x 18"			MOUNTED AT 18" AFF. REFER TO PLANS FOR LEFT OR RIGHT-HAND MODEL.	•	•
6	GRAB BAR - TWO WALL SHOWER UNIT - W/ SNAP FLANGE	BOBRICK B-6861	1-1/2" DIA.			SS SATIN	•	•
7	LAUNDRY LOCKER	MAXI LAUNDRY TOWEL DROP - LF-LDM-GRY	24" x 24" x 81"			LOCKER ROOMS	•	•
8	MOTHER'S ROOM REFRIGERATOR	SUMMIT AL652BKBISSTB			•	SS SATIN	•	
9	MOTHER'S ROOM TABLETOP TOWEL DISPENSER	H-4450W				WHITE	•	
10	WASHER / DRYER - STACKABLE	CROSSOVER WDSEM ELECTRIC		•	•	ABLE TO HAVE NON-COIN OPERATED USE (OR SIMILAR)		•
11	LAUNDRY FOLDING TABLE	SOLOMATIC TFD-245 (OR SIMILAR)	24" X 60"			WHITE		•
GB-1	GRAB BAR - HORIZONTAL - W/ SNAP FLANGE	BOBRICK B-6806x36	1-1/2" DIA.			SS SATIN	•	•
GB-2	GB-2: GRAB BAR - HORIZONTAL - W/ SNAP FLANGE	BOBRICK B-6806x42	1-1/2" DIA.			SS SATIN	•	•
GB-3	GRAB BAR - VERTICAL - W/ SNAP FLANGE	BOBRICK B-6806x18	1-1/2" DIA.			SS SATIN	•	•
MB-3	WALL MOUNT WHITEBOARD	CLARIDGE LCS DELUXE PORCELAIN WHITEBOARD	36"W x 48"H			MAGNETIC WITH FRAME AND MOUNTING HARDWARE	•	•
MB-6	WALL MOUNT WHITEBOARD	CLARIDGE LCS DELUXE PORCELAIN WHITEBOARD	72"W x 48"H			MAGNETIC WITH FRAME AND MOUNTING HARDWARE	•	•
MB-8	WALL MOUNT WHITEBOARD	CLARIDGE LCS DELUXE PORCELAIN WHITEBOARD	96"W x 48"H			MAGNETIC WITH FRAME AND MOUNTING HARDWARE	•	•
MR	FRAMELESS MIRROR	VITRO PLATIA MIRRORED GLASS	36" H			REFER TO ELEVATIONS FOR LENGTH	•	•
PTD	AUTOMATIC PAPER TOWEL DISPENSER	GEORGIA PACIFIC 59466	13.5" x 7.75" x 16.48"			MKS AND RESTROOMS	•	•
PTD/R	RECESSED PAPER TOWEL DISPENSER / WASTE RECEPTACLE	BOBRICK B-369	14" x 28" x 4" MIN			BOH RESTROOM		•
RH	ROBE HOOK	BOBRICK B-671				2 PER SHOWER, MOUNTED ON SAME WALL AS SHOWER HEAD	•	•
SCD	TOILET COVER DISPENSER - RECESSED	BOBRICK B-3013				STAINLESS STEEL	•	•
SD	SOAP DISPENSER - WALL MOUNTED	RUBBERMAID AUTOFOAM WITH LUMECEL	5-7/8" x 5-7/8" x 12"			MKS RECHARGABLE ENERGY CELL	•	•
SND	SURFACE MOUNTED SANITARY NAPKIN DISPOSAL	BOBRICK B-254				STAINLESS STEEL	•	•
SNDR	RECESSED SANITARY NAPKIN DISPOSAL	BOBRICK B-35303				STAINLESS STEEL	•	•
TPD	TOILET PAPER DISPENSER	GEORGIA PACIFIC COMPACT 2-ROLL SIDE-BY-SIDE CORELESS HIGH CAPACITY				COMPACT 2-ROLL SIDE-BY-SIDE CORELESS HIGH CAPACITY TPD	•	•
WR	RECESSED TRASH UNIT (PAIRED W RECESSED PAPER TOWEL DISPENSER)	GEORGIA PACIFIC 59491	17.25" x 8" x 56"			PAIRED WITH AUTOMATIC PAPER TOWEL DISPENSER (KEYNOTE 13)	•	•

4/3/2026 10:22:17 AM C:\Users\sshiffermiller\AppData\Local\Autodesk\Revit\Autodesk Revit 2026\Collaboration Cache\LTJQJFSTE37CDT2UW\ffe52b45-14d4-458c-b66b-33af0e9852b\e90ae421-4936-a02-9712-762c697906cd.rvt

HDR, ENGINEERING INC.
1917 SOUTH 67th STREET
OMAHA, NEBRASKA 68106
(402) 399-1000
CA-0443

DLR GROUP
6457 FRANCES ST., STE. 200
OMAHA, NE 68106
(402) 742-4200

KIMLEY-HORN & ASSOC, INC.
1437 S BOULDER AVE.
TULSA, OK 74119
(918) 380-8868

STATE OF OKLAHOMA
SCOTT D. SHIFFERMILLER
4/6/2026
A08960
REGISTERED ARCHITECT

CONFIDENTIAL CLIENT
ISSUE FOR CONSTRUCTION
2026-04-03

REVISIONS		
NO.	DATE	DESCRIPTION
	2026-04-03	ISSUE FOR CONSTRUCTION - HUB

DRAWN: SDS
APPRV'D: BMF

CYL-HUB

PROJECT ADDRESS:
TULSA COUNTY, OK

PROJ. NO. 10438332

INTERIORS SCHEDULES, SPECIFICATIONS, & NOTES - MASTER SCHEDULE

SCALE:

SHEET NUMBER:
A12.01

PHASE: ISSUE FOR CONSTRUCTION - HUB

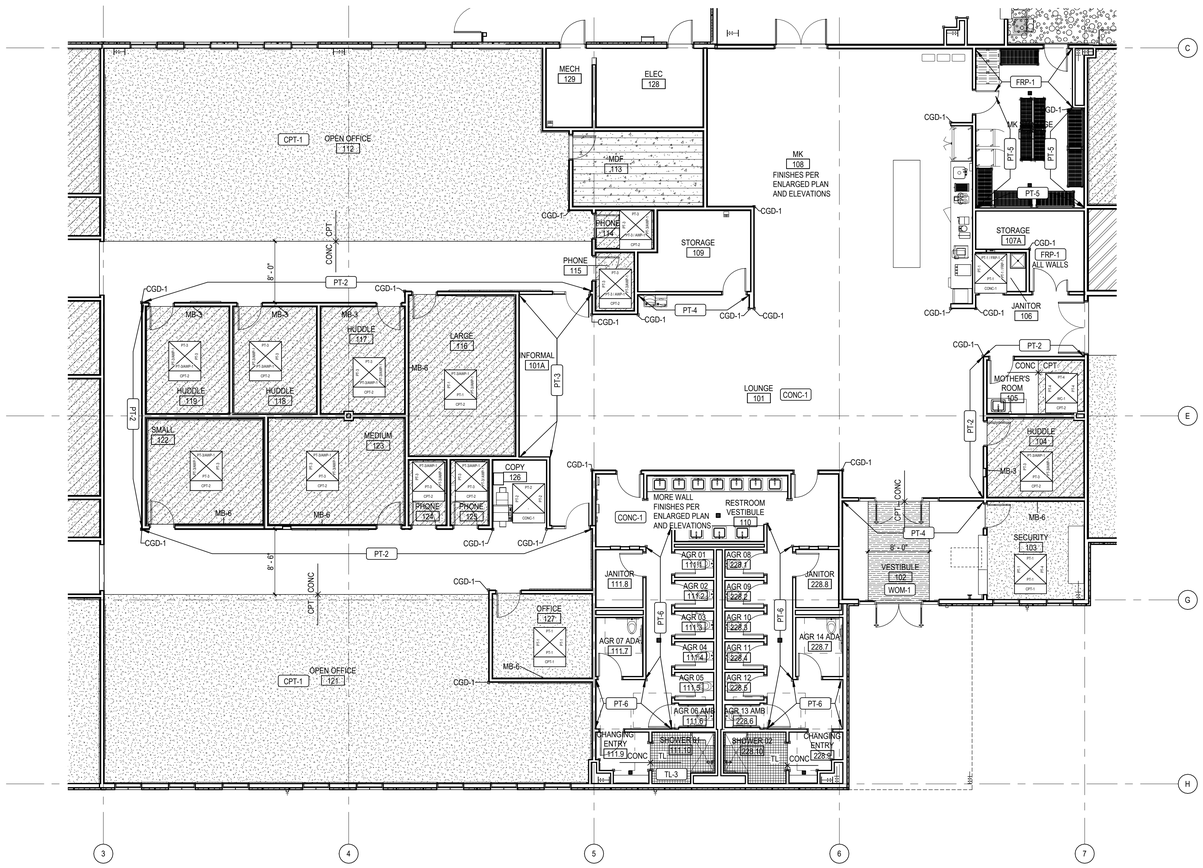

FINISH PLAN - AREA A

SCALE: 1/8" = 1'-0"

INTERIOR FINISH PLAN GENERAL NOTES

A. INTERIOR FINISH PLAN GENERAL NOTES APPLY TO ALL INTERIOR FINISH PLAN SHEETS.
B. NOT ALL FLOOR AND WALL FINISHES ARE NOTED ON THE INTERIOR FINISH PLANS. SEE ENLARGED PLANS AND ELEVATIONS FOR FINISHES NOT NOTED.
C. FOR FLOOR TILE PRODUCTS, ADJUST LAYOUT AS NECESSARY TO AVOID USING CUT WIDTHS THAT EQUAL LESS THEN ONE-HALF OF A TILE AT ROOM PERIMETER.
D. ALL EXPOSED STRUCTURE TO BE PAINTED PT-1.
E. PT-1 FOR WALLS WHEN NOT NOTED.
F. PAINT COLORS SHALL NOT TERMINATE AT AN OUTSIDE CORNER.
G. RB-1 TYP FLOOR BASE THROUGHOUT
H. REFER TO DETAIL 1A/11.2 FOR FLOORING TRANSITION DETAILS.

INTERIOR FINISH PLAN GENERAL NOTES

	SEALED CONCRETE	CONC-1
	ANTI-STATIC SEALED CONCRETE	CONC-2
	CARPET - TILE/PLANK	CPT-1
	CARPET - TILE/PLANK	CPT-2
	WALK OFF MAT	WOM-1
	RESINOUS FLOORING + COVED BASE	RES-1
	RESILIENT FLOORING	RF-1
	TILE FLOORING	TL-3

INTERIOR ROOM FINISH CUBE KEY

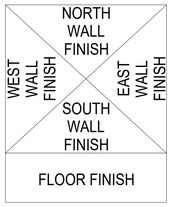

4/3/2026 10:22:23 AM C:\Users\sshiffermiller\AppData\Local\Autodesk\Revit\Autodesk Revit 2026\Collaboration\Cache\LTIQJFSTEJ7CDT2UWfie92b45-14d4-4b8c-b66b-33a10e9b5a2fhe90ae421-493e-4a02-97f2-762c6979d6cd.rvt

HDR, ENGINEERING INC.
1917 SOUTH 67th STREET
OMAHA, NEBRASKA 68106
(402) 399-1000
CA-0443

DLR GROUP
6457 FRANCES ST., STE. 200
OMAHA, NE 68106
(402) 742-4200

KIMLEY-HORN & ASSOC, INC.
1437 S BOULDER AVE.
TULSA, OK 74119
(918) 380-8868

STATE OF OKLAHOMA SCOTT D. SHIFFERMILLER A08560 REGISTERED ARCHITECT 4/03/2026

CONFIDENTIAL CLIENT
ISSUE FOR CONSTRUCTION
2026-04-03

KEY PLAN (AREAS)

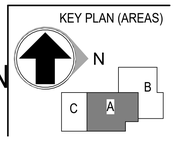

REVISIONS		
NO.	DATE	DESCRIPTION
	2026-04-03	ISSUE FOR CONSTRUCTION - HUB

DRAWN: SDS
APPRV'D: BMF

CYL-HUB

PROJECT ADDRESS:
TULSA COUNTY, OK

PROJ. NO. 10438332

INTERIOR FINISH PLAN - AREA A

SCALE: 1/8" = 1'-0"

SHEET NUMBER:
A12.11

PHASE: ISSUE FOR CONSTRUCTION - HUB

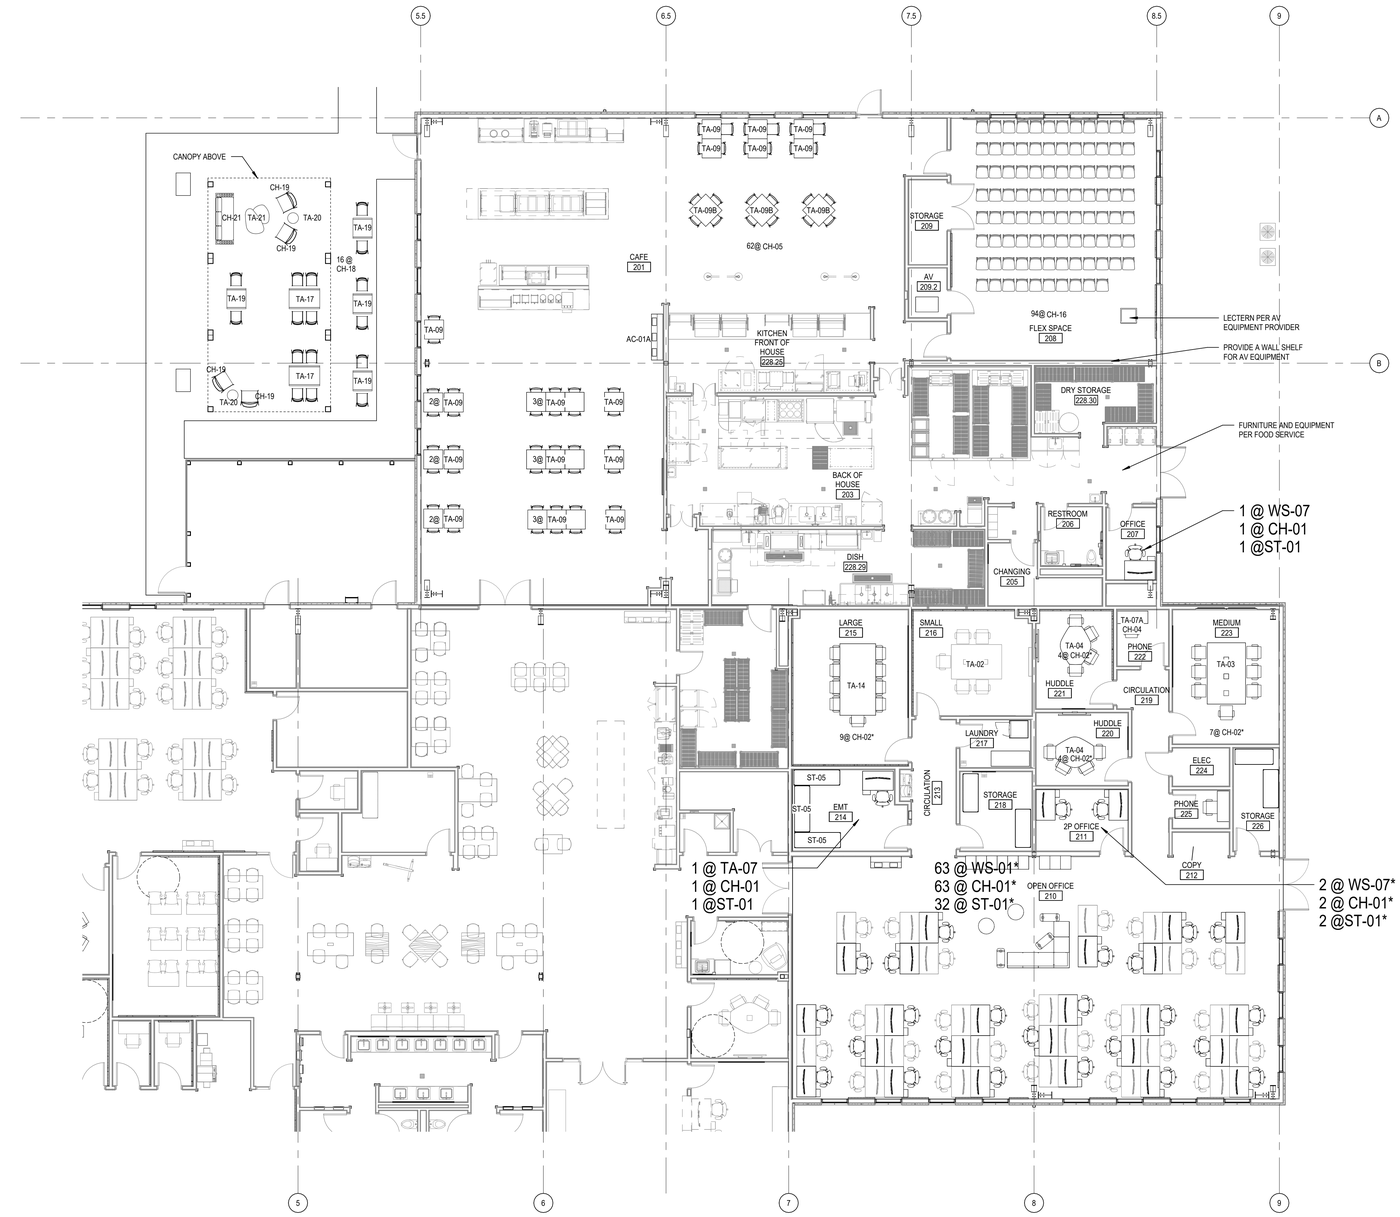

FURNITURE PLAN - AREA B

SCALE: 1/8" = 1'-0"

FURNITURE PLAN NOTES

A. FURNITURE PLAN GENERAL NOTES APPLY TO ALL FURNITURE PLAN SHEETS.
B. REFERENCE FURNITURE SCHEDULE. ACCESSIBLE VIA REWS.
C. 5% MINIMUM EMPLOYEE WORKSTATIONS TO BE ADA COMPLIANT
D. ALL CASEWORK SHOWN AS DASHED LINES.
E. ALL MK AND CAFE EQUIPMENT ARE PER FOOD SERVICE, UNO
F. PRINTERS OFOI. COORDINATE POWER AND DATA PER ELECTRICAL
G. FURNITURE OFOI. CONFERENCE TABLES LARGER THAN A PHONE ROOM AND ALL WORKSTATION DESKS WILL REQUIRE HARD ELECTRIC CONNECTIONS. REFER TO AV DRAWINGS FOR LOCATIONS AND COORDINATE POWER AND DATA PER ELECTRICAL AND TELECOM DRAWINGS
H. FURNITURE TO BE SLECTED AND PROCURED AS NEEDED BY DIRECTION OF TENANT AND COORDINATED WITH CONTRACTORS.
I. FURNITURE TAGS CONTAINING AN ASTERISK (*) ARE TO BE TEMPORARY PIECES FOR CONTRACTOR OCCUPANCY. FURNITURE TO BE SELECTED & PROCURED AS NEEDED BY DIRECTION OF TENANT AND COORDINATED WITH OCCUPYING CONTRACTORS.

4/3/2026 10:22:42 AM C:\Users\sshiffermiller\AppData\Local\Autodesk\Revit\Autodesk Revit 2026\Collaboration\Cache\LTIQJFSTEJ7CDT2UWffe32b45-14d4-4b8c-b66b-33af0e9852be90ae421-493e-4a02-9712-762c697906cd.rvt

HDR, ENGINEERING INC.
1917 SOUTH 67th STREET
OMAHA, NEBRASKA 68106
(402) 399-1000
CA-0443

DLR GROUP
6457 FRANCES ST., STE. 200
OMAHA, NE 68106
(402) 742-4200

KIMLEY-HORN & ASSOC, INC.
1437 S BOULDER AVE.
TULSA, OK 74119
(918) 380-8868

STATE OF OKLAHOMA SCOTT D. SHIFFERMILLER 4/16/2026 A08560 REGISTERED ARCHITECT

CONFIDENTIAL CLIENT
ISSUE FOR CONSTRUCTION
2026-04-03

KEY PLAN (AREAS)

REVISIONS		
NO.	DATE	DESCRIPTION
	2026-04-03	ISSUE FOR CONSTRUCTION - HUB

DRAWN: SDS
APPRV'D: BMF

CYL-HUB

PROJECT ADDRESS:
TULSA COUNTY, OK

PROJ. NO. 10438332

FURNITURE PLAN - AREA B

SCALE: As indicated

SHEET NUMBER:
A13.21.0

PHASE: ISSUE FOR CONSTRUCTION - HUB

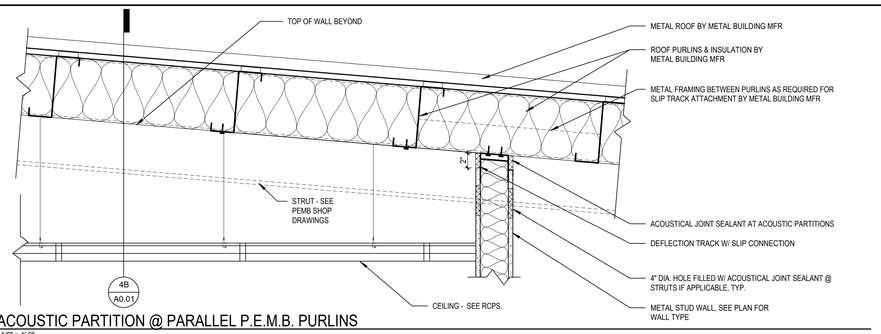

1A / A0.01 T.O. ACOUSTIC PARTITION @ PARALLEL P.E.M.B. PURLINS

SCALE: 1 1/2" = 1'-0"

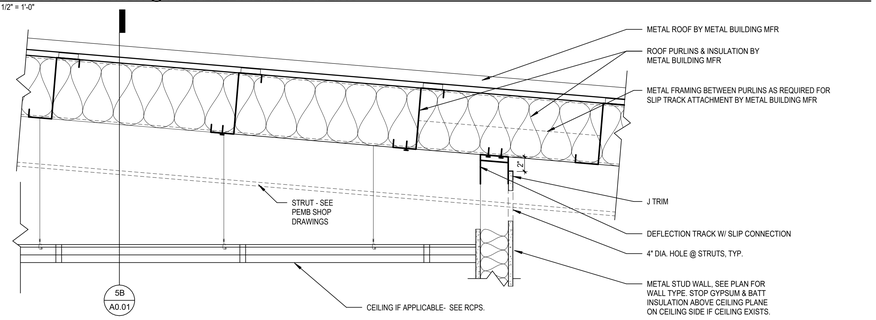

2A / A0.01 T.O. NON-ACOUSTIC PARTITION @ PARALLEL P.E.M.B. PURLINS

SCALE: 1 1/2" = 1'-0"

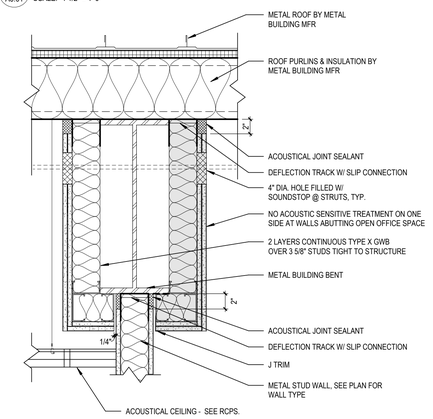

4A / A0.01 T.O. ACOUSTIC PARTITION @ PRIMARY STEEL

SCALE: 1 1/2" = 1'-0"

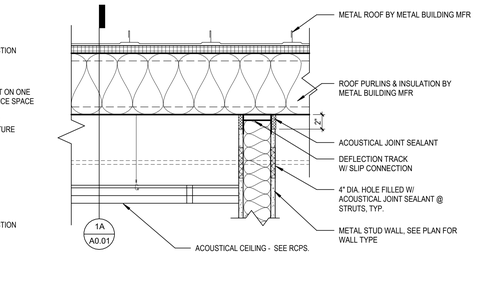

4B / A0.01 T.O. ACOUSTIC PARTITION @ PERP P.E.M.B. PURLINS

SCALE: 1 1/2" = 1'-0"

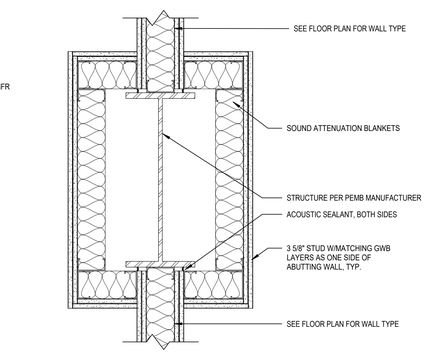

4C / A0.01 ACOUSTIC WALL @ P.E.M.B. COLUMN

SCALE: 1 1/2" = 1'-0"

5C / A0.01 ACOUSTIC WALL @ P.E.M.B. COLUMN END WALL

SCALE: 1 1/2" = 1'-0"

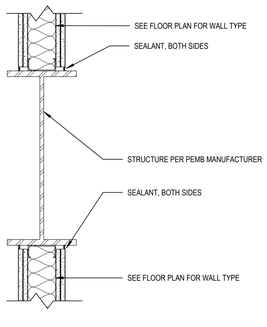

4D / A0.01 NON-ACOUSTIC WALL @ P.E.M.B. COLUMN

SCALE: 1 1/2" = 1'-0"

5D / A0.01 NON-ACOUSTIC WALL @ P.E.M.B. COLUMN END WALL

SCALE: 1 1/2" = 1'-0"

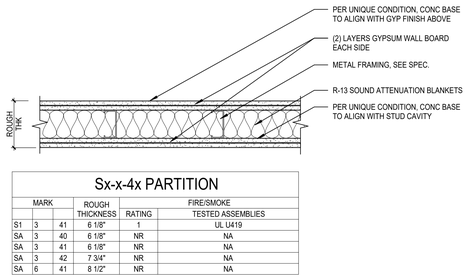

Sx-x-4x PARTITION

MARK			ROUGH THICKNESS	FIRE/SMOKE RATING	FIRE/SMOKE TESTED ASSEMBLIES
S1	3	41	6 1/8"	1	UL U419
SA	3	40	6 1/8"	NR	NA
SA	3	41	6 1/8"	NR	NA
SA	3	42	7 3/4"	NR	NA
SA	6	41	8 1/2"	NR	NA

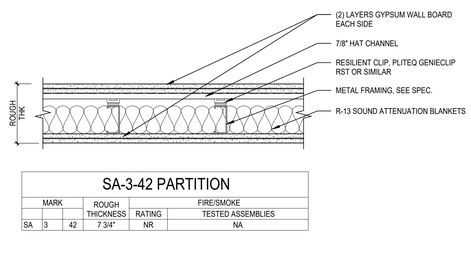

SA-3-42 PARTITION

MARK			ROUGH THICKNESS	FIRE/SMOKE RATING	FIRE/SMOKE TESTED ASSEMBLIES
SA	3	42	7 3/4"	NR	NA

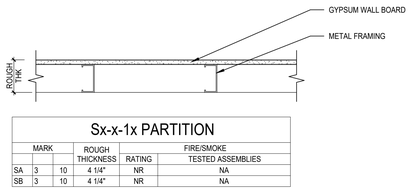

Sx-x-1x PARTITION

MARK			ROUGH THICKNESS	FIRE/SMOKE RATING	FIRE/SMOKE TESTED ASSEMBLIES
SA	3	10	4 1/4"	NR	NA
SB	3	10	4 1/4"	NR	NA

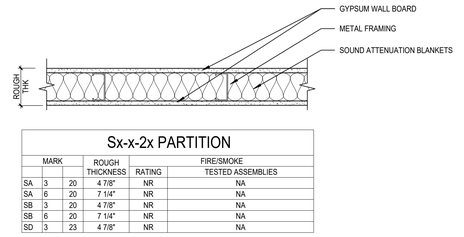

Sx-x-2x PARTITION

MARK			ROUGH THICKNESS	FIRE/SMOKE RATING	FIRE/SMOKE TESTED ASSEMBLIES
SA	3	20	4 7/8"	NR	NA
SA	6	20	7 1/4"	NR	NA
SB	3	20	4 7/8"	NR	NA
SB	6	20	7 1/4"	NR	NA
SD	3	23	4 7/8"	NR	NA

GENERAL NOTES

A. SEE CODE PLAN SHEETS FOR LOCATIONS OF FIRE/SMOKE RATED WALLS.
B. CONSTRUCT FIRE RATED GWB PARTITIONS ACCORDING TO THE FIRE RATED ASSEMBLIES INDICATED ON THE WALL TYPE.
C. AT WALLS WITH 2 LAYERS OF GWB ON ONE SIDE, LOCATE DOUBLE LAYER WITH ROOM INTERIOR, SINGLE LAYER IS AT CORRIDOR.
D. THE PERIMETER OF ALL SOUND WALLS SHALL BE SEALED WITH ACOUSTICAL SEALANT. REFER TO PARTITION TYPE SCHEDULES FOR ACOUSTIC CONDITION.
E. BATT INSULATION WITHIN WALLS TO BE SOUND BATT.
F. WHERE DIFFERENT WALL TYPES OF THE SAME STUD THICKNESS JOIN, PROVIDE FURRING OR EXTRA LAYERS OF GWB TO ALIGN FINISHED SURFACE WITHIN EACH ROOM OR WALL PLANE.
G. WHERE CERAMIC TILE OCCURS, PLACE GLASS-MAT WATER-RESISTANT BACKING BOARD IN LIEU OF GWB, REFER TO FINISH PLANS AND SCHEDULE FOR CERAMIC TILE LOCATIONS.
H. WHERE STRUCTURAL ELEMENTS PENETRATE FINISHED WALLS, CONTRACTOR SHALL INFILL W/ GWB, SEAL JOINTS AND PAINT TO MATCH SURROUNDING WALL.
I. SEE CLIENT STANDARD FOR EXPECTED STC AND/OR NIC PERFORMANCE CRITERIA.

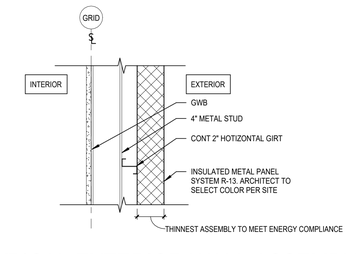

TYPICAL EXTERIOR WALL ASSEMBLY

SCALE: 1 1/2" = 1'-0"

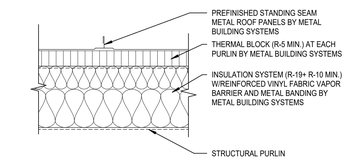

ENTIRETY OF ROOF ASSEMBLY PROVIDED BY P.E.M.B. MANUFACTURER. FINAL ASSEMBLY PROVIDED BY SELECTED BIDDER.

TYPICAL P.E.M.B. ROOF ASSEMBLY

SCALE: 1 1/2" = 1'-0"

PARTITION TYPES DESCRIPTIONS

MATERIAL DESCRIPTION
S = STEEL (METAL STUDS)
W = WOOD STUDS
H = SHAFT WALLS
M = MASONRY
C = CONCRETE

RATING / HEIGHT
A = FULL HEIGHT / UNDERSIDE OF STRUCT (NOT RATED)
B = 6" ABOVE CEILING (NOT RATED)
C = UNDERSIDE OF CEILING (NOT RATED)
D = PARTIAL HEIGHT (NOT RATED)
X = VARIABLE HEIGHT (NOT RATED)
S = SMOKE PARTITION (NOT RATED)
0 = 0 HOUR RATED (CORRIDOR)
5 = 0.5 HOUR RATED
1 = 1 HOUR RATED
2 = 2 HOUR RATED
3 = 3 HOUR RATED
4 = 4 HOUR RATED

UNIT WIDTH / CONFIGURATION
F = FURRING STRIPS / CHANNELS
1 = 1 5/8" METAL
2 = 2 1/2" METAL / 1 1/2" WOOD
3 = 3 5/8" METAL
4 = 4" METAL / 3 1/2 WOOD / 3 5/8" CMU
6 = 6" METAL / 5 1/2" WOOD / 5 5/8" CMU / 6" CONC
8 = 8" METAL / 7 1/2" WOOD / 7 5/8" CMU / 8" CONC
10 = 10" CONC
12 = 11 5/8" CMU / 12" CONC
X = NON-STANDARD WIDTH, SEE DETAILS
D = DOUBLE STUD FRAMING
S = STAGGERED STUD FRAMING

GYPSUM WALLBOARD INDICATOR
(NOT INCLUDING SHAFT LINER)
0 = NO GWB
1 = ONE LAYER, ONE SIDE
2 = ONE LAYER, EACH SIDE
3 = TWO LAYERS ONE SIDE, ONE LAYER OTHER
4 = TWO LAYERS. EACH SIDE
5 = TWO LAYERS ONE SIDE, NO GWB OTHER
6 = THREE LAYERS, EACH SIDE

UNIQUE CONDITION (SEE SCHEDULE)
0 = NON-ACOUSTIC CONDITION (SEE NON-ACOUSTIC DETAILS ON THIS SHEET)
1 = ACOUSTIC CONDITION (SEE ACOUSTIC DETAILS ON THIS SHEET)
2 = TEMPORARY, 8'-0" HEIGHT, (1) LAYER OF OSB, ONE SIDE
3 = 3'-8" HEIGHT

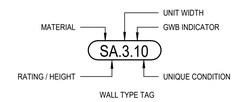

WALL TYPE TAG

C:\Users\sshiffermiller\AppData\Local\Autodesk\Revit\Autodesk Revit 2026\Collaboration\Cache\LTIQJTSTEJ7OD12UWffe32b45-f4d4-4b8c-b66b-33a10b9b5a2fhe90ae421-4936-4a02-97f2-762c6897d6cd.rvt
4/3/2026 10:17:47 AM

HDR, ENGINEERING INC.
1917 SOUTH 67th STREET
OMAHA, NEBRASKA 68106
(402) 399-1000
CA-0443

DLR GROUP
6457 FRANCES ST., STE. 200
OMAHA, NE 68106
(402) 742-4200

KIMLEY-HORN & ASSOC, INC.
1437 S BOULDER AVE.
TULSA, OK 74119
(918) 380-8868

STATE OF OKLAHOMA
SCOTT D. SHIFFERMILLER
4/16/2026
A08560
REGISTERED ARCHITECT

CONFIDENTIAL CLIENT
ISSUE FOR CONSTRUCTION
2026-04-03

REVISIONS		
NO.	DATE	DESCRIPTION
	2026-04-03	ISSUE FOR CONSTRUCTION - HUB

DRAWN: SDS
APPRVD: BMF

CYL-HUB

PROJECT ADDRESS:
TULSA COUNTY, OK

PROJ. NO. 10438332

CONSTRUCTION ASSEMBLIES

SCALE: As indicated

SHEET NUMBER:
A0.01

PHASE: ISSUE FOR CONSTRUCTION - HUB

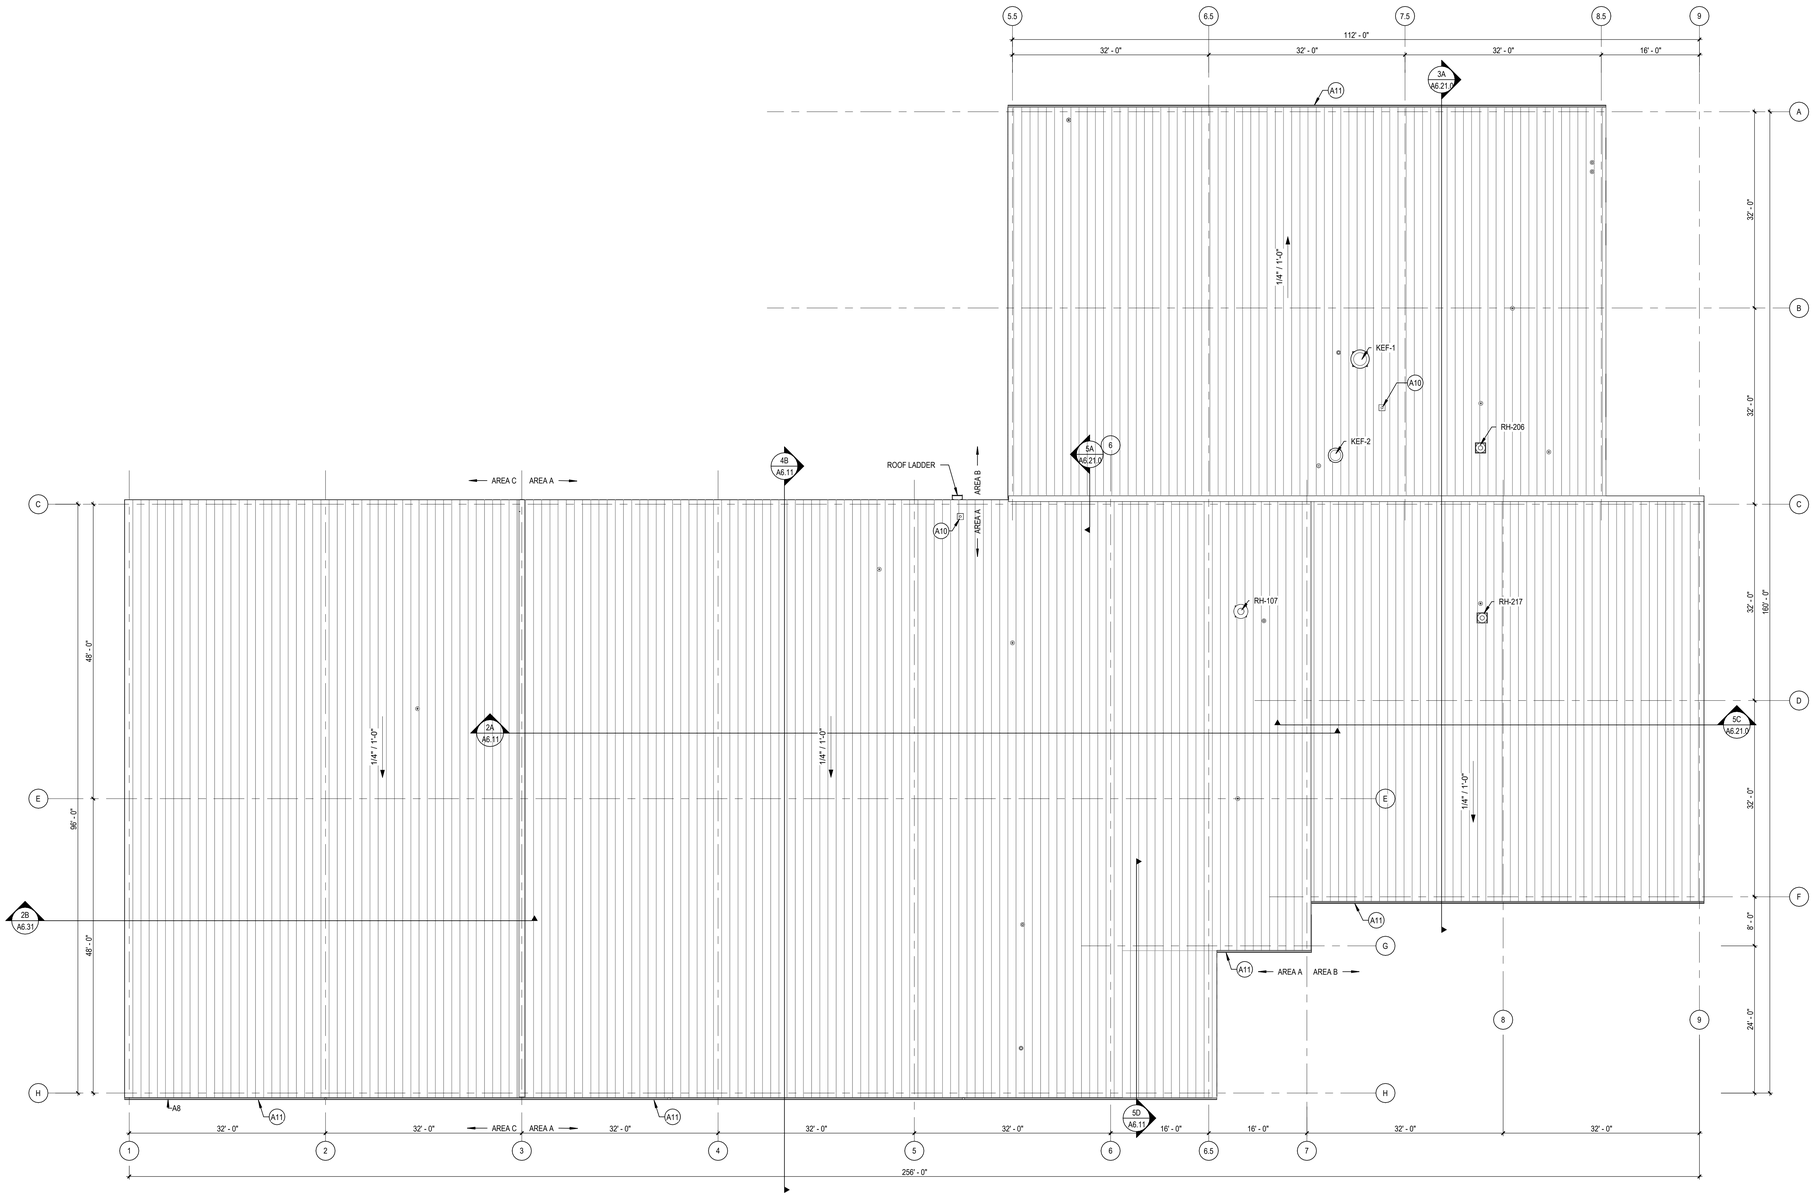

OVERALL ROOF PLAN

SCALE: 1" = 10'-0"

ROOF PLAN GENERAL NOTES

A. ROOF PLAN GENERAL NOTES APPLY TO ALL ROOF PLAN SHEETS.
B. SEE SHEET A0.2 FOR ROOF ASSEMBLY PERTAINING TO PRIMARY STRUCTURAL SYSTEM.
C. ROOF SLOPES ARE CREATED BY SLOPING THE ROOF STRUCTURE UNLESS NOTED OTHERWISE. SEE STRUCTURAL DRAWINGS FOR ELEVATIONS OF THE HIGH AND LOW POINTS.
D. SEE STRUCTURAL DRAWINGS FOR FRAMING AROUND ROOF PENETRATIONS.
E. COORDINATE THE SIZE AND LOCATION OF ROOF PENETRATIONS FOR MECHANICAL AND ELECTRICAL EQUIPMENT. REFER TO MECHANICAL AND ELECTRICAL DRAWINGS FOR PENETRATIONS NOT SHOWN ON THIS DRAWING.
F. FLASH DRAINS, CURBS, VENTS AND STACKS PER MANUFACTURER'S RECOMMENDATIONS IF DETAIL NOT SHOWN ON DRAWINGS.

PLAN NOTES

A10 ROOF STANCHION FALL PROTECTION DEVICE SHOWN FOR REFERENCE ONLY TO ACCESS ROOFTOP EQUIPMENT. FINAL LOCATION AND STRUCTURAL DESIGN TO BE PROVIDED AND COORDINATED BY P.E.M.B. OR FALL PROTECTION SUPPLIER.
A11 GUTTER; 1/8":12" MIN SLOPE

4/3/2026 10:17:56 AM C:\Users\sshiffermiller\AppData\Local\Autodesk\Revit\Autodesk Revit 2026\Collaboration Cache\LTJQJFSTEJ7CDTZUW\ffe52b45-14d4-458c-b66b-33af0e9852ba\be90ae421-4936-4a02-9712-762c897906cd.rvt

HDR, ENGINEERING INC.
1917 SOUTH 67th STREET
OMAHA, NEBRASKA 68106
(402) 399-1000
CA-0443

DLR GROUP
6457 FRANCES ST., STE. 200
OMAHA, NE 68106
(402) 742-4200

KIMLEY-HORN & ASSOC, INC.
1437 S BOULDER AVE.
TULSA, OK 74119
(918) 380-8868

STATE OF OKLAHOMA SCOTT D. SHIFFERMILLER 4/6/2026 A08660 REGISTERED ARCHITECT

CONFIDENTIAL CLIENT
ISSUE FOR CONSTRUCTION
2026-04-03

KEY PLAN (AREAS)

N

C A B

REVISIONS		
NO.	DATE	DESCRIPTION
	2026-04-03	ISSUE FOR CONSTRUCTION - HUB

DRAWN: SDS
APPRV'D: BMF

CYL-HUB

PROJECT ADDRESS:
TULSA COUNTY, OK

PROJ. NO. 10438332

OVERALL ROOF PLAN

SCALE: As indicated

SHEET NUMBER:
A1.02.0

PHASE: ISSUE FOR CONSTRUCTION - HUB

4/3/2026 10:18:00 AM C:\Users\sshiffermiller\AppData\Local\Autodesk\Revit\Autodesk Revit 2026\Collaboration Cache\LJQJFSTEJ7CDTZUW!!fe52b45-f4d4-4b8c-b68b-33af0e9852b!!e90ae421-493e-4a02-9712-762c6897d6cd.rvt

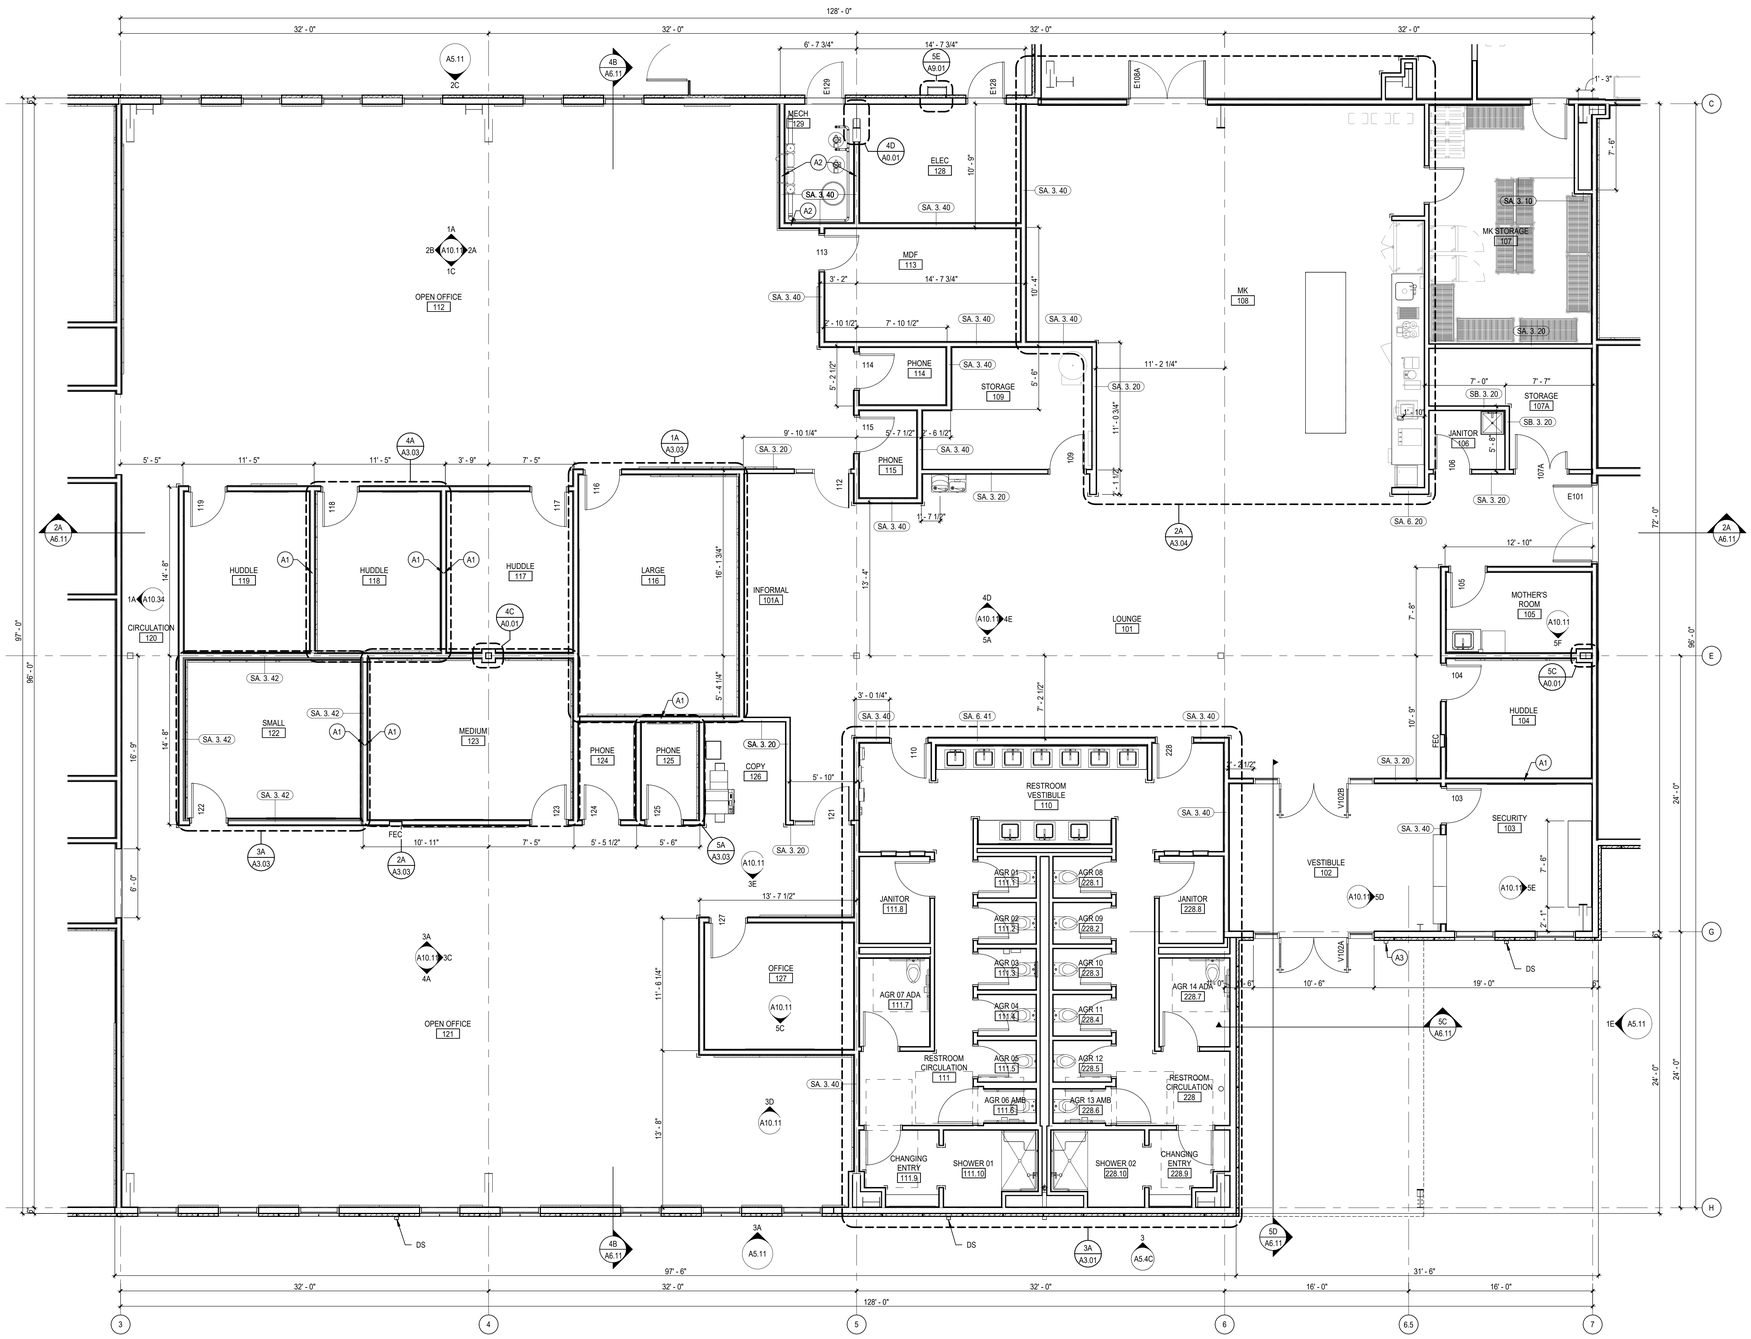

ENLARGED FLOOR PLAN - AREA A

SCALE: 3/16" = 1'-0"

GENERAL ARCHITECTURAL NOTES

1. WALL TYPES SHALL BE DESIGNATED ON FLOOR PLANS THUS: (XX.X.XX) SEE SHEET A0.2 FOR WALL TYPES. ALL INTERIOR PARTITIONS ARE WALL TYPE SA-3-41 UNLESS NOTED OTHERWISE.
2. ALL INTERIOR STUD WALLS SHALL EXTEND TO UNDERSIDE OF ROOF STRUCTURE ABOVE UNLESS NOTED OTHERWISE. SEE REFLECTED CEILING PLAN NOTES AND A0.2 FOR DETAILS.
3. PROVISIONS SHALL BE MADE AT ALL FULL HEIGHT NON-BEARING WALLS FOR 1-INCH VERTICAL MOVEMENT OF THE BUILDING STRUCTURE WITHOUT TRANSFER OF COMPRESSIVE LOADS TO WALL. FILL IRREGULARITIES BETWEEN TOP OF WALL AND DECK ABOVE WITH MINERAL WOOL INSULATION OR FIRE STOPPING MATERIALS AS REQUIRED TO MEET FIRE RATING OF RESPECTIVE WALLS. SEE DETAILS ON SHEET A0.2
4. FURNISH AND INSTALL FIRE-TREATED WOOD BLOCKING OR METAL BACKING PLATE IN METAL STUD PARTITIONS FOR THE PROPER ANCHORAGE OF ALL WALL ATTACHED ITEMS; I.E. TOILET ACCESSORIES, CASEWORK, MILLWORK, WALL-MOUNTED FIXTURES, MARKER BOARDS, TACK BOARDS, DOOR STOPS, AUDIO VISUAL BRACKETS, AND OTHER WALL ATTACHED ITEMS. SEE SHEET A11.2 FOR TYPICAL BLOCKING DETAILS.
5. GYPSUM BOARD SURFACES SHALL BE ISOLATED WITH CONTROL JOINTS AS DESCRIBED IN THE SPECIFICATIONS.
6. SCRIBE GYPSUM WALL BOARD OF WALLS AND PARTITIONS TO IRREGULARITIES OF DECK ABOVE. SEAL TIGHTLY AROUND ALL PENETRATIONS.
7. LOCATE INTERIOR DOOR FRAMES 4" FROM INSIDE CORNER, TYP, UNO.
8. SEE EXTERIOR ELEVATIONS FOR WINDOW TYPES AND DIMENSIONS OF WINDOWS AND METAL PANELS.

PLAN NOTES

A1 CFMF TO COORDINATE WALL BLOCKING AND SUPPORT DETAILS WITH AV EQUIPMENT PROVIDER; SEE SHEET A11.2 FOR TYIPCAL BLOCKING DETAILS.
A2 6" CONC CURB AT PARTITION BASE; SEE DETAIL 5D/A11.3.
A3 PROVIDE MINERAL WOOL BATT INSULATION WITHIN WALL CAVITY BEHIND RECESSED EXT. FIXTURE(S).

FEC SEE DETAIL 4B/A11.3

HDR, ENGINEERING INC.
1917 SOUTH 67th STREET
OMAHA, NEBRASKA 68106
(402) 399-1000
CA-0443

DLR GROUP
6457 FRANCES ST., STE. 200
OMAHA, NE 68106
(402) 742-4200

KIMLEY-HORN & ASSOC, INC.
1437 S BOULDER AVE.
TULSA, OK 74119
(918) 380-8868

STATE OF OKLAHOMA
SCOTT D. SHIFFERMILLER
4/6/2026
A08960
LICENSED ARCHITECT

CONFIDENTIAL CLIENT
ISSUE FOR CONSTRUCTION
2026-04-03

KEY PLAN (AREAS)

N
A
B
C

REVISIONS		
NO.	DATE	DESCRIPTION
	2026-04-03	ISSUE FOR CONSTRUCTION - HUB

DRAWN: SDS
APPRV'D: BMF

CYL-HUB

PROJECT ADDRESS:
TULSA COUNTY, OK

PROJ. NO. 10438332

ENLARGED FLOOR PLAN - AREA A

SCALE: As indicated

SHEET NUMBER: **A2.11**

PHASE: ISSUE FOR CONSTRUCTION - HUB

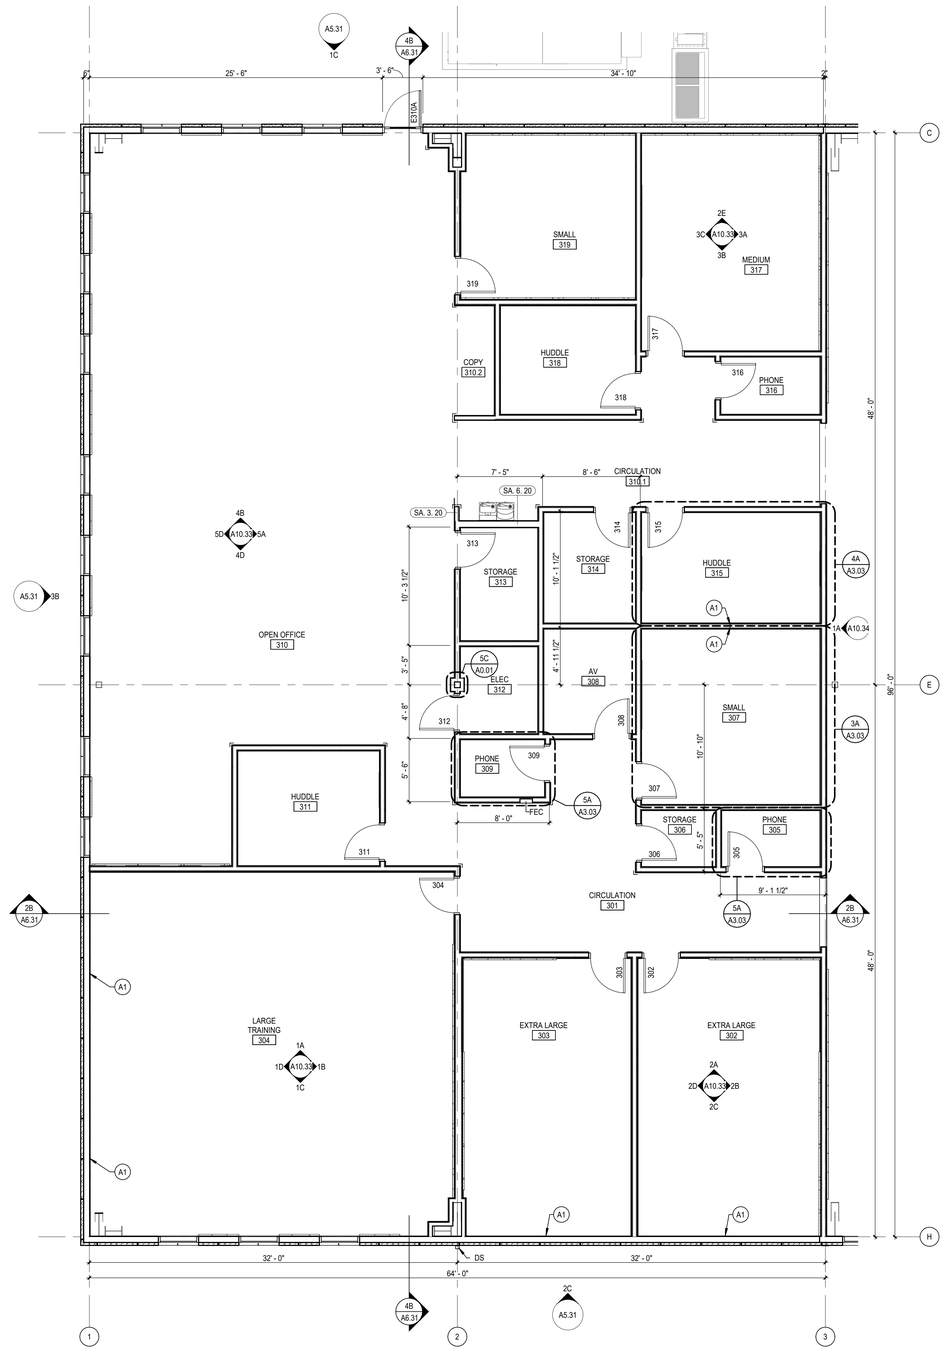

ENLARGED FLOOR PLAN - AREA C

SCALE: 3/16" = 1'-0"

GENERAL ARCHITECTURAL NOTES

1. WALL TYPES SHALL BE DESIGNATED ON FLOOR PLANS THUS: (XX. X. XX) SEE SHEET A0.2 FOR WALL TYPES. ALL INTERIOR PARTITIONS ARE WALL TYPE 5A-3-41 UNLESS NOTED OTHERWISE.
2. ALL INTERIOR STUD WALLS SHALL EXTEND TO UNDERSIDE OF ROOF STRUCTURE ABOVE UNLESS NOTED OTHERWISE. SEE REFLECTED CEILING PLAN NOTES AND A0.2 FOR DETAILS.
3. PROVISIONS SHALL BE MADE AT ALL FULL HEIGHT NON-BEARING WALLS FOR 1-INCH VERTICAL MOVEMENT OF THE BUILDING STRUCTURE WITHOUT TRANSFER OF COMPRESSIVE LOADS TO WALL. FILL IRREGULARITIES BETWEEN TOP OF WALL AND DECK ABOVE WITH MINERAL WOOL INSULATION OR FIRE STOPPING MATERIALS AS REQUIRED TO MEET FIRE RATING OF RESPECTIVE WALLS. SEE DETAILS ON SHEET A0.2.
4. FURNISH AND INSTALL FIRE-TREATED WOOD BLOCKING OR METAL BACKING PLATE IN METAL STUD PARTITIONS FOR THE PROPER ANCHORAGE OF ALL WALL ATTACHED ITEMS; I.E. TOILET ACCESSORIES, CASEWORK, MILLWORK, WALL-MOUNTED FIXTURES, MARKER BOARDS, TACK BOARDS, DOOR STOPS, AUDIO VISUAL BRACKETS, AND OTHER WALL ATTACHED ITEMS. SEE SHEET A11.2 FOR TYPICAL BLOCKING DETAILS.
5. GYPSUM BOARD SURFACES SHALL BE ISOLATED WITH CONTROL JOINTS AS DESCRIBED IN THE SPECIFICATIONS.
6. SCRIBE GYPSUM WALL BOARD OF WALLS AND PARTITIONS TO IRREGULARITIES OF DECK ABOVE. SEAL TIGHTLY AROUND ALL PENETRATIONS.
7. LOCATE INTERIOR DOOR FRAMES 4" FROM INSIDE CORNER, TYP, UNO.
8. SEE EXTERIOR ELEVATIONS FOR WINDOW TYPES AND DIMENSIONS OF WINDOWS AND METAL PANELS.

PLAN NOTES

A1 CFMF TO COORDINATE WALL BLOCKING AND SUPPORT DETAILS WITH AV EQUIPMENT PROVIDER; SEE SHEET A11.2 FOR TYIPCAL BLOCKING DETAILS.

FEC SEE DETAIL 4B/A11.3

4/3/2026 10:18:07 AM C:\Users\sshiffermiller\AppData\Local\Autodesk\Revit\Autodesk Revit 2026\Collaboration\Cache\LIQJFSTEJ7CD12UW\file32b45-f4d4-4b8c-b66b-33a106e965a2b\e90ae421-493e-4a02-97f2-762c6897gd6cd.rvt

HDR, ENGINEERING INC.
1917 SOUTH 67th STREET
OMAHA, NEBRASKA 68106
(402) 399-1000
CA-0443

DLR GROUP
6457 FRANCES ST., STE. 200
OMAHA, NE 68106
(402) 742-4200

KIMLEY-HORN & ASSOC, INC.
1437 S BOULDER AVE.
TULSA, OK 74119
(918) 380-8868

STATE OF OKLAHOMA
SCOTT D. SHIFFERMILLER
4/03/2024
A08960
REGISTERED ARCHITECT

CONFIDENTIAL CLIENT
ISSUE FOR CONSTRUCTION
2026-04-03

KEY PLAN (AREAS)

N

B C A

REVISIONS		
NO.	DATE	DESCRIPTION
	2026-04-03	ISSUE FOR CONSTRUCTION - HUB

DRAWN: SDS
APPRVD: BMF

CYL-HUB

PROJECT ADDRESS:
TULSA COUNTY, OK

PROJ. NO. 10438332

ENLARGED FLOOR PLAN - AREA C

SCALE: As indicated

SHEET NUMBER:
A2.31

PHASE: ISSUE FOR CONSTRUCTION - HUB

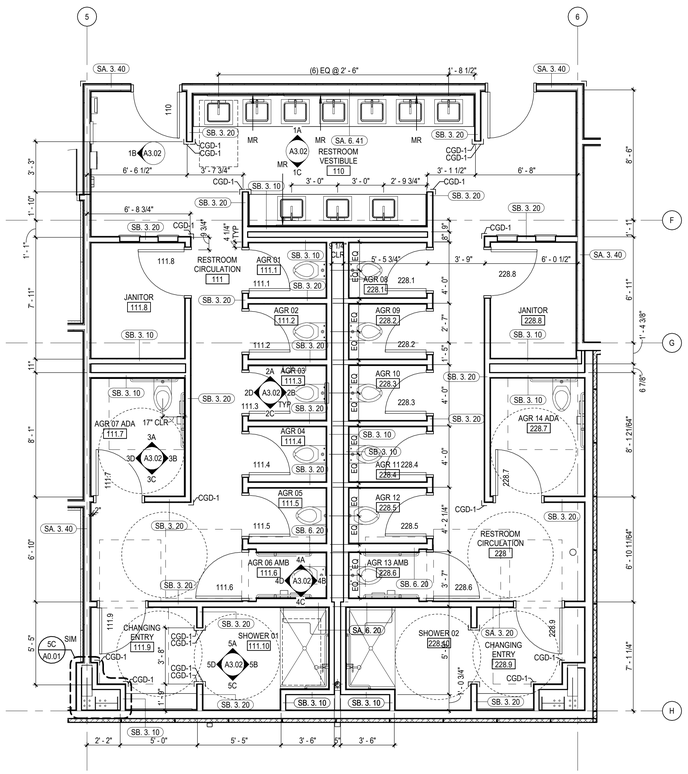

3A A3.01 ENLARGED FLOOR PLAN - ALL GENDER RESTROOMS
SCALE: 1/4" = 1'-0"

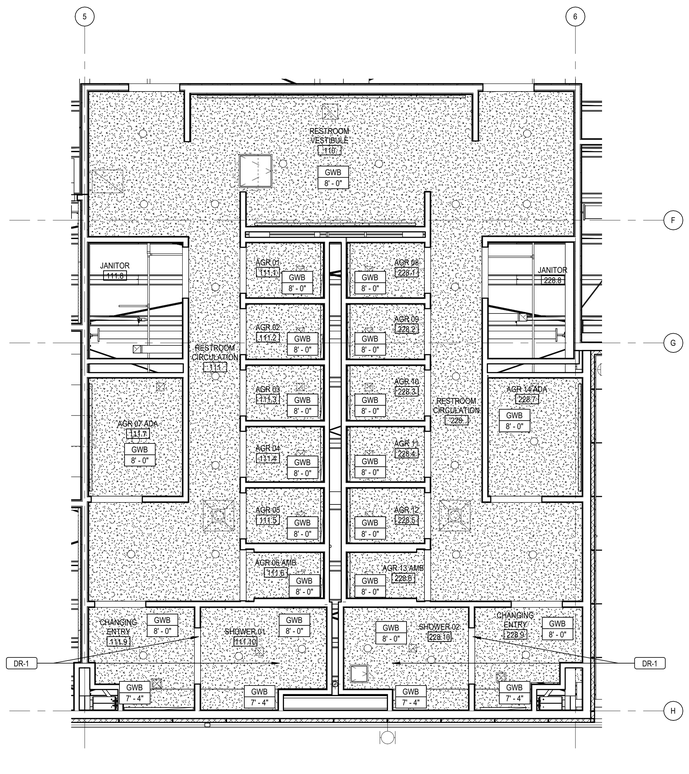

3B A3.01 ENLARGED RCP - ALL GENDER RESTROOMS
SCALE: 1/4" = 1'-0"

GENERAL ARCHITECTURAL NOTES

1. WALL TYPES SHALL BE DESIGNATED ON FLOOR PLANS THUS: (XX_X_XX) SEE SHEET A0.2 FOR WALL TYPES. ALL INTERIOR PARTITIONS ARE WALL TYPE SA-3-41 UNLESS NOTED OTHERWISE.
2. ALL INTERIOR STUD WALLS SHALL EXTEND TO UNDERSIDE OF ROOF STRUCTURE ABOVE UNLESS NOTED OTHERWISE. SEE REFLECTED CEILING PLAN NOTES AND A0.2 FOR DETAILS.
3. PROVISIONS SHALL BE MADE AT ALL FULL HEIGHT NON-BEARING WALLS FOR 1-INCH VERTICAL MOVEMENT OF THE BUILDING STRUCTURE WITHOUT TRANSFER OF COMPRESSIVE LOADS TO WALL. FILL IRREGULARITIES BETWEEN TOP OF WALL AND DECK ABOVE WITH MINERAL WOOL INSULATION OR FIRE STOPPING MATERIALS AS REQUIRED TO MEET FIRE RATING OF RESPECTIVE WALLS. SEE DETAILS ON SHEET A0.2.
4. FURNISH AND INSTALL FIRE-TREATED WOOD BLOCKING OR METAL BACKING PLATE IN METAL STUD PARTITIONS FOR THE PROPER ANCHORAGE OF ALL WALL ATTACHED ITEMS; I.E. TOILET ACCESSORIES, CASEWORK, MILLWORK, WALL-MOUNTED FIXTURES, MARKER BOARDS, TACK BOARDS, DOOR STOPS, AUDIO VISUAL BRACKETS, AND OTHER WALL ATTACHED ITEMS. SEE SHEET A11.2 FOR TYPICAL BLOCKING DETAILS.
5. GYPSUM BOARD SURFACES SHALL BE ISOLATED WITH CONTROL JOINTS AS DESCRIBED IN THE SPECIFICATIONS.
6. SCRIBE GYPSUM WALL BOARD OF WALLS AND PARTITIONS TO IRREGULARITIES OF DECK ABOVE. SEAL TIGHTLY AROUND ALL PENETRATIONS.
7. LOCATE INTERIOR DOOR FRAMES 4" FROM INSIDE CORNER, TYP. UNO.
8. SEE EXTERIOR ELEVATIONS FOR WINDOW TYPES AND DIMENSIONS OF WINDOWS AND METAL PANELS.

TOILET ACCESSORIES ABBREVIATIONS

ABBREV	DESCRIPTION
ACC	ADA ACCESSIBLE
AED	AUTOMATED EXTERNAL DEFIBRILLATOR
BBPK	BLOOD-BORNE PATHOGEN KIT
BCS	BABY CHANGING STATION
EWC	ELECTRIC WATER COOLER
FAK	FIRST AID KIT
GB-1	GRAB BAR (BACK WALL)
GB-2	GRAB BAR (SIDE WALL)
GB-3	GRAB BAR (VERTICAL)
GB-4	GRAB BAR (AMBULATORY STALL)
GB-5	GRAB BAR (SHOWER)
HD	HAND DRYER
LAV	LAVATORY
MBH	MOP/BROOM HOLDER
MR	MIRROR
MR/S	MIRROR WITH SHELF
PTD	PAPER TOWEL DISPENSER
PTD/R	COMBINATION TOWEL DISPENSER/RECEPTACLE
RH	ROBE HOOK
SC	SHARPS CONTAINER
SCD	SEAT COVER DISPENSER
SCR	SHOWER CURTAIN ROD
SD	SOAP DISPENSER
SND	SANITARY NAPKIN DISPOSAL
SNV	SANITARY NAPKIN VENDOR
SSS	STAINLESS STEEL SHELF
TTD	TOILET TISSUE DISPENSER
US	UTILITY SHELF
WC	WATER CLOSET
WR	WASTE RECEPTACLE

SEE A12.0 FOR EQUIPMENT SPECIFICATION

ADULT MOUNTING HEIGHTS - 2017 ICC A117.1

ACCESSIBLE (ACC) UNO

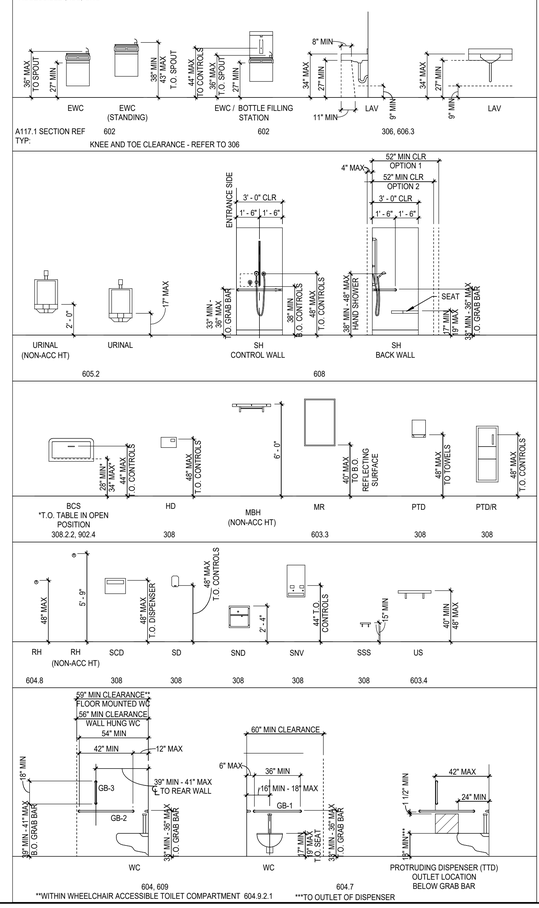

HDR, ENGINEERING INC.
1917 SOUTH 67th STREET
OMAHA, NEBRASKA 68106
(402) 399-1000
CA-0443

DLR GROUP
6457 FRANCES ST., STE. 200
OMAHA, NE 68106
(402) 742-4200

KIMLEY-HORN & ASSOC, INC.
1437 S BOULDER AVE.
TULSA, OK 74119
(918) 380-8868

STATE OF OKLAHOMA
SCOTT D. SHIFFERMILLER
4/6/2026
A08960
REGISTERED ARCHITECT

CONFIDENTIAL CLIENT
ISSUE FOR CONSTRUCTION
2026-04-03

REVISIONS		
NO.	DATE	DESCRIPTION
	2026-04-03	ISSUE FOR CONSTRUCTION - HUB

DRAWN: SDS
APPRV'D: BMF

CYL-HUB

PROJECT ADDRESS:
TULSA COUNTY, OK

PROJ. NO. 10438332

ENLARGED PLANS & ELEVATIONS (AGRs + SHOWERS)

SCALE: As indicated

SHEET NUMBER:
A3.01

PHASE: ISSUE FOR CONSTRUCTION - HUB

4/3/2026 10:18:14 AM C:\Users\sshiffermiller\AppData\Local\Autodesk\Revit\Autodesk Revit 2026\CollaborationCache\LJQJFSTEJ7CDTZUWtf6s2b45-f4d4-4b8c-b68c-33af0e9852a2\e90ae421-493e-4a02-9712-762c897906cd.rvt

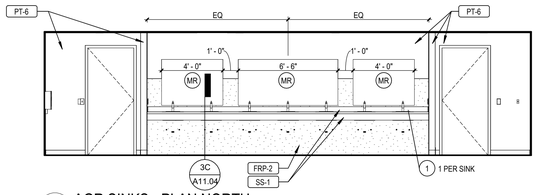

1A A3.02 AGR SINKS - PLAN NORTH
SCALE: 1/4" = 1'-0"

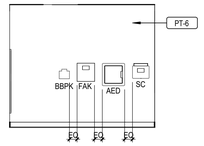

1B A3.02 AGR ENTRY - PLAN WEST
SCALE: 1/4" = 1'-0"

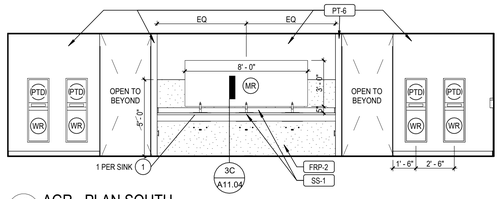

1C A3.02 AGR - PLAN SOUTH
SCALE: 1/4" = 1'-0"

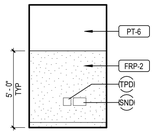

2A A3.02 AGR STALL - ELEVATION A
SCALE: 1/4" = 1'-0"

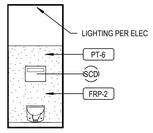

2B A3.02 AGR STALL - ELEVATION B
SCALE: 1/4" = 1'-0"

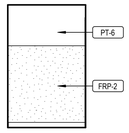

2C A3.02 AGR STALL - ELEVATION C
SCALE: 1/4" = 1'-0"

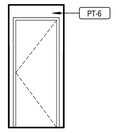

2D A3.02 AGR STALL - ELEVATION D
SCALE: 1/4" = 1'-0"

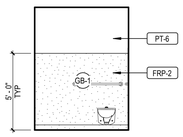

3A A3.02 AGR ADA - ELEVATION A
SCALE: 1/4" = 1'-0"

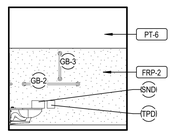

3B A3.02 AGR ADA - ELEVATION B
SCALE: 1/4" = 1'-0"

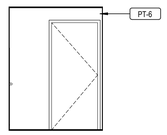

3C A3.02 AGR ADA - ELEVATION C
SCALE: 1/4" = 1'-0"

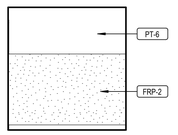

3D A3.02 AGR ADA - ELEVATION D
SCALE: 1/4" = 1'-0"

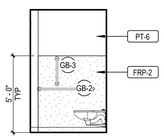

4A A3.02 AGR ADA - ELEVATION A
SCALE: 1/4" = 1'-0"

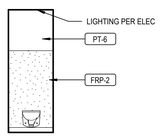

4B A3.02 AGR ADA - ELEVATION B
SCALE: 1/4" = 1'-0"

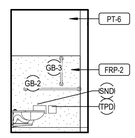

4C A3.02 AGR ADA - ELEVATION C
SCALE: 1/4" = 1'-0"

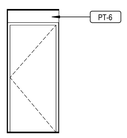

4D A3.02 AGR ADA - ELEVATION D
SCALE: 1/4" = 1'-0"

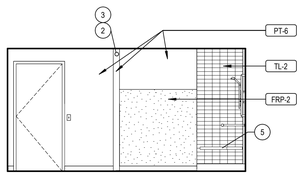

5A A3.02 AGR ADA - ELEVATION A
SCALE: 1/4" = 1'-0"

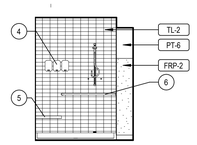

5B A3.02 AGR ADA - ELEVATION B
SCALE: 1/4" = 1'-0"

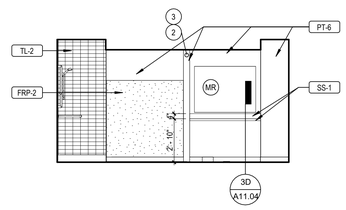

5C A3.02 AGR ADA - ELEVATION C
SCALE: 1/4" = 1'-0"

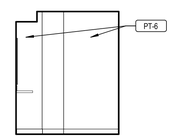

5D A3.02 AGR ADA - ELEVATION D
SCALE: 1/4" = 1'-0"

GENERAL ARCHITECTURAL NOTES

1. WALL TYPES SHALL BE DESIGNATED ON FLOOR PLANS THUS: (XX_X_XX) SEE SHEET A0.2 FOR WALL TYPES. ALL INTERIOR PARTITIONS ARE WALL TYPE SA-3-41 UNLESS NOTED OTHERWISE.
2. ALL INTERIOR STUD WALLS SHALL EXTEND TO UNDERSIDE OF ROOF STRUCTURE ABOVE UNLESS NOTED OTHERWISE. SEE REFLECTED CEILING PLAN NOTES AND A0.2 FOR DETAILS.
3. PROVISIONS SHALL BE MADE AT ALL FULL HEIGHT NON-BEARING WALLS FOR 1-INCH VERTICAL MOVEMENT OF THE BUILDING STRUCTURE WITHOUT TRANSFER OF COMPRESSIVE LOADS TO WALL. FILL IRREGULARITIES BETWEEN TOP OF WALL AND DECK ABOVE WITH MINERAL WOOL INSULATION OR FIRE STOPPING MATERIALS AS REQUIRED TO MEET FIRE RATING OF RESPECTIVE WALLS. SEE DETAILS ON SHEET A0.2.
4. FURNISH AND INSTALL FIRE-TREATED WOOD BLOCKING OR METAL BACKING PLATE IN METAL STUD PARTITIONS FOR THE PROPER ANCHORAGE OF ALL WALL ATTACHED ITEMS; I.E. TOILET ACCESSORIES, CASEWORK, MILLWORK, WALL-MOUNTED FIXTURES, MARKER BOARDS, TACK BOARDS, DOOR STOPS, AUDIO VISUAL BRACKETS, AND OTHER WALL ATTACHED ITEMS. SEE SHEET A11.2 FOR TYPICAL BLOCKING DETAILS.
5. GYPSUM BOARD SURFACES SHALL BE ISOLATED WITH CONTROL JOINTS AS DESCRIBED IN THE SPECIFICATIONS.
6. SCRIBE GYPSUM WALL BOARD OF WALLS AND PARTITIONS TO IRREGULARITIES OF DECK ABOVE. SEAL TIGHTLY AROUND ALL PENETRATIONS.
7. LOCATE INTERIOR DOOR FRAMES 4" FROM INSIDE CORNER, TYP. UNO.
8. SEE EXTERIOR ELEVATIONS FOR WINDOW TYPES AND DIMENSIONS OF WINDOWS AND METAL PANELS.

TOILET ACCESSORIES ABBREVIATIONS

ABBREV	DESCRIPTION
ACC	ADA ACCESSIBLE
AED	AUTOMATED EXTERNAL DEFIBRILLATOR
BBPK	BLOOD-BORNE PATHOGEN KIT
BCS	BABY CHANGING STATION
EWC	ELECTRIC WATER COOLER
FAK	FIRST AID KIT
GB-1	GRAB BAR (BACK WALL)
GB-2	GRAB BAR (SIDE WALL)
GB-3	GRAB BAR (VERTICAL)
GB-4	GRAB BAR (AMBULATORY STALL)
GB-5	GRAB BAR (SHOWER)
HD	HAND DRYER
LAV	LAVATORY
MBH	MOP/BROOM HOLDER
MR	MIRROR
MR/S	MIRROR WITH SHELF
PTD	PAPER TOWEL DISPENSER
PTD/R	COMBINATION TOWEL DISPENSER/RECEPTACLE
RH	ROBE HOOK
SC	SHARPS CONTAINER
SCD	SEAT COVER DISPENSER
SCR	SHOWER CURTAIN ROD
SD	SOAP DISPENSER
SND	SANITARY NAPKIN DISPOSAL
SNV	SANITARY NAPKIN VENDOR
SSS	STAINLESS STEEL SHELF
TTD	TOILET TISSUE DISPENSER
US	UTILITY SHELF
WC	WATER CLOSET
WR	WASTE RECEPTACLE

SEE A12.0 FOR EQUIPMENT SPECIFICATION

4/3/2026 10:18:25 AM C:\Users\sshiffermiller\AppData\Local\Autodesk\Revit\Autodesk Revit 2026\Collaboration\Cache\LTJQJFSTEJ7CDT2UW\fe52b45-14d4-4d8c-b66b-33af0e9852b\e90ae421-4936-a02-9712-762c897906cd.rvt

HDR, ENGINEERING INC.
1917 SOUTH 67th STREET
OMAHA, NEBRASKA 68106
(402) 399-1000
CA-0443

DLR GROUP
6457 FRANCES ST., STE. 200
OMAHA, NE 68106
(402) 742-4200

KIMLEY-HORN & ASSOC, INC.
1437 S BOULDER AVE.
TULSA, OK 74119
(918) 380-8868

STATE OF OKLAHOMA
SCOTT D. SHIFFERMILLER
A08660
REGISTERED ARCHITECT
4/6/2026

CONFIDENTIAL CLIENT
ISSUE FOR CONSTRUCTION
2026-04-03

REVISIONS		
NO.	DATE	DESCRIPTION
	2026-04-03	ISSUE FOR CONSTRUCTION - HUB

DRAWN: SDS
APPRV'D: BMF

CYL-HUB

PROJECT ADDRESS:
TULSA COUNTY, OK

PROJ. NO. 10438332

ENLARGED PLANS & ELEVATIONS (AGRs + SHOWERS)

SCALE: As indicated

SHEET NUMBER:
A3.02

PHASE: ISSUE FOR CONSTRUCTION - HUB

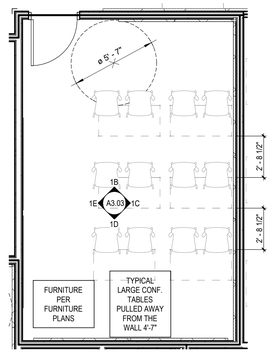

1A A3.03 TYPICAL LARGE CONFERENCE ROOM
SCALE: 1/4" = 1'-0"

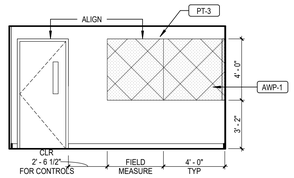

1B A3.03 LARGE ELEVATION A
SCALE: 1/4" = 1'-0"

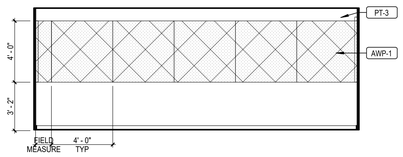

1C A3.03 LARGE ELEVATION B
SCALE: 1/4" = 1'-0"

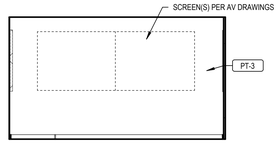

1D A3.03 LARGE ELEVATION C
SCALE: 1/4" = 1'-0"

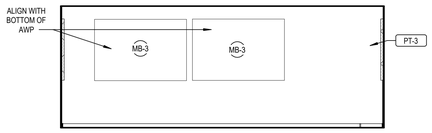

1E A3.03 LARGE ELEVATION D
SCALE: 1/4" = 1'-0"

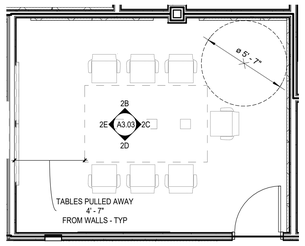

2A A3.03 TYPICAL MEDIUM CONFERENCE ROOM
SCALE: 1/4" = 1'-0"

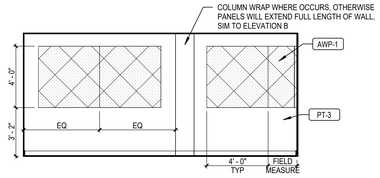

2B A3.03 MEDIUM ELEVATION A
SCALE: 1/4" = 1'-0"

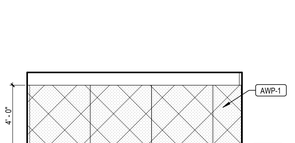

2C A3.03 MEDIUM ELEVATION B
SCALE: 1/4" = 1'-0"

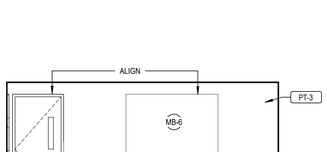

2D A3.03 MEDIUM ELEVATION C
SCALE: 1/4" = 1'-0"

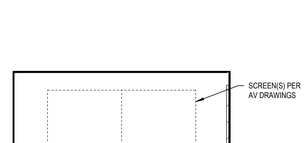

2E A3.03 MEDIUM ELEVATION D
SCALE: 1/4" = 1'-0"

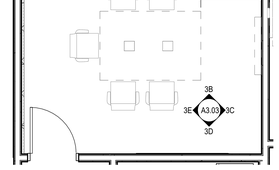

3A A3.03 TYPICAL SMALL CONFERENCE ROOM
SCALE: 1/4" = 1'-0"

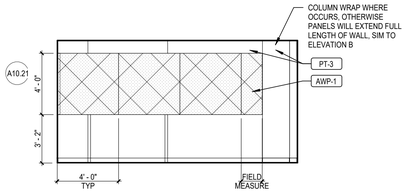

3B A3.03 SMALL ELEVATION A
SCALE: 1/4" = 1'-0"

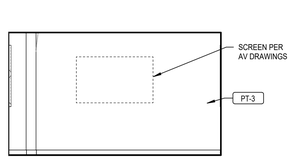

3C A3.03 SMALL ELEVATION B
SCALE: 1/4" = 1'-0"

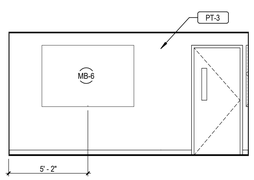

3D A3.03 SMALL ELEVATION C
SCALE: 1/4" = 1'-0"

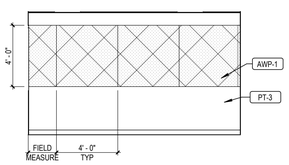

3E A3.03 SMALL ELEVATION D
SCALE: 1/4" = 1'-0"

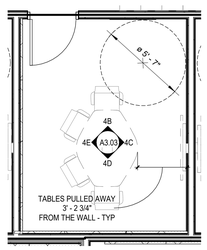

4A A3.03 TYPICAL HUDDLE ROOM
SCALE: 1/4" = 1'-0"

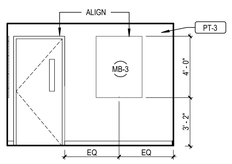

4B A3.03 HUDDLE ELEVATION A
SCALE: 1/4" = 1'-0"

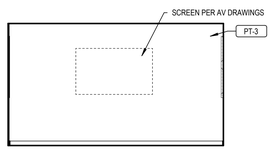

4C A3.03 HUDDLE ELEVATION B
SCALE: 1/4" = 1'-0"

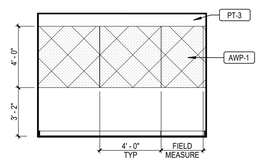

4D A3.03 HUDDLE ELEVATION C
SCALE: 1/4" = 1'-0"

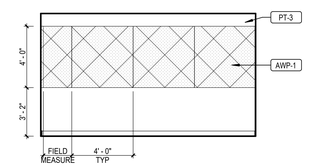

4E A3.03 HUDDLE ELEVATION D
SCALE: 1/4" = 1'-0"

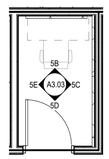

5A A3.03 TYPICAL PHONE ROOM
SCALE: 1/4" = 1'-0"

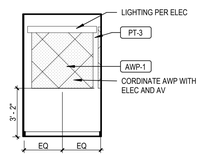

5B A3.03 PHONE ELEVATION A
SCALE: 1/4" = 1'-0"

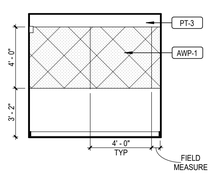

5C A3.03 PHONE ELEVATION B
SCALE: 1/4" = 1'-0"

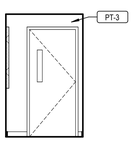

5D A3.03 PHONE ELEVATION C
SCALE: 1/4" = 1'-0"

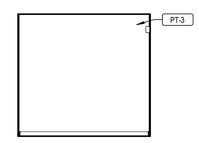

5E A3.03 PHONE ROOM ELEVATION D
SCALE: 1/4" = 1'-0"

CONFERENCING GENERAL NOTES

A. REFERENCE A11.2/2A FOR TYPICAL MOUNTING HEIGHTS.
B. ACOUSTIC WALL PANELING (AWP): TYPICAL THROUGHOUT ALL CONFERENCE ROOMS ON TWO ADJACENT WALLS FOR THE WHOLE WALL SPAN, UNO
C. ENSURE 18" OF CLEARANCE FOR LIGHTING/TEMPERATURE CONTROLS TO LEFT OF THE DOOR ENTRY
D. ALL FURNITURE SHOWN TO BE FF&E, INCLUDING PHONE ROOM TABLES
E. AVOID AWP ON WALLS WITH WINDOWS WHERE POSSIBLE. WHEN NECESSARY TO MAINTAIN 2 ADJACENT WALLS OF AWP, LEAVE 4" OF CLEARANCE TO ALLOW FOR WINDOW TO BE FILLED IN WHEN ADDITIONAL PHASES ARE ADDED; NOT APPLICABLE FOR PHASES 3 AND 4.
F. FUTRNITURE SHOWN FOR REFERENCE ONLY. REFER TO FURNITURE PLANS.
G. ***OPPORTUNITY FOR WALLCOVERING ON A WALL OR WALLS PER LOCATION FOR LOCALIZATION.***

4/3/2026 10:18:40 AM C:\Users\sshiffemiller\AppData\Local\Autodesk\Revit\Autodesk Revit 2026\Collaboration\Cache\LUQJFSTEJ7CD1ZUWfile52b45-f4d4-4b8c-b66b-33a1c6e9b5a2b\e90ae421-493e-4a02-97f2-762c6897d6cd.rvt

HDR, ENGINEERING INC.
1917 SOUTH 67th STREET
OMAHA, NEBRASKA 68106
(402) 399-1000
CA-0443

DLR GROUP
6457 FRANCES ST., STE. 200
OMAHA, NE 68106
(402) 742-4200

KIMLEY-HORN & ASSOC, INC.
1437 S BOULDER AVE.
TULSA, OK 74119
(918) 380-8868

STATE OF OKLAHOMA
SCOTT D. SHIFFERMILLER
4/03/2026
A08563
LICENSED ARCHITECT

CONFIDENTIAL CLIENT
ISSUE FOR CONSTRUCTION
2026-04-03

REVISIONS		
NO.	DATE	DESCRIPTION
	2026-04-03	ISSUE FOR CONSTRUCTION - HUB

DRAWN: SDS
APPRV'D: BMF

CYL-HUB

PROJECT ADDRESS:
TULSA COUNTY, OK

PROJ. NO. 10438332

ENLARGED PLANS & ELEVATIONS (CONFERENCE ROOMS)

SCALE: As indicated

SHEET NUMBER:
A3.03

PHASE: ISSUE FOR CONSTRUCTION - HUB

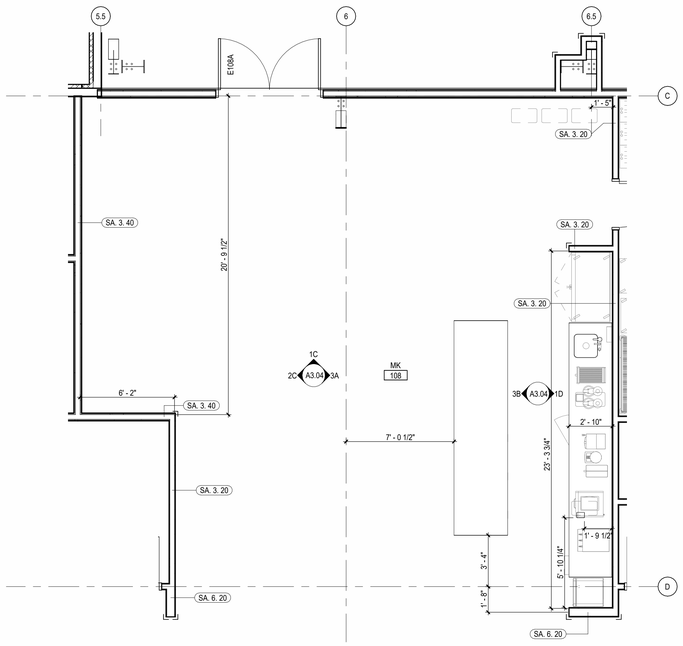

2A A3.04 MICROKITCHEN ENLARGED PLAN
SCALE: 1/4" = 1'-0"

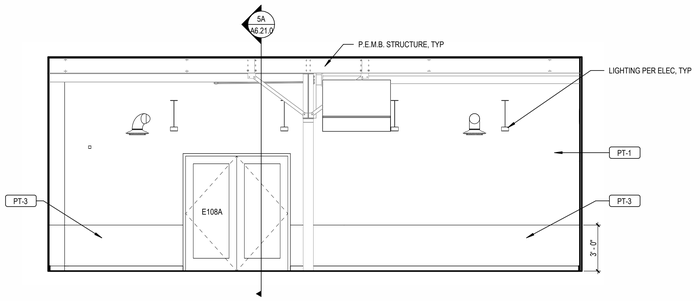

1C A3.04 MK PLAN NORTH
SCALE: 1/4" = 1'-0"

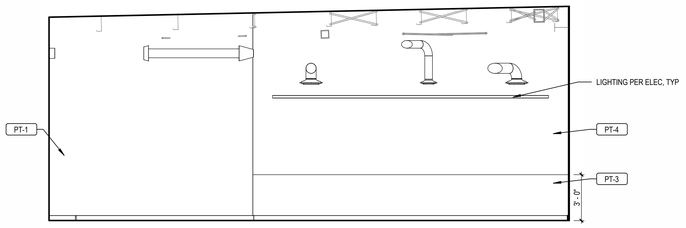

2C A3.04 MK PLAN WEST
SCALE: 1/4" = 1'-0"

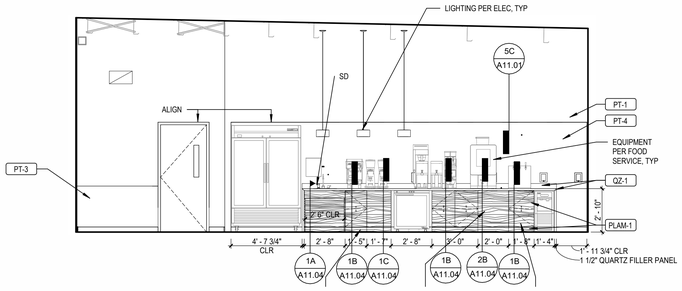

1D A3.04 MK PLAN EAST / BACK WALL CASEWORK
SCALE: 1/4" = 1'-0"

3A A3.04 MK FRONT OF ISLAND
SCALE: 1/4" = 1'-0"

3B A3.04 MK ISLAND CASEWORK ELEVATION
SCALE: 1/4" = 1'-0"

3E A3.04 MK AXON - FOR REFERENCE ONLY
SCALE:

4/3/2026 10:18:57 AM C:\Users\sshiffermiller\AppData\Local\Autodesk\Revit\Autodesk Revit 2026\Collaboration\Cache\LTIQJFSTEJ7CDT2UWffe32b45-14d4-4b8c-b66b-33af0b9b5a2b\e90ae421-4936-4a02-9712-762c897906cd.rvt

HDR, ENGINEERING INC.
1917 SOUTH 67th STREET
OMAHA, NEBRASKA 68106
(402) 399-1000
CA-0443

DLR GROUP
6457 FRANCES ST., STE. 200
OMAHA, NE 68106
(402) 742-4200

KIMLEY-HORN & ASSOC, INC.
1437 S BOULDER AVE.
TULSA, OK 74119
(918) 380-8868

STATE OF OKLAHOMA
SCOTT D. SHIFFERMILLER
A08560
4/03/2026
LICENSED ARCHITECT

CONFIDENTIAL CLIENT
ISSUE FOR CONSTRUCTION
2026-04-03

REVISIONS		
NO.	DATE	DESCRIPTION
	2026-04-03	ISSUE FOR CONSTRUCTION - HUB

DRAWN: SDS
APPRV'D: BMF

CYL-HUB

PROJECT ADDRESS:
TULSA COUNTY, OK

PROJ. NO. 10438332

ENLARGED PLANS & ELEVATIONS (MICROKITCHEN)

SCALE: 1/4" = 1'-0"

SHEET NUMBER:
A3.04

PHASE: ISSUE FOR CONSTRUCTION - HUB

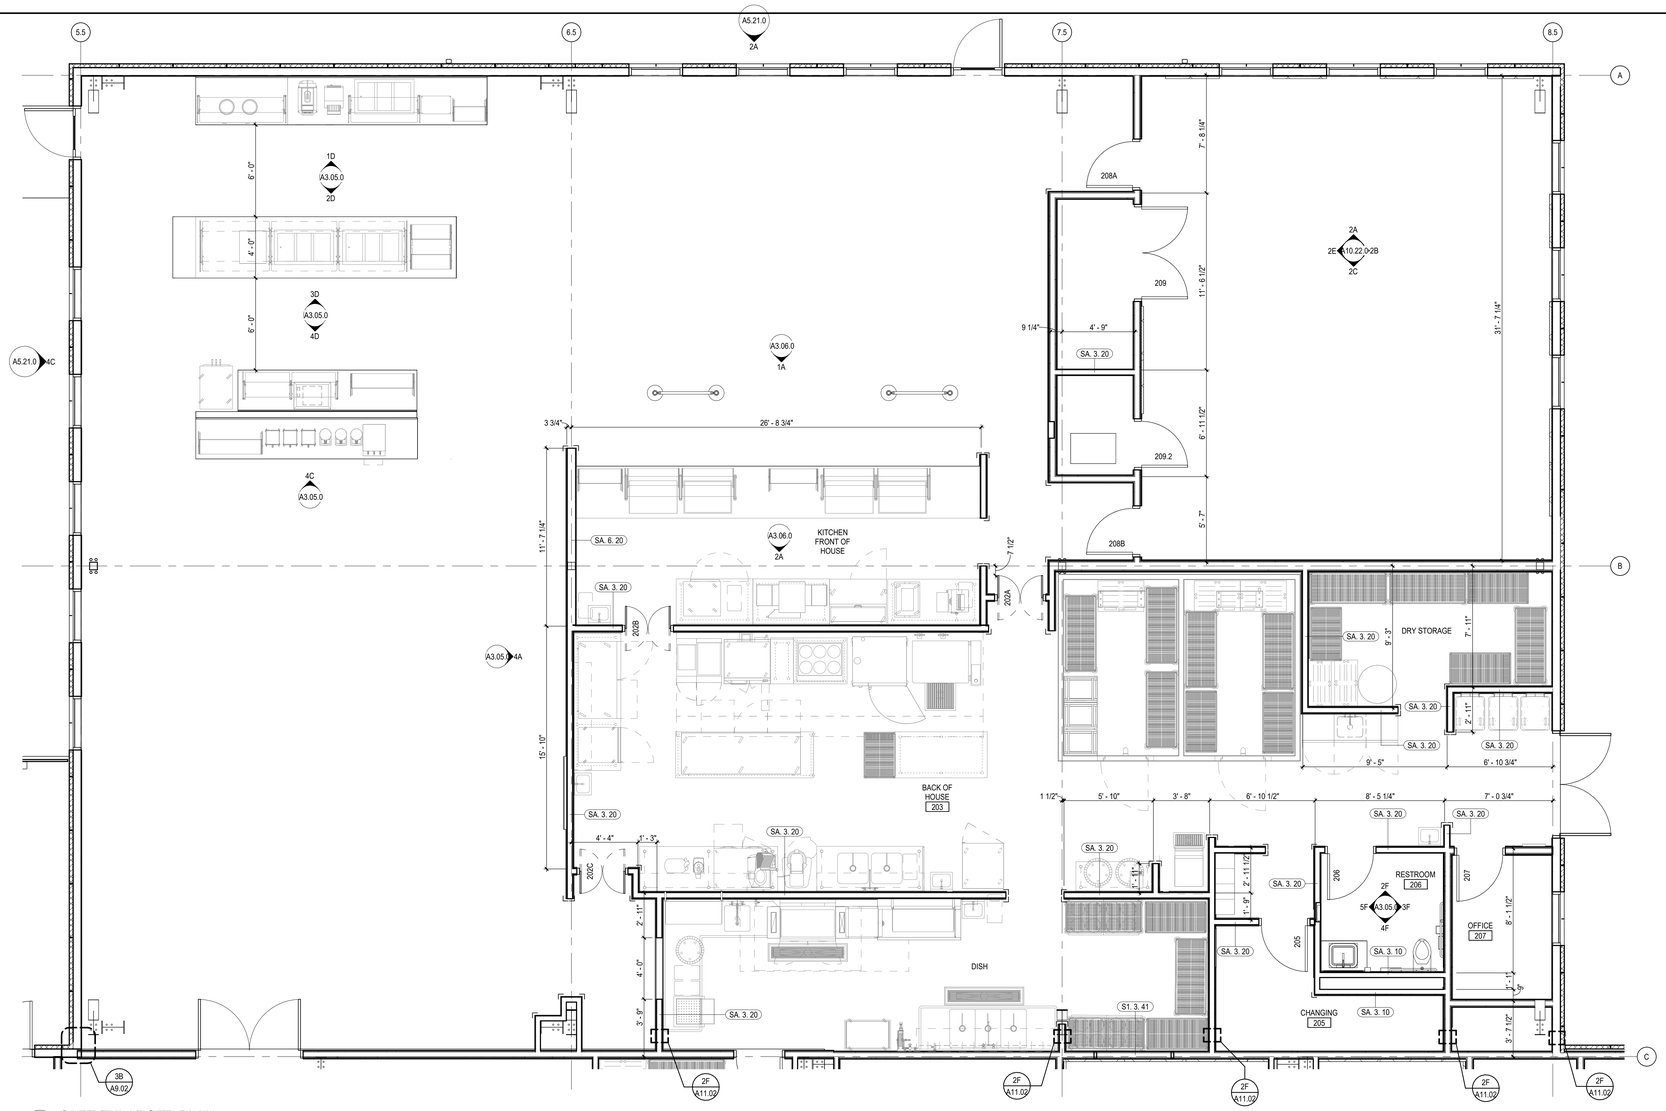

3A A3.05.0 CAFE ENLARGED PLAN
SCALE: 1/4" = 1'-0"

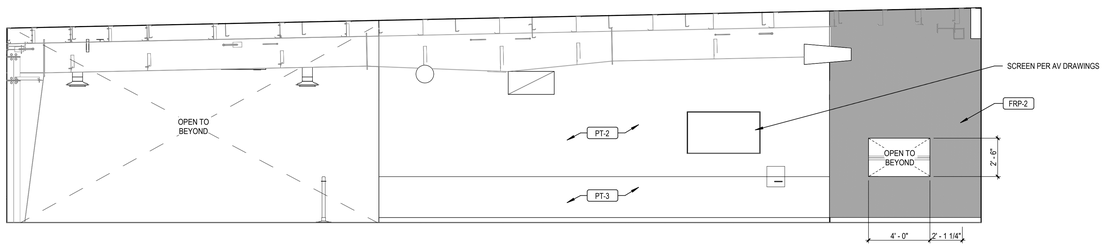

4A A3.05.0 CHEF'S SPECIAL AND DISH DROP
SCALE: 1/4" = 1'-0"

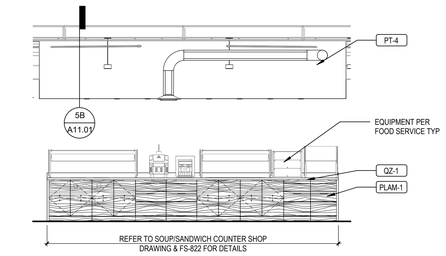

1D A3.05.0 SOUP / SANDWICH COUNTER
SCALE: 1/4" = 1'-0"

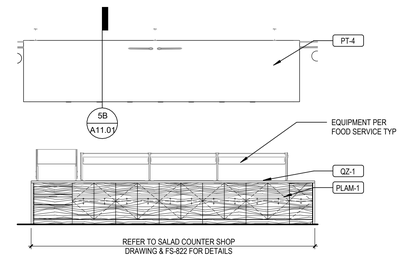

2D A3.05.0 SALAD COUNTER - PLAN NORTH
SCALE: 1/4" = 1'-0"

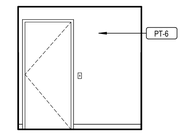

2F A3.05.0 BOH RESTROOM - PLAN NORTH
SCALE: 1/4" = 1'-0"

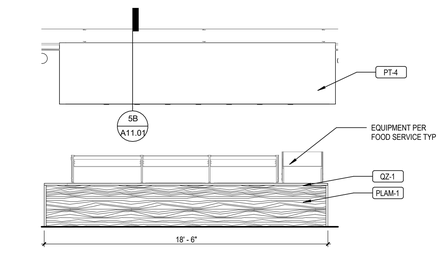

3D A3.05.0 SALAD COUNTER - PLAN SOUTH
SCALE: 1/4" = 1'-0"

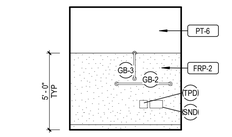

3F A3.05.0 BOH RESTROOM - PLAN EAST
SCALE: 1/4" = 1'-0"

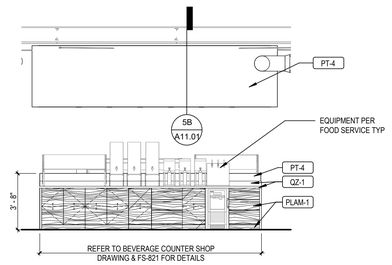

4C A3.05.0 BEVERAGE COUNTER
SCALE: 1/4" = 1'-0"

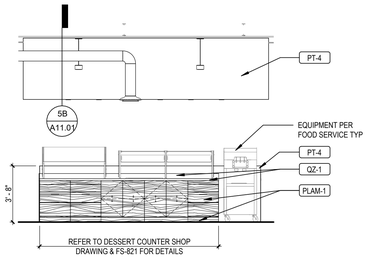

4D A3.05.0 DESSERT COUNTER
SCALE: 1/4" = 1'-0"

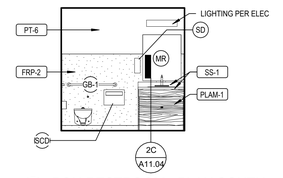

4F A3.05.0 BOH RESTROOM - PLAN SOUTH
SCALE: 1/4" = 1'-0"

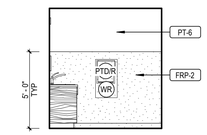

5F A3.05.0 BOH RESTROOM - PLAN WEST
SCALE: 1/4" = 1'-0"

C:\Users\shiffemiller\AppData\Local\Autodesk\Revit\Autodesk Revit 2026\Collaboration Cache\UQJPSTEJ7CD12UWfiles52b45-f404-4b8c-b66b-33af0e9685a2b\e9ae421-493e-4a02-9f72-782c6979d6cd.rvt
4/3/2026 10:19:06 AM

HDR, ENGINEERING INC.
1917 SOUTH 67th STREET
OMAHA, NEBRASKA 68106
(402) 399-1000
CA-0443

DLR GROUP
6457 FRANCES ST., STE. 200
OMAHA, NE 68106
(402) 742-4200

KIMLEY-HORN & ASSOC, INC.
1437 S BOULDER AVE.
TULSA, OK 74119
(918) 380-8868

STATE OF OKLAHOMA
SCOTT D SHIFFERMILLER
4/03/2026
A08960
LICENSED ARCHITECT

CONFIDENTIAL CLIENT
ISSUE FOR CONSTRUCTION
2026-04-03

REVISIONS		
NO.	DATE	DESCRIPTION
	2026-04-03	ISSUE FOR CONSTRUCTION - HUB

DRAWN: SDS
APPRV'D: BMF

CYL-HUB

PROJECT ADDRESS:
TULSA COUNTY, OK

PROJ. NO. 10438332

ENLARGED PLANS & ELEVATIONS (CAFE & VITALITY)

SCALE: 1/4" = 1'-0"

SHEET NUMBER:
A3.05.0

PHASE: ISSUE FOR CONSTRUCTION - HUB

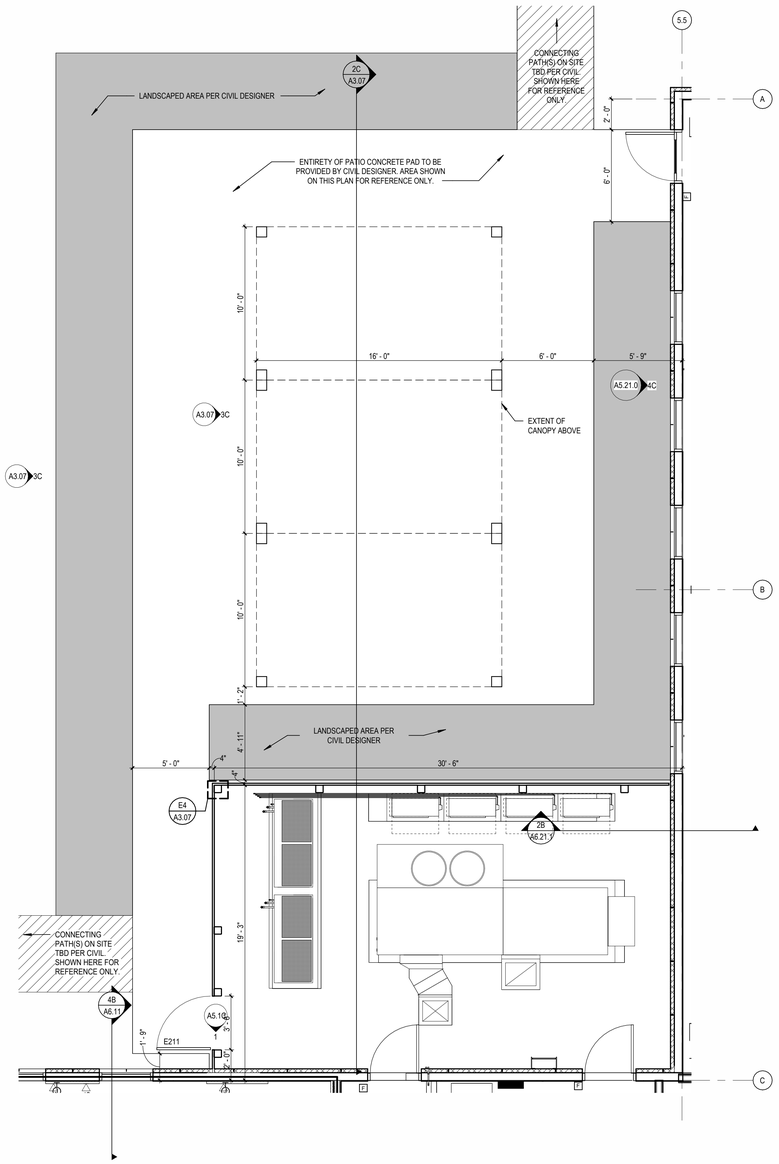

4A A3.07 ENLARGED PLAN - OUTDOOR AMENITY SPACE
SCALE: 1/4" = 1'-0"

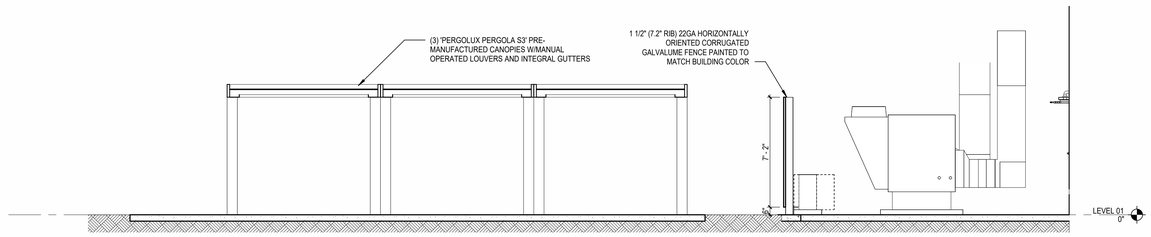

2C A3.07 OUTDOOR AMENITY SPACE SECTION
SCALE: 1/4" = 1'-0"

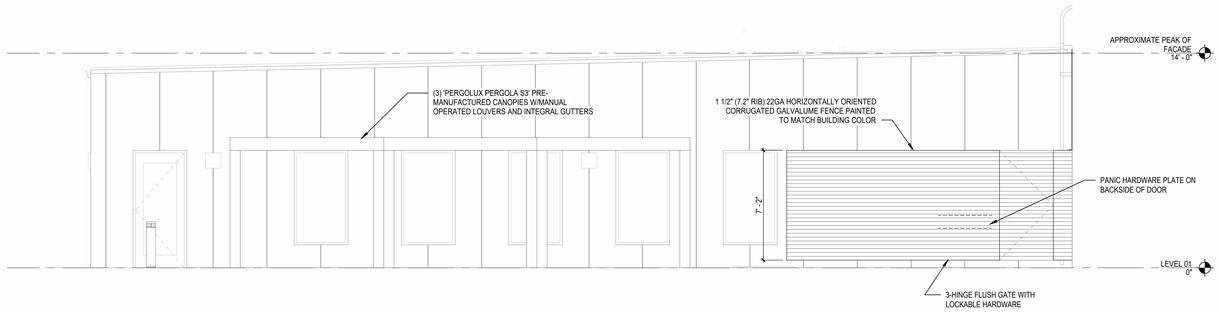

3C A3.07 OUTDOOR AMENITY SPACE ELEVATION
SCALE: 1/4" = 1'-0"

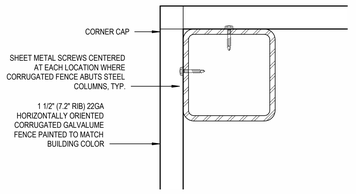

E4 A3.07 MECHANICAL SCREEN STEEL ATTACHMENT
SCALE: 3" = 1'-0"

4/3/2026 10:19:28 AM C:\Users\sshiffermiller\AppData\Local\Autodesk\Revit\Autodesk Revit 2026\Collaboration\Cache\LIQJFSTEJ7CD12UWffe32b45-f4d4-4b8c-b66b-33af0b965a2b\e90ae421-493e-4a02-9712-762c897906cd.rvt

HDR, ENGINEERING INC.
1917 SOUTH 67th STREET
OMAHA, NEBRASKA 68106
(402) 399-1000
CA-0443

DLR GROUP
6457 FRANCES ST., STE. 200
OMAHA, NE 68106
(402) 742-4200

KIMLEY-HORN & ASSOC, INC.
1437 S BOULDER AVE.
TULSA, OK 74119
(918) 380-8868

STATE OF OKLAHOMA
SCOTT D. SHIFFERMILLER
4/03/2026
A08960
LICENSED ARCHITECT

CONFIDENTIAL CLIENT
ISSUE FOR CONSTRUCTION
2026-04-03

REVISIONS		
NO.	DATE	DESCRIPTION
	2026-04-03	ISSUE FOR CONSTRUCTION - HUB

DRAWN: SDS
APPRVD: BMF

CYL-HUB

PROJECT ADDRESS:
TULSA COUNTY, OK

PROJ. NO. 10438332

ENLARGED PLANS & ELEVATIONS (OUTDOOR AMENITY SPACE)

SCALE: As indicated

SHEET NUMBER:
A3.07

PHASE: ISSUE FOR CONSTRUCTION - HUB

4/3/2026 10:19:35 AM C:\Users\sshiffermiller\AppData\Local\Autodesk\Revit\Autodesk Revit 2026\Collaboration\Cache\LTIQJFSTEJ7CDT2UWffe32b45-14d4-4d8c-b66b-33af0e9b52be90ae421-4936-4a02-9712-762c897906cd.rvt

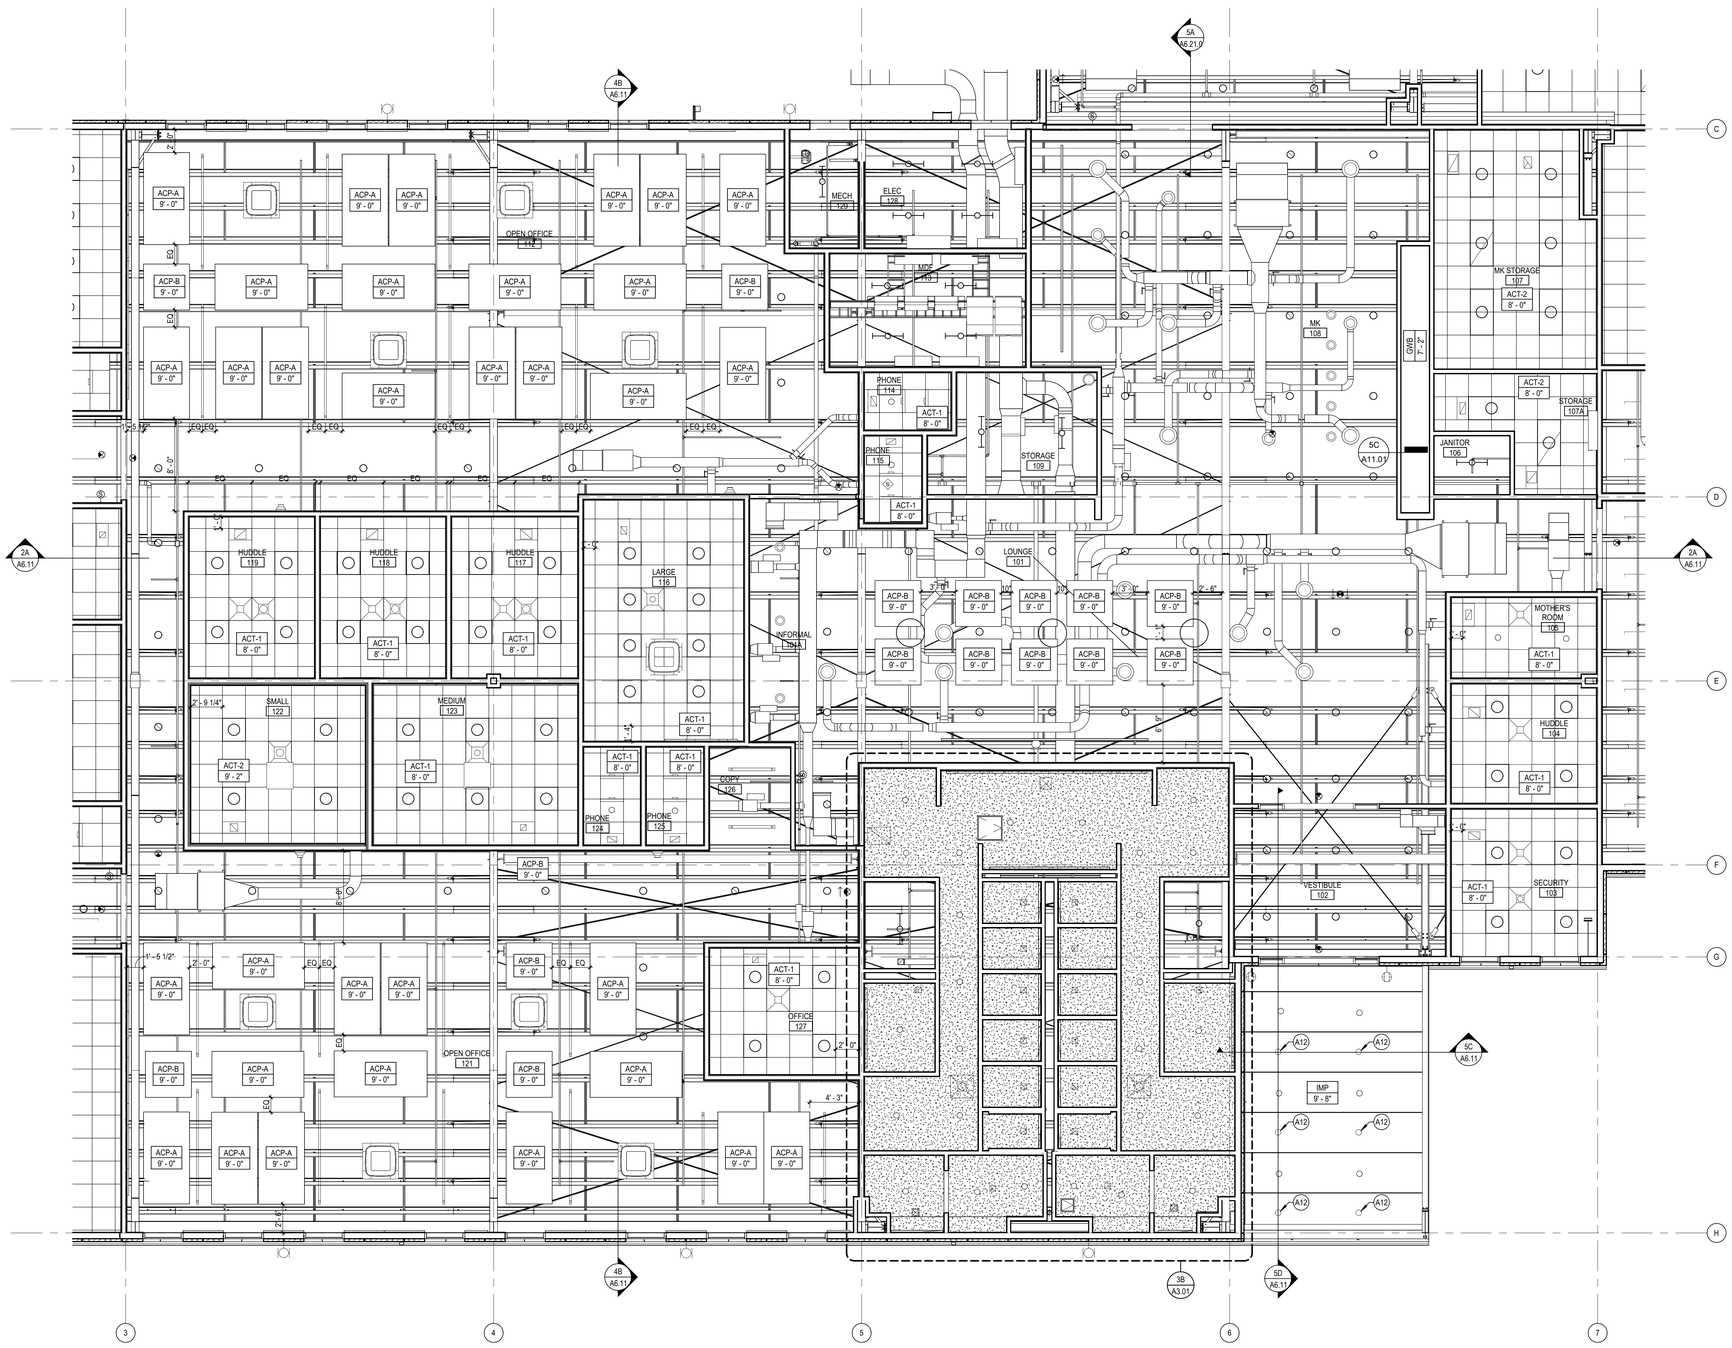

REFLECTED CEILING PLAN - AREA A

SCALE: 3/16" = 1'-0"

REFLECTED CEILING PLAN GENERAL NOTES

A. REFLECTED CEILING PLAN GENERAL NOTES APPLY TO ALL REFLECTED CEILING PLAN SHEETS.
B. ALL CEILING GRIDS/PANELS SHALL BE CENTERED IN EACH ROOM UNLESS NOTED OTHERWISE.
C. CEILING HEIGHTS ARE NOTED ON THE REFLECTED CEILING PLANS ARE MEASURED FROM THE FINISH FLOOR OF THE ROOM.
D. ALL ELECTRICAL FIXTURES, SPEAKERS, SMOKE AND THERMAL DETECTORS, MECHANICAL GRILLES, SPRINKLER HEADS, AND OTHER CEILING MOUNTED DEVICES, SHALL BE CENTERED BETWEEN CEILING GRIDS UNLESS NOTED OTHERWISE. SPRINKLER HEADS SHALL BE WITHIN A 3-INCH RADIUS CENTERED BETWEEN CEILING GRIDS.
E. PROVIDE SUSPENSION SYSTEM AROUND ELECTRICAL FIXTURES, MECHANICAL GRILLES, DIFFUSERS, AND OTHER CEILING MOUNTED DEVICES. AT ACOUSTICAL PANEL CEILINGS.
F. ALL DIMENSIONS ON REFLECTED CEILING PLANS ARE ACTUAL AND ARE TO THE FOLLOWING UNLESS NOTED OTHERWISE:
   a. FACE OF FINISHED WALL
   b. FACE OF FINISHED BULKHEADS
   c. CENTERLINE OF COLUMNS
   d. CENTERLINE OF TEES
G. IN AREAS WITH EXPOSED STRUCTURE CEILINGS, COORDINATE EXACT LOCATIONS OF MECHANICAL GRILLES, DIFFUSERS, DUCTWORK AND ELECTRICAL FIXTURES WITH EACH REPRESENTATIVE SUBCONTRACTOR.
H. ALL METAL STUDS EXTEND TO UNDERSIDE OF ROOF STRUCTURE.
I. PROVIDE SEISMIC BRACING FOR SUSPENDED CEILINGS IF NEEDED.
J. ALL CONFERENCE ROOM CEILING MOUNTED LIGHTING FIXTURES TO BE CENTERED OVER THE TABLES.
K. CEILINGS ARE OPEN TO STRUCTURE UNO
L. ALL STRUCTURE, SUB-STRUCTURE (INCLUDING PURLINS), MEP, AND UNISTRUT WILL BE PAINTED OUT PER FINISH SCHEDULE
M. ALL ACP TO BE HUNG VIA AIRCRAFT CABLE, ATTACHED TO UNISTRUT MOUNTED TO UNDERSIDE OF PURLINS.

REFLECTED CEILING PLAN NOTES

A12 SOFFIT VENT, 6" DIA. FINISH TO MATCH IMP SOFFIT.

HDR, ENGINEERING INC.
1917 SOUTH 67th STREET
OMAHA, NEBRASKA 68106
(402) 399-1000
CA-0443

DLR GROUP
6457 FRANCES ST., STE. 200
OMAHA, NE 68106
(402) 742-4200

KIMLEY-HORN & ASSOC, INC.
1437 S BOULDER AVE.
TULSA, OK 74119
(918) 380-8868

STATE OF OKLAHOMA
SCOTT D. SHIFFERMILLER
4/6/2026
A08560
LICENSED ARCHITECT

CONFIDENTIAL CLIENT
ISSUE FOR CONSTRUCTION
2026-04-03

KEY PLAN (AREAS)

REVISIONS		
NO.	DATE	DESCRIPTION
	2026-04-03	ISSUE FOR CONSTRUCTION - HUB

DRAWN: SDS
APPRV'D: BMF

CYL-HUB

PROJECT ADDRESS:
TULSA COUNTY, OK

PROJ. NO. 10438332

ENLARGED REFLECTED CEILING PLAN - AREA A

SCALE: As indicated

SHEET NUMBER:
A4.11

PHASE: ISSUE FOR CONSTRUCTION - HUB

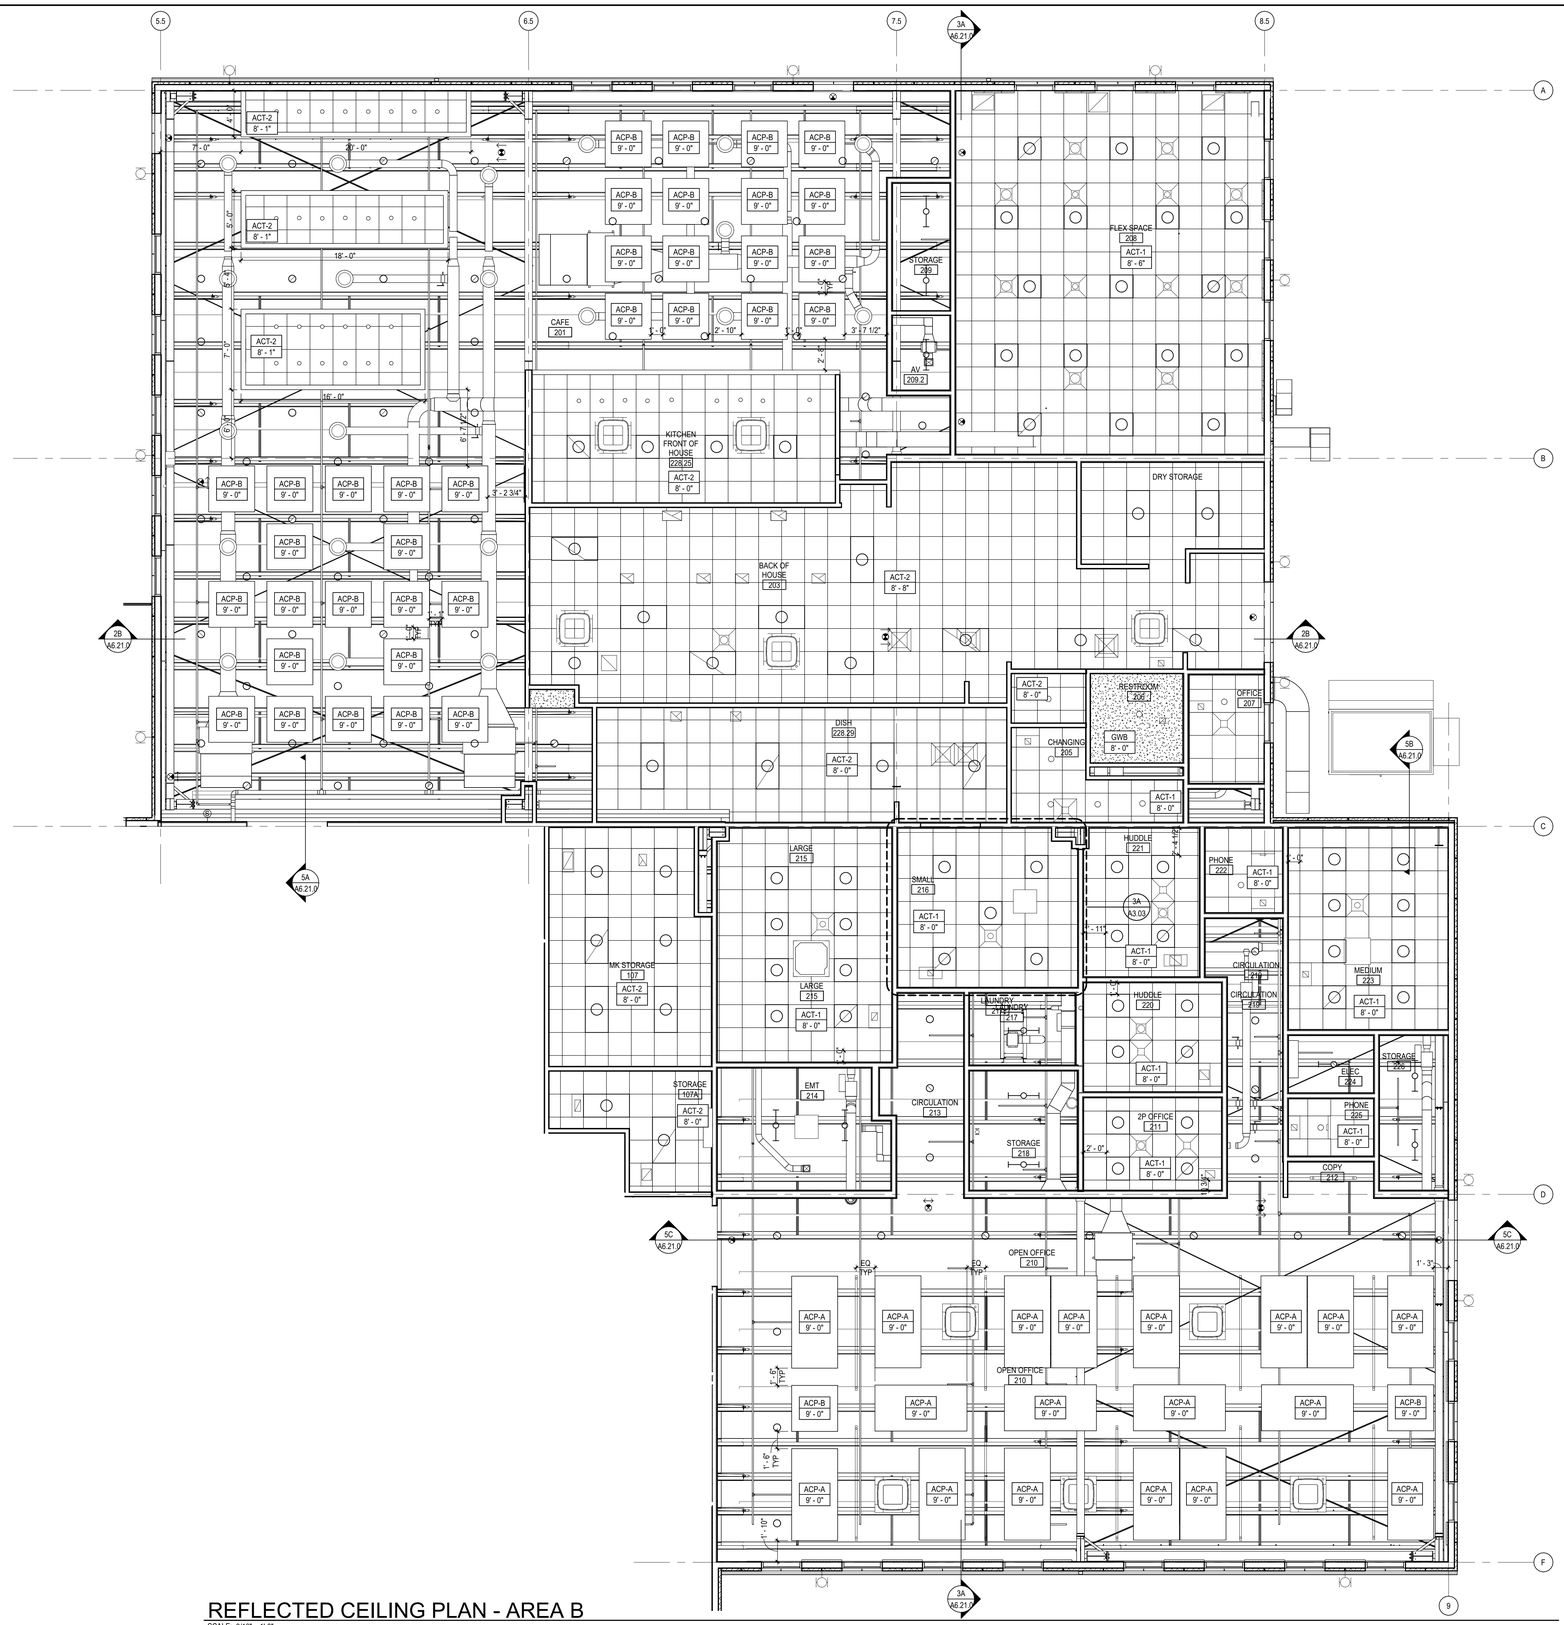

REFLECTED CEILING PLAN - AREA B

SCALE: 3/16" = 1'-0"

REFLECTED CEILING PLAN GENERAL NOTES

A. REFLECTED CEILING PLAN GENERAL NOTES APPLY TO ALL REFLECTED CEILING PLAN SHEETS.
B. ALL CEILING GRIDS/PANELS SHALL BE CENTERED IN EACH ROOM UNLESS NOTED OTHERWISE.
C. CEILING HEIGHTS ARE NOTED ON THE REFLECTED CEILING PLANS ARE MEASURED FROM THE FINISH FLOOR OF THE ROOM.
D. ALL ELECTRICAL FIXTURES, SPEAKERS, SMOKE AND THERMAL DETECTORS, MECHANICAL GRILLES, SPRINKLER HEADS, AND OTHER CEILING MOUNTED DEVICES, SHALL BE CENTERED BETWEEN CEILING GRIDS UNLESS NOTED OTHERWISE. SPRINKLER HEADS SHALL BE WITHIN A 3-INCH RADIUS CENTERED BETWEEN CEILING GRIDS.
E. PROVIDE SUSPENSION SYSTEM AROUND ELECTRICAL FIXTURES, MECHANICAL GRILLES, DIFFUSERS, AND OTHER CEILING MOUNTED DEVICES. AT ACOUSTICAL PANEL CEILINGS.
F. ALL DIMENSIONS ON REFLECTED CEILING PLANS ARE ACTUAL AND ARE TO THE FOLLOWING UNLESS NOTED OTHERWISE:
   a. FACE OF FINISHED WALL
   b. FACE OF FINISHED BULKHEADS
   c. CENTERLINE OF COLUMNS
   d. CENTERLINE OF TEES
G. IN AREAS WITH EXPOSED STRUCTURE CEILINGS, COORDINATE EXACT LOCATIONS OF MECHANICAL GRILLES, DIFFUSERS, DUCTWORK AND ELECTRICAL FIXTURES WITH EACH REPRESENTATIVE SUBCONTRACTOR.
H. ALL METAL STUDS EXTEND TO UNDERSIDE OF ROOF STRUCTURE.
I. PROVIDE SEISMIC BRACING FOR SUSPENDED CEILINGS IF NEEDED.
J. ALL CONFERENCE ROOM CEILING MOUNTED LIGHTING FIXTURES TO BE CENTERED OVER THE TABLES.
K. CEILINGS ARE OPEN TO STRUCTURE UNO
L. ALL STRUCTURE, SUB-STRUCTURE (INCLUDING PURLINS), MEP, AND UNISTRUT WILL BE PAINTED OUT PER FINISH SCHEDULE
M. ALL ACP TO BE HUNG VIA AIRCRAFT CABLE, ATTACHED TO UNISTRUT MOUNTED TO UNDERSIDE OF PURLINS.

4/3/2026 10:19:41 AM C:\Users\sshiffermiller\AppData\Local\Autodesk\Revit\Autodesk Revit 2026\Collaboration\Cache\LIQJFSTEJ7CD12UW\file32b45-f4d4-4b8c-b66b-33a106965a2b\e90ae421-493e-4a02-97f2-762c6979d6cd.rvt

HDR, ENGINEERING INC.
1917 SOUTH 67th STREET
OMAHA, NEBRASKA 68106
(402) 399-1000
CA-0443

DLR GROUP
6457 FRANCES ST., STE. 200
OMAHA, NE 68106
(402) 742-4200

KIMLEY-HORN & ASSOC, INC.
1437 S BOULDER AVE.
TULSA, OK 74119
(918) 380-8868

STATE OF OKLAHOMA
SCOTT D. SHIFFERMILLER
A08960
4/03/2026
REGISTERED ARCHITECT

CONFIDENTIAL CLIENT
ISSUE FOR CONSTRUCTION
2026-04-03

KEY PLAN (AREAS)

N

B C A

REVISIONS		
NO.	DATE	DESCRIPTION
	2026-04-03	ISSUE FOR CONSTRUCTION - HUB

DRAWN: SDS
APPRV'D: BMF

CYL-HUB

PROJECT ADDRESS:
TULSA COUNTY, OK

PROJ. NO. 10438332

ENLARGED REFLECTED CEILING PLAN - AREA B

SCALE: As indicated

SHEET NUMBER:
A4.21.0

PHASE: ISSUE FOR CONSTRUCTION - HUB

4/3/2026 10:19:44 AM C:\Users\sshiffermiller\AppData\Local\Autodesk\Revit\Autodesk Revit 2026\Collaboration\Cache\LJQJFSTEJ7CDTZUW!fe52b45-f4d4-4b8c-b68c-33af0e865a2b!e90ae421-493e-4a02-9712-762c897906cd.rvt

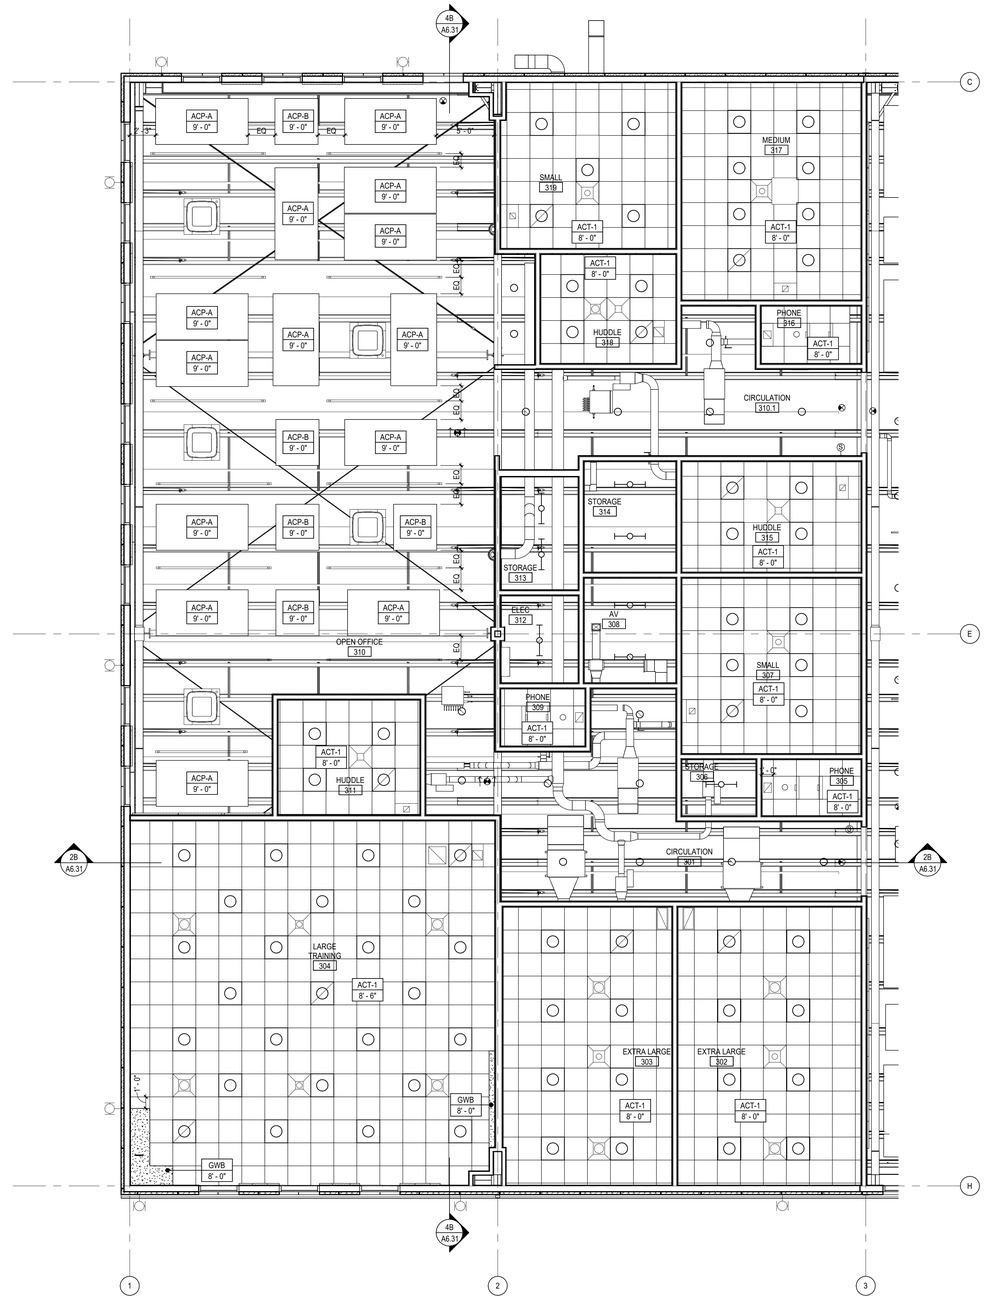

REFLECTED CEILING PLAN - AREA C

SCALE: 3/16" = 1'-0"

REFLECTED CEILING PLAN GENERAL NOTES

A. REFLECTED CEILING PLAN GENERAL NOTES APPLY TO ALL REFLECTED CEILING PLAN SHEETS.
B. ALL CEILING GRIDS/PANELS SHALL BE CENTERED IN EACH ROOM UNLESS NOTED OTHERWISE.
C. CEILING HEIGHTS ARE NOTED ON THE REFLECTED CEILING PLANS ARE MEASURED FROM THE FINISH FLOOR OF THE ROOM.
D. ALL ELECTRICAL FIXTURES, SPEAKERS, SMOKE AND THERMAL DETECTORS, MECHANICAL GRILLES, SPRINKLER HEADS, AND OTHER CEILING MOUNTED DEVICES, SHALL BE CENTERED BETWEEN CEILING GRIDS UNLESS NOTED OTHERWISE. SPRINKLER HEADS SHALL BE WITHIN A 3-INCH RADIUS CENTERED BETWEEN CEILING GRIDS.
E. PROVIDE SUSPENSION SYSTEM AROUND ELECTRICAL FIXTURES, MECHANICAL GRILLES, DIFFUSERS, AND OTHER CEILING MOUNTED DEVICES. AT ACOUSTICAL PANEL CEILINGS.
F. ALL DIMENSIONS ON REFLECTED CEILING PLANS ARE ACTUAL AND ARE TO THE FOLLOWING UNLESS NOTED OTHERWISE:
   a. FACE OF FINISHED WALL
   b. FACE OF FINISHED BULKHEADS
   c. CENTERLINE OF COLUMNS
   d. CENTERLINE OF TEES
G. IN AREAS WITH EXPOSED STRUCTURE CEILINGS, COORDINATE EXACT LOCATIONS OF MECHANICAL GRILLES, DIFFUSERS, DUCTWORK AND ELECTRICAL FIXTURES WITH EACH REPRESENTATIVE SUBCONTRACTOR.
H. ALL METAL STUDS EXTEND TO UNDERSIDE OF ROOF STRUCTURE.
I. PROVIDE SEISMIC BRACING FOR SUSPENDED CEILINGS IF NEEDED.
J. ALL CONFERENCE ROOM CEILING MOUNTED LIGHTING FIXTURES TO BE CENTERED OVER THE TABLES.
K. CEILINGS ARE OPEN TO STRUCTURE UNO
L. ALL STRUCTURE, SUB-STRUCTURE (INCLUDING PURLINS), MEP, AND UNISTRUT WILL BE PAINTED OUT PER FINISH SCHEDULE
M. ALL ACP TO BE HUNG VIA AIRCRAFT CABLE, ATTACHED TO UNISTRUT MOUNTED TO UNDERSIDE OF PURLINS.

HDR, ENGINEERING INC.
1917 SOUTH 67th STREET
OMAHA, NEBRASKA 68106
(402) 399-1000
CA-0443

DLR GROUP
6457 FRANCES ST., STE. 200
OMAHA, NE 68106
(402) 742-4200

KIMLEY-HORN & ASSOC, INC.
1437 S BOULDER AVE.
TULSA, OK 74119
(918) 380-8868

STATE OF OKLAHOMA
SCOTT D. SHIFFERMILLER
A08960
4/03/2026
LICENSED ARCHITECT

CONFIDENTIAL CLIENT
ISSUE FOR CONSTRUCTION
2026-04-03

KEY PLAN (AREAS)

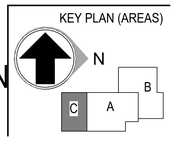

REVISIONS		
NO.	DATE	DESCRIPTION
	2026-04-03	ISSUE FOR CONSTRUCTION - HUB

DRAWN: SDS
APPRV'D: BMF

CYL-HUB

PROJECT ADDRESS:
TULSA COUNTY, OK

PROJ. NO. 10438332

ENLARGED REFLECTED CEILING PLAN - AREA C

SCALE: As indicated

SHEET NUMBER:
A4.31

PHASE: ISSUE FOR CONSTRUCTION - HUB

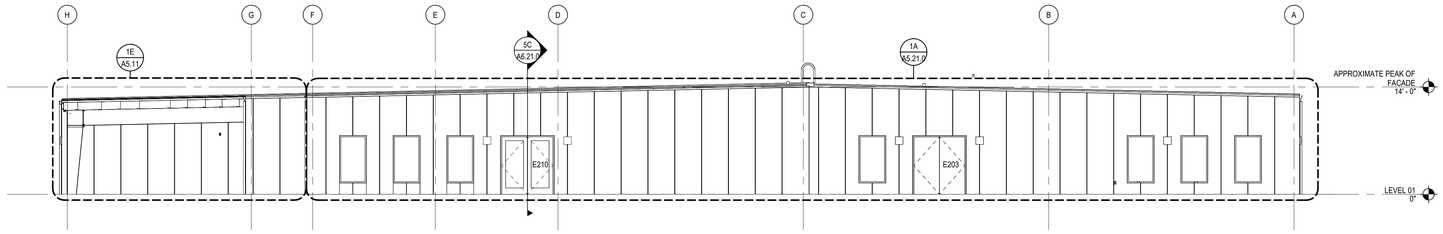

1C A5.01.0 EXTERIOR ELEVATION - PLAN EAST
SCALE: 1/8" = 1'-0"

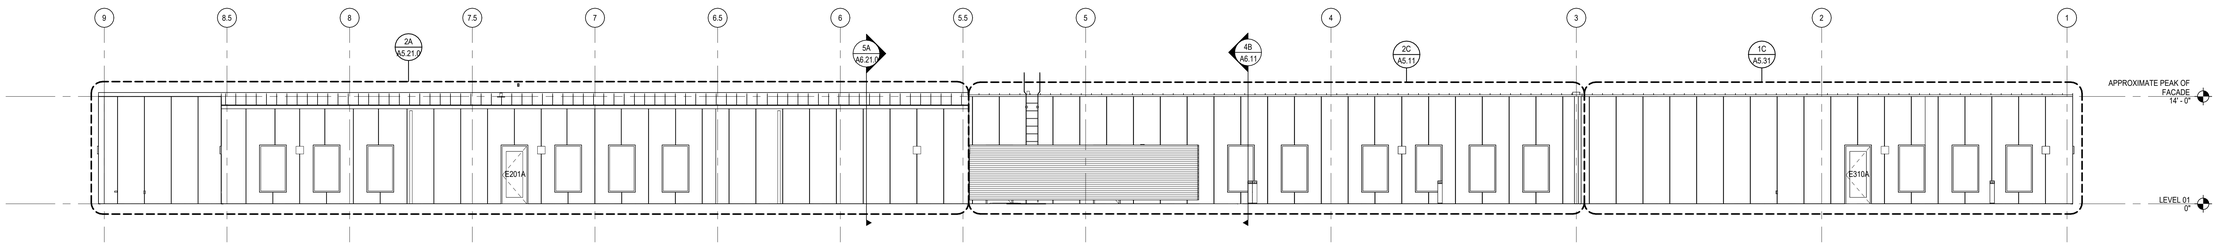

2A A5.01.0 EXTERIOR ELEVATION - PLAN NORTH
SCALE: 1/8" = 1'-0"

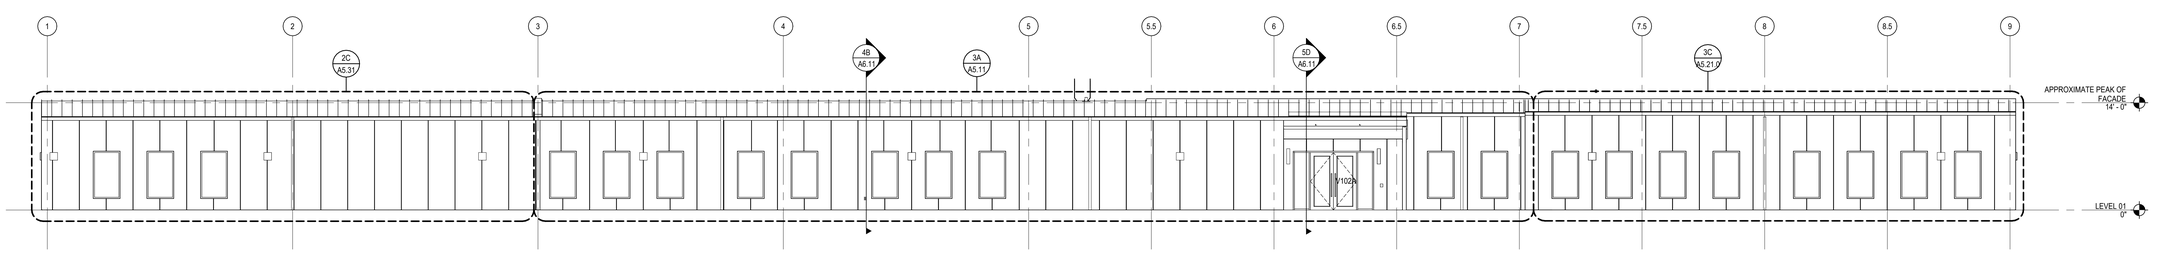

3A A5.01.0 EXTERIOR ELEVATION - PLAN SOUTH
SCALE: 1/8" = 1'-0"

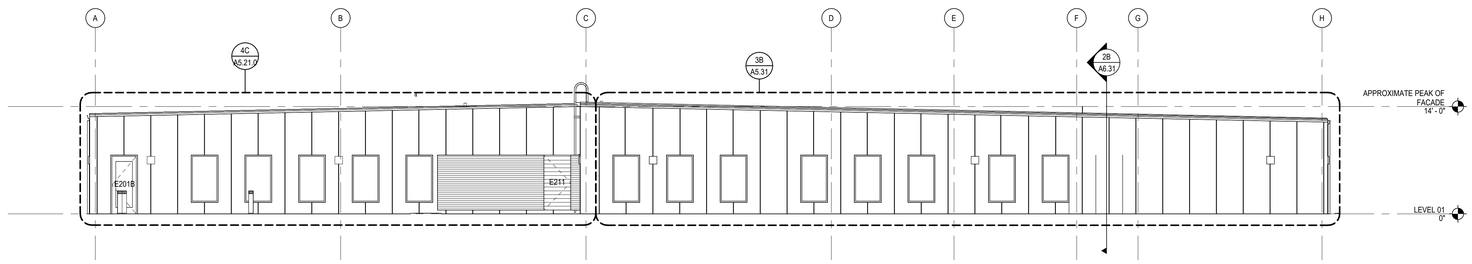

4C A5.01.0 EXTERIOR ELEVATION - PLAN WEST
SCALE: 1/8" = 1'-0"

4/3/2026 10:20:20 AM C:\Users\sshiffermiller\AppData\Local\Autodesk\Revit\Autodesk Revit 2026\Collaboration Cache\LTIQJTFSTEJ7CDTZUWIfe52b45-14d4-468c-b66b-33a10e9b5a2b\e90ae421-4936-4a02-9712-762c897906cd.rvt

HDR, ENGINEERING INC.
1917 SOUTH 67th STREET
OMAHA, NEBRASKA 68106
(402) 399-1000
CA-0443

DLR GROUP
6457 FRANCES ST., STE. 200
OMAHA, NE 68106
(402) 742-4200

KIMLEY-HORN & ASSOC, INC.
1437 S BOULDER AVE.
TULSA, OK 74119
(918) 380-8868

STATE OF OKLAHOMA
SCOTT D. SHIFFERMILLER
4/6/2026
A08660
REGISTERED ARCHITECT

CONFIDENTIAL CLIENT
ISSUE FOR CONSTRUCTION
2026-04-03

KEY PLAN (AREAS)
N
B
C
A

REVISIONS		
NO.	DATE	DESCRIPTION
	2026-04-03	ISSUE FOR CONSTRUCTION - HUB

DRAWN: SDS
APPRV'D: BMF

CYL-HUB

PROJECT ADDRESS:
TULSA COUNTY, OK

PROJ. NO. 10438332

OVERALL EXTERIOR ELEVATIONS

SCALE: 1/8" = 1'-0"

SHEET NUMBER:
A5.01.0

PHASE: ISSUE FOR CONSTRUCTION - HUB

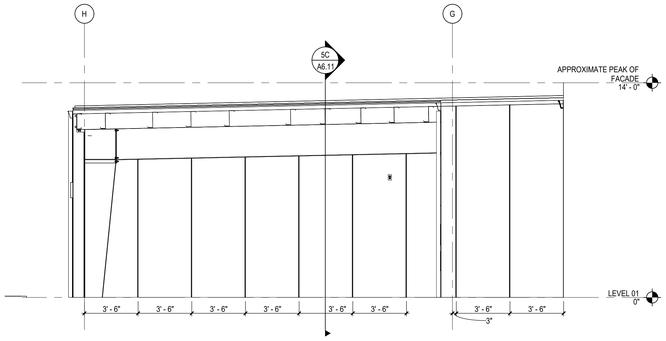

1E A5.11 EXTERIOR ELEVATION - AREA A, PLAN EAST

SCALE: 1/4" = 1'-0"

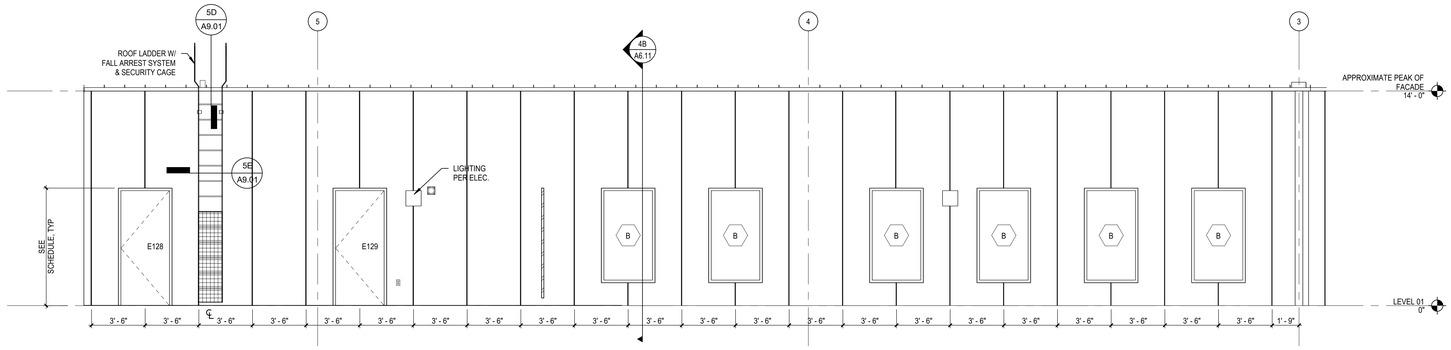

2C A5.11 EXTERIOR ELEVATION - AREA A, PLAN NORTH

SCALE: 1/4" = 1'-0"

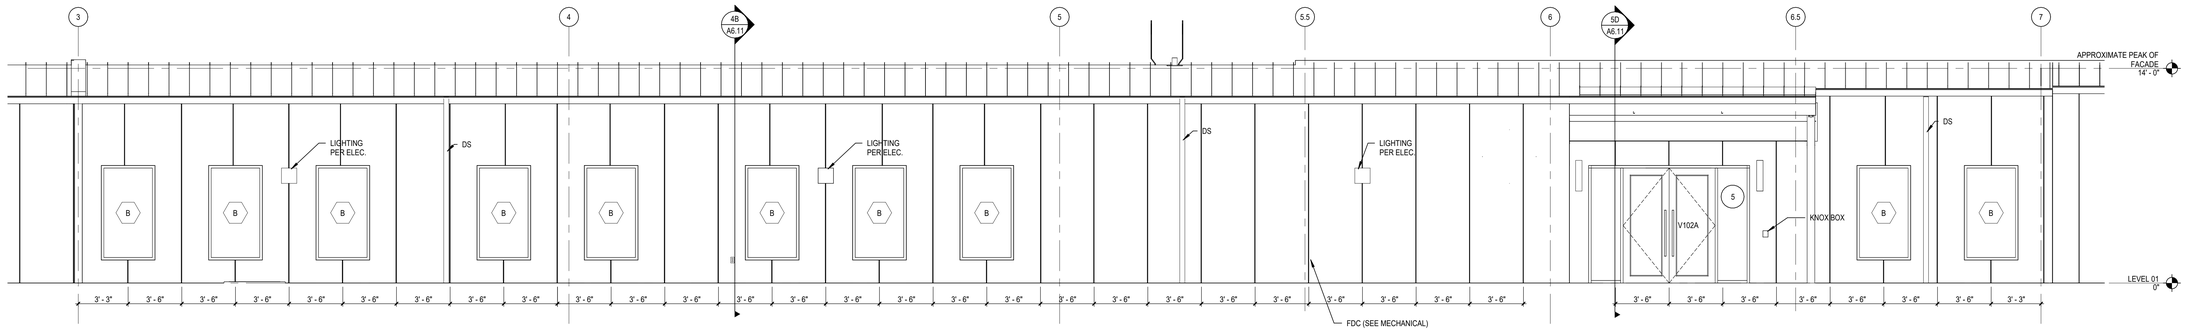

3A A5.11 EXTERIOR ELEVATION - AREA A, PLAN SOUTH

SCALE: 1/4" = 1'-0"

4/3/2026 10:20:34 AM C:\Users\sshiffermiller\AppData\Local\Autodesk\Revit\Autodesk Revit 2026\CollaborationCache\LIQJFSTEJ7CD1ZUW\file52b45-f4d04-4b8c-b66b-33a106965a2b\e0aae421-493e-4a02-97f2-762c897906cd.rvt

HDR, ENGINEERING INC.
1917 SOUTH 67th STREET
OMAHA, NEBRASKA 68106
(402) 399-1000
CA-0443

DLR GROUP
6457 FRANCES ST., STE. 200
OMAHA, NE 68106
(402) 742-4200

KIMLEY-HORN & ASSOC, INC.
1437 S BOULDER AVE.
TULSA, OK 74119
(918) 380-8868

STATE OF OKLAHOMA
SCOTT D. SHIFFERMILLER
4/03/2026
A08963
LICENSED ARCHITECT

CONFIDENTIAL CLIENT
ISSUE FOR CONSTRUCTION
2026-04-03

KEY PLAN (AREAS)

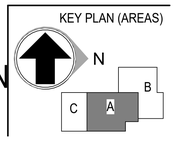

REVISIONS		
NO.	DATE	DESCRIPTION
	2026-04-03	ISSUE FOR CONSTRUCTION - HUB

DRAWN: SDS
APPRV'D: BMF

CYL-HUB

PROJECT ADDRESS:
TULSA COUNTY, OK

PROJ. NO. 10438332

EXTERIOR ELEVATIONS - AREA A

SCALE: 1/4" = 1'-0"

SHEET NUMBER:
A5.11

PHASE: ISSUE FOR CONSTRUCTION - HUB

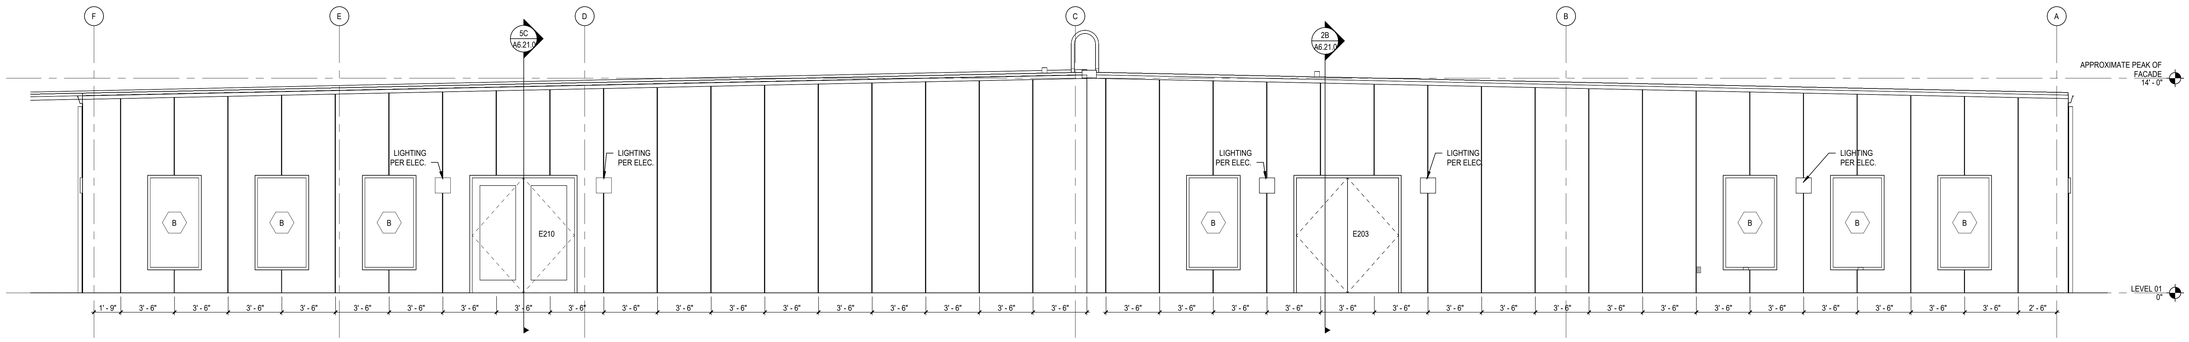

1A A5.21.0 EXTERIOR ELEVATION - AREA B, PLAN EAST

SCALE: 1/4" = 1'-0"

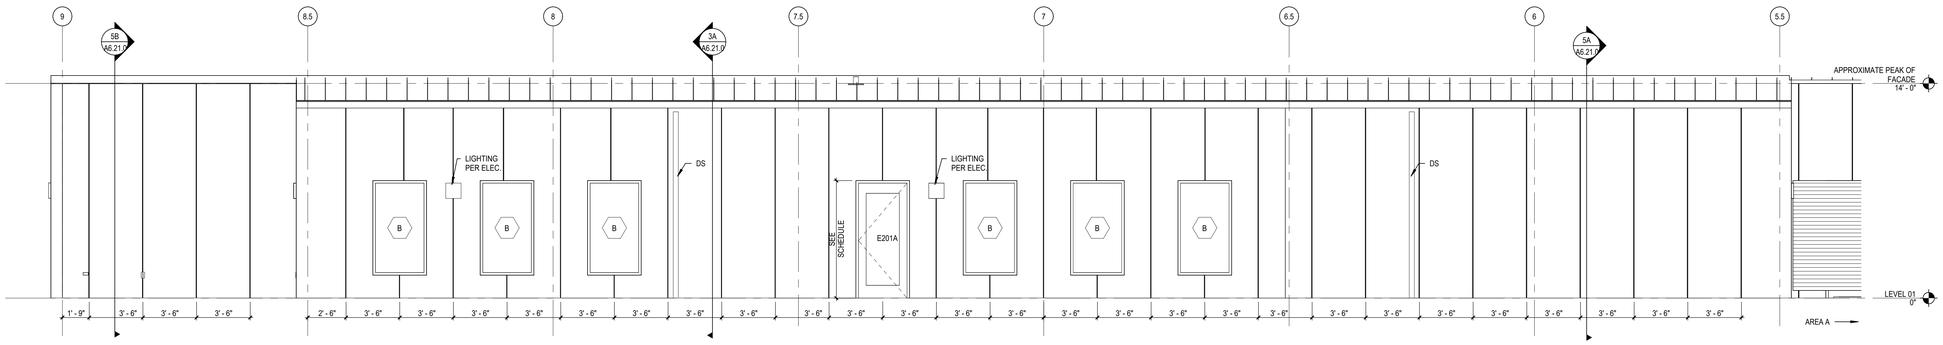

2A A5.21.0 EXTERIOR ELEVATION - AREA B, PLAN NORTH

SCALE: 1/4" = 1'-0"

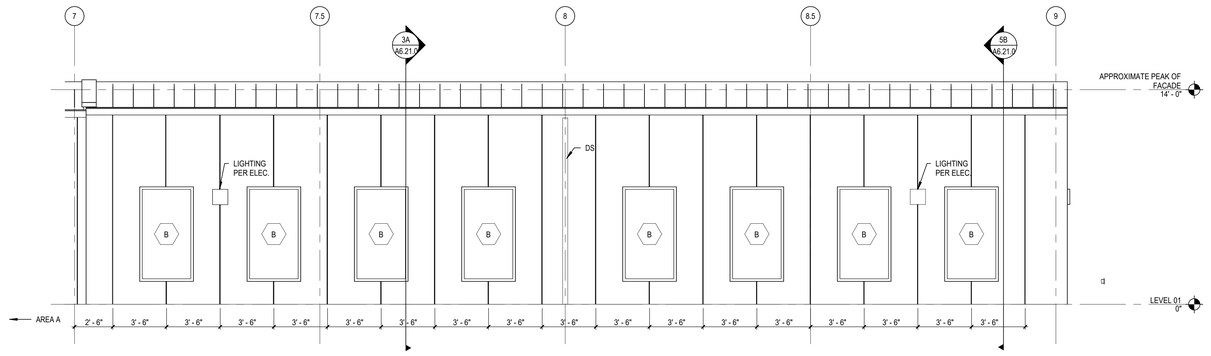

3C A5.21.0 EXTERIOR ELEVATION - AREA B, PLAN SOUTH

SCALE: 1/4" = 1'-0"

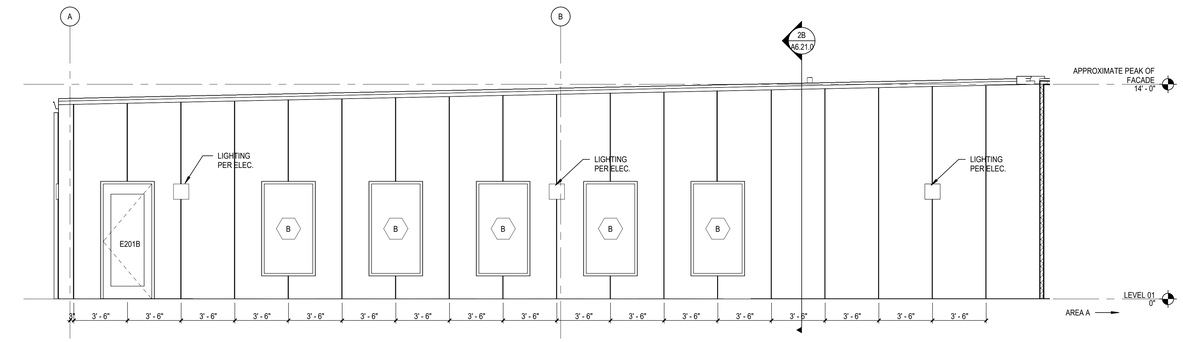

4C A5.21.0 EXTERIOR ELEVATION - AREA B, PLAN WEST

SCALE: 1/4" = 1'-0"

4/3/2026 10:20:56 AM C:\Users\sshiffermiller\AppData\Local\Autodesk\Revit\Autodesk Revit 2026\Collaboration Cache\LTJQJFSTEJ7CDT2UW\ffe52b45-14d4-468c-b66b-33af0e9858a2\be90ae42f-4936-4a02-9712-762c8979d6cd.rvt

HDR, ENGINEERING INC.
1917 SOUTH 67th STREET
OMAHA, NEBRASKA 68106
(402) 399-1000
CA-0443

DLR GROUP
6457 FRANCES ST., STE. 200
OMAHA, NE 68106
(402) 742-4200

KIMLEY-HORN & ASSOC, INC.
1437 S BOULDER AVE.
TULSA, OK 74119
(918) 380-8868

STATE OF OKLAHOMA
SCOTT D. SHIFFERMILLER
A08660
REGISTERED ARCHITECT
4/16/2026

CONFIDENTIAL CLIENT
ISSUE FOR CONSTRUCTION
2026-04-03

KEY PLAN (AREAS)

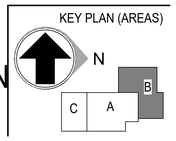

REVISIONS		
NO.	DATE	DESCRIPTION
	2026-04-03	ISSUE FOR CONSTRUCTION - HUB

DRAWN: SDS
APPRV'D: BMF

CYL-HUB

PROJECT ADDRESS:
TULSA COUNTY, OK

PROJ. NO. 10438332

EXTERIOR ELEVATIONS - AREA B

SCALE: 1/4" = 1'-0"

SHEET NUMBER:
A5.21.0

PHASE: ISSUE FOR CONSTRUCTION - HUB

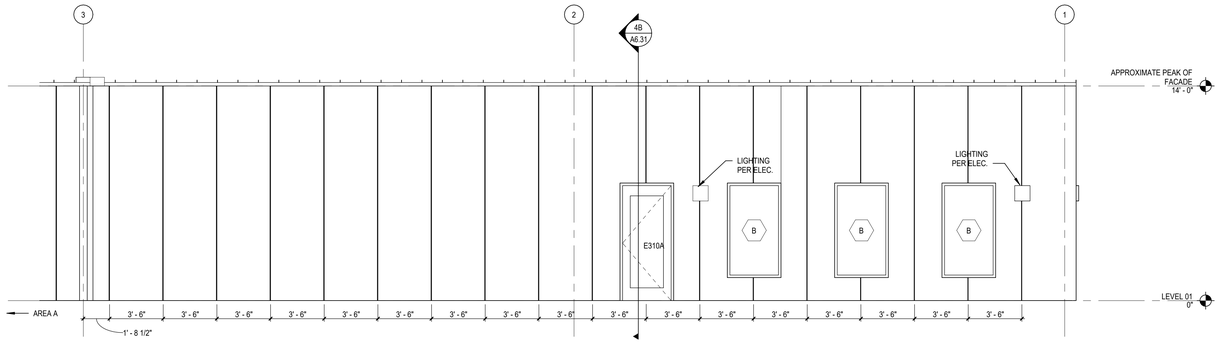

1C A5.31 EXTERIOR ELEVATION - AREA C, PLAN NORTH

SCALE: 1/4" = 1'-0"

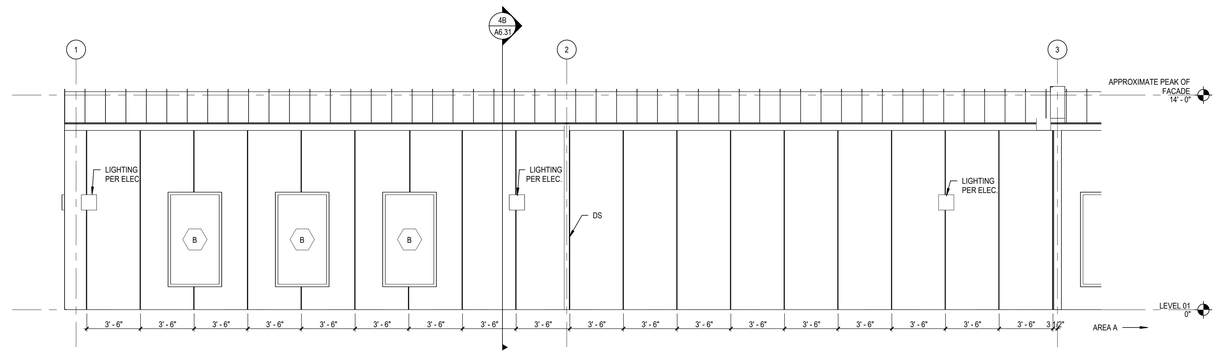

2C A5.31 EXTERIOR ELEVATION - AREA C, PLAN SOUTH

SCALE: 1/4" = 1'-0"

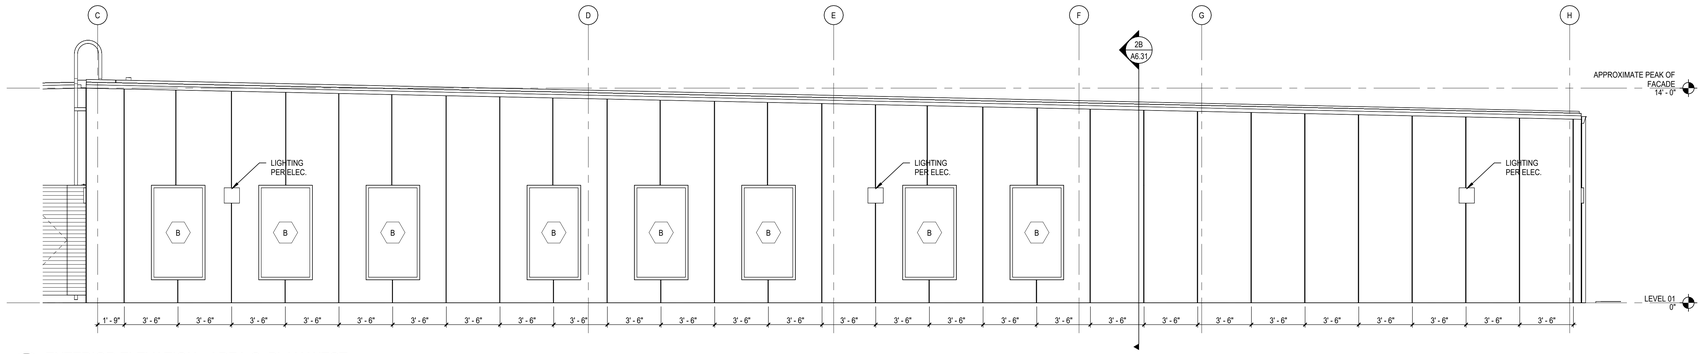

3B A5.31 EXTERIOR ELEVATION - AREA C, PLAN WEST

SCALE: 1/4" = 1'-0"

4/3/2026 10:21:11 AM C:\Users\sshiffermiller\AppData\Local\Autodesk\Revit\Autodesk Revit 2026\Collaboration\Cache\LIQJFSTEJ7CD12UWlfe32P45-T4d4-4b8c-b66b-33a106965a2b\e90ae421-493e-4a02-97f2-762c897906cd.rvt

HDR, ENGINEERING INC.
1917 SOUTH 67th STREET
OMAHA, NEBRASKA 68106
(402) 399-1000
CA-0443

DLR GROUP
6457 FRANCES ST., STE. 200
OMAHA, NE 68106
(402) 742-4200

KIMLEY-HORN & ASSOC, INC.
1437 S BOULDER AVE.
TULSA, OK 74119
(918) 380-8868

STATE OF OKLAHOMA
SCOTT D. SHIFFERMILLER
A08960
4/03/2026
REGISTERED ARCHITECT

CONFIDENTIAL CLIENT
ISSUE FOR CONSTRUCTION
2026-04-03

KEY PLAN (AREAS)

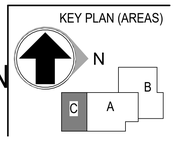

REVISIONS		
NO.	DATE	DESCRIPTION
	2026-04-03	ISSUE FOR CONSTRUCTION - HUB

DRAWN: SDS
APPRV'D: BMF

CYL-HUB

PROJECT ADDRESS:
TULSA COUNTY, OK

PROJ. NO. 10438332

EXTERIOR ELEVATIONS - AREA C

SCALE: 1/4" = 1'-0"

SHEET NUMBER:
A5.31

PHASE: ISSUE FOR CONSTRUCTION - HUB

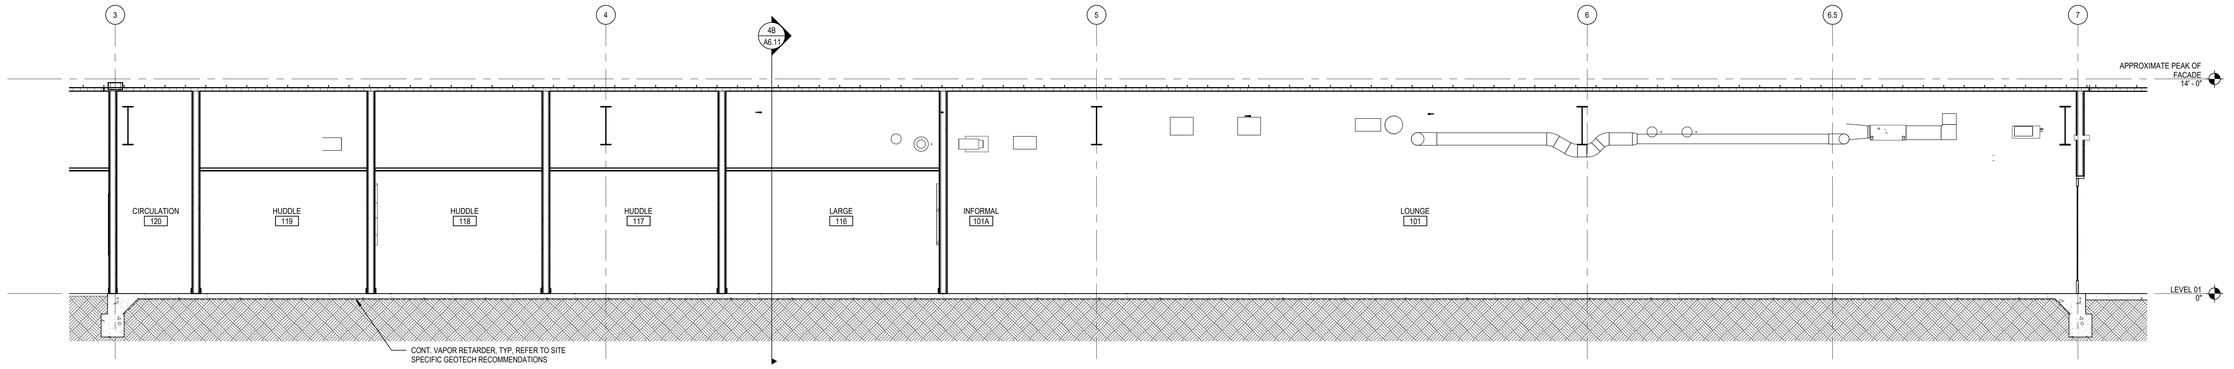

2A A6.11 BUILDING SECTION - AREA A, SECTION 1

SCALE: 1/4" = 1'-0"

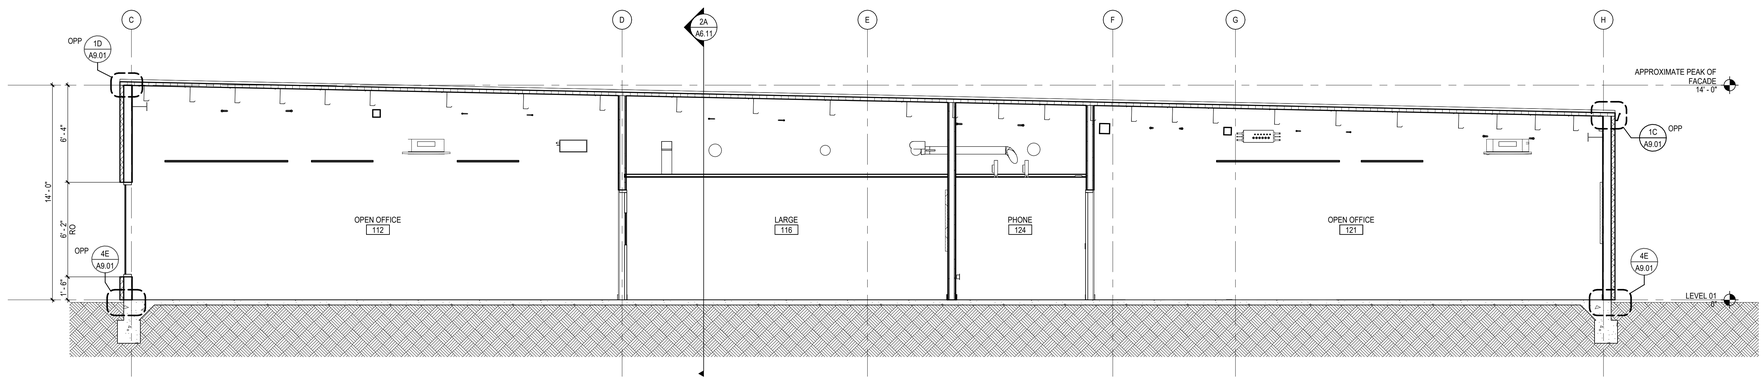

4B A6.11 BUILDING SECTION - AREA A, SECTION 2

SCALE: 1/4" = 1'-0"

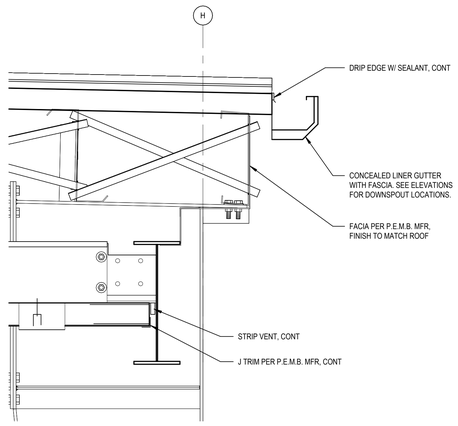

5A A6.11 CANOPY EDGE @ GUTTER

SCALE: 1 1/2" = 1'-0"

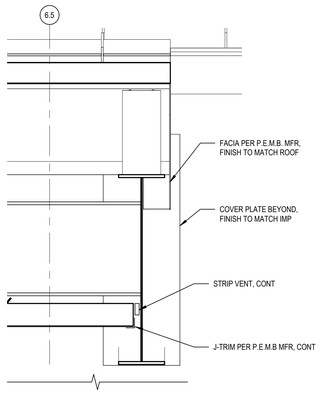

5B A6.11 CANOPY EDGE @ SLOPE

SCALE: 1 1/2" = 1'-0"

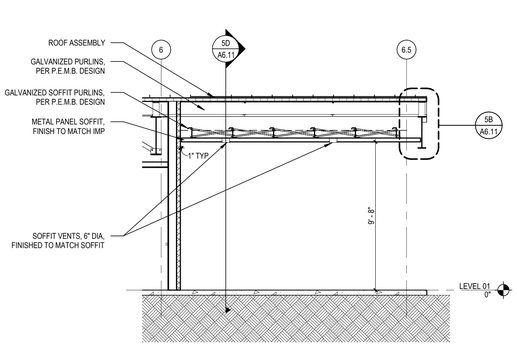

5C A6.11 BUILDING SECTION - AREA A, SECTION 3

SCALE: 1/4" = 1'-0"

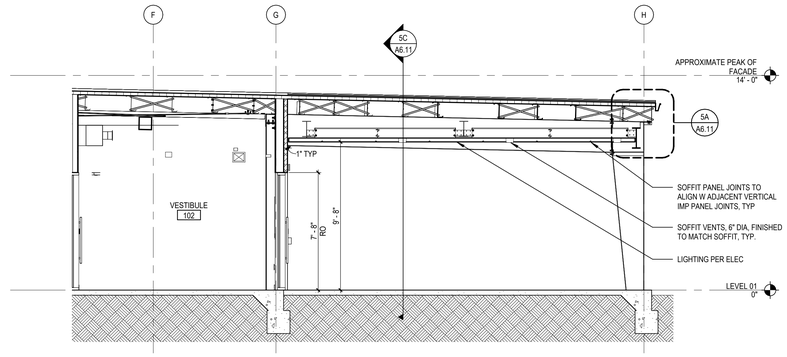

5D A6.11 BUILDING SECTION - AREA A, SECTION 4

SCALE: 1/4" = 1'-0"

C:\Users\sshiffermiller\AppData\Local\Autodesk\Revit\Autodesk Revit 2026\Collaboration\Cache\LJQJFSTEJ7CD1ZUWTfe52b45-f4d4-45fc-b68c-33af0e965a2b\e90ae421-493e-4a02-9712-762c697906cd.rvt
4/3/2026 10:21:16 AM

HDR, ENGINEERING INC.
1917 SOUTH 67th STREET
OMAHA, NEBRASKA 68106
(402) 399-1000
CA-0443

DLR GROUP
6457 FRANCES ST., STE. 200
OMAHA, NE 68106
(402) 742-4200

KIMLEY-HORN & ASSOC, INC.
1437 S BOULDER AVE.
TULSA, OK 74119
(918) 380-8868

STATE OF OKLAHOMA
SCOTT D. SHIFFERMILLER
A08960
4/03/2026
LICENSED ARCHITECT

CONFIDENTIAL CLIENT
ISSUE FOR CONSTRUCTION
2026-04-03

KEY PLAN (AREAS)

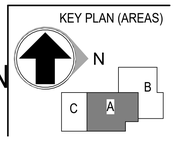

REVISIONS		
NO.	DATE	DESCRIPTION
	2026-04-03	ISSUE FOR CONSTRUCTION - HUB

DRAWN: SDS
APPRV'D: BMF

CYL-HUB

PROJECT ADDRESS:
TULSA COUNTY, OK

PROJ. NO. 10438332

BUILDING SECTIONS - AREA A

SCALE: As indicated

SHEET NUMBER:
A6.11

PHASE: ISSUE FOR CONSTRUCTION - HUB

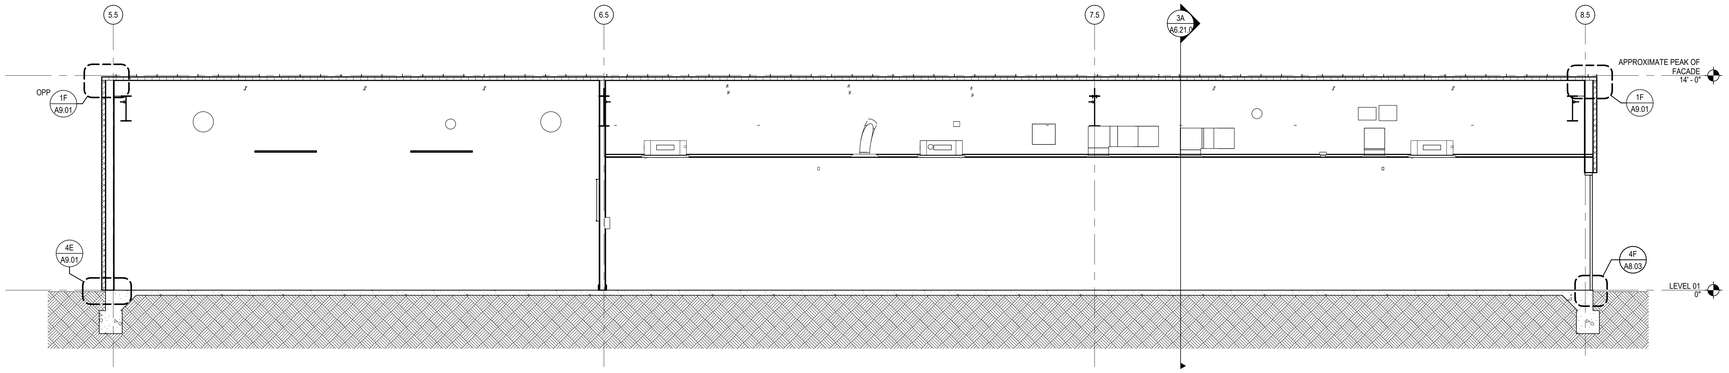

2B A6.21.0 BUILDING SECTION - AREA B, SECTION 1
SCALE: 1/4" = 1'-0"

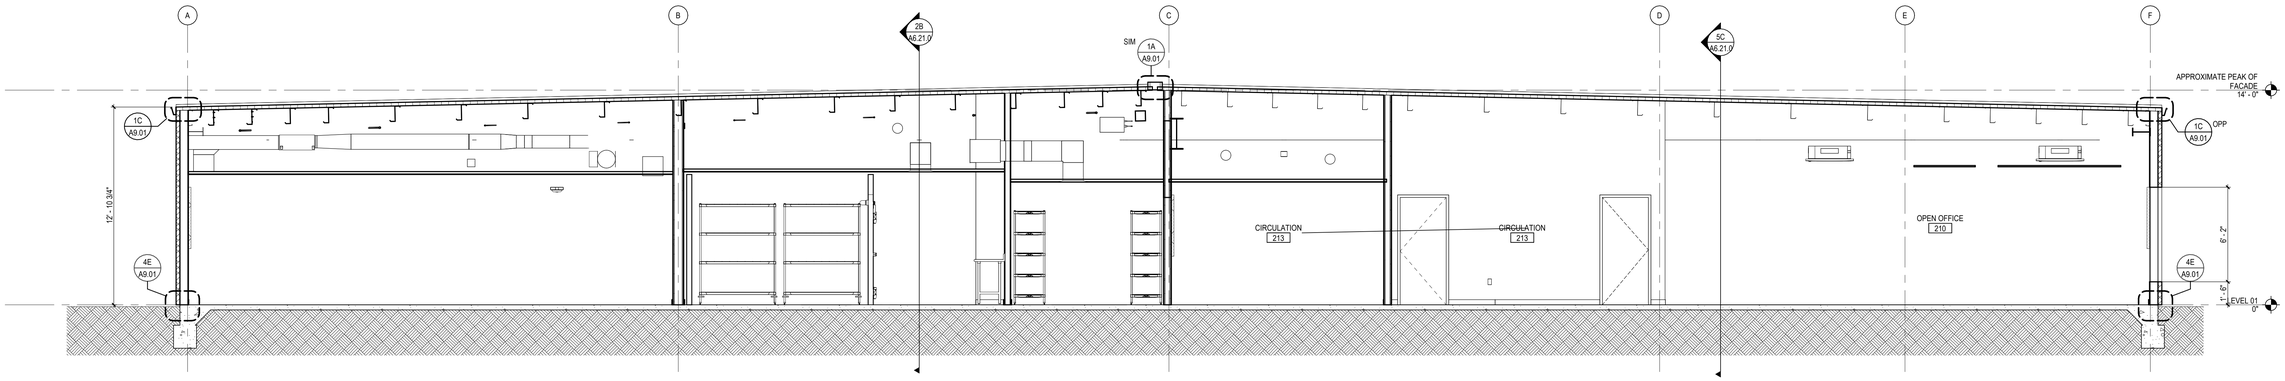

3A A6.21.0 BUILDING SECTION - AREA B, SECTION 2
SCALE: 1/4" = 1'-0"

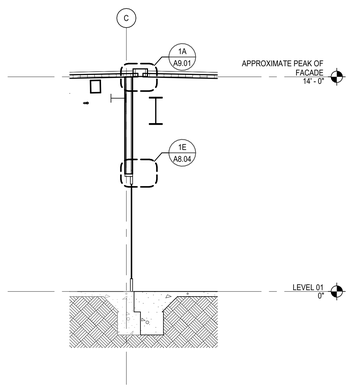

5A A6.21.0 BUILDING SECTION - AREA B, SECTION 3
SCALE: 1/4" = 1'-0"

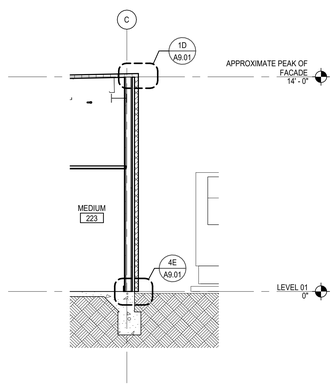

5B A6.21.0 BUILDING SECTION - AREA B, SECTION 4
SCALE: 1/4" = 1'-0"

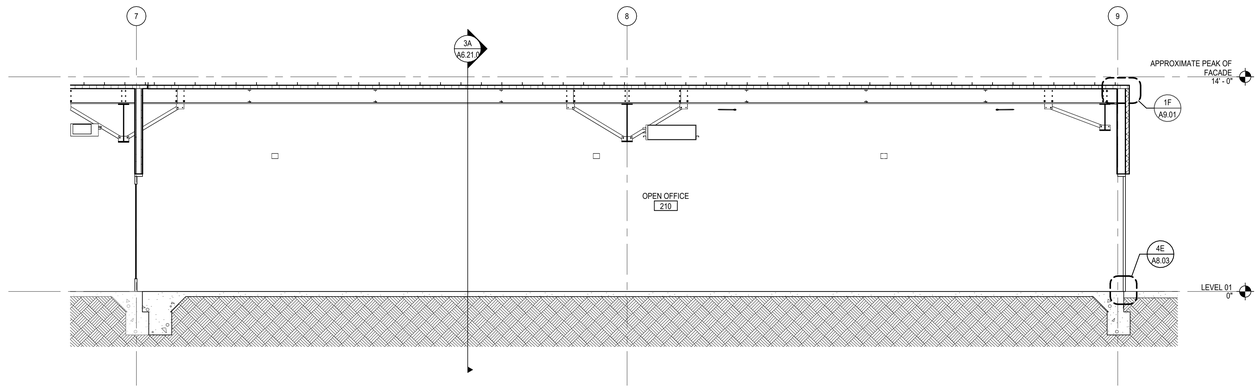

5C A6.21.0 BUILDING SECTION - AREA B, SECTION 5
SCALE: 1/4" = 1'-0"

4/3/2026 10:21:22 AM C:\Users\sshiffermiller\AppData\Local\Autodesk\Revit\Autodesk Revit 2026\Collaboration\Cache\LIOJFSTEJ7CD12UW\file32fd5-f4d4-4b8c-b66b-33af06e965a2b1e90ae421-493e-4a02-9712-762c6979d6cd.rvt

HDR, ENGINEERING INC.
1917 SOUTH 67th STREET
OMAHA, NEBRASKA 68106
(402) 399-1000
CA-0443

DLR GROUP
6457 FRANCES ST., STE. 200
OMAHA, NE 68106
(402) 742-4200

KIMLEY-HORN & ASSOC, INC.
1437 S BOULDER AVE.
TULSA, OK 74119
(918) 380-8868

STATE OF OKLAHOMA
SCOTT D. SHIFFERMILLER
A08960
4/03/2026
LICENSED ARCHITECT

CONFIDENTIAL CLIENT
ISSUE FOR CONSTRUCTION
2026-04-03

KEY PLAN (AREAS)

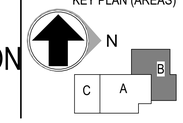

REVISIONS		
NO.	DATE	DESCRIPTION
	2026-04-03	ISSUE FOR CONSTRUCTION - HUB

DRAWN: SDS
APPRV'D: BMF

CYL-HUB

PROJECT ADDRESS:
TULSA COUNTY, OK

PROJ. NO. 10438332

BUILDING SECTIONS - AREA B

SCALE: 1/4" = 1'-0"

SHEET NUMBER:
A6.21.0

PHASE: ISSUE FOR CONSTRUCTION - HUB

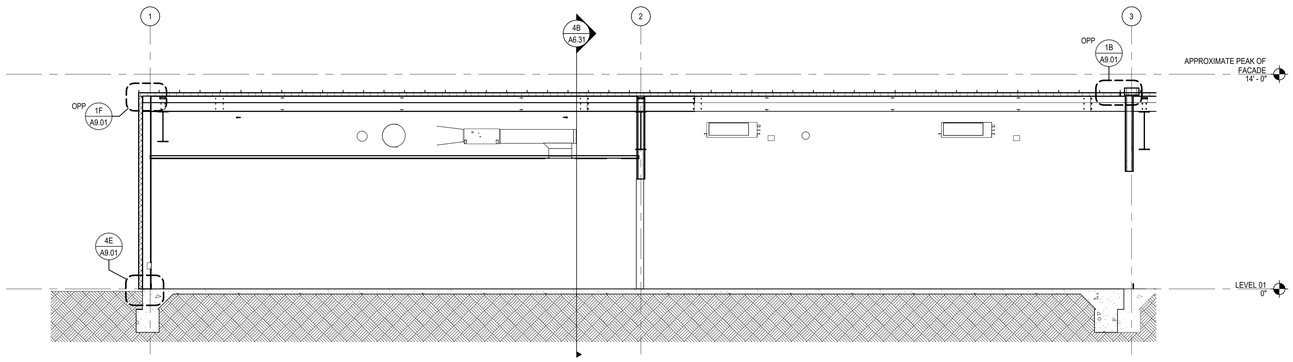

2B / A6.31 BUILDING SECTION - AREA C, SECTION 1
SCALE: 1/4" = 1'-0"

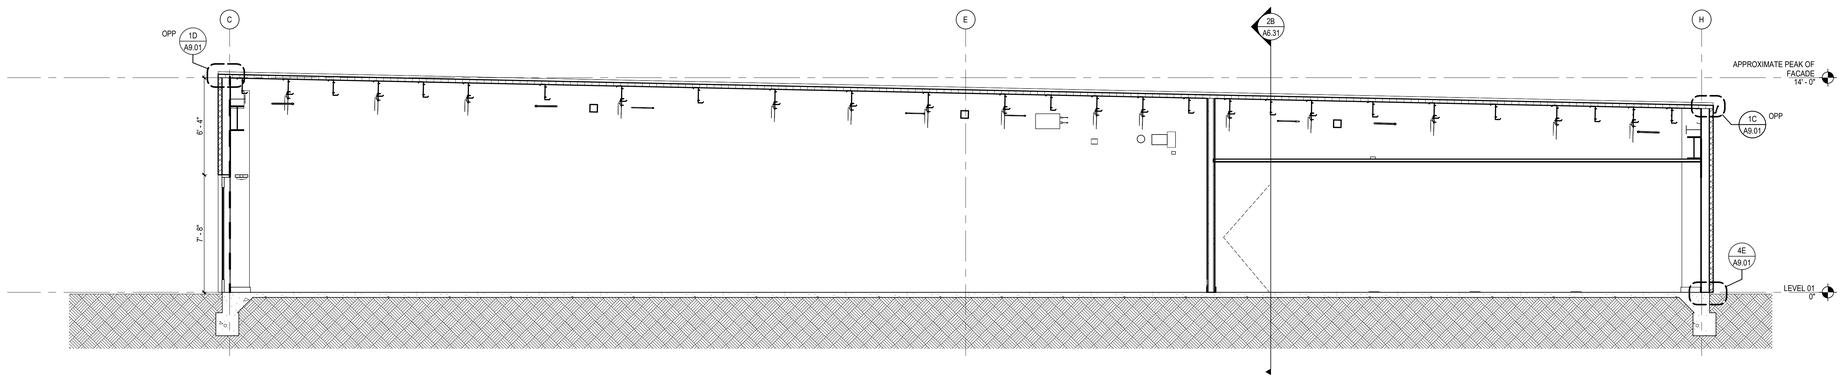

4B / A6.31 BUILDING SECTION - AREA C, SECTION 2
SCALE: 1/4" = 1'-0"

4/3/2026 10:21:24 AM C:\Users\sshiffermiller\AppData\Local\Autodesk\Revit\Autodesk Revit 2026\CollaborationCache\LIQJFSTEJ7CD1ZUW\file52b45-f4d4-4b8c-b66b-33af06965a2b\e0\ae421-493e-4a02-97f2-762c897906cd.rvt

HDR, ENGINEERING INC.
1917 SOUTH 67th STREET
OMAHA, NEBRASKA 68106
(402) 399-1000
CA-0443

DLR GROUP
6457 FRANCES ST., STE. 200
OMAHA, NE 68106
(402) 742-4200

KIMLEY-HORN & ASSOC, INC.
1437 S BOULDER AVE.
TULSA, OK 74119
(918) 380-8868

STATE OF OKLAHOMA
SCOTT D. SHIFFERMILLER
4/03/2026
A08563
LICENSED ARCHITECT

CONFIDENTIAL CLIENT
ISSUE FOR CONSTRUCTION
2026-04-03

KEY PLAN (AREAS)
N
B
C
A

REVISIONS		
NO.	DATE	DESCRIPTION
	2026-04-03	ISSUE FOR CONSTRUCTION - HUB

DRAWN: SDS
APPRV'D: BMF

CYL-HUB

PROJECT ADDRESS:
TULSA COUNTY, OK

PROJ. NO. 10438332

BUILDING SECTIONS - AREA C

SCALE: 1/4" = 1'-0"

SHEET NUMBER:
A6.31

PHASE: ISSUE FOR CONSTRUCTION - HUB

DOOR AND FRAME SCHEDULE

NUMBER	PANEL NO. OF PANELS	PANEL WIDTH	PANEL HEIGHT	PANEL THICKNESS	PANEL MATERIAL	PANEL GLASS	PANEL TYPE	FRAME MATERIAL	FRAME TYPE	FIRE RATING	HARDWARE SET	COMMENTS
103	1	3' - 0"	7' - 0"	1 3/4"	WD-1		F	HM	1		21.0	
104	1	3' - 0"	7' - 0"	1 3/4"	WD-1	CTG-1	N	HM	1		4.0	
105	1	3' - 0"	7' - 0"	1 3/4"	WD-1		F	HM	1		20.0	
106	1	3' - 0"	7' - 0"	1 3/4"	WD-1		F	HM	1		12.0	
107A	2	3' - 0"(1' - 6")	7' - 0"	1 3/4"	WD-1		U	HM	1		10.0	
107C	1	3' - 0"	7' - 0"	1 3/4"	WD-1	CTG-1	N	HM	1		13.0	
109	1	3' - 0"	7' - 0"	1 3/4"	HM		F	HM	1		12.0	
110	1	3' - 0"	7' - 0"	1 3/4"	WD-1		F	HM	1		1.0	
111.1	1	2' - 8"	7' - 0"	1 3/4"	WD-1		F	HM	1		2.0	
111.2	1	2' - 8"	7' - 0"	1 3/4"	WD-1		F	HM	1		2.0	
111.3	1	2' - 8"	7' - 0"	1 3/4"	WD-1		F	HM	1		2.0	
111.4	1	2' - 8"	7' - 0"	1 3/4"	WD-1		F	HM	1		2.0	
111.5	1	2' - 8"	7' - 0"	1 3/4"	WD-1		F	HM	1		2.0	
111.6	1	3' - 0"	7' - 0"	1 3/4"	WD-1		F	HM	1		3.0	
111.7	1	3' - 0"	7' - 0"	1 3/4"	WD-1		F	HM	1		2.0	
111.8	1	3' - 0"	7' - 0"	1 3/4"	WD-1		F	HM	1		12.0	
111.9	1	3' - 0"	7' - 0"	1 3/4"	WD-1		F	HM	1		2.1	
112	1	3' - 0"	7' - 0"	1/2"	GL-1	CTG-1	G	ALUM	4		9.0	1/2" GLASS
113	1	3' - 0"	7' - 0"	1 3/4"	HM		F	HM	1		22.0	
114	1	3' - 0"	7' - 0"	1 3/4"	WD-1	CTG-1	N	HM	1		4.0	
115	1	3' - 0"	7' - 0"	1 3/4"	WD-1	CTG-1	N	HM	1		4.0	
116	1	3' - 0"	7' - 0"	1 3/4"	WD-1	CTG-1	N	HM	1		4.0	
117	1	3' - 0"	7' - 0"	1 3/4"	WD-1	CTG-1	N	HM	1		4.0	
118	1	3' - 0"	7' - 0"	1 3/4"	WD-1	CTG-1	N	HM	1		4.0	
119	1	3' - 0"	7' - 0"	1 3/4"	WD-1	CTG-1	N	HM	1		4.0	
121	1	3' - 0"	7' - 0"	1/2"	GL-1	CTG-1	G	ALUM	4		9.0	1/2" GLASS
122	1	3' - 0"	7' - 0"	1 3/4"	WD-1	CTG-1	N	HM	1		4.0	
123	1	3' - 0"	7' - 0"	1 3/4"	WD-1	CTG-1	N	HM	1		4.0	
124	1	3' - 0"	7' - 0"	1 3/4"	WD-1	CTG-1	N	HM	1		4.0	
125	1	3' - 0"	7' - 0"	1 3/4"	WD-1	CTG-1	N	HM	1		4.0	
127	1	3' - 0"	7' - 0"	1 3/4"	WD-1	CTG-1	N	HM	1		6.0	
202A	2	1' - 6"	7' - 0"	1"	SS		T	HM			5.0	
202B	2	1' - 6"	7' - 0"	1"	SS		T	HM			5.0	
202C	2	1' - 6"	7' - 0"	1"	SS		T	HM			5.0	
204	1	3' - 0"	7' - 0"	1 3/4"	HM	CTG-1	N	HM	1	45 MIN.	14.0	FIRE-RATED GLAZING
205	1	3' - 0"	7' - 0"	1 3/4"	HM		F	HM	1		2.0	
206	1	3' - 0"	7' - 0"	1 3/4"	HM		F	HM	1		2.0	
207	1	3' - 0"	7' - 0"	1 3/4"	WD-1	CTG-1	N	HM	1		6.0	
208A	1	3' - 0"	7' - 0"	1 3/4"	HM	CTG-1	N	HM	1		8.0	
208B	1	3' - 0"	7' - 0"	1 3/4"	HM	CTG-1	N	HM	1		8.0	
209	2	3' - 0"	7' - 0"	1 3/4"	HM		F	HM	1		16.0	
209.2	1	3' - 0"	7' - 0"	1 3/4"	HM		F	HM	1		23.0	
211	1	3' - 0"	7' - 0"	1 3/4"	WD-1	CTG-1	N	HM	1		6.0	
214	1	3' - 0"	7' - 0"	1 3/4"	HM		F	HM	1		21.0	
215	1	3' - 0"	7' - 0"	1 3/4"	WD-1	CTG-1	N	HM	1		4.0	
216	1	3' - 0"	7' - 0"	1 3/4"	WD-1	CTG-1	N	HM	1		4.0	
217	1	3' - 0"	7' - 0"	1 3/4"	HM		F	HM	1		7.0	
218	1	3' - 0"	7' - 0"	1 3/4"	HM		F	HM	1		12.0	
220	1	3' - 0"	7' - 0"	1 3/4"	WD-1	CTG-1	N	HM	1		4.0	
221	1	3' - 0"	7' - 0"	1 3/4"	WD-1	CTG-1	N	HM	1		4.0	
222	1	3' - 0"	7' - 0"	1 3/4"	WD-1	CTG-1	N	HM	1		4.0	
223	1	3' - 0"	7' - 0"	1 3/4"	WD-1	CTG-1	N	HM	1		4.0	
224	1	3' - 0"	7' - 0"	1 3/4"	HM		F	HM	1		15.0	
225	1	3' - 0"	7' - 0"	1 3/4"	WD-1	CTG-1	N	HM	1		4.0	
226	1	3' - 0"	7' - 0"	1 3/4"	HM		F	HM	1		12.0	
228	1	3' - 0"	7' - 0"	1 3/4"	WD-1		F	HM	1		1.0	
228.1	1	2' - 8"	7' - 0"	1 3/4"	WD-1		F	HM	1		2.0	
228.2	1	2' - 8"	7' - 0"	1 3/4"	WD-1		F	HM	1		2.0	
228.3	1	2' - 8"	7' - 0"	1 3/4"	WD-1		F	HM	1		2.0	
228.4	1	2' - 8"	7' - 0"	1 3/4"	WD-1		F	HM	1		2.0	
228.5	1	2' - 8"	7' - 0"	1 3/4"	WD-1		F	HM	1		2.0	
228.6	1	3' - 0"	7' - 0"	1 3/4"	WD-1		F	HM	1		3.1	
228.7	1	3' - 0"	7' - 0"	1 3/4"	WD-1		F	HM	1		2.0	
228.8	1	3' - 0"	7' - 0"	1 3/4"	WD-1		F	HM	1		12.0	
228.9	1	3' - 0"	7' - 0"	1 3/4"	WD-1		F	HM	1		2.1	
302	1	3' - 0"	7' - 0"	1 3/4"	WD-1	CTG-1	N	HM	1		4.0	
303	1	3' - 0"	7' - 0"	1 3/4"	WD-1	CTG-1	N	HM	1		4.0	
304	1	3' - 0"	7' - 0"	1 3/4"	WD-1	CTG-1	N	HM	1		4.0	
305	1	3' - 0"	7' - 0"	1 3/4"	WD-1	CTG-1	N	HM	1		4.0	
306	1	3' - 0"	7' - 0"	1 3/4"	HM		F	HM	1		12.0	
307	1	3' - 0"	7' - 0"	1 3/4"	WD-1	CTG-1	N	HM	1		4.0	
308	1	3' - 0"	7' - 0"	1 3/4"	HM		F	HM	1		21.0	
309	1	3' - 0"	7' - 0"	1 3/4"	WD-1	CTG-1	N	HM	1		4.0	
311	1	3' - 0"	7' - 0"	1 3/4"	WD-1	CTG-1	N	HM	1		4.0	
312	1	3' - 0"	7' - 0"	1 3/4"	HM		F	HM	1		15.0	
313	1	3' - 0"	7' - 0"	1 3/4"	HM		F	HM	1		12.0	
314	1	3' - 0"	7' - 0"	1 3/4"	HM		F	HM	1		12.0	
315	1	3' - 0"	7' - 0"	1 3/4"	WD-1	CTIG-1	N	HM	1		4.0	
316	1	3' - 0"	7' - 0"	1 3/4"	WD-1	CTG-1	N	HM	1		4.0	
317	1	3' - 0"	7' - 0"	1 3/4"	WD-1	CTG-1	N	HM	1		4.0	
318	1	3' - 0"	7' - 0"	1 3/4"	WD-1	CTG-1	N	HM	1		4.0	
319	1	3' - 0"	7' - 0"	1 3/4"	WD-1	CTG-1	N	HM	1		4.0	
E101	2	3' - 4"	7' - 6"	1 3/4"	ALUM	CTIG-1	FG	ALUM	3		11.0	
E108A	2	3' - 4"	7' - 6"	1 3/4"	ALUM	CTIG-1	FG	ALUM	3	45 MIN.	11.1	FIRE-PROTECTIVE GLAZING
E128	1	3' - 2"	7' - 6"	1 3/4"	HM		F	HM	1		26.0	
E129	1	3' - 2"	7' - 6"	1 3/4"	HM		F	HM	1		26.0	
E201A	1	3' - 2"	7' - 6"	1 3/4"	ALUM	CTIG-1	FG	ALUM	3		17.0	
E201B	1	3' - 2"	7' - 6"	1 3/4"	ALUM	CTIG-1	FG	ALUM	3		27.0	
E203	2	3' - 4"	7' - 6"	1 3/4"	HM		F	HM	1		24.0	
E210	2	3' - 4"	7' - 6"	1 3/4"	ALUM	CTIG-1	FG	ALUM	3		18.1	
E211	1	3' - 6"	7' - 2"	1 3/4"	CORRUGATED METAL FENCE		MG	STL			30.0	
E310A	1	3' - 2"	7' - 6"	1 3/4"	ALUM	CTIG-1	FG	ALUM	3		17.0	
V102A	2	3' - 0"	7' - 6"	1 3/4"	ALUM	CTIG-1	FG	ALUM	5		28.0	
V102B	2	3' - 0"	7' - 6"	1 3/4"	ALUM	CTIG-1	FG	ALUM	5		29.0	

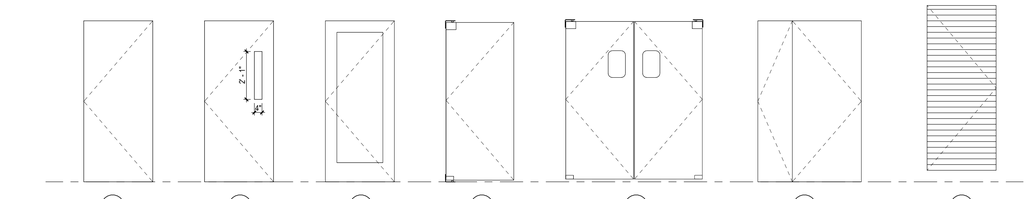

DOOR PANEL TYPES

SCALE: 3/8" = 1'-0"

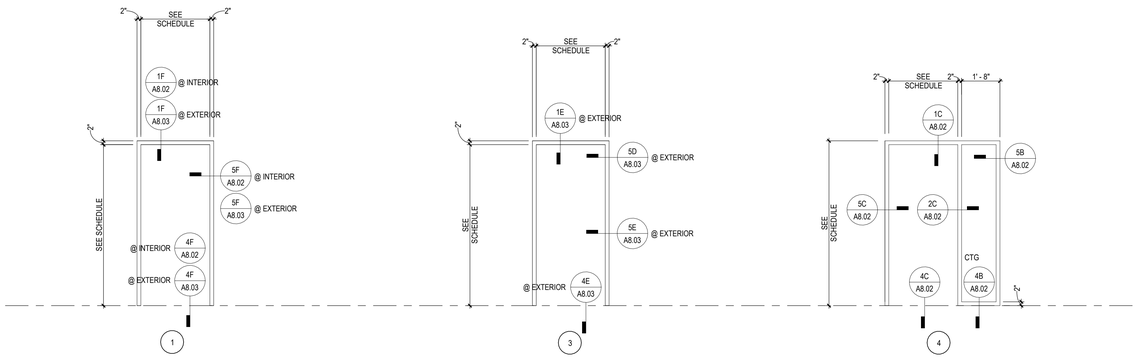

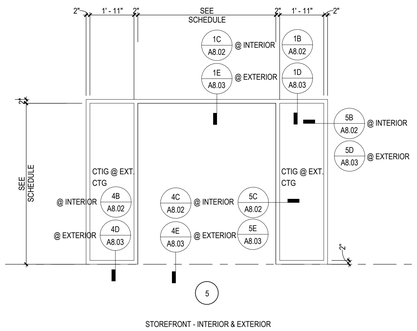

FRAME ELEVATIONS

SCALE: 3/8" = 1'-0"

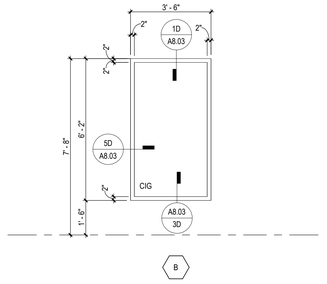

WINDOW TYPE

SCALE: 3/8" = 1'-0"

DOOR AND FRAME SCHEDULE GENERAL NOTES

A. ALL EXTERIOR HOLLOW METAL FRAMES SHALL BE FILLED WITH INSULATION.
B. ALL HOLLOW METAL FRAMES SET IN METAL STUD WALLS SHALL BE FILLED WITH MINERAL WOOL BLANKET INSULATION.
C. ALL EXTERIOR FRAMES SHALL BE INSTALLED WITH 1/4" SHIM AND SEALANT AROUND PERIMETER OF FRAME.
D. MASONRY LINTELS AND STEEL LINTELS ARE SHOWN ON STRUCTURAL DRAWINGS.
E. GLASS TYPES FOR DOORS ARE INDICATED IN THE DOOR GLAZING COLUMN OF THE DOOR AND FRAME SCHEDULE. GLASS TYPES FOR FRAMES ARE INDICATED ON THE FRAME ELEVATIONS.
F. FOR COILING DOORS, GRILLES AND SECTIONAL DOORS, WIDTH AND HEIGHT DIMENSIONS SHOWN IN DOOR AND FRAME SCHEDULE REPRESENT FINISHED OPENING SIZE. CONTRACTOR TO COORDINATE EXACT SIZE OF DOOR WITH MANUFACTURER.
G. FRAME MANUFACTURER SHALL COORDINATE LOCATIONS OF ALL CONCEALED CONDUIT AND J-BOXES REQUIRED FOR SECURITY SYSTEM HARDWARE PRIOR TO MANUFACTURING OF HOLLOW METAL FRAMES AND COORDINATE WITH SECURITY HARDWARE AND DEVICES.
H. PROVIDE HEAD RECEIVERS AT ALUMINUM STOREFRONTS AND CURTAIN WALLS AS REQUIRED FOR STRUCTURAL DEFLECTION ALLOWANCE.
I. SEE SPECIFICATIONS HARDWARE SECTION FOR HARDWARE SETS NOTED IN DOOR AND FRAME SCHEDULE.

DOOR PANEL TYPE DESCRIPTIONS

DG	DUAL LITE GLASS
F	FLUSH PANEL
FG	FULL LITE GLASS
FL	FULL LOUVERED
G	HALF LITE GLASS
GL	HALF LITE GLASS & LOUVERED
L	LOUVERED (BOTTOM)
LL	LOUVERED (TOP & BOTTOM)
MG	METAL GATE
N	NARROW LITE GLASS
NL	NARROW LITE GLASS & LOUVERED
TL	LOUVERED (TOP)
T	TRAFFIC
V	VISION LITE GLASS (10" SQUARE)
VL	VISION LITE GLASS & LOUVERED

GLAZING TYPE DESCRIPTIONS

CG	CLEAR FLOAT GLASS
CIG	CLEAR INSULATING GLASS
CTG	CLEAR TEMPERED FLOAT GLASS
CTIG	CLEAR TEMPERED INSULATING GLASS
GL	GLASS
IIP	INSULATED INFILL PANEL GLASS
ISP	INSULATED SPANDREL GLASS
LG	LAMINATED GLASS
PG	PATTERN GLASS
PIG	PATTERN INSULATING GLASS
SP	SPANDREL GLASS
TFG	TINTED FLOAT GLASS
TG	TEMPERED GLASS
TIG	TINTED INSULATING GLASS
TTG	TINTED TEMPERED FLOAT GLASS
TTIG	TINTED TEMPERED INSULATING GLASS
WG	POLISHED WIRE GLASS

4/3/2026 10:21:28 AM C:\Users\sshiffermiller\AppData\Local\Autodesk\Revit\Autodesk Revit 2026\Collaboration\Cache\LTJQJFSTEJ7CDT2UW\fe52b45-14d4-458c-b66b-33a10e985a2b\e90ae421-4936-4a02-9712-762c897d6cd.rvt

HDR, ENGINEERING INC.
1917 SOUTH 67th STREET
OMAHA, NEBRASKA 68106
(402) 399-1000
CA-0443

DLR GROUP
6457 FRANCES ST., STE. 200
OMAHA, NE 68106
(402) 742-4200

KIMLEY-HORN & ASSOC, INC.
1437 S BOULDER AVE.
TULSA, OK 74119
(918) 380-8868

STATE OF OKLAHOMA SCOTT D. SHIFFERMILLER 21163 REGISTERED ARCHITECT 4/16/2026 A08960

CONFIDENTIAL CLIENT
ISSUE FOR CONSTRUCTION
2026-04-03

REVISIONS		
NO.	DATE	DESCRIPTION
	2026-04-03	ISSUE FOR CONSTRUCTION - HUB

DRAWN: SDS
APPRV'D: BMF

CYL-HUB
PROJECT ADDRESS:
TULSA COUNTY, OK
PROJ. NO. 10438332

DOOR & WINDOW SCHEDULES & TYPES
SCALE: As indicated

SHEET NUMBER:
A8.01.0
PHASE: ISSUE FOR CONSTRUCTION - HUB

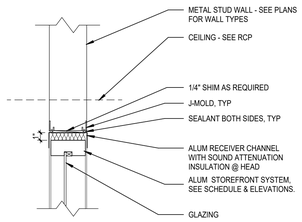

1B A8.02 INTERIOR STOREFRONT HEAD
SCALE: 1 1/2" = 1'-0"

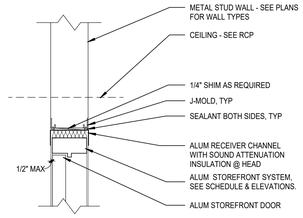

1C A8.02 INTERIOR STOREFRONT DOOR HEAD
SCALE: 1 1/2" = 1'-0"

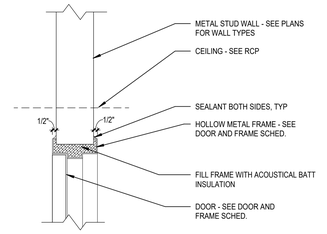

1F A8.02 INTERIOR DOOR HEAD
SCALE: 1 1/2" = 1'-0"

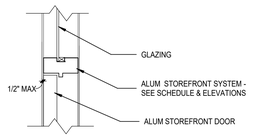

2C A8.02 INTERIOR STOREFRONT DOOR JAMB @ SIDELIGHT
SCALE: 1 1/2" = 1'-0"

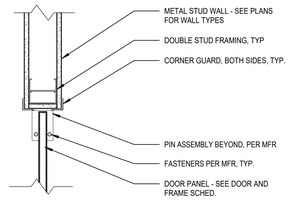

2F A8.02 INTERIOR SWING TRAFFIC DOOR JAMB
SCALE: 1 1/2" = 1'-0"

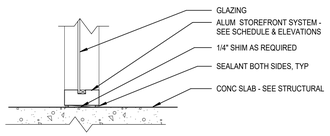

4B A8.02 INTERIOR STOREFRONT SILL
SCALE: 1 1/2" = 1'-0"

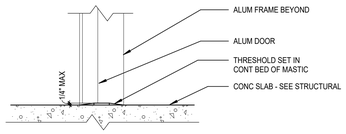

4C A8.02 INTERIOR STOREFRONT DOOR SILL
SCALE: 1 1/2" = 1'-0"

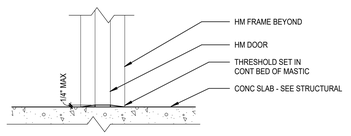

4F A8.02 INTERIOR DOOR SILL
SCALE: 1 1/2" = 1'-0"

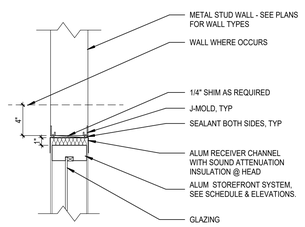

5B A8.02 INTERIOR STOREFRONT JAMB
SCALE: 1 1/2" = 1'-0"

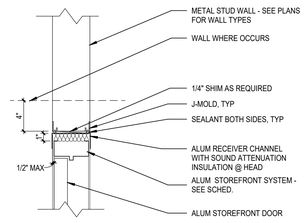

5C A8.02 INTERIOR STOREFRONT DOOR JAMB
SCALE: 1 1/2" = 1'-0"

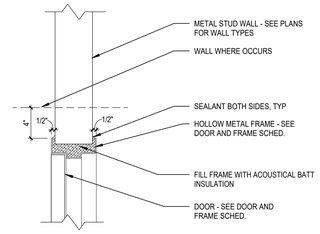

5F A8.02 INTERIOR DOOR JAMB
SCALE: 1 1/2" = 1'-0"

4/3/2026 10:21:32 AM C:\Users\sshiffermiller\AppData\Local\Autodesk\Revit\Autodesk Revit 2026\CollaborationCache\LIQJFSTEJ7CD1ZUW\fe52b45-14d4-4b8c-b66b-33a106965a2b\e0aae421-493e-4a02-9712-762c897906cd.rvt

HDR, ENGINEERING INC.
1917 SOUTH 67th STREET
OMAHA, NEBRASKA 68106
(402) 399-1000
CA-0443

DLR GROUP
6457 FRANCES ST., STE. 200
OMAHA, NE 68106
(402) 742-4200

KIMLEY-HORN & ASSOC, INC.
1437 S BOULDER AVE.
TULSA, OK 74119
(918) 380-8868

STATE OF OKLAHOMA
SCOTT D. SHIFFERMILLER
4/03/2026
A08563
LICENSED ARCHITECT

CONFIDENTIAL CLIENT
ISSUE FOR CONSTRUCTION
2026-04-03

REVISIONS		
NO.	DATE	DESCRIPTION
	2026-04-03	ISSUE FOR CONSTRUCTION - HUB

DRAWN: SDS
APPRV'D: BMF

CYL-HUB

PROJECT ADDRESS:
TULSA COUNTY, OK

PROJ. NO. 10438332

INTERIOR DOOR & STOREFRONT DETAILS

SCALE: 1 1/2" = 1'-0"

SHEET NUMBER:
A8.02

PHASE: ISSUE FOR CONSTRUCTION - HUB

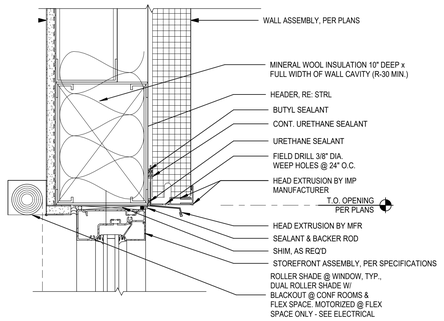

1D A8.03 EXTERIOR STOREFRONT/WINDOW HEAD
SCALE: 3" = 1'-0"

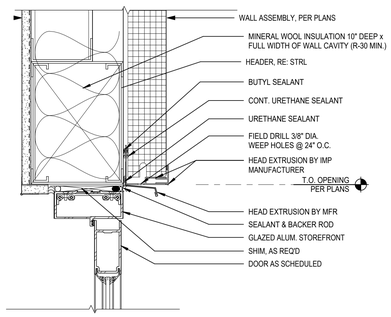

1E A8.03 EXTERIOR STOREFRONT DOOR HEAD
SCALE: 3" = 1'-0"

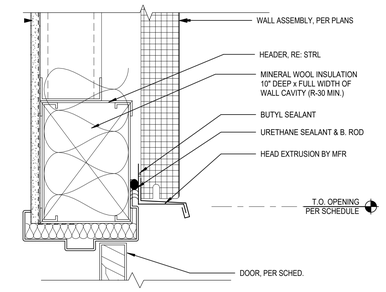

1F A8.03 EXTERIOR DOOR HEAD
SCALE: 3" = 1'-0"

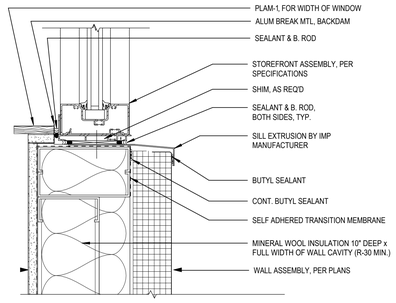

3D A8.03 EXTERIOR WINDOW SILL
SCALE: 3" = 1'-0"

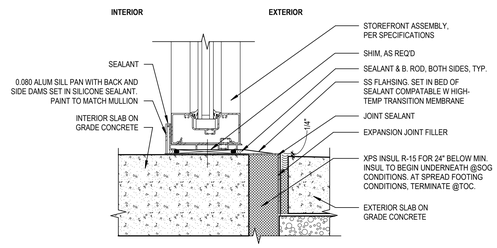

4D A8.03 EXTERIOR STOREFRONT SILL
SCALE: 3" = 1'-0"

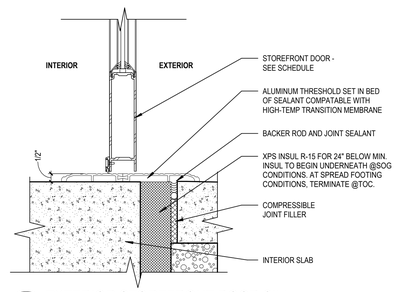

4E A8.03 EXTERIOR STOREFRONT DOOR SILL
SCALE: 3" = 1'-0"

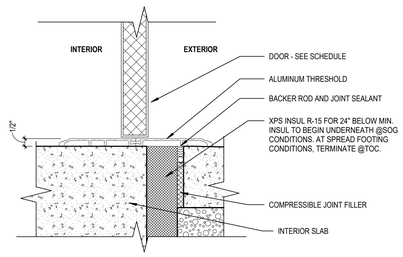

4F A8.03 EXTERIOR DOOR SILL
SCALE: 3" = 1'-0"

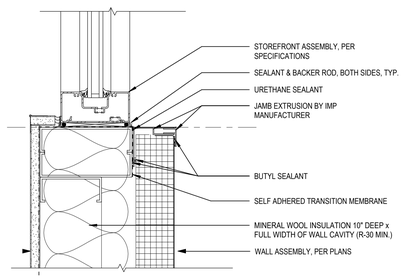

5D A8.03 EXTERIOR STOREFRONT/WINDOW JAMB
SCALE: 3" = 1'-0"

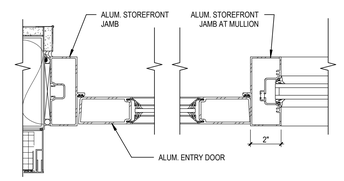

5E A8.03 EXTERIOR STOREFRONT DOOR JAMB
SCALE: 3" = 1'-0"

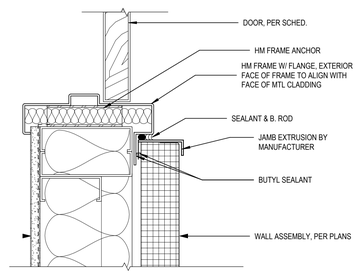

5F A8.03 EXTERIOR DOOR JAMB
SCALE: 3" = 1'-0"

4/3/2026 10:21:34 AM C:\Users\sshiffermiller\AppData\Local\Autodesk\Revit\Autodesk Revit 2026\Collaboration Cache\LTIQJFSTE17CDT2UW\fe52b45-14d4-4d8c-b66b-33af0b95a2b\e90ae421-4936-4a02-9712-762c897906cd.rvt

HDR, ENGINEERING INC.
1917 SOUTH 67th STREET
OMAHA, NEBRASKA 68106
(402) 399-1000
CA-0443

DLR GROUP
6457 FRANCES ST., STE. 200
OMAHA, NE 68106
(402) 742-4200

KIMLEY-HORN & ASSOC, INC.
1437 S BOULDER AVE.
TULSA, OK 74119
(918) 380-8868

STATE OF OKLAHOMA
SCOTT D. SHIFFERMILLER
A08960
4/03/2026
REGISTERED ARCHITECT

CONFIDENTIAL CLIENT
ISSUE FOR CONSTRUCTION
2026-04-03

REVISIONS		
NO.	DATE	DESCRIPTION
	2026-04-03	ISSUE FOR CONSTRUCTION - HUB

DRAWN: SDS
APPRV'D: BMF

CYL-HUB

PROJECT ADDRESS:
TULSA COUNTY, OK

PROJ. NO. 10438332

EXTERIOR DOOR & WINDOW DETAILS

SCALE: 3" = 1'-0"

SHEET NUMBER:
A8.03

PHASE: ISSUE FOR CONSTRUCTION - HUB

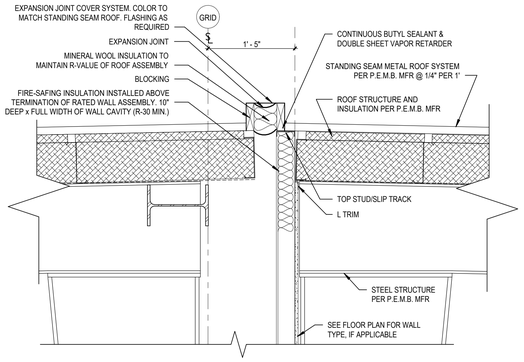

1A A9.01 P.E.M.B. ROOF ASSEMBLY @ ENDWALL EXPANSION JOINT
SCALE: 1" = 1'-0"

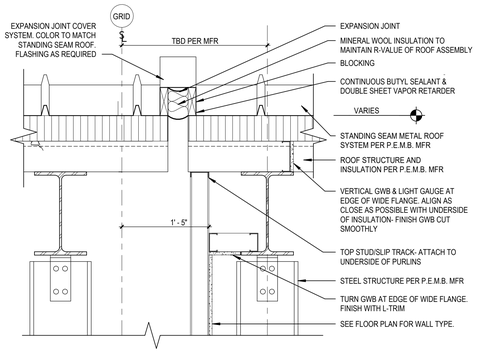

1B A9.01 P.E.M.B. ROOF ASSEMBLY @ SIDEWALL EXPANSION JOINT
SCALE: 1" = 1'-0"

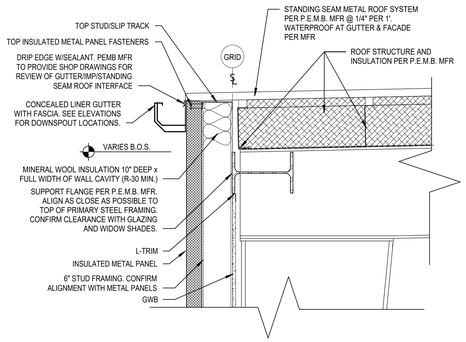

1C A9.01 P.E.M.B. ROOF ASSEMBLY & GUTTER @ ENDWALL LOW SIDE
SCALE: 1" = 1'-0"

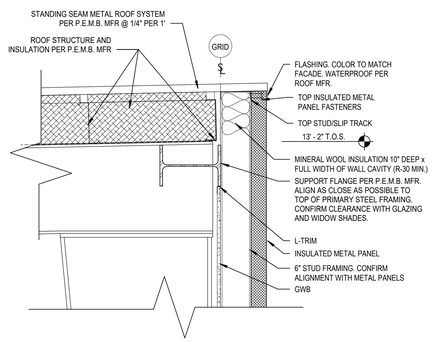

1D A9.01 P.E.M.B. ROOF ASSEMBLY @ ENDWALL HIGH SIDE
SCALE: 1" = 1'-0"

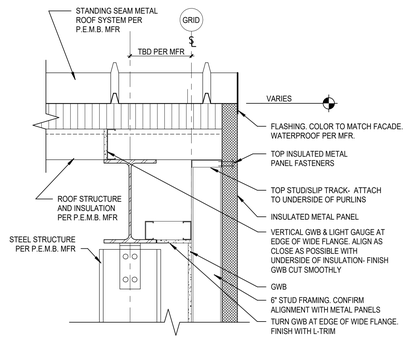

1F A9.01 P.E.M.B. ROOF ASSEMBLY @ SIDEWALL
SCALE: 1" = 1'-0"

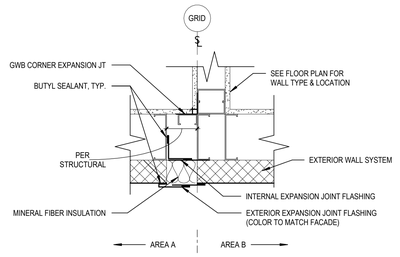

4A A9.01 EXTERIOR WALL EXPANSION JOINT ASSEMBLY @ NEW AREA (COPLANAR)
SCALE: 1 1/2" = 1'-0"

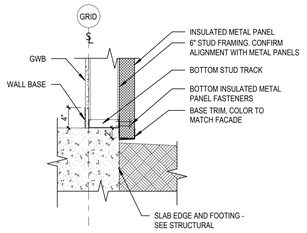

4E A9.01 EXTERIOR WALL BASE DETAIL @ GRADE
SCALE: 1" = 1'-0"

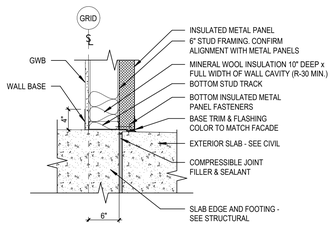

4F A9.01 EXTERIOR WALL BASE DETAIL @ CONCRETE
SCALE: 1" = 1'-0"

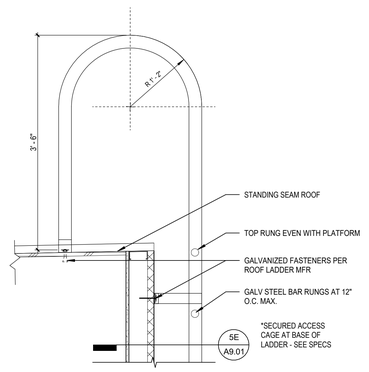

5D A9.01 ROOF LADDER SECTION
SCALE: 1" = 1'-0"

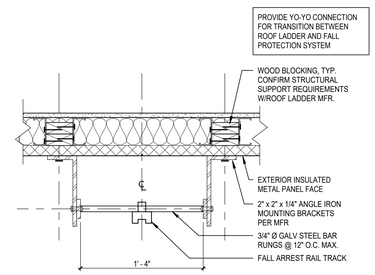

5E A9.01 ROOF ACCESS LADDER PLAN
SCALE: 1 1/2" = 1'-0"

4/3/2026 10:21:35 AM C:\Users\sshiffermiller\AppData\Local\Autodesk\Revit\Autodesk Revit 2026\Collaboration Cache\LJQJFSTEJ7CD1ZUWTfe52b45-f4d4-45b8-b68c-33afbe965a2b\e90ae421-493e-4a02-9f72-762c6979d6cd.rvt

HDR, ENGINEERING INC.
1917 SOUTH 67th STREET
OMAHA, NEBRASKA 68106
(402) 399-1000
CA-0443

DLR GROUP
6457 FRANCES ST., STE. 200
OMAHA, NE 68106
(402) 742-4200

KIMLEY-HORN & ASSOC, INC.
1437 S BOULDER AVE.
TULSA, OK 74119
(918) 380-8868

STATE OF OKLAHOMA
SCOTT D. SHIFFERMILLER
4/03/2026
A08960
LICENSED ARCHITECT

CONFIDENTIAL CLIENT
ISSUE FOR CONSTRUCTION
2026-04-03

REVISIONS		
NO.	DATE	DESCRIPTION
	2026-04-03	ISSUE FOR CONSTRUCTION - HUB

DRAWN: SDS
APPRV'D: BMF

CYL-HUB

PROJECT ADDRESS:
TULSA COUNTY, OK

PROJ. NO. 10438332

EXTERIOR DETAILS

SCALE: As indicated

SHEET NUMBER:
A9.01

PHASE: ISSUE FOR CONSTRUCTION - HUB

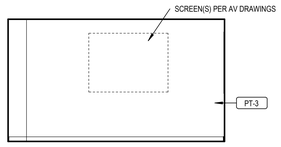

1A A10.21 LARGE CONFERENCE 215 - PLAN NORTH
SCALE: 1/4" = 1'-0"

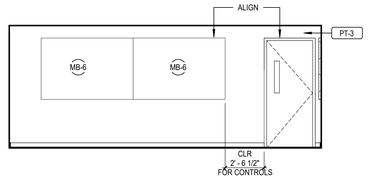

1B A10.21 LARGE CONFERENCE 215 - PLAN EAST
SCALE: 1/4" = 1'-0"

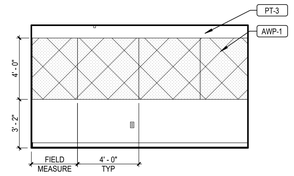

1C A10.21 LARGE CONFERENCE 215 - PLAN SOUTH
SCALE: 1/4" = 1'-0"

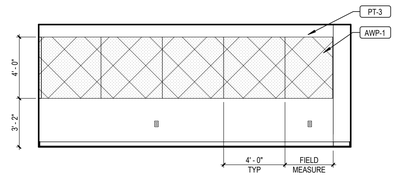

1D A10.21 LARGE CONFERENCE 215 - PLAN WEST
SCALE: 1/4" = 1'-0"

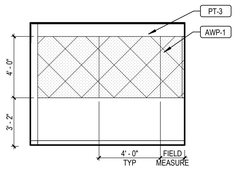

2A A10.21 HUDDLE 221 - PLAN NORTH
SCALE: 1/4" = 1'-0"

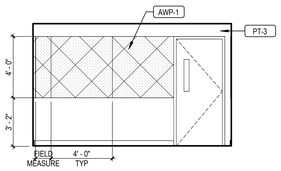

2B A10.21 HUDDLE 221 - PLAN EAST
SCALE: 1/4" = 1'-0"

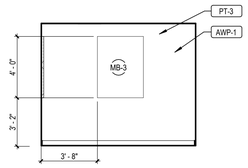

2C A10.21 HUDDLE 221 - PLAN SOUTH
SCALE: 1/4" = 1'-0"

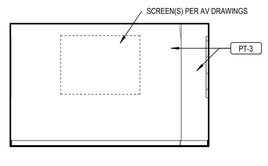

2D A10.21 HUDDLE 221 - PLAN WEST
SCALE: 1/4" = 1'-0"

4/3/2026 10:21:58 AM C:\Users\sshiffermiller\AppData\Local\Autodesk\Revit\Autodesk Revit 2026\CollaborationCache\LIQJFSTEJ7CD1ZUW!fe52b45-f4d4-4b8c-b66b-33af0e965a2b!e0fae421-493e-4a02-97f2-762c897906cd.rvt

HDR, ENGINEERING INC.
1917 SOUTH 67th STREET
OMAHA, NEBRASKA 68106
(402) 399-1000
CA-0443

DLR GROUP
6457 FRANCES ST., STE. 200
OMAHA, NE 68106
(402) 742-4200

KIMLEY-HORN & ASSOC, INC.
1437 S BOULDER AVE.
TULSA, OK 74119
(918) 380-8868

STATE OF OKLAHOMA
SCOTT D. SHIFFERMILLER
4/03/2026
A08563
LICENSED ARCHITECT

CONFIDENTIAL CLIENT
ISSUE FOR CONSTRUCTION
2026-04-03

REVISIONS		
NO.	DATE	DESCRIPTION
	2026-04-03	ISSUE FOR CONSTRUCTION - HUB

DRAWN: SDS
APPRV'D: BMF

CYL-HUB

PROJECT ADDRESS:
TULSA COUNTY, OK

PROJ. NO. 10438332

INTERIOR ELEVATIONS - AREA B

SCALE: 1/4" = 1'-0"

SHEET NUMBER:
A10.21

PHASE: ISSUE FOR CONSTRUCTION - HUB

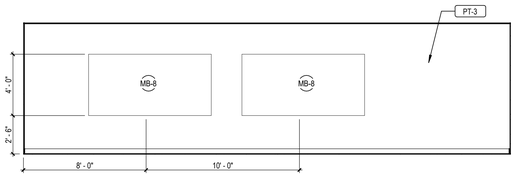

1A A10.33 LARGE TRAINING PLAN NORTH - PHASE 3
SCALE: 1/4" = 1'-0"

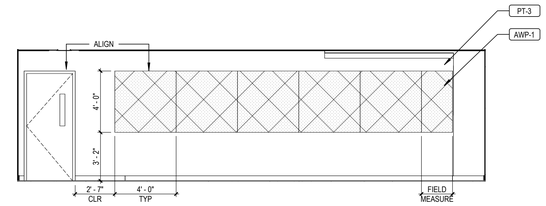

1B A10.33 LARGE TRAINING PLAN EAST - PHASE 3
SCALE: 1/4" = 1'-0"

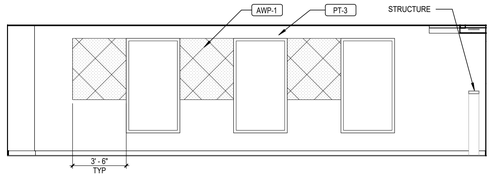

1C A10.33 LARGE TRAINING PLAN SOUTH - PHASE 3
SCALE: 1/4" = 1'-0"

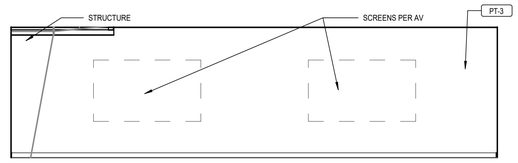

1D A10.33 LARGE TRAINING PLAN WEST - PHASE 3
SCALE: 1/4" = 1'-0"

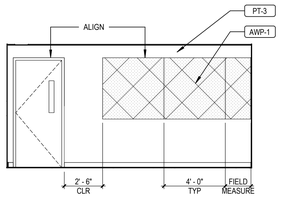

2A A10.33 EXTRA LARGE PLAN NORTH - PAHSE 3
SCALE: 1/4" = 1'-0"

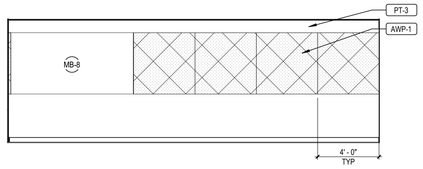

2B A10.33 EXTRA LARGE ACOUSTICS/MARKERBOARD WALL - PHASE 3
SCALE: 1/4" = 1'-0"

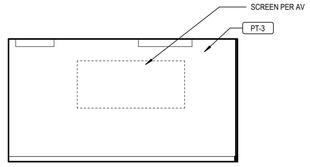

2C A10.33 EXTRA LARGE PLAN SOUTH - PHASE 3
SCALE: 1/4" = 1'-0"

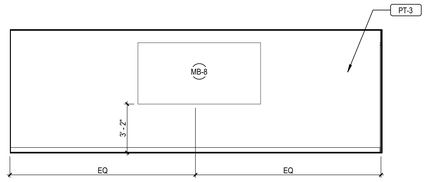

2D A10.33 EXTRA LARGE MARKERBOARD WALL - PHASE 3
SCALE: 1/4" = 1'-0"

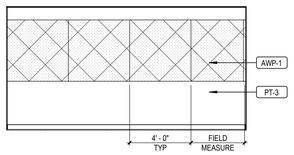

2E A10.33 MEDIUM PLAN NORTH - PHASE 3
SCALE: 1/4" = 1'-0"

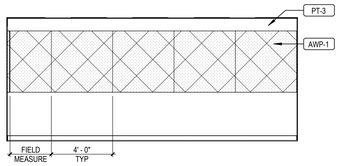

3A A10.33 MEDIUM PLAN EAST - PHASE 3
SCALE: 1/4" = 1'-0"

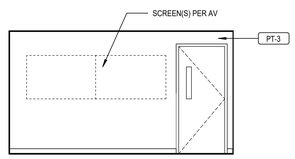

3B A10.33 MEDIUM PLAN SOUTH - PHASE 3
SCALE: 1/4" = 1'-0"

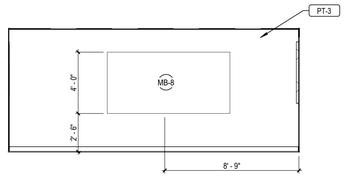

3C A10.33 MEDIUM PLAN WEST - PHASE 3
SCALE: 1/4" = 1'-0"

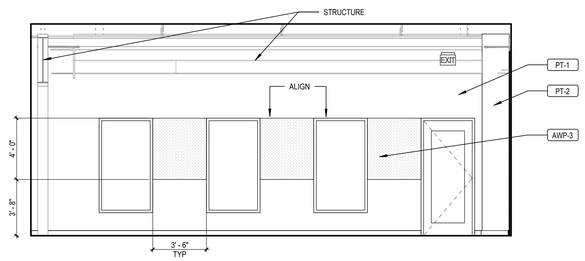

4B A10.33 OPEN OFFICE 310 - PLAN NORTH - PHASE 3
SCALE: 1/4" = 1'-0"

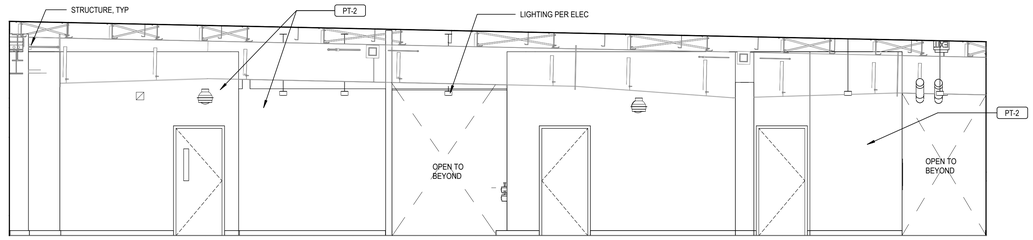

5A A10.33 OPEN OFFICE 310 PLAN EAST - PHASE 3
SCALE: 1/4" = 1'-0"

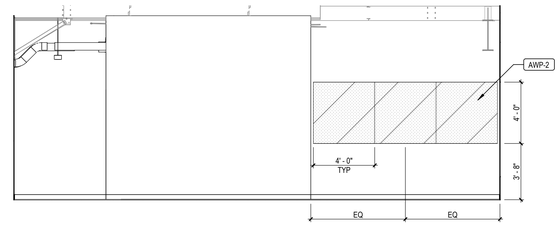

4D A10.33 OPEN OFFICE 310 - PLAN SOUTH - PHASE 3
SCALE: 1/4" = 1'-0"

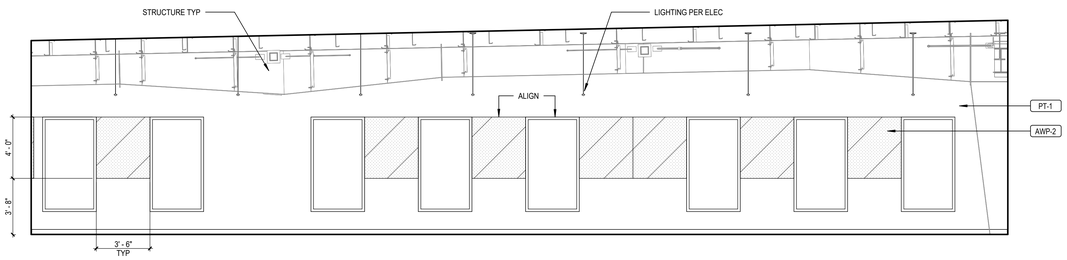

5D A10.33 OPEN OFFICE 310 - PLAN WEST - PHASE 3
SCALE: 1/4" = 1'-0"

C:\Users\sshiffermiller\AppData\Local\Autodesk\Revit\Autodesk Revit 2026\CollaborationCache\LJQJFSTE.I7CDTZUWffe52b45-f4d4-4d8c-b66b-33af0e9852b\e90ae421-493e-4a02-9712-762c897906cd.rvt
4/3/2026 10:22:07 AM

HDR, ENGINEERING INC.
1917 SOUTH 67th STREET
OMAHA, NEBRASKA 68106
(402) 399-1000
CA-0443

DLR GROUP
6457 FRANCES ST., STE. 200
OMAHA, NE 68106
(402) 742-4200

KIMLEY-HORN & ASSOC, INC.
1437 S BOULDER AVE.
TULSA, OK 74119
(918) 380-8868

STATE OF OKLAHOMA
SCOTT D. SHIFFERMILLER
4/6/2026
A08960
REGISTERED ARCHITECT

CONFIDENTIAL CLIENT
ISSUE FOR CONSTRUCTION
2026-04-03

REVISIONS		
NO.	DATE	DESCRIPTION
	2026-04-03	ISSUE FOR CONSTRUCTION - HUB

DRAWN: SDS
APPRV'D: BMF

CYL-HUB
PROJECT ADDRESS:
TULSA COUNTY, OK
PROJ. NO. 10438332

INTERIOR ELEVATIONS - AREA C
SCALE: 1/4" = 1'-0"

SHEET NUMBER:
A10.33
PHASE: ISSUE FOR CONSTRUCTION - HUB

C:\Users\shiffermiller\AppData\Local\Autodesk\Revit\Autodesk Revit 2026\CollaborationCache\LUQJFSTEJ7CD1ZUW\files\52b45-f4d4-4b8c-b66b-33af0e965a2b\e9ae6421-493e-4a02-9f72-762c897906cd.rvt
4/3/2026 10:22:10 AM

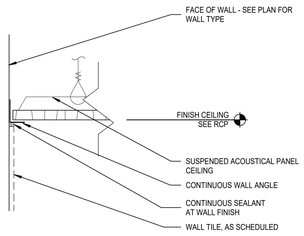

4A A11.01 APC PERIMETER @ WALL TILE
SCALE: 3" = 1'-0"

4B A11.01 TYP SUSP GWB PERIMETER JOINT
SCALE: 1 1/2" = 1'-0"

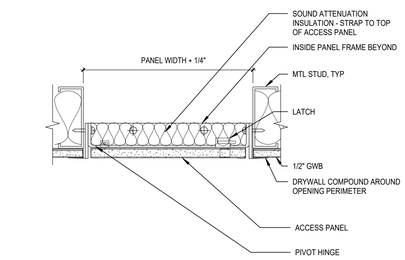

4C A11.01 CEILING ACCESS PANEL @ GYP. BD.
SCALE: 3" = 1'-0"

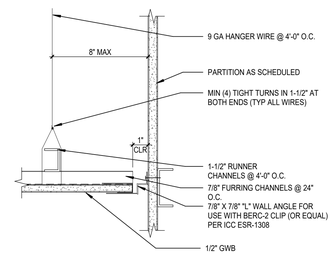

4D A11.01 GYP. BD. CEILING AT PERIMETER WALL
SCALE: 3" = 1'-0"

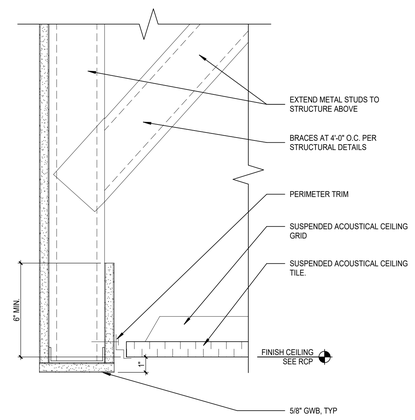

5B A11.01 GYPSUM BULKHEAD TO ACT CEILING
SCALE: 3" = 1'-0"

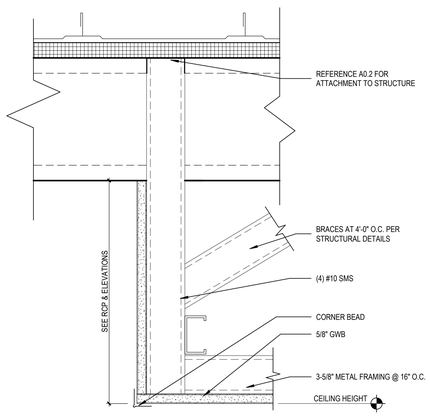

5C A11.01 GYP. BD. SOFFIT
SCALE: 3" = 1'-0"

HDR, ENGINEERING INC.
1917 SOUTH 67th STREET
OMAHA, NEBRASKA 68106
(402) 399-1000
CA-0443

DLR GROUP
6457 FRANCES ST., STE. 200
OMAHA, NE 68106
(402) 742-4200

KIMLEY-HORN & ASSOC, INC.
1437 S BOULDER AVE.
TULSA, OK 74119
(918) 380-8868

STATE OF OKLAHOMA
SCOTT D. SHIFFERMILLER
4/03/2026
A08960
LICENSED ARCHITECT

CONFIDENTIAL CLIENT
ISSUE FOR CONSTRUCTION
2026-04-03

REVISIONS		
NO.	DATE	DESCRIPTION
	2026-04-03	ISSUE FOR CONSTRUCTION - HUB

DRAWN: SDS
APPRV'D: BMF

CYL-HUB
PROJECT ADDRESS:
TULSA COUNTY, OK
PROJ. NO. 10438332

CEILING DETAILS
SCALE: As indicated

SHEET NUMBER:
A11.01
PHASE: ISSUE FOR CONSTRUCTION - HUB

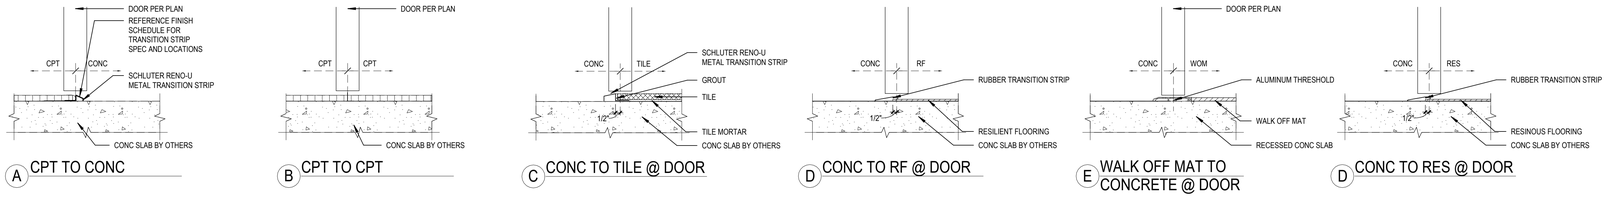

1A A11.02 TYP FLOORING TRANSITIONS
SCALE: 1 1/2" = 1'-0"

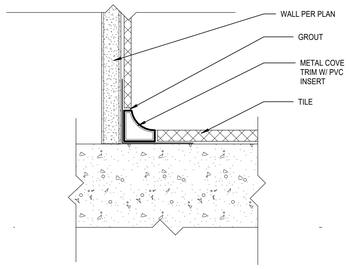

1E A11.02 CERAMIC TILE - COVED BASE AT SHOWERS
SCALE: 6" = 1'-0"

ELECTRICAL & DATA MOUNTING HEIGHTS

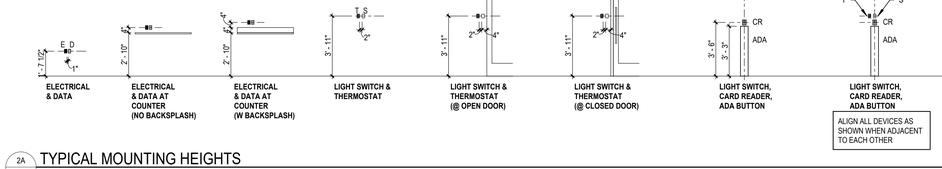

CONFERENCING AND OPEN OFFICE MOUNTING HEIGHTS

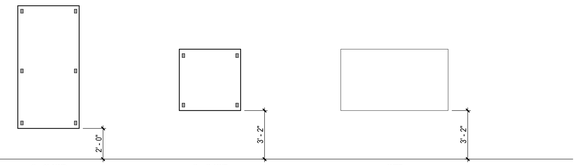

2A A11.02 TYPICAL MOUNTING HEIGHTS
SCALE: 1/4" = 1'-0"

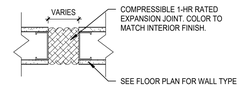

2F A11.02 EXPANSION JOINT/1-HR FIRE BARRIER
SCALE: 1 1/2" = 1'-0"

5D A11.02 TYPICAL BLOCKING IN FRAME WALLS
SCALE: 1 1/2" = 1'-0"

4/3/2026 10:22:11 AM C:\Users\sshiffermiller\AppData\Local\Autodesk\Revit\Autodesk Revit 2026\Collaboration Cache\LIJQJFSTEJ7CD12UW\file32b45-f4d4-4b8c-b66b-33af0b985a2b\e90ae421-493e-4a02-97f2-762c897906cd.rvt

HDR, ENGINEERING INC.
1917 SOUTH 67th STREET
OMAHA, NEBRASKA 68106
(402) 399-1000
CA-0443

DLR GROUP
6457 FRANCES ST., STE. 200
OMAHA, NE 68106
(402) 742-4200

KIMLEY-HORN & ASSOC, INC.
1437 S BOULDER AVE.
TULSA, OK 74119
(918) 380-8868

STATE OF OKLAHOMA
SCOTT D. SHIFFERMILLER
A08960
4/03/2026
REGISTERED ARCHITECT

CONFIDENTIAL CLIENT
ISSUE FOR CONSTRUCTION
2026-04-03

REVISIONS		
NO.	DATE	DESCRIPTION
	2026-04-03	ISSUE FOR CONSTRUCTION - HUB

DRAWN: SDS
APPRVD: BMF

CYL-HUB

PROJECT ADDRESS:
TULSA COUNTY, OK

PROJ. NO. 10438332

INTERIOR DETAILS

SCALE: As indicated

SHEET NUMBER:
A11.02

PHASE: ISSUE FOR CONSTRUCTION - HUB

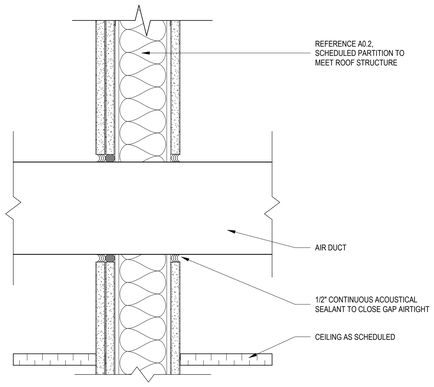

NOTES

1. PENETRATIONS OF ACOUSTICAL PARTITIONS BY DUCTWORK SHALL BE ACOUSTICALLY SEALED AS SHOWN.
2. ANY GAP LARGER THAN 1/2" SHALL BE COVERED WITH GYPSUM BOARD, LAPPED A MINIMUM OF 2" AND SCREWED BEFORE USING ACOUSTICAL SEALANT.
3. NO RIGID CONTACT BETWEEN SHEET METAL AND GYPSUM BOARD OR WALL FRAMING

1A DUCT PENETRATION SINGLE STUD WALL (TYP.)
A11.03 SCALE: 3" = 1'-0"

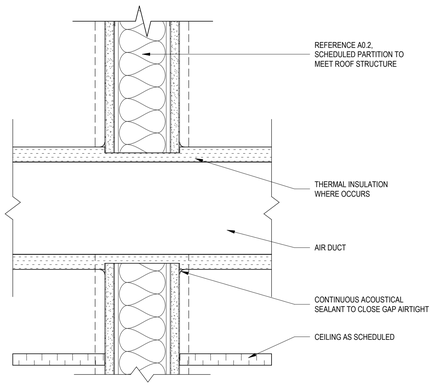

NOTES

1. PENETRATIONS OF ACOUSTICAL PARTITIONS BY DUCTWORK SHALL BE ACOUSTICALLY SEALED AS SHOWN.
2. ANY GAP LARGER THAN 1/2" SHALL BE COVERED WITH GYPSUM BOARD, LAPPED A MINIMUM OF 2" AND SCREWED BEFORE USING ACOUSTICAL SEALANT.
3. NO RIGID CONTACT BETWEEN SHEET METAL AND GYPSUM BOARD OR WALL FRAMING

1B DUCT PENETRATION SINGLE STUD WALL (TYP.)
A11.03 SCALE: 3" = 1'-0"

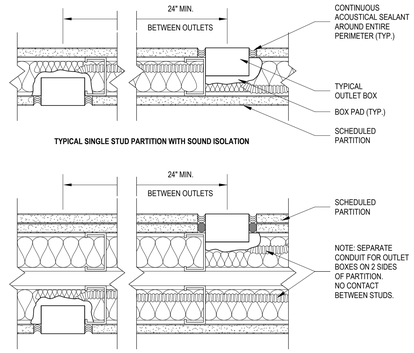

TYPICAL SINGLE STUD PARTITION WITH SOUND ISOLATION

TYPICAL DOUBLE STUD PARTITION WITH SOUND ISOLATION (SIMILAR FOR STAGGERED STUDS) APPLIES TO POWER, PHONE, LOW VOLTAGE, COMMUNICATIONS, ETC.

NOTES

1. PLACE OUTLET BOXES IN SEPARATE STUD SPACES.
2. BACK-TO-BACK OUTLETS NOT PERMITTED.
3. PLUG ALL UNUSED KNOCK-OUTS IN OUTLET BOXES WITH KNOCK-OUT CAPS.
4. PROVIDE BACKING EQUIVALENT TO "LOWRY'S" OUTLET BOX PADS (HARRY A. LOWRY & ASSOCIATES INC. (800) 225-8231)
5. DEPTH OF OUTLET BOX MUST BE COMPATIBLE WITH STUD SIZE IN ORDER TO ACCOMMODATE BOX PAD.
6. ACOUSTICAL BOX PAD REQUIREMENT APPLIES TO ALL PARTITIONS WITH ACOUSTICAL INSULATION.
7. USE OF MUD RINGS WITHOUT ELECTRICAL BOXES SHOULD NOT BE ALLOWED.
8. BOX PAD SHALL BE: MANUFACTURED BY 3M, NELSON, OR EQUAL AND PROVIDE A 2 HOUR RATING. ACCORDANCE WITH: UL 263 & US 1479 ASTM E814

1C BACKBOXES IN A STUD PARTITION
A11.03 SCALE: 3" = 1'-0"

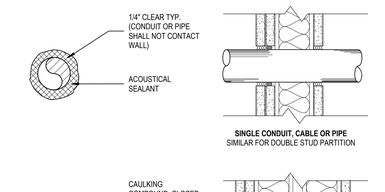

SINGLE CONDUIT, CABLE OR PIPE
SIMILAR FOR DOUBLE STUD PARTITION

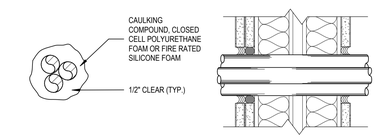

MULTIPLE CONDUIT
SIMILAR FOR SINGLE STUD PARTITION

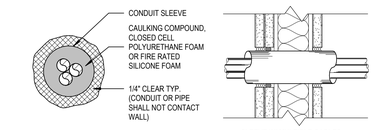

SLEEVE W/ MULTIPLE CABLES

NOTES

1. PENETRATIONS OF ACOUSTICAL PARTITIONS BY, CONDUIT, CABLE, PIPES ETC. SHALL BE ACOUSTICALLY SEALED AS SHOWN. ANY GAP LARGER THAN 1/2" SHALL BE COVERED WITH GYPSUM BOARD, LAPPED A MINIMUM OF 2" AND SCREWED BEFORE USING ACOUSTICAL SEALANT. CABLE TRAYS SHOULD NOT PENETRATE SLAB-TO-SLAB PARTITIONS. A CONDUIT SLEEVE SHOULD BE USED AT SUCH PENETRATIONS AND SEALED AS SHOWN ON THIS DETAIL.
2. FLEXIBLE DUCT, PIPE, CONDUIT, ETC. CONNECTIONS SHOULD BE INCORPORATED BETWEEN ROOMS WHERE RESILIENTLY ISOLATED FLOORS, WALLS OR CEILING LIDS OCCUR.

1D CABLE PENETRATIONS THROUGH STUD WALL
A11.03 SCALE: 3" = 1'-0"

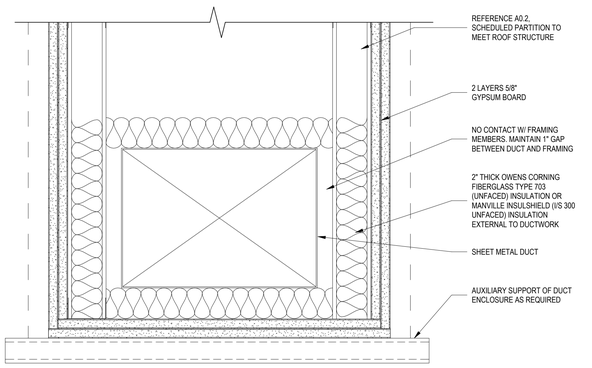

4A DUCT ENCLOSURE
A11.03 SCALE: 3" = 1'-0"

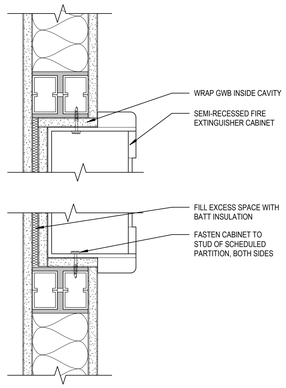

4B SEMI-RECESSED FIRE EXTINGUISHER
A11.03 SCALE: 3" = 1'-0"

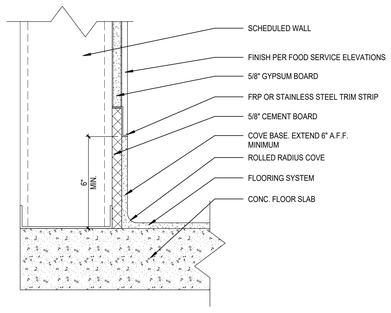

4C RESINOUS FLOOR COVE DETAIL
A11.03 SCALE: 3" = 1'-0"

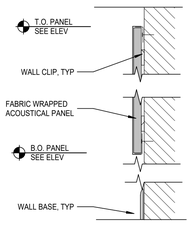

4D TYPICAL ACOUSTICAL PANEL MOUNTING DETAIL
A11.03 SCALE: 1 1/2" = 1'-0"

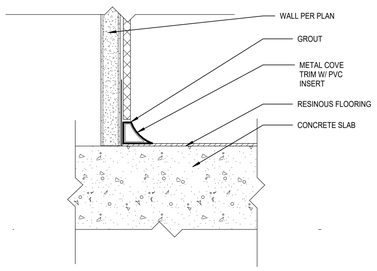

5A TILE - COVED TO RESINOUS FLOOR
A11.03 SCALE: 6" = 1'-0"

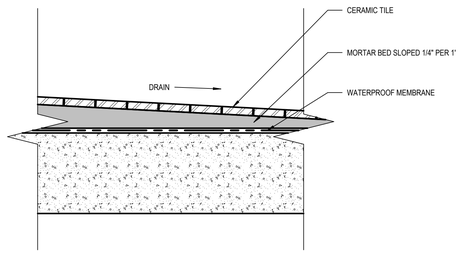

5B SLOPED MORTAR @ SHOWER DRAINS
A11.03 SCALE: 3" = 1'-0"

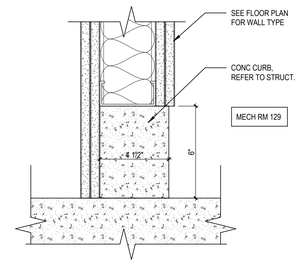

5D PARTITION BASE W/ CONC CURB DETAIL
A11.03 SCALE: 3" = 1'-0"

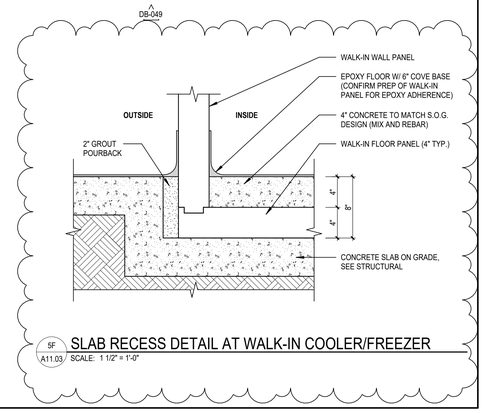

5F SLAB RECESS DETAIL AT WALK-IN COOLER/FREEZER
A11.03 SCALE: 1 1/2" = 1'-0"

4/3/2026 10:22:13 AM C:\Users\sshiffermiller\AppData\Local\Autodesk\Revit\Autodesk Revit 2026\Collaboration Cache\LJQJFSTEJ7CD1ZUWIfe52b45-f4d4-45fc-b68c-33af0e965a2b\e90ae421-493e-4a02-9712-762c897906cd.rvt

HDR, ENGINEERING INC.
1917 SOUTH 67th STREET
OMAHA, NEBRASKA 68106
(402) 399-1000
CA-0443

DLR GROUP
6457 FRANCES ST., STE. 200
OMAHA, NE 68106
(402) 742-4200

KIMLEY-HORN & ASSOC, INC.
1437 S BOULDER AVE.
TULSA, OK 74119
(918) 380-8868

STATE OF OKLAHOMA
SCOTT D. SHIFFERMILLER
4/03/2026
A08960
LICENSED ARCHITECT

CONFIDENTIAL CLIENT
ISSUE FOR CONSTRUCTION
2026-04-03

REVISIONS		
NO.	DATE	DESCRIPTION
2	2026-04-03	ISSUE FOR CONSTRUCTION - HUB

DRAWN: SDS
APPRV'D: BMF

CYL-HUB

PROJECT ADDRESS:
TULSA COUNTY, OK

PROJ. NO. 10438332

INTERIOR DETAILS

SCALE: As indicated

SHEET NUMBER:
A11.03

PHASE: ISSUE FOR CONSTRUCTION - HUB

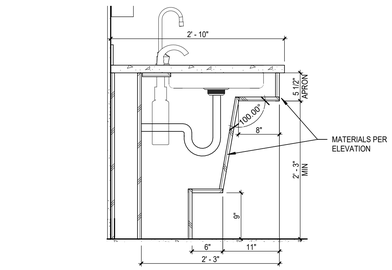

1A A11.04 MK COUNTER AT ADA SINK
SCALE: 1" = 1'-0"

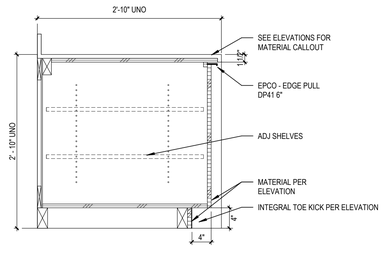

1B A11.04 TYP. ADJUSTABLE SHELF - CASEWORK
SCALE: 1" = 1'-0"

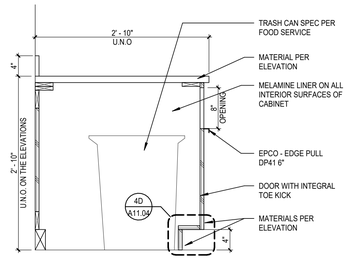

1C A11.04 MK BASE CABINET W/ TRASH BIN
SCALE: 1" = 1'-0"

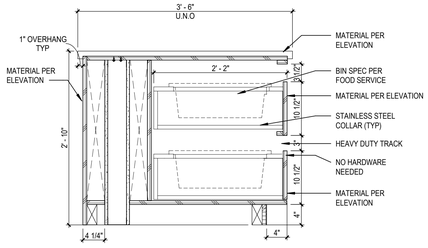

1D A11.04 MK BUSPAN DRAWER
SCALE: 1" = 1'-0"

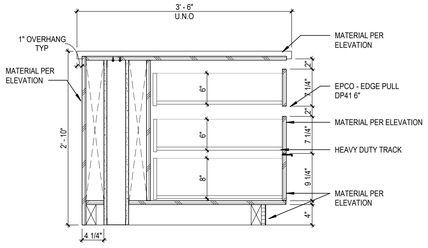

1E A11.04 TYP. SNACK/CUP DRAWER AT ISLAND
SCALE: 1" = 1'-0"

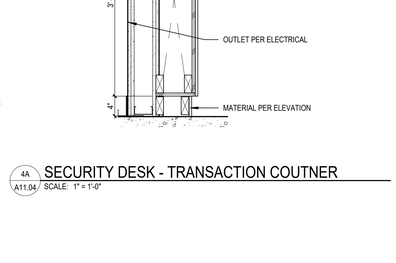

2A A11.04 TYP MK ISLAND @ MICROWAVE
SCALE: 1" = 1'-0"

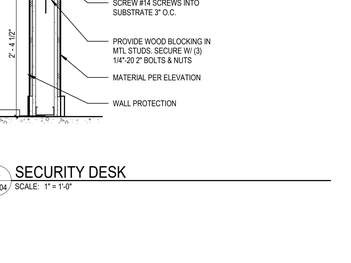

2B A11.04 MK BASE CABINET W/ TRASH BIN @ COFFEE MACHINE
SCALE: 1" = 1'-0"

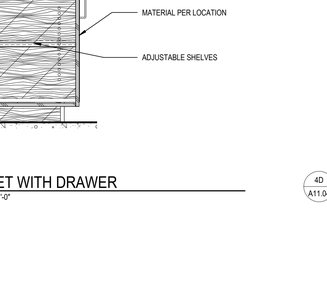

2C A11.04 ADA SINK @ MOTHER'S ROOM AND SINGLE USER RR
SCALE: 1" = 1'-0"

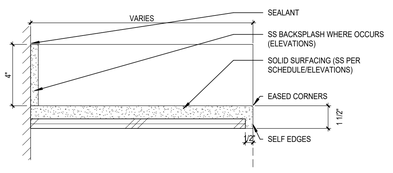

3A A11.04 SOLID SURFACE COUNTER - CHANGING ROOM
SCALE: 3" = 1'-0"

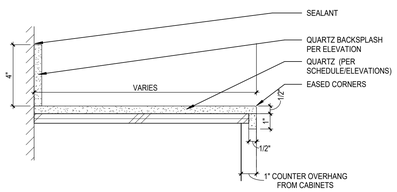

3B A11.04 QUARTZ COUNTER - TYP FOOD SPACE COUNTER
SCALE: 3" = 1'-0"

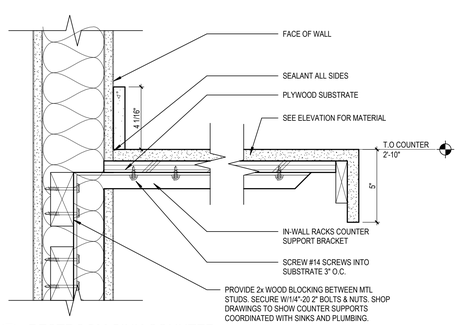

3C A11.04 RESTROOM SINK COUNTER
SCALE: 3" = 1'-0"

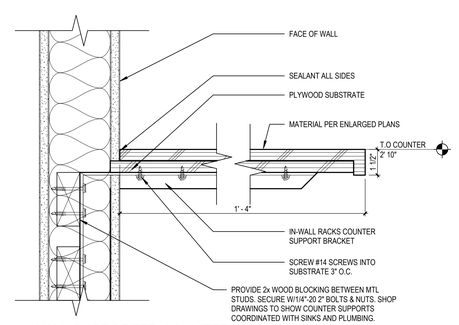

3D A11.04 WALL SUPPORTED COUNTER
SCALE: 3" = 1'-0"

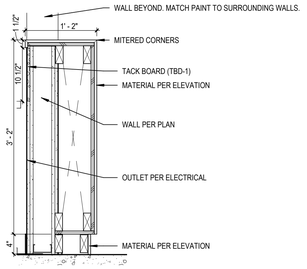

4A A11.04 SECURITY DESK - TRANSACTION COUTNER
SCALE: 1" = 1'-0"

4B A11.04 SECURITY DESK
SCALE: 1" = 1'-0"

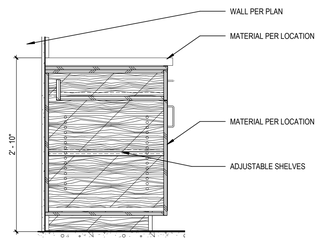

4C A11.04 CABINET WITH DRAWER
SCALE: 1" = 1'-0"

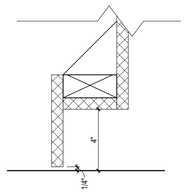

4D A11.04 INTEGRATED TOE KICK @ BASE CABINET
SCALE: 3" = 1'-0"

CASEWORK & MILLWORK GENERAL NOTES

A. CASEWORK AND MILLWORK GENERAL NOTES APPLY TO ALL CASEWORK/MILLWORK SHEETS.
B. SEE ENLARGED MICRO KITCHEN SHEETS FOR EXTENTS OF CASEWORK.
C. ELEVATIONS DENOTED AS MILLWORK ARE SPECIFIED UNDER DIVISION 06. ALL OTHERS SHALL BE SPECIFIED UNDER DIVISION 12 SECTION, UNLESS NOTED OTHERWISE.
D. ALL BASE CABINETS TO BE 2'-0" DEEP UNITS, UNLESS NOTED OTHERWISE.
E. ALL SHELVING IN CASEWORK TO BE ADJUSTABLE SHELVING, UNLESS NOTED OTHERWISE.
F. WHERE PLUMBING OR ELECTRICAL DEVICES ARE LOCATED IN CASEWORK, CASEWORK CONTRACTOR SHALL PROVIDE OPENINGS. COORDINATE LOCATION AND QUANTITY WITH THE PLUMBING OR ELECTRICAL CONTRACTOR.
G. PROVIDE SEALANT AT ALL PERIMETER JOINTS WHERE COUNTERTOPS, BACK AND SIDE SPLASHES, CASEWORK AND MILLWORK ABUT WALLS.
H. FIELD VERIFY ALL DIMENSIONS OF CABINET LOCATIONS IN THE BUILDING PRIOR TO FABRICATION.
I. PROVIDE LOCKS WHERE INDICATED AT DOORS AND DRAWERS.
J. PROVIDE FINISHED ENDS AT ALL EXPOSED ENDS OF CASEWORK AND MILLWORK.
K. ALL EXPOSED SURFACES IN OPEN SHELVING SHALL BE PLASTIC LAMINATE COVERED.
L. SEE DETAIL 3/CA11.4 FOR TYPICAL COUNTERTOP DETAIL.
M. SEE SHEET A12.0 FOR EQUIPMENT SCHEDULES

4/3/2026 10:22:16 AM C:\Users\sshiffermiller\AppData\Local\Autodesk\Revit\Autodesk Revit 2026\Collaboration Cache\LJQJFSTEJ7CDTZUW1fe52b45-f4d4-4b8c-b68b-33af0e9652b2\e90ae421-493e-4a02-9712-762c6897d66d.rvt

HDR, ENGINEERING INC.
1917 SOUTH 67th STREET
OMAHA, NEBRASKA 68106
(402) 399-1000
CA-0443

DLR GROUP
6457 FRANCES ST., STE. 200
OMAHA, NE 68106
(402) 742-4200

KIMLEY-HORN & ASSOC, INC.
1437 S BOULDER AVE.
TULSA, OK 74119
(918) 380-8868

STATE OF OKLAHOMA
SCOTT D. SHIFFERMILLER
4/6/2026
A08960
LICENSED ARCHITECT

CONFIDENTIAL CLIENT
ISSUE FOR CONSTRUCTION
2026-04-03

REVISIONS		
NO.	DATE	DESCRIPTION
	2026-04-03	ISSUE FOR CONSTRUCTION - HUB

DRAWN: SDS
APPRV'D: BMF

CYL-HUB

PROJECT ADDRESS:
TULSA COUNTY, OK

PROJ. NO. 10438332

CASEWORK DETAILS

SCALE: As indicated

SHEET NUMBER:
A11.04

PHASE: ISSUE FOR CONSTRUCTION - HUB

FINISH SCHEDULE E

TAG	DESCRIPTION	MANUFACTURER	PRODUCT	COLOR/FINISH	SIZE	COMMENTS
064116 PLASTIC-LAMINATE-CLAD ARCHITECTURAL CABINETS						
PLAM-1	TYPICAL PLASTIC LAMINATE	FORMICA	WOODGRAIN HPL	MILENNIUM OAK - WOODBRUSH FINISH		
066400 PLASTIC PANELING						
FRP-1	BOH WALL PROTECTION	MARLITE STANDARD	FRP PANELING	S 100G WHITE	4' x 8'	UP TO 8' AFF @ KITCHEN BOH , FULL HEIGHT @ MK STORAGE
FRP-2	RR WET WALL & CAFE DISH DROP WALL PROTECTION	MARLITE STANDARD	FRP PANELING	S 490N LIGHT GREY	4' x 8'	UP TO 5' AFF, UNO
TR-3	METAL EDGING STRIP	SCHLUTER	SCHIENE	STAINLESS STEEL		FOR USE WITH FRP-1 AND FRP2 @ FRP TO PAINTED GYP TRANSITION
081416 FLUSH WOOD DOORS						
WD-1	TYPICAL WOOD		FINISH GRADE WHITE OAK	TO MATCH CONTROL SAMPLE		CONFIRM WOOD SOURCING PER DIV 01 81 17
093013 CERAMIC TILING						
GT-1	TILE GROUT	LATICRETE	PERMACOLOR GROUT	34 SANDSTONE		
TL-1	WALL TILE - FOODSPACE	FIRECLAY	ORIGINAL CERAMIC	RED ROCK	3" X 6"	UP TO 5' 6" AFF
TL-2	WALL TILE - SHOWERS	DALTILE	COLOR WHEEL CLASSIC	0100 WHITE	3" X 6" ; 5/16" THICKNESS	
TL-3	FLOOR TILE - SHOWERS	DALTILE	KEYSTONES	SEE PALETTE OPTION FINISH SCHEDULES FOR COLORWAY	1"X1" OR 2"X2"	
TR-2	METAL EDGING STRIP	SCHLUTER	JOLLY	STAINLESS STEEL		FOR USE WITH TL-1 AND TL-2
095113 ACOUSTICAL PANEL CEILINGS						
ACT-1	STANDARD CEILING TILE	ARMSTRONG CEILINGS	LYRA PB	WHITE	24" X 24"	
ACT-2	KITCHEN ACOUSTIC CEILING TILES	ARMSTRONG CEILINGS	ULTIMA HEALTHZONE	WHITE	24" X 24"	
096513 RESILIENT BASE AND ACCESSORIES						
RB-1	TYPICAL RESILIENT BASE	JOHNSONITE	BASEWORKS RUBBER BASE	29 MOON ROCK	4"	
096516 RESILIENT SHEET FLOORING						
RF-1	RESILIENT FLOORING	NORTHWEST RUBBER	ULTIMATE SERIES	COCOA/EGGSHELL	8MM THICK	
096723 RESINOUS FLOORING						
CONC-2	CONCRETE FINISHING	UNITED STATIC CONTROL PRODUCTS	ELECTRASEAL STATIC CONTROL CONCRETE SEALER			
RES-1	BOH RESINOUS FLOORING AND COVE BASE	STONHARD	LIQUID ELEMENTS	PEWTER-GATE		
096813 TILE CARPETING						
CPT-1	STUDIO CARPET	INTERFACE	MODULAR CARPET TILE, BACKING: CQUESTBIOX	TOKYO TEXUTRE ; 106625 SHADE	25CM X1M, HERRINGBONE INSTALLATION	
CPT-2	OFFICE/CONFERENCE ROOM CARPET	INTERFACE	MODULAR CARPET TILE, BACKING: CQUESTBIO	SASHIKO STITCH ; 106617 POPPY	25CM X 1M, ASHLAR INSTALLATION	
TR-1	METAL TRANSITION STRIP	SCHLUTER	RENO-U	STAINLESS STEEL		FOR USE AT TRANSITION FROM CONC TO ADJACENT FLOORING
WOM-1	MODULAR WALK OFF MAT TILE AT TYPICAL OUTDOOR ENTRIES	INTERFACE	STEP REPEAT COLLECTION SR699	GRANITE 104931	50CMX50XM - .348" THICK	
097200 WALL COVERING						
WC-1	WALL COVERING @ MOTHERS ROOM	WOLF GORDON	HUGO - VINYL WALLCOVERING	HUG 3317 TAWNY	52" WIDTH	REVERSE HANG, RANDOM MATCH
098400 ACOUSTIC ROOM COMPONENTS						
ACP-A	ACOUSTIC CEILING PANELS	FSORB	FLOATING CEILING PANELS	TAN	4' X 8' X 2"	
ACP-B	ACOUSTIC CEILING PANELS	FSORB	FLOATING CEILING PANELS	TAN	4' X 4' X 2"	
098433 SOUND-ABSORBING WALL UNITS						
AWP-1	ACOUSTIC WALL PANEL - CONFERENCE	FSORB	1/2" PANEL	FS-690 OCEAN BLUE	4' X 8' X 1/2"	
AWP-2	ACOUSTIC WALL PANEL - OPEN OFFICE	FSORB	1/2" PANEL	FS-160 GREY	4' X 8' X 1/2"	
AWP-3	ACOUSTIC WALL PANEL - OPEN OFFICE	FSORB	1/2" PANEL	FS-810 CHESTNUT	4' X 8' X 1/2"	
099123 INTERIOR PAINTING						
PT-1	FIELD PAINT	BENJAMIN MOORE	ULTRA SPEC 500 PAINT	CLOUD COVER OC-25 ; EGGSHELL FINISH (OR SATIN)		
PT-2	FIELD PAINT 2	BENJAMIN MOORE	ULTRA SPEC 500 PAINT	COUGAR BROWN 2106-40		
PT-3	CONFERENCE ROOM PAINT	BENJAMIN MOORE	ULTRA SPEC 500 PAINT	SIENNA 2092-20		
PT-4	ACCENT PAINT	BENJAMIN MOORE	ULTRA SPEC 500 PAINT	SLATE BLUE 1648		ADD ADDITIONAL ACCENT PAINTS PER LOCATION IF DESIRED
PT-5	FOOD SAFE PAINT - BOH	BENJAMIN MOORE	V341 Corotech Waterborne Epoxy	CLOUD COVER OC-25		
PT-6	RESTROOM PAINT	BENJAMIN MOORE	ULTRA SPEC 500 PAINT	BAKER'S DOZEN 1216		
PT-7	HM DOORS AND TRIM	BENJAMIN MOORE	ULTRA SPEC 500 PAINT	IRON MOUNTAIN 2134-30 ; EGGSHELL FINISH (OR SATIN)		
099600 HIGH-PERFORMANCE COATINGS						
CONC-1	CONCRETE FINISHING	PROSOCO	LS SEALER			
101100 VISUAL DISPLAY SURFACES						
TBD-1	TACKABLE SURFACE - SECURITY DESK	FORBO	BULLETIN BOARD	2206 OYSTER SHELL	24" THICK	FOR USE AT SECURITY DESK
102600 WALL AND DOOR PROTECTION						
CGD-1	TYPICAL CORNER GUARD	INPRO	1 1/2" STAINLESS STEEL CORNER GUARD	STAINLESS STEEL	.5" THICK ; 5' TALL	
102800 TOILET, BATH, AND LAUNDRY ACCESSORIES						
DR-1	SHOWER CURTAIN	MAHARAM	MIST	511524-021 SPOUT		
122413 ROLLER WINDOW SHADES						
DR-2	WINDOW SHADES	MERMET	E SCREEN - 3% OPENNESS	PEARL/PEARL	FIELD MEASURE	
DR-3	WINDOW SHADES	MERMET	FLOCKE - BLACKOUT	CHARTREUX	FIELD MEASURE	FOR USE AT PHASE 2 FLEX SPACE
123661.16 SOLID SURFACING COUNTERTOPS						
SS-1	SOLID SURFACE AT RESTROOM SINKS AND MOTHER'S ROOM	CORIAN	SOLID SURFACE	JUNIPER		
123661.19 QUARTZ AGGLOMERATE COUNTERTOPS						
QZ-1	QUARTZ COUNTERS AT MK, CAFE, AND SECURITY	CAMBRIA	NATURAL QUARTZ	CARRICK		

EQUIPMENT SCHEDULE_TI

TAG	EQUIPMENT	MNFR + MODEL	DIMS (W X D X H)	PLUMBING	RECEPTACLE	NOTES	PHASE 01	PHASE 02
1	SOAP DISPENSER - COUNTER MOUNTED	RUBBERMAID FG402241 ONE SHOT			•	RESTROOMS AND MOTHER'S ROOM SINK. RIGHT SIDE OF EACH SINK. DISTANCE FROM SINK PER MNFR. TO BE ORDERED WITH A/C ADAPTER.	•	•
2	SHOWER CURTAIN HOOKS	BOBRICK B-204-1				STAINLESS STEEL	•	•
3	SHOWER CURTAIN ROD	BRADLEY 9539				REFER TO ENLARGED PLAN FOR LENGTH	•	•
4	SHOWER DISPENSERS	DIAL HYGIENE SERIES, 1000mL	5.25" x 4" x 12.5"			3 PER SHOWER, 1" SPACING	•	•
5	SHOWER SEAT	TEAKWORKS4U TBF2-300225W	30" x 22" x 18"			MOUNTED AT 18" AFF. REFER TO PLANS FOR LEFT OR RIGHT-HAND MODEL.	•	•
6	GRAB BAR - TWO WALL SHOWER UNIT - W/ SNAP FLANGE	BOBRICK B-6861	1-1/2" DIA.			SS SATIN	•	•
7	LAUNDRY LOCKER	MAXI LAUNDRY TOWEL DROP - LF-LDM-GRY	24" x 24" x 81"			LOCKER ROOMS	•	•
8	MOTHER'S ROOM REFRIGERATOR	SUMMIT AL652BKBISSTB			•	SS SATIN	•	
9	MOTHER'S ROOM TABLETOP TOWEL DISPENSER	H-4450W				WHITE	•	
10	WASHER / DRYER - STACKABLE	CROSSOVER WDSEM ELECTRIC		•	•	ABLE TO HAVE NON-COIN OPERATED USE (OR SIMILAR)		•
11	LAUNDRY FOLDING TABLE	SOLOMATIC TFD-245 (OR SIMILAR)	24" X 60"			WHITE		•
GB-1	GRAB BAR - HORIZONTAL - W/ SNAP FLANGE	BOBRICK B-6806x36	1-1/2" DIA.			SS SATIN	•	•
GB-2	GB-2: GRAB BAR - HORIZONTAL - W/ SNAP FLANGE	BOBRICK B-6806x42	1-1/2" DIA.			SS SATIN	•	•
GB-3	GRAB BAR - VERTICAL - W/ SNAP FLANGE	BOBRICK B-6806x18	1-1/2" DIA.			SS SATIN	•	•
MB-3	WALL MOUNT WHITEBOARD	CLARIDGE LCS DELUXE PORCELAIN WHITEBOARD	36"W x 48"H			MAGNETIC WITH FRAME AND MOUNTING HARDWARE	•	•
MB-6	WALL MOUNT WHITEBOARD	CLARIDGE LCS DELUXE PORCELAIN WHITEBOARD	72"W x 48"H			MAGNETIC WITH FRAME AND MOUNTING HARDWARE	•	•
MB-8	WALL MOUNT WHITEBOARD	CLARIDGE LCS DELUXE PORCELAIN WHITEBOARD	96"W x 48"H			MAGNETIC WITH FRAME AND MOUNTING HARDWARE	•	•
MR	FRAMELESS MIRROR	VITRO PLATIA MIRRORED GLASS	36" H			REFER TO ELEVATIONS FOR LENGTH	•	•
PTD	AUTOMATIC PAPER TOWEL DISPENSER	GEORGIA PACIFIC 59466	13.5" x 7.75" x 16.48"			MKS AND RESTROOMS	•	•
PTD/R	RECESSED PAPER TOWEL DISPENSER / WASTE RECEPTACLE	BOBRICK B-369	14" x 28" x 4" MIN			BOH RESTROOM		•
RH	ROBE HOOK	BOBRICK B-671				2 PER SHOWER, MOUNTED ON SAME WALL AS SHOWER HEAD	•	•
SCD	TOILET COVER DISPENSER - RECESSED	BOBRICK B-3013				STAINLESS STEEL	•	•
SD	SOAP DISPENSER - WALL MOUNTED	RUBBERMAID AUTOFOAM WITH LUMECEL	5-7/8" x 5-7/8" x 12"			MKS RECHARGABLE ENERGY CELL	•	•
SND	SURFACE MOUNTED SANITARY NAPKIN DISPOSAL	BOBRICK B-254				STAINLESS STEEL	•	•
SNDR	RECESSED SANITARY NAPKIN DISPOSAL	BOBRICK B-35303				STAINLESS STEEL	•	•
TPD	TOILET PAPER DISPENSER	GEORGIA PACIFIC COMPACT 2-ROLL SIDE-BY-SIDE CORELESS HIGH CAPACITY				COMPACT 2-ROLL SIDE-BY-SIDE CORELESS HIGH CAPACITY TPD	•	•
WR	RECESSED TRASH UNIT (PAIRED W RECESSED PAPER TOWEL DISPENSER)	GEORGIA PACIFIC 59491	17.25" x 8" x 56"			PAIRED WITH AUTOMATIC PAPER TOWEL DISPENSER (KEYNOTE 13)	•	•

4/3/2026 10:22:19 AM C:\Users\sshiffermiller\AppData\Local\Autodesk\Revit\Autodesk Revit 2026\CollaborationCache\LUQJFSTEJ7CD1ZUW\file52b45-f4d4-4b8c-b66b-33af0e9365a2b\e90ae421-493e-4a02-97f2-7

HDR, ENGINEERING INC.
1917 SOUTH 67th STREET
OMAHA, NEBRASKA 68106
(402) 399-1000
CA-0443

DLR GROUP
6457 FRANCES ST., STE. 200
OMAHA, NE 68106
(402) 742-4200

KIMLEY-HORN & ASSOC, INC.
1437 S BOULDER AVE.
TULSA, OK 74119
(918) 380-8868

STATE OF OKLAHOMA
SCOTT D. SHIFFERMILLER
4/03/2026
A08563
REGISTERED ARCHITECT

CONFIDENTIAL CLIENT
ISSUE FOR CONSTRUCTION
2026-04-03

REVISIONS		
NO.	DATE	DESCRIPTION
	2026-04-03	ISSUE FOR CONSTRUCTION - HUB

DRAWN: SDS
APPRV'D: BMF

CYL-HUB

PROJECT ADDRESS:
TULSA COUNTY, OK

PROJ. NO. 10438332

INTERIORS SCHEDULES, SPECIFICATIONS, & NOTES - PALETTE E

SCALE:

SHEET NUMBER:
A12.01E

PHASE: ISSUE FOR CONSTRUCTION - HUB

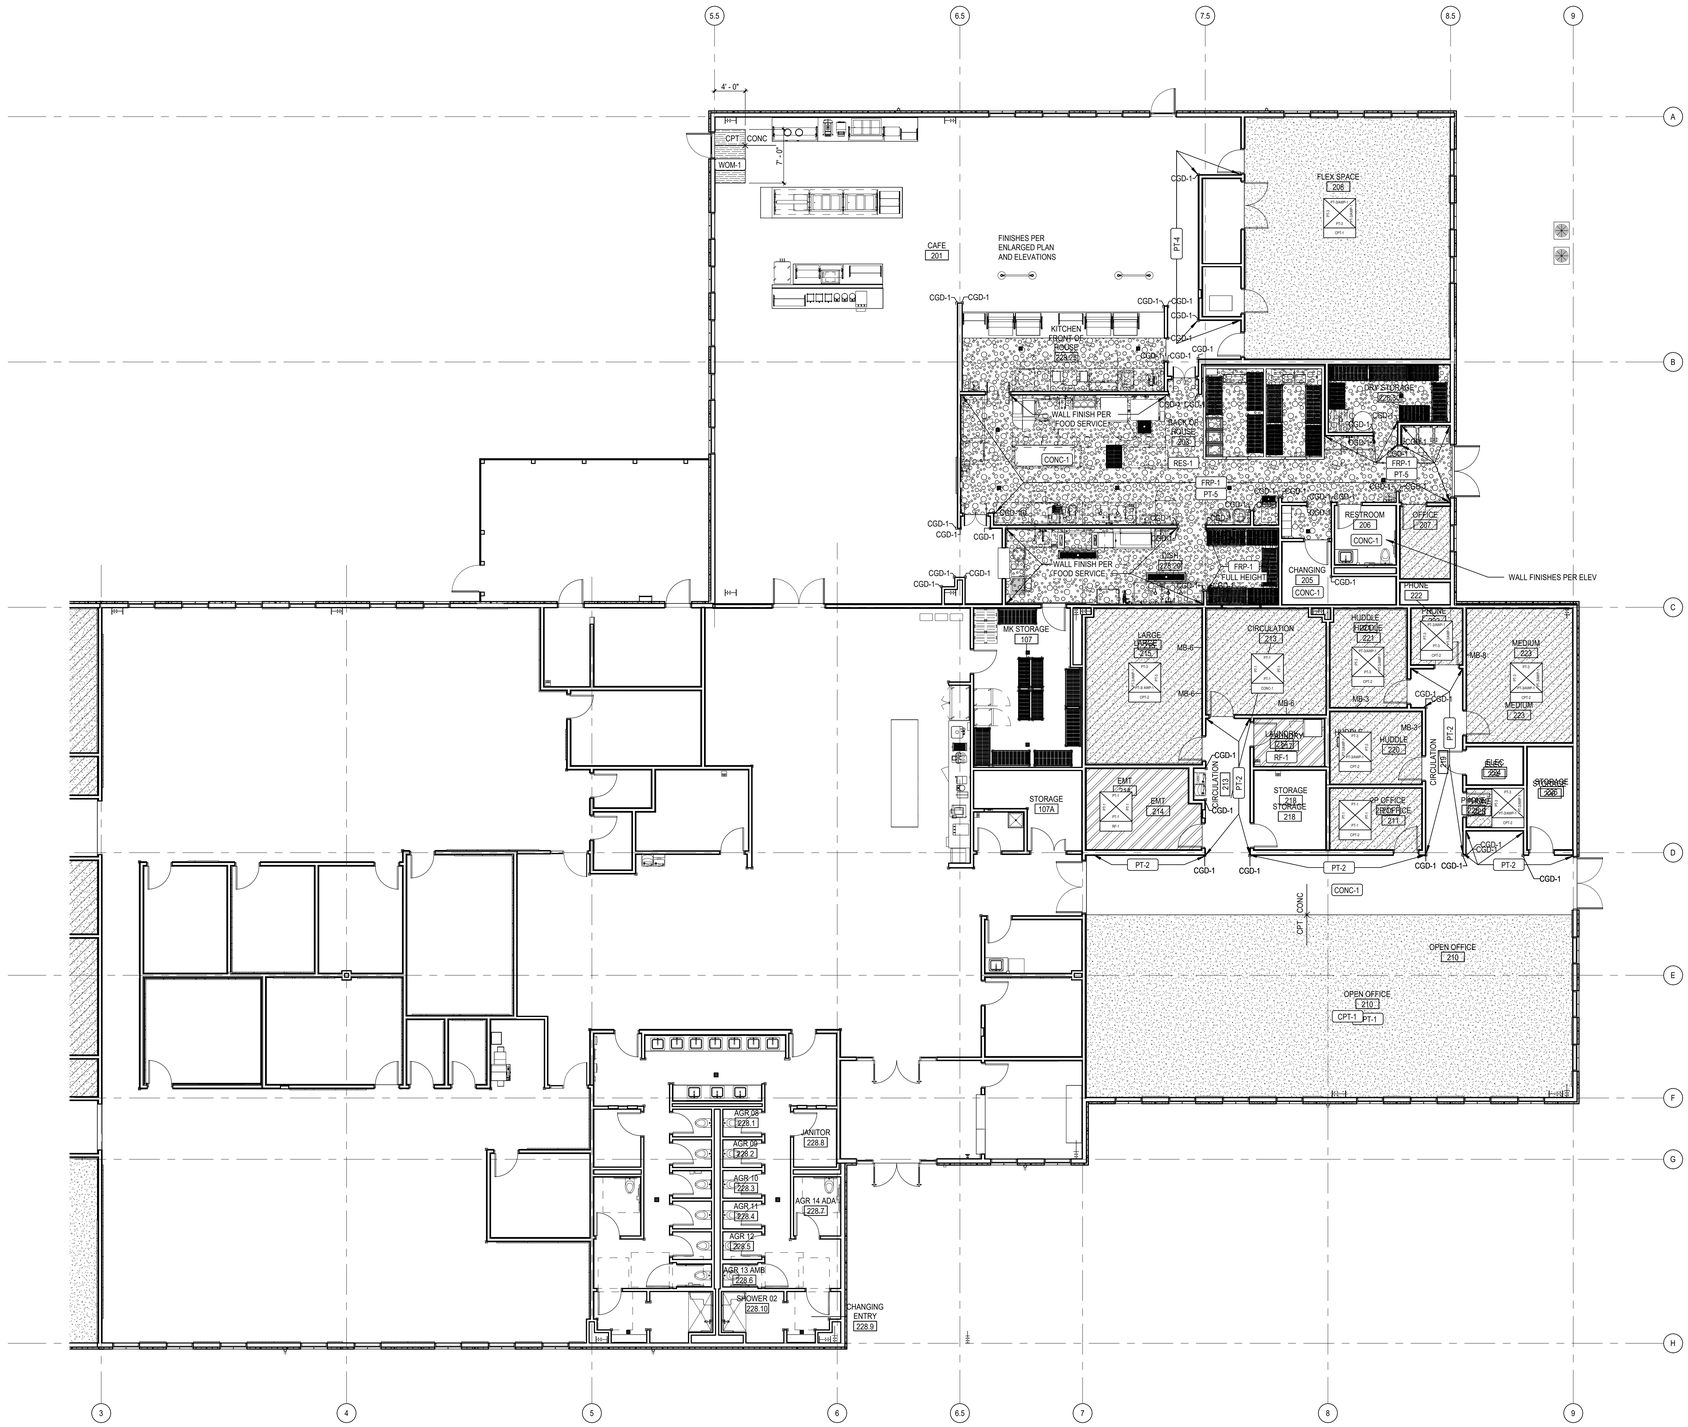

FINISH PLAN - AREA B

SCALE: 1/8" = 1'-0"

INTERIOR FINISH PLAN GENERAL NOTES

A. INTERIOR FINISH PLAN GENERAL NOTES APPLY TO ALL INTERIOR FINISH PLAN SHEETS.
B. NOT ALL FLOOR AND WALL FINISHES ARE NOTED ON THE INTERIOR FINISH PLANS. SEE ENLARGED PLANS AND ELEVATIONS FOR FINISHES NOT NOTED.
C. FOR FLOOR TILE PRODUCTS, ADJUST LAYOUT AS NECESSARY TO AVOID USING CUT WIDTHS THAT EQUAL LESS THEN ONE-HALF OF A TILE AT ROOM PERIMETER.
D. ALL EXPOSED STRUCTURE TO BE PAINTED PT-1.
E. PT-1 FOR WALLS WHEN NOT NOTED.
F. PAINT COLORS SHALL NOT TERMINATE AT AN OUTSIDE CORNER.
G. RB-1 TYP FLOOR BASE THROUGHOUT
H. REFER TO DETAIL 1A/11.2 FOR FLOORING TRANSITION DETAILS.

INTERIOR FINISH PLAN GENERAL NOTES

	SEALED CONCRETE	CONC-1
	ANTI-STATIC SEALED CONCRETE	CONC-2
	CARPET - TILE/PLANK	CPT-1
	CARPET - TILE/PLANK	CPT-2
	WALK OFF MAT	WOM-1
	RESINOUS FLOORING + COVED BASE	RES-1
	RESILIENT FLOORING	RF-1
	TILE FLOORING	TL-3

INTERIOR ROOM FINISH CUBE KEY

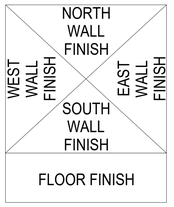

4/3/2026 10:22:28 AM C:\Users\sshiffermiller\AppData\Local\Autodesk\Revit\Autodesk Revit 2026\CollaborationCache\LJQJFSTEJ7CD1ZUW!fe52b45-f404-4b8c-b68c-33afe9e9a2b!e90ae421-493e-4a02-9712-762c897906cd.rvt

HDR, ENGINEERING INC.
1917 SOUTH 67th STREET
OMAHA, NEBRASKA 68106
(402) 399-1000
CA-0443

DLR GROUP
6457 FRANCES ST., STE. 200
OMAHA, NE 68106
(402) 742-4200

KIMLEY-HORN & ASSOC, INC.
1437 S BOULDER AVE.
TULSA, OK 74119
(918) 380-8868

STATE OF OKLAHOMA
SCOTT D. SHIFFERMILLER
A08960
4/03/2026
LICENSED ARCHITECT

CONFIDENTIAL CLIENT
ISSUE FOR CONSTRUCTION
2026-04-03

KEY PLAN (AREAS)

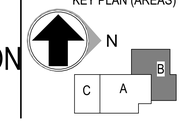

REVISIONS		
NO.	DATE	DESCRIPTION
	2026-04-03	ISSUE FOR CONSTRUCTION - HUB

DRAWN: SDS
APPRV'D: BMF

CYL-HUB

PROJECT ADDRESS:
TULSA COUNTY, OK

PROJ. NO. 10438332

INTERIOR FINISH PLAN - AREA B

SCALE: 1/8" = 1'-0"

SHEET NUMBER:
A12.21.0

PHASE: ISSUE FOR CONSTRUCTION - HUB

4/3/2026 10:22:31 AM C:\Users\sshiffermiller\AppData\Local\Autodesk\Revit\Autodesk Revit 2026\Collaboration Cache\eLJQJFSTEJ7OD1Z0W\ffe52b45-f404-4b8c-b68b-33af0e965a2b\e90ae421-493e-4a02-9712-762c897906cd.rvt

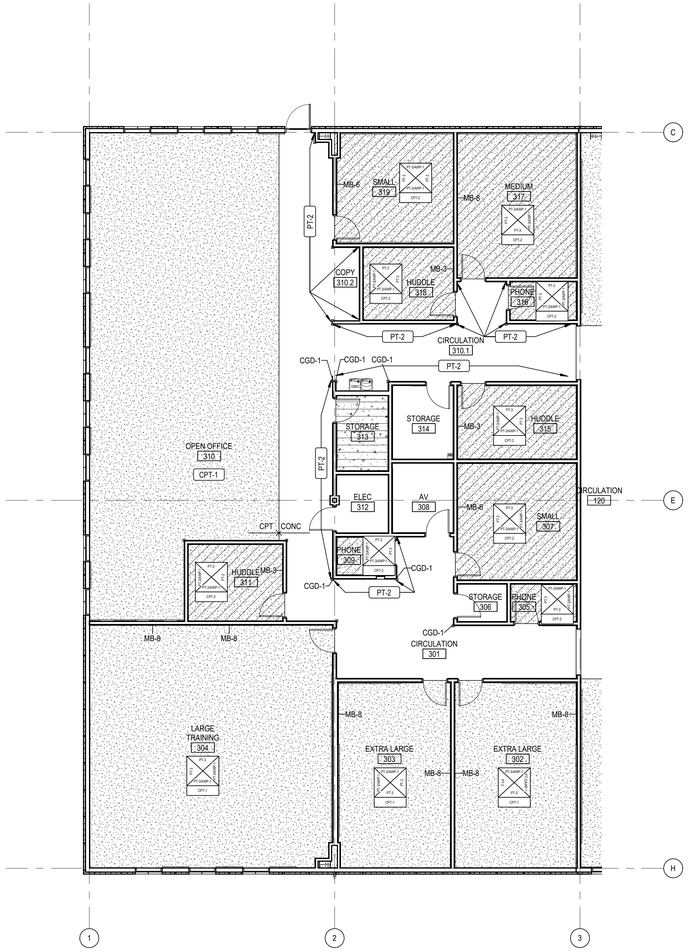

FINISH PLAN - AREA C

SCALE: 1/8" = 1'-0"

INTERIOR FINISH PLAN GENERAL NOTES

A. INTERIOR FINISH PLAN GENERAL NOTES APPLY TO ALL INTERIOR FINISH PLAN SHEETS.
B. NOT ALL FLOOR AND WALL FINISHES ARE NOTED ON THE INTERIOR FINISH PLANS. SEE ENLARGED PLANS AND ELEVATIONS FOR FINISHES NOT NOTED.
C. FOR FLOOR TILE PRODUCTS, ADJUST LAYOUT AS NECESSARY TO AVOID USING CUT WIDTHS THAT EQUAL LESS THEN ONE-HALF OF A TILE AT ROOM PERIMETER.
D. ALL EXPOSED STRUCTURE TO BE PAINTED PT-1.
E. PT-1 FOR WALLS WHEN NOT NOTED.
F. PAINT COLORS SHALL NOT TERMINATE AT AN OUTSIDE CORNER.
G. RB-1 TYP FLOOR BASE THROUGHOUT
H. REFER TO DETAIL 1A/11.2 FOR FLOORING TRANSITION DETAILS.

INTERIOR FINISH PLAN GENERAL NOTES

	SEALED CONCRETE	CONC-1
	ANTI-STATIC SEALED CONCRETE	CONC-2
	CARPET - TILE/PLANK	CPT-1
	CARPET - TILE/PLANK	CPT-2
	WALK OFF MAT	WOM-1
	RESINOUS FLOORING + COVED BASE	RES-1
	RESILIENT FLOORING	RF-1
	TILE FLOORING	TL-3

INTERIOR ROOM FINISH CUBE KEY

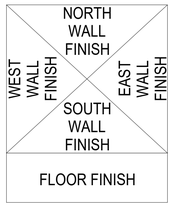

HDR, ENGINEERING INC.
1917 SOUTH 67th STREET
OMAHA, NEBRASKA 68106
(402) 399-1000
CA-0443

DLR GROUP
6457 FRANCES ST., STE. 200
OMAHA, NE 68106
(402) 742-4200

KIMLEY-HORN & ASSOC, INC.
1437 S BOULDER AVE.
TULSA, OK 74119
(918) 380-8868

STATE OF OKLAHOMA SCOTT D. SHIFFERMILLER 4/03/2026 A08960 LICENSED ARCHITECT

CONFIDENTIAL CLIENT
ISSUE FOR CONSTRUCTION
2026-04-03

KEY PLAN (AREAS)

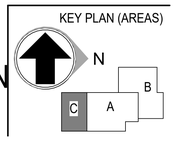

REVISIONS		
NO.	DATE	DESCRIPTION
	2026-04-03	ISSUE FOR CONSTRUCTION - HUB

DRAWN: SDS
APPRV'D: BMF

CYL-HUB

PROJECT ADDRESS:
TULSA COUNTY, OK

PROJ. NO. 10438332

INTERIOR FINISH PLAN - AREA C

SCALE: 1/8" = 1'-0"

SHEET NUMBER:
A12.31

PHASE: ISSUE FOR CONSTRUCTION - HUB

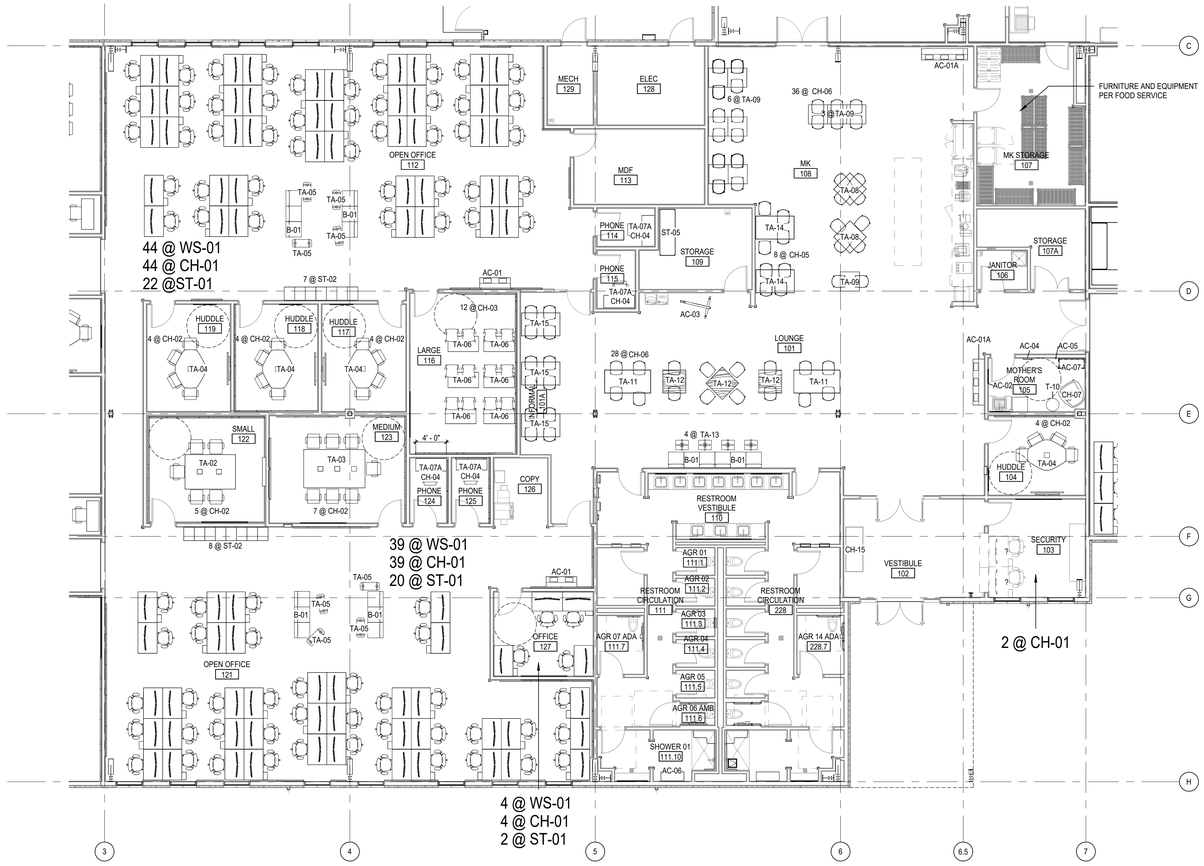

FURNITURE PLAN - AREA A

SCALE: 1/8" = 1'-0"

FURNITURE PLAN NOTES

A. FURNITURE PLAN GENERAL NOTES APPLY TO ALL FURNITURE PLAN SHEETS.
B. REFERENCE FURNITURE SCHEDULE. ACCESSIBLE VIA REWS.
C. 5% MINIMUM EMPLOYEE WORKSTATIONS TO BE ADA COMPLIANT
D. ALL CASEWORK SHOWN AS DASHED LINES.
E. ALL MK AND CAFE EQUIPMENT ARE PER FOOD SERVICE, UNO
F. PRINTERS OFOI. COORDINATE POWER AND DATA PER ELECTRICAL
G. FURNITURE OFOI. CONFERENCE TABLES LARGER THAN A PHONE ROOM AND ALL WORKSTATION DESKS WILL REQUIRE HARD ELECTRIC CONNECTIONS. REFER TO AV DRAWINGS FOR LOCATIONS AND COORDINATE POWER AND DATA PER ELECTRICAL AND TELECOM DRAWINGS.
H. FURNITURE TO BE SLECTED AND PROCURED AS NEEDED BY DIRECTION OF TENANT AND COORDINATED WITH CONTRACTORS.
I. FURNITURE TAGS CONTAINING AN ASTERISK (*) ARE TO BE TEMPORARY PIECES FOR CONTRACTOR OCCUPANCY. FURNITURE TO BE SELECTED & PROCURED AS NEEDED BY DIRECTION OF TENANT AND COORDINATED WITH OCCUPYING CONTRACTORS.

4/3/2026 10:22:35 AM C:\Users\sshifferm\iller\AppData\Local\Autodesk\Revit\Autodesk Revit 2026\CollaborationCache\LIQJFSTEJ7CD1ZUW\file52b45-f4d4-4b8c-b66b-33a106965a2b\e0\ae421-493e-4a02-97f2-762c6897gdcd.rvt

HDR, ENGINEERING INC.
1917 SOUTH 67th STREET
OMAHA, NEBRASKA 68106
(402) 399-1000
CA-0443

DLR GROUP
6457 FRANCES ST., STE. 200
OMAHA, NE 68106
(402) 742-4200

KIMLEY-HORN & ASSOC, INC.
1437 S BOULDER AVE.
TULSA, OK 74119
(918) 380-8868

STATE OF OKLAHOMA
SCOTT D. SHIFFERMILLER
4/03/2026
A08563
LICENSED ARCHITECT

CONFIDENTIAL CLIENT
ISSUE FOR CONSTRUCTION
2026-04-03

KEY PLAN (AREAS)

REVISIONS		
NO.	DATE	DESCRIPTION
	2026-04-03	ISSUE FOR CONSTRUCTION - HUB

DRAWN: SDS
APPRV'D: BMF

CYL-HUB

PROJECT ADDRESS:
TULSA COUNTY, OK

PROJ. NO. 10438332

FURNITURE PLAN - AREA A

SCALE: As indicated

SHEET NUMBER:
A13.11

PHASE: ISSUE FOR CONSTRUCTION - HUB

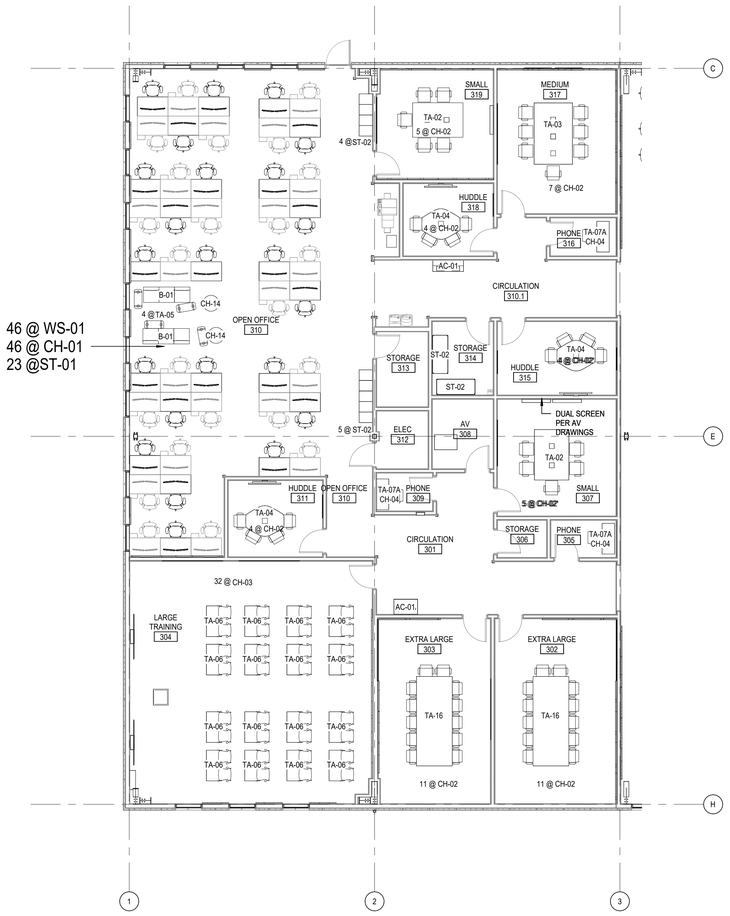

FURNITURE PLAN - AREA C

SCALE: 1/8" = 1'-0"

FURNITURE PLAN NOTES

A. FURNITURE PLAN GENERAL NOTES APPLY TO ALL FURNITURE PLAN SHEETS.
B. REFERENCE FURNITURE SCHEDULE. ACCESSIBLE VIA REWS.
C. 5% MINIMUM EMPLOYEE WORKSTATIONS TO BE ADA COMPLIANT
D. ALL CASEWORK SHOWN AS DASHED LINES.
E. ALL MK AND CAFE EQUIPMENT ARE PER FOOD SERVICE, UNO
F. PRINTERS OFOI. COORDINATE POWER AND DATA PER ELECTRICAL
G. FURNITURE OFOI. CONFERENCE TABLES LARGER THAN A PHONE ROOM AND ALL WORKSTATION DESKS WILL REQUIRE HARD ELECTRIC CONNECTIONS. REFER TO AV DRAWINGS FOR LOCATIONS AND COORDINATE POWER AND DATA PER ELECTRICAL AND TELECOM DRAWINGS
H. FURNITURE TO BE SLECTED AND PROCURED AS NEEDED BY DIRECTION OF TENANT AND COORDINATED WITH CONTRACTORS.
I. FURNITURE TAGS CONTAINING AN ASTERISK (*) ARE TO BE TEMPORARY PIECES FOR CONTRACTOR OCCUPANCY. FURNITURE TO BE SELECTED & PROCURED AS NEEDED BY DIRECTION OF TENANT AND COORDINATED WITH OCCUPYING CONTRACTORS.

4/3/2026 10:22:44 AM C:\Users\sshiffermiller\AppData\Local\Autodesk\Revit\Autodesk Revit 2026\CollaborationCache\LJQJFSTEJ7CDT2U0Vffe52b45-f4d4-4b8c-b86b-33af0e965a2b\e90ae421-493e-4a02-9712-762c6897d6cd.rvt

HDR, ENGINEERING INC.
1917 SOUTH 67th STREET
OMAHA, NEBRASKA 68106
(402) 399-1000
CA-0443

DLR GROUP
6457 FRANCES ST., STE. 200
OMAHA, NE 68106
(402) 742-4200

KIMLEY-HORN & ASSOC, INC.
1437 S BOULDER AVE.
TULSA, OK 74119
(918) 380-8868

STATE OF OKLAHOMA
SCOTT D SHIFFERMILLER
4/03/2026
A08960
LICENSED ARCHITECT

CONFIDENTIAL CLIENT
ISSUE FOR CONSTRUCTION
2026-04-03

KEY PLAN (AREAS)
N
A
B
C

REVISIONS		
NO.	DATE	DESCRIPTION
	2026-04-03	ISSUE FOR CONSTRUCTION - HUB

DRAWN: SDS
APPRV'D: BMF

CYL-HUB

PROJECT ADDRESS:
TULSA COUNTY, OK

PROJ. NO. 10438332

FURNITURE PLAN - AREA C

SCALE: As indicated

SHEET NUMBER:
A13.31

PHASE: ISSUE FOR CONSTRUCTION - HUB

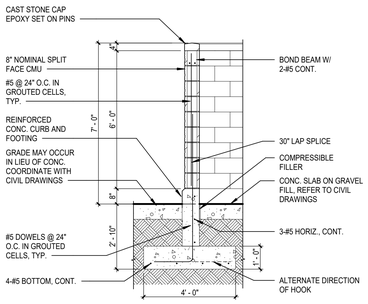

2A AS1.01.0 TYP. TRASH ENCLOSURE WALL SECTION
SCALE: 3/8" = 1'-0"

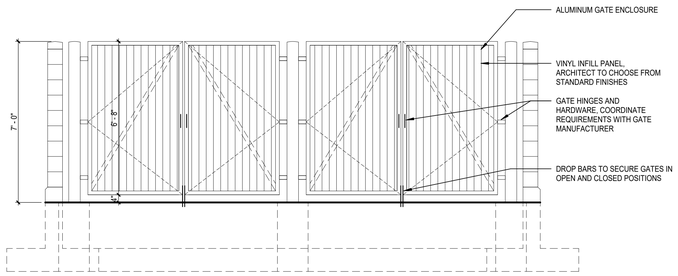

3A AS1.01.0 TRASH ENCLOSURE ELEVATION
SCALE: 3/8" = 1'-0"

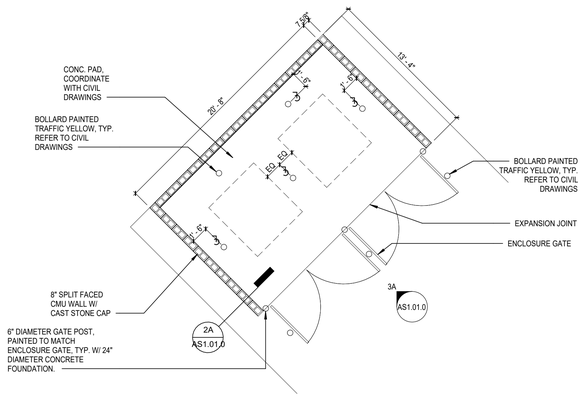

5A AS1.01.0 ENLARGED TRASH ENCLOSURE PLAN
SCALE: 3/16" = 1'-0"

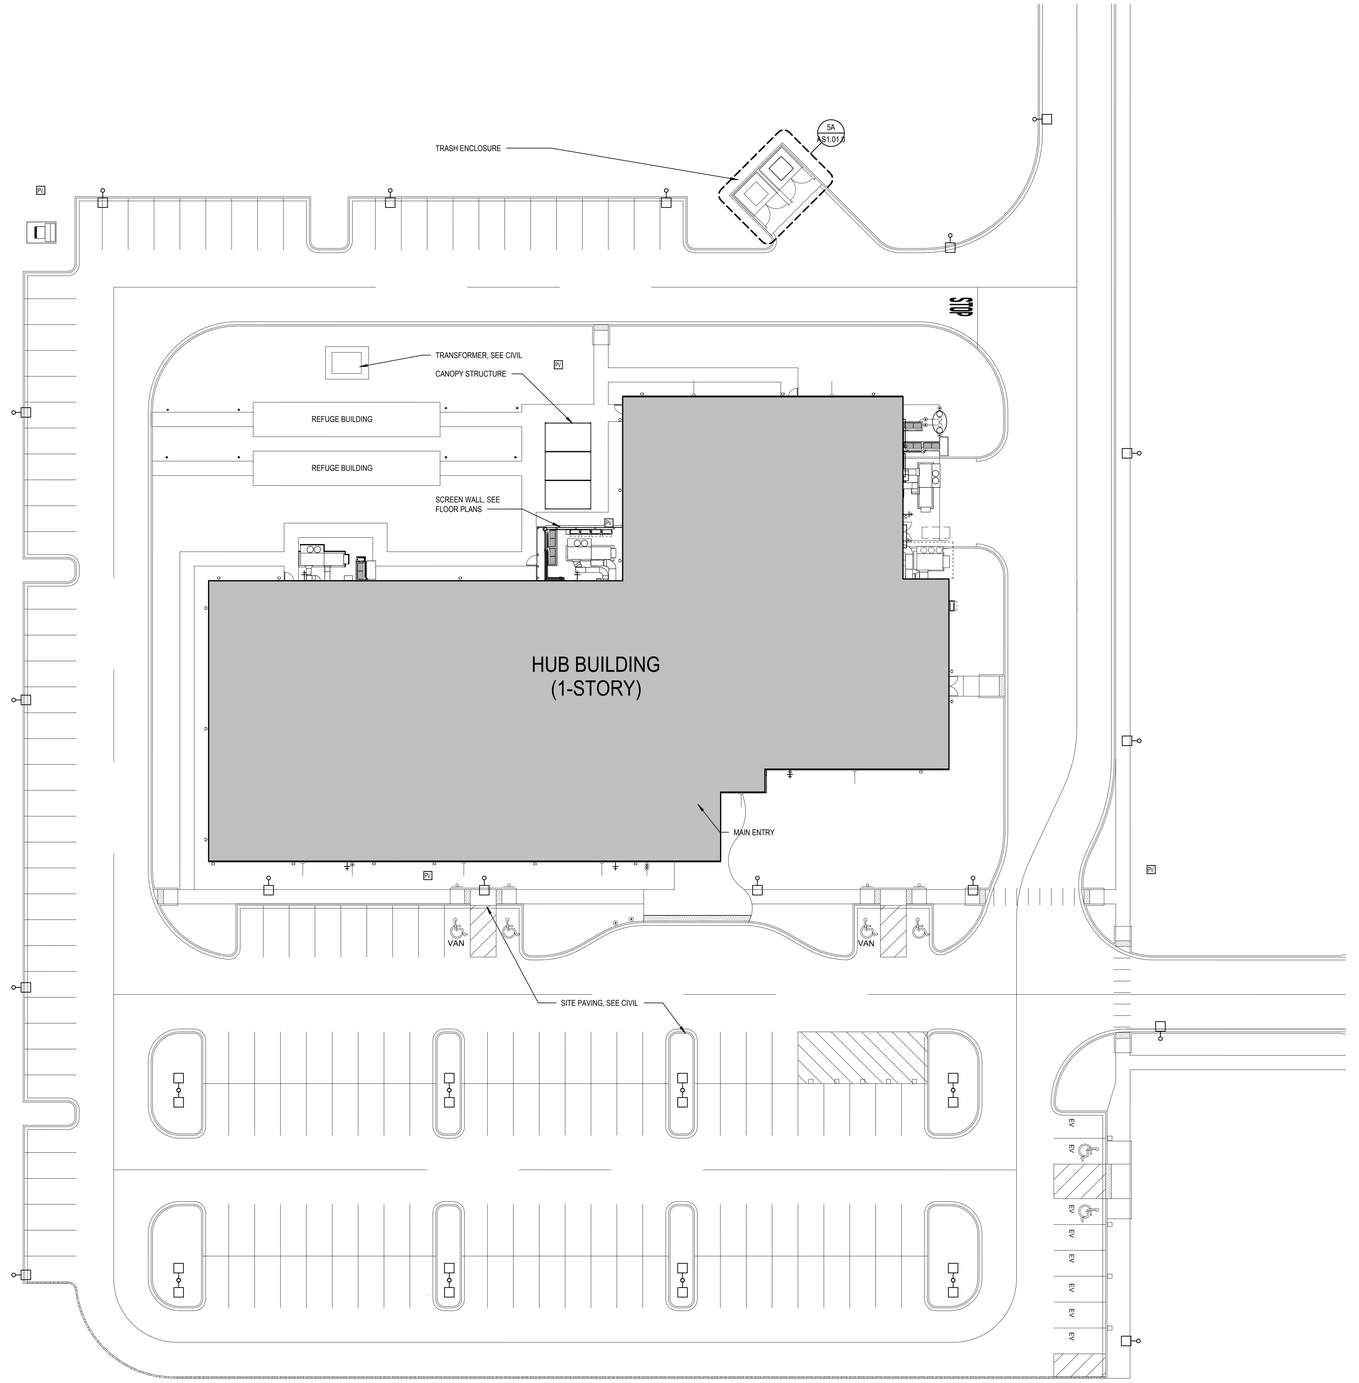

N ARCHITECTURAL SITE PLAN (PLACEHOLDER)
SCALE: 3/64" = 1'-0"

HDR, ENGINEERING INC.
1917 SOUTH 67th STREET
OMAHA, NEBRASKA 68106
(402) 399-1000
CA-0443

DLR GROUP
6457 FRANCES ST., STE. 200
OMAHA, NE 68106
(402) 742-4200

KIMLEY-HORN & ASSOC, INC.
1437 S BOULDER AVE.
TULSA, OK 74119
(918) 380-8868

STATE OF OKLAHOMA SCOTT D. SHIFFERMILLER 4/6/2026 A08960 REGISTERED ARCHITECT

CONFIDENTIAL CLIENT
ISSUE FOR CONSTRUCTION
2026-04-03

KEY PLAN (AREAS)

REVISIONS		
NO.	DATE	DESCRIPTION
	2026-04-03	ISSUE FOR CONSTRUCTION - HUB

DRAWN: SDS
APPRV'D: BMF

CYL-HUB
PROJECT ADDRESS:
TULSA COUNTY, OK
PROJ. NO. 10438332

ARCHITECTURAL SITE PLAN
SCALE: As indicated

SHEET NUMBER:
AS1.01.0
PHASE: ISSUE FOR CONSTRUCTION - HUB

4/3/2026 10:17:45 AM C:\Users\sshiffermiller\AppData\Local\Autodesk\Revit\Autodesk Revit 2026\Collaboration\Cache\LJQJFSTEJ7CDTZUW\ffe82b45-f4d4-4d8c-b66b-33af0e9852b2\e90ae421-493e-4a02-9712-762c897906cd.rvt

PROJECT DESCRIPTION
SINGLE STORY OFFICE BUILDING. PRIMARY USE OF BUILDING WILL BE OPEN OFFICE SPACE, CONFERENCE ROOMS, AND A MICRO-KITCHEN TO SUPPORT THE TENANT.

PROJECT ADDRESS
TBD TULSA COUNTY, OK

BUILDING CODE EDITIONS
IBC 2018, ICC A117.1, 2018 IFGC, 2018 IMC, 2018 IPC, 2020 NEC, 2018 IFC

OCCUPANCY CLASSIFICATION GROUP(S):	A-2 ASSEMBLY A-3 ASSEMBLY B BUSINESS
OCCUPANCY SEPARATION: (PER 508.4)	1 HR SPRINKLERED

CONSTRUCTION TYPE USED	TYPE V-B	
	CODE MAXIMUM GSF SPRINKLERED	PROPOSED
BUILDING HEIGHT	60'	14'-0"
NO. OF STORIES	2	1
FLOOR AREA (B)	36,000 SF	29,400 SF
SPRINKLERS USED		YES

TABLE 601

BUILDING ELEMENT TYPE V-B	RATING REQUIRED	RATING PROVIDED
STRUCTURAL FRAME	0-HR	0-HR
BEARING WALLS - EXTERIOR* BEARING WALLS - INTERIOR	0-HR 0-HR	0-HR 0-HR
NON-BEARING WALLS & PARTITIONS - EXTERIOR	SEE BELOW- TABLE 602 (2018 IBC)	
NON-BEARING WALLS & PARTITIONS - INTERIOR	0-HR	0-HR
FLOOR CONSTRUCTION & SECONDARY MEMBERS	0-HR	N/A
ROOF CONSTRUCTION & SECONDARY MEMBERS	0-HR	0-HR

*NOT LESS THAN THE FIRE-RESISTANCE RATING BASED ON FIRE SEPARATION DISTANCE (SEE TABLE 602).

704.10 EXTERIOR STRUCTURAL MEMBERS: **LOAD-BEARING STRUCTURAL MEMBERS LOCATED WITHIN THE *EXTERIOR WALLS*** OR ON THE OUTSIDE OF A BUILDING OR STRUCTURE SHALL BE PROVIDED WITH THE HIGHEST *FIRE-RESISTANCE RATING* AS DETERMINED IN ACCORDANCE WITH THE FOLLOWING:
1. AS REQUIRED BY TABLE 601 FOR THE TYPE OF BUILDING ELEMENT BASED ON THE TYPE OF CONSTRUCTION OF THE BUILDING.
2. AS REQUIRED BY TABLE 601 FOR EXTERIOR BEARING WALLS BASED ON THE TYPE OF CONSTRUCTION.
3. AS REQUIRED BY TABLE 602 (2018 IBC) FOR *EXTERIOR WALLS* BASED ON THE *FIRE SEPARATION DISTANCE*.

TABLE 602 (2018 IBC)

FIRE-RESISTANCE RATING FOR EXTERIOR WALLS BASED ON FIRE SEPARATION DISTANCE (TABLE 602):	CONSTRUCTION TYPE	OCCUPANCY GROUPS A & B
X <5':	V-B	1-HR
5' ≤ X < 10':	V-B	1-HR
10' ≤ X < 30':	V-B	0-HR
X ≥ 30':	V-B	0-HR

TABLE 705.8 - OPENINGS

	0-3'	>3'-5'	>5'-10'	>10'-15'	>15'-20'	>20'-25'	>25-30'	>30'
UNPROTECTED, SPRINKLERED	NOT PERMITTED	15%	25%	45%	75%	NO LIMIT	NO LIMIT	NO LIMIT

OCCUPANCY GROUP	B	TOTAL GSF
AREA A	11,781	28,385 GSF
AREA B	10,396	
AREA C	6,208	

	PROVIDED	REQUIRED PER	TYPE/CLASS/AREAS OF COVERAGE
AUTOMATIC SPRINKLER SYSTEM:	YES	903.2.1.2 & 506.2	NFPA 13, THROUGHOUT
STANDPIPE SYSTEM:	NO	905.3.1	
MANUAL FIRE ALARM BOX	YES	907.2	
SMOKE ALARMS	YES	907.2.10.3 & 907.2.10.4	COOKING AREAS & SHOWERS
AUDIBLE ALARMS:	YES	907.5.2.1	THROUGHOUT
VISIBLE ALARMS:	YES	907.5.2.3	THROUGHOUT
FIRE EXTINGUISHERS	YES	906	NOTED ON PLANS, 75' MAX & 2-A RATED

TABLE 1017

OCCUPANCY GROUP	EXIT ACCESS TRAVEL DISTANCE WITHOUT SPRINKLERS	EXIT ACCESS TRAVEL DISTANCE WITH SPRINKLERS
B	200 FT	300 FT

CLIMATE ZONE: ZONE 3

BUILDING ELEMENT	**REQUIREMENT PER 502.2**
ROOF INSULATION - METAL BUILDING	R-19 + R-10
WALLS ABOVE GRADE, METAL BUILDING	R-13
SLAB-ON-GRADE FLOORS - UNHEATED SLABS	NR
	REQUIREMENT PER 502.3
FIXED FENESTRATION U-FACTOR	0.60
ENTRANCE DOOR FENESTRATION U-FACTOR	0.90
FENESTRATION (PROJECTION FACTOR <0.25) SHGC	0.25

SEE STRUCTURAL FOR SPECIAL INSPECTION AND STRUCTURAL OBSERVATION REQUIREMENTS.

TOTAL OCCUPANT LOAD, FIXTURES

Occupancy Group	OCCUPANT LOAD
A	208
B	493
	701

TABLE 2902.1

OCCUPANCY TYPE	WATER CLOSETS (URINALS SEE SECTION 424.2 OF THE INTERNATIONAL PLUMBING CODE)		LAVATORIES		DRINKING FOUNTAINS	OTHER
	MALE	FEMALE	MALE	FEMALE		
ASSEMBLY (FOOD COURT)	1 PER 75*	1 PER 75*	1 PER 200		1 PER 500	1 SERVICE SINK
BUSINESS	1 PER 25 FOR THE FIRST 50 AND 1 PER 50 FOR THE REMAINDER EXCEEDING 50		1 PER 40 FOR THE FIRST 80 AND 1 PER 80 FOR THE REMAINDER EXCEEDING 80		1 PER 100	1 SERVICE SINK

	ASSEMBLY NUMBER REQUIRED	BUSINESS NUMBER REQUIRED	**TOTAL NUMBER PROVIDED**	ASSEMBLY NUMBER REQUIRED	BUSINESS NUMBER REQUIRED	**TOTAL NUMBER PROVIDED**	ASSEMBLY NUMBER REQUIRED	BUSINESS NUMBER REQUIRED	**TOTAL NUMBER PROVIDED**	ASSEMBLY NUMBER REQUIRED	BUSINESS NUMBER REQUIRED	**TOTAL NUMBER PROVIDED**
AREAS A+B+C	4	11	**15**	2	8	**11**	1	5	**6+MK EQUIP****	1	1	**2**

*RESTROOMS AND LAVATORIES ARE ALL-GENDER:
IBC 2902.1.2 Single-user toilet facility and bathing room fixtures. The plumbing fixtures located in single-user toilet facilities and bathing rooms, including family or assisted-use toilet and bathing rooms that are required by Section 1109.2, shall contribute toward the total number of required plumbing fixtures for a building or tenant space. Single-user toilet facilities and bathing rooms, and family or assisted-use toilet rooms and bathing rooms shall be identified for use by either sex.

**WATER BOTTLE FILLERS
IPC 410.1 Approval. Drinking fountains shall conform to ASME A112.19.1M, ASME A112.19.2M or ASME A112.19.9M and water coolers shall conform to ARI 1010. Drinking fountains and water coolers shall conform to NSF 61, Section 9. Where water is served in restaurants, drinking fountains shall not be required. In other occupancies, where drinking fountains are required, water coolers or bottled water dispensers shall be permitted to be substituted for not more than 50 percent of the required drinking fountains.

4/3/2026 10:17:15 AM C:\Users\sshiffermiller\AppData\Local\Autodesk\Revit\Autodesk Revit 2026\Collaboration\Cache\LJQJFSTEJ7CDTZUW\ffe82045-f4d4-4d8c-b665-33af0e9852b2\b90ae421-493e-4a02-3f72-762c897906cd.rvt

HDR, ENGINEERING INC.
1917 SOUTH 67th STREET
OMAHA, NEBRASKA 68106
(402) 399-1000
CA-0443

DLR GROUP
6457 FRANCES ST., STE. 200
OMAHA, NE 68106
(402) 742-4200

KIMLEY-HORN & ASSOC, INC.
1437 S BOULDER AVE.
TULSA, OK 74119
(918) 380-8868

STATE OF OKLAHOMA
SCOTT D. SHIFFERMILLER
4/03/2026
A08950
REGISTERED ARCHITECT

CONFIDENTIAL CLIENT
ISSUE FOR CONSTRUCTION
2026-04-03

REVISIONS

NO.	DATE	DESCRIPTION
	2026-04-03	ISSUE FOR CONSTRUCTION - HUB

DRAWN: SDS
APPRV'D: BMF

CYL-HUB
PROJECT ADDRESS:
TULSA COUNTY, OK
PROJ. NO. 10438332

CODE SUMMARY
SCALE: 1/16" = 1'-0"

SHEET NUMBER:
CP0.01
PHASE: ISSUE FOR CONSTRUCTION - HUB

GROSS AREA SCHEDULE

BUILDING AREA	NAME	OCCUPANCY GROUP	AREA
A	BUSINESS AREAS	B	11781 SF
B	ASSEMBLY - CAFETERIA	A2	5330 SF
B	ASSEMBLY - LECTURE HALL	A3	878 SF
B	BUSINESS AREAS	B	4168 SF
C	BUSINESS AREAS	B	6208 SF
			28365 SF

OCCUPANT LOAD TABLE

NAME	NUMBER	FUNCTION OF SPACE	AREA	GROSS/ NET	OLF	OCCUPANT LOAD
JANITOR	106	ACCESSORY STORAGE, MECH EQUIP ROOMS	39 SF	GROSS	300	1
MK STORAGE	107	ACCESSORY STORAGE, MECH EQUIP ROOMS	293 SF	GROSS	300	1
STORAGE	107A	ACCESSORY STORAGE, MECH EQUIP ROOMS	120 SF	GROSS	300	1
STORAGE	109	ACCESSORY STORAGE, MECH EQUIP ROOMS	154 SF	GROSS	300	1
MDF	113	ACCESSORY STORAGE, MECH EQUIP ROOMS	181 SF	GROSS	300	1
ELEC	128	ACCESSORY STORAGE, MECH EQUIP ROOMS	154 SF	GROSS	300	1
MECH	129	ACCESSORY STORAGE, MECH EQUIP ROOMS	69 SF	GROSS	300	1
MK	108	ASSEMBLY - STANDING	92 SF	NET	5	19
MOTHER'S	105	ASSEMBLY FIXED SEATING	89 SF	NET		1
PHONE	114	ASSEMBLY FIXED SEATING	38 SF	NET		1
PHONE	115	ASSEMBLY FIXED SEATING	38 SF	NET		1
PHONE	124	ASSEMBLY FIXED SEATING	35 SF	NET		1
PHONE	125	ASSEMBLY FIXED SEATING	36 SF	NET		1
WORK LOUNGE SEATING	101	ASSEMBLY W/O FIXED SEATS (UNCONCENTRATED)	49 SF	NET	15	4
WORK LOUNGE SEATING	101	ASSEMBLY W/O FIXED SEATS (UNCONCENTRATED)	109 SF	NET	15	8
WORK LOUNGE SEATING	101	ASSEMBLY W/O FIXED SEATS (UNCONCENTRATED)	225 SF	NET	15	15
HUDDLE	104	ASSEMBLY W/O FIXED SEATS (UNCONCENTRATED)	115 SF	NET	15	8
MK SEATING	108	ASSEMBLY W/O FIXED SEATS (UNCONCENTRATED)	165 SF	NET	15	11
MK SEATING	108	ASSEMBLY W/O FIXED SEATS (UNCONCENTRATED)	229 SF	NET	15	16
LARGE	116	ASSEMBLY W/O FIXED SEATS (UNCONCENTRATED)	292 SF	NET	15	20
LARGE	117	ASSEMBLY W/O FIXED SEATS (UNCONCENTRATED)	138 SF	NET	15	10
HUDDLE	118	ASSEMBLY W/O FIXED SEATS (UNCONCENTRATED)	137 SF	NET	15	10
HUDDLE	119	ASSEMBLY W/O FIXED SEATS (UNCONCENTRATED)	137 SF	NET	15	10
SMALL	122	ASSEMBLY W/O FIXED SEATS (UNCONCENTRATED)	181 SF	NET	15	13
MEDIUM	123	ASSEMBLY W/O FIXED SEATS (UNCONCENTRATED)	209 SF	NET	15	14
VESTIBULE	102	BUSINESS AREAS	249 SF	GROSS	100	3
SECURITY	103	BUSINESS AREAS	170 SF	GROSS	100	2
OFFICE SUITE	112	BUSINESS AREAS	4406 SF	GROSS	100	45
						220
STORAGE	209	ACCESSORY STORAGE, MECH EQUIP ROOMS	67 SF	GROSS	300	1
AV	209.2	ACCESSORY STORAGE, MECH EQUIP ROOMS	40 SF	GROSS	300	1
STORAGE	211	ACCESSORY STORAGE, MECH EQUIP ROOMS	109 SF	GROSS	300	1
ELEC	224	ACCESSORY STORAGE, MECH EQUIP ROOMS	44 SF	GROSS	300	1
STORAGE	226	ACCESSORY STORAGE, MECH EQUIP ROOMS	85 SF	GROSS	300	1
CAFE SERVICE	201	ASSEMBLY - STANDING	29 SF	NET	5	6
CAFE SERVICE	201	ASSEMBLY - STANDING	29 SF	NET	5	6
CAFE SERVICE	201	ASSEMBLY - STANDING	37 SF	NET	5	8
CAFE SERVICE	201	ASSEMBLY - STANDING	37 SF	NET	5	8
CAFE SERVICE	201	ASSEMBLY - STANDING	38 SF	NET	5	8
CAFE SERVICE	201	ASSEMBLY - STANDING	78 SF	NET	5	16
FLEX SPACE	208	ASSEMBLY FIXED SEATING	850 SF	NET		94
PHONE	222	ASSEMBLY FIXED SEATING	42 SF	NET		1
PHONE	225	ASSEMBLY FIXED SEATING	31 SF	NET		1
CAFE SEATING	201	ASSEMBLY W/O FIXED SEATS (UNCONCENTRATED)	119 SF	NET	15	8
CAFE SEATING	201	ASSEMBLY W/O FIXED SEATS (UNCONCENTRATED)	119 SF	NET	15	8
CAFE SEATING	201	ASSEMBLY W/O FIXED SEATS (UNCONCENTRATED)	164 SF	NET	15	11
CAFE SEATING	201	ASSEMBLY W/O FIXED SEATS (UNCONCENTRATED)	285 SF	NET	15	19
LARGE	215	ASSEMBLY W/O FIXED SEATS (UNCONCENTRATED)	264 SF	NET	15	18
SMALL	216	ASSEMBLY W/O FIXED SEATS (UNCONCENTRATED)	185 SF	NET	15	13
HUDDLE	220	ASSEMBLY W/O FIXED SEATS (UNCONCENTRATED)	99 SF	NET	15	7
HUDDLE	221	ASSEMBLY W/O FIXED SEATS (UNCONCENTRATED)	114 SF	NET	15	8
MEDIUM	223	ASSEMBLY W/O FIXED SEATS (UNCONCENTRATED)	204 SF	NET	15	14
OFFICE SUITE	210	BUSINESS AREAS	2716 SF	GROSS	100	28
KITCHEN	203	KITCHENS, COMMERCIAL	2080 SF	GROSS	200	14
						301
STORAGE	306	ACCESSORY STORAGE, MECH EQUIP ROOMS	66 SF	GROSS	300	1
AV	308	ACCESSORY STORAGE, MECH EQUIP ROOMS	82 SF	GROSS	300	1
ELEC	312	ACCESSORY STORAGE, MECH EQUIP ROOMS	59 SF	GROSS	300	1
STORAGE	313	ACCESSORY STORAGE, MECH EQUIP ROOMS	76 SF	GROSS	300	1
STORAGE	314	ACCESSORY STORAGE, MECH EQUIP ROOMS	86 SF	GROSS	300	1
LARGE TRAINING	304	ASSEMBLY FIXED SEATING	1004 SF	NET		32
PHONE	305	ASSEMBLY FIXED SEATING	36 SF	NET		1
PHONE	309	ASSEMBLY FIXED SEATING	30 SF	NET		1
PHONE	316	ASSEMBLY FIXED SEATING	37 SF	NET		1
EXTRA LARGE	302	ASSEMBLY W/O FIXED SEATS (UNCONCENTRATED)	331 SF	NET	15	23
EXTRA LARGE	303	ASSEMBLY W/O FIXED SEATS (UNCONCENTRATED)	301 SF	NET	15	21
SMALL	307	ASSEMBLY W/O FIXED SEATS (UNCONCENTRATED)	208 SF	NET	15	14
HUDDLE	311	ASSEMBLY W/O FIXED SEATS (UNCONCENTRATED)	123 SF	NET	15	9
HUDDLE	315	ASSEMBLY W/O FIXED SEATS (UNCONCENTRATED)	135 SF	NET	15	9
MEDIUM	317	ASSEMBLY W/O FIXED SEATS (UNCONCENTRATED)	255 SF	NET	15	17
HUDDLE	318	ASSEMBLY W/O FIXED SEATS (UNCONCENTRATED)	96 SF	NET	15	7
SMALL	319	ASSEMBLY W/O FIXED SEATS (UNCONCENTRATED)	191 SF	NET	15	13
OFFICE SUITE	310	BUSINESS AREAS	2632 SF	GROSS	100	27
						180
						701

= CALCULATED OCCUPANT LOAD OVERRIDEN DUE TO FUNCTION OF SPACE SUPPORTED BY FURNITURE AND DOOR HARDWARE

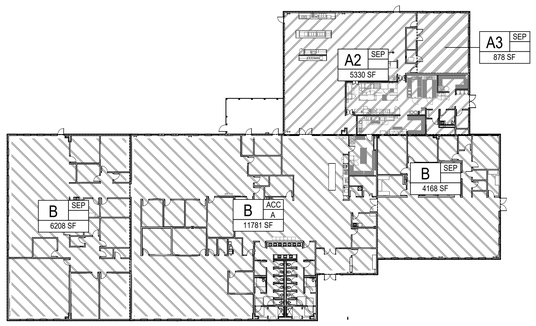

OCCUPANCY GROUP PLAN - AREAS A THROUGH C

SCALE: 1/32" = 1'-0"

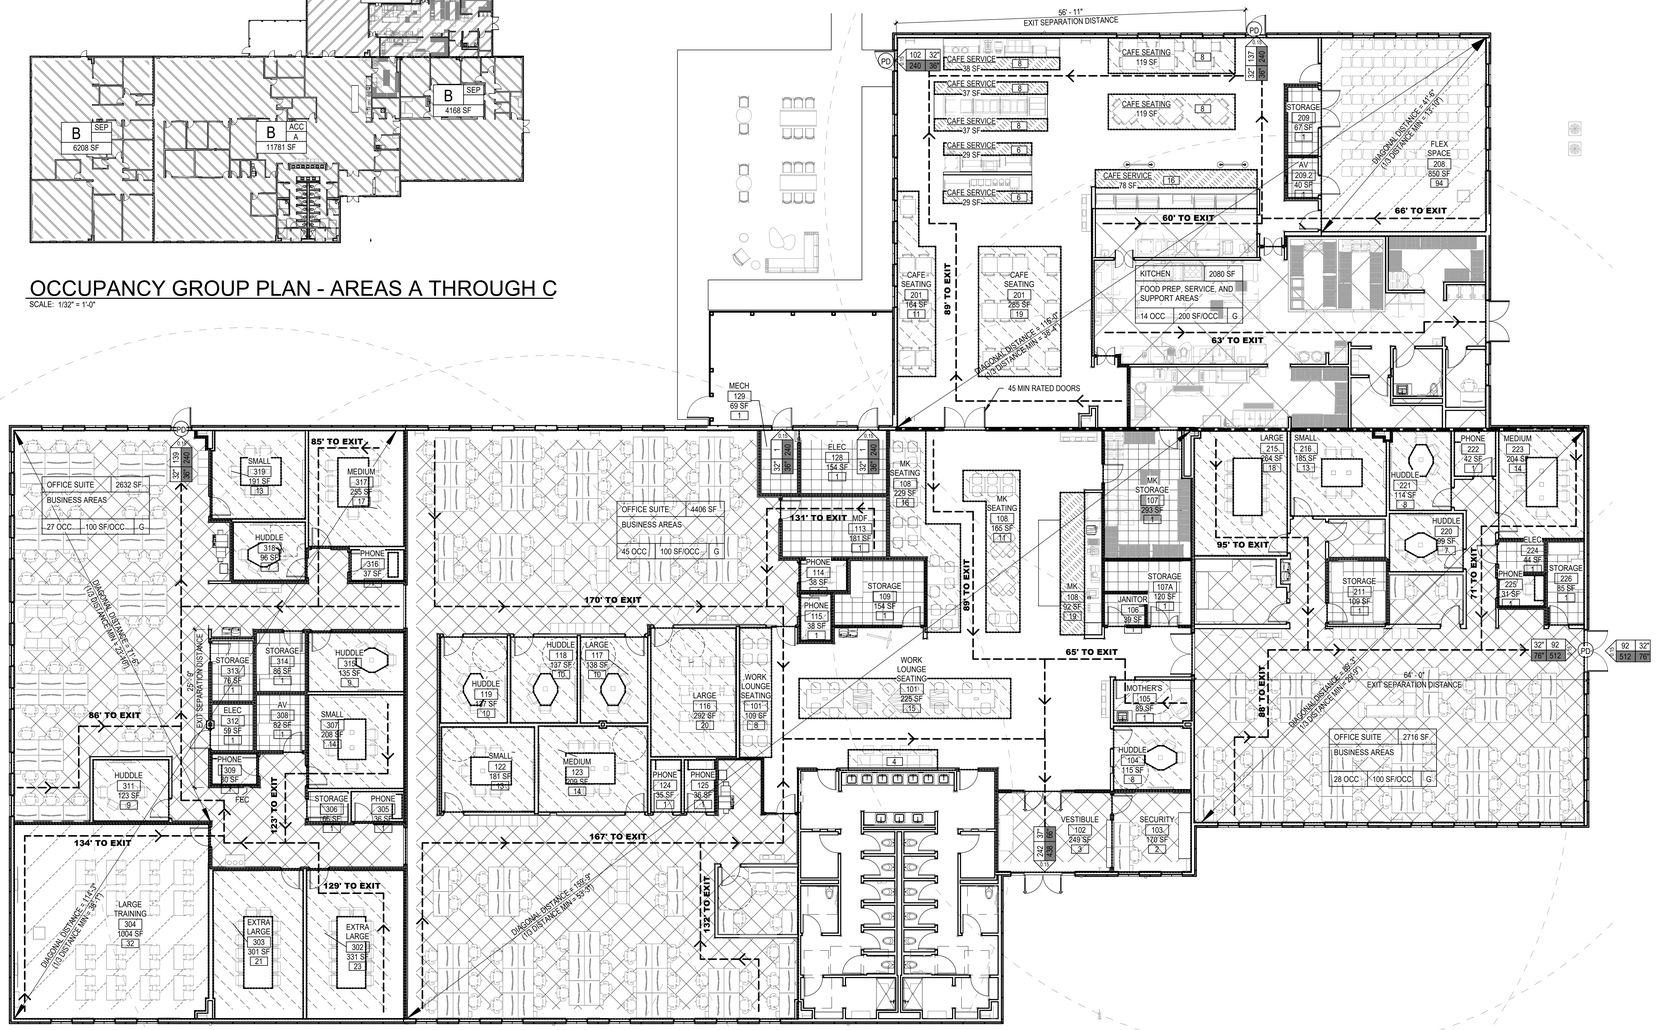

CODE PLAN - AREAS A THROUGH C

SCALE: 1" = 10'-0"

OCCUPANCY GROUP PATTERNS

B BUSINESS

A2 ASSEMBLY

A3 ASSEMBLY

LEGEND - OCCUPANCY GROUP PLANS

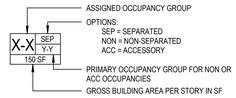

TOTAL OCCUPANT LOAD	
BUILDING AREA	TOTAL OCCUPANTS PER AREA
A	220
B	301
C	180
	701

OCCUPANCY LOAD FACTOR PATTERNS

5 NET SF

15 NET SF

100 GROSS SF

300 GROSS SF

OCCUPANT LOAD DETERMINED BY SEAT COUNT

SYMBOL LEGEND

OCCUPANT LOAD TAG (GROSS)
- SEE PATTERN FOR APPLIED LOAD FACTOR

AREA NAME	XXX SF
SPACE FUNCTION	
XXX OCC	XXX SF/OCC G

OCCUPANT LOAD TAG (NET)

XXX — AREA NAME
XXX — ROOM NUMBER
XXX SF — AREA (SF)
— OCCUPANT LOAD

PD — PANIC DEVICE(S)
XX MIN — DOOR FIRE RATING

-1 HOUR RATED WALL

FE(C) — FIRE EXTINGUISHER (CABINET) & 75' RADIUS

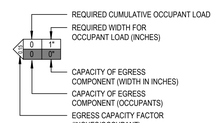

GENERAL NOTES

1. EXIT SIGN LOCATION WILL BE ON ELECTRICAL SET OF DRAWINGS, RCPS, AND SPECIFICATION.
2. ALL DOOR WIDTHS AND HARDWARE ARE ON DOOR SCHEDULE AND SPECIFICATION.

HDR, ENGINEERING INC.
1917 SOUTH 67th STREET
OMAHA, NEBRASKA 68106
(402) 399-1000
CA-0443

DLR GROUP
6457 FRANCES ST., STE. 200
OMAHA, NE 68106
(402) 742-4200

KIMLEY-HORN & ASSOC, INC.
1437 S BOULDER AVE.
TULSA, OK 74119
(918) 380-8868

STATE OF OKLAHOMA — SCOTT D. SHIFFERMILLER — 4/6/2026 — A08960 — LICENSED ARCHITECT

CONFIDENTIAL CLIENT
ISSUE FOR CONSTRUCTION
2026-04-03

KEY PLAN (AREAS)

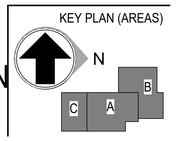

REVISIONS		
NO.	DATE	DESCRIPTION
	2026-04-03	ISSUE FOR CONSTRUCTION - HUB

DRAWN: SDS
APPRV'D: BMF

CYL-HUB

PROJECT ADDRESS:
TULSA COUNTY, OK

PROJ. NO. 10438332

CODE PLAN

SCALE: As indicated

SHEET NUMBER:
CP1.01

PHASE: ISSUE FOR CONSTRUCTION - HUB

C:\Users\sshiffermiller\AppData\Local\Autodesk\Revit\Autodesk Revit 2026\Collaboration\Cache\LTJOJFSTE37CDT2UW\ffe32b45-f4d4-458c-b66b-33af0b9b52b\e90ae421-493a-4a02-9712-762c897906cd.rvt
4/3/2026 10:17:31 AM