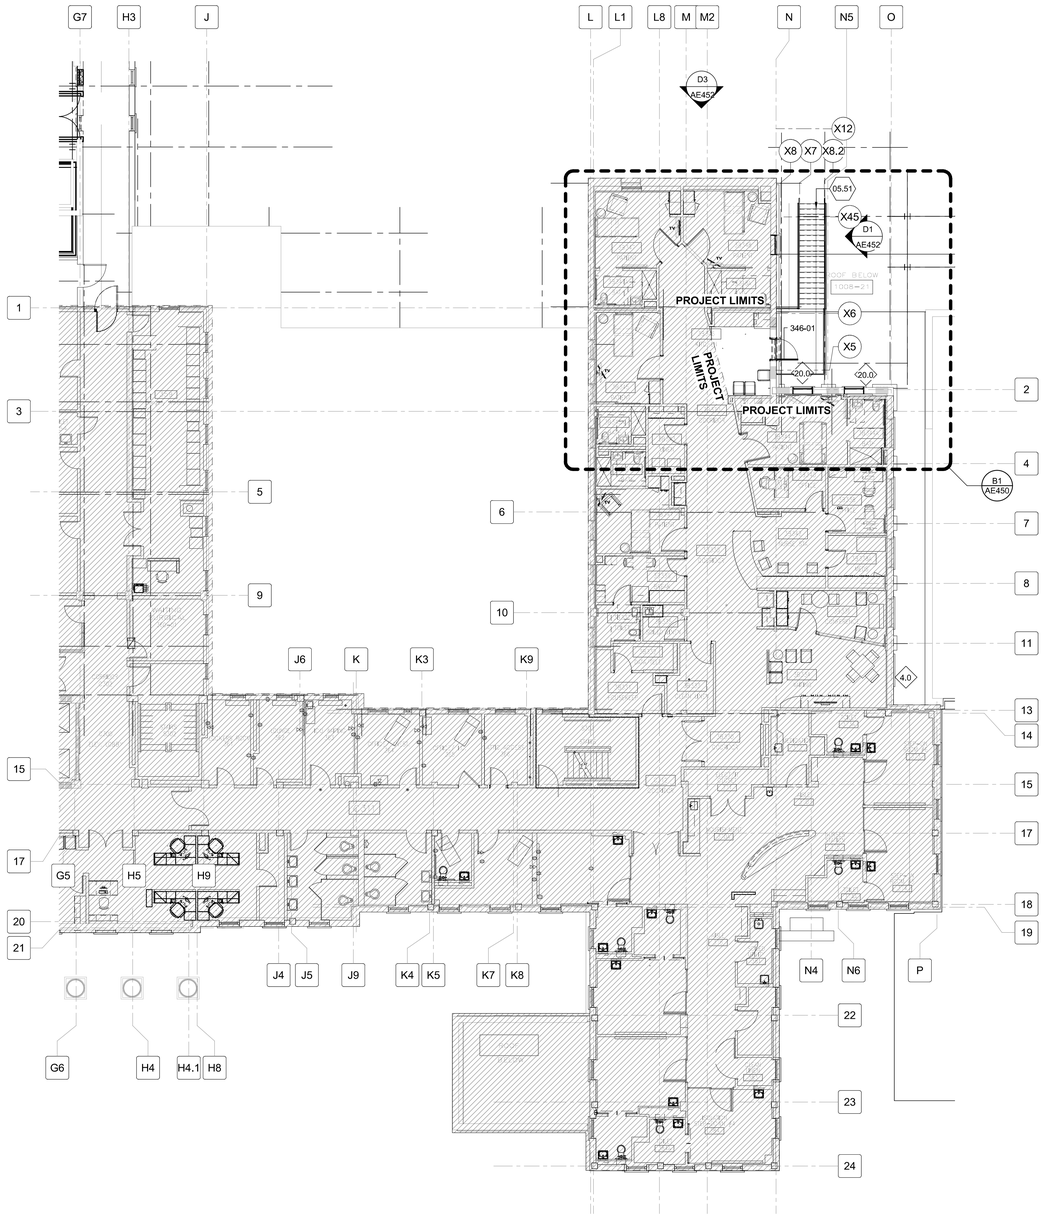

D4 **OVERALL THIRD FLOOR CONSTRUCTION PLAN - PHASE 1**

3/32" = 1'-0"

0 5' 10' 20'

GENERAL SHEET NOTES

A. REFER TO SHEET AI001 FOR GENERAL FLOOR PLAN NOTES AND SYMBOLS.
B. FOR PATIENT BED, HEADWALL, & PATIENT LIFT COORDINATION, SEE REFLECTED CEILING PLAN SHEETS , QH102 - QH104, AND PATIENT LIFT SUPPORT A3 / AE501.
C. FOR TYPICAL PATIENT BEDROOM / TOILET ROOM LAYOUT, SEE TYPICAL PLANS ON AE404.
D. ALL RATED PENETRATIONS TO BE SEALED WITH RED FIRE RATED CAULKING. USE ACOUSTICAL CAULKING ON ALL OTHER WALL PENETRATIONS.
E. FOR DOOR INFORMATION SEE AE400 SERIES SHEETS & AE601.
F. FOR PARTITION TYPES SEE GI501, AND WALL IDENTIFICATION TAGS, SEE AE400 SERIES SHEETS.
G. FOR RAISED FLOOR LAYOUT SEE SHEETS AE106.
H. FOR WINDOW TYPES & DETAILS, SEE AE602 FOR INFORMATION.

SHEET KEYNOTES

05.51 NEW EXTERIOR EGRESS METAL STAIRS, SEE SHEETS AE450-AE460 FOR ENLARGED PLANS AND DETAILS. ALSO REFER TO STRUCTURAL.

SYMBOLS LEGEND

PROJECT LIMITS

NOT IN SCOPE
AREA OUTSIDE OF PROJECT LIMITS

PARTITION GRAPHICS

PARTITION PHASING

EXISTING ELEMENT TO REMAIN

EXISTING ELEMENT TO BE DEMOLISHED

TEMPORARY 1-HOUR RATED ELEMENT TO BE CONSTRUCTED AND DEMOLISHED IN SAME PHASE

PARTITION RATING

NO RATING

SMOKE RESISTIVE PARTITION - NON RATED

1 HOUR FIRE BARRIER

1 HOUR FIRE/SMOKE BARRIER

2 HOUR FIRE BARRIER

2 HOUR FIRE/ SMOKE BARRIER

KEY PLAN

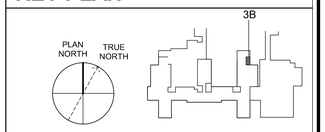

THIRD FLOOR FFE: 1505.0'

SECOND FLOOR FFE: 1493.0' FIRST FLOOR FFE: 1479.0'

Revisions:

No.	Description	Date

CONSULTANTS:

BRITT, PETERS AND ASSOCIATES INC. consulting engineers

8701 RED OAK BLVD, SUITE 500
CHARLOTTE, NC 28217
PHONE: 704.522.0495
WWW.BRITTPETERS.COM

Seal:

Digital Signatures not valid without Certificate below seal.

JONATHAN M. OAKS REGISTERED ARCHITECT 31080 CHARLOTTE, NC

ARCHITECT / ENGINEERS:

HARRELL • DESIGN GROUP, PC •

8016 TOWER POINT DRIVE P 704.814.1320
CHARLOTTE, NC 28227 F 704.321.0833

HDG PROJECT: 18002
COPYRIGHT © 2023

Drawing Title: **OVERALL THIRD FLOOR CONSTRUCTION PLAN - PHASE 1**

Project Phase: BID DOCUMENTS

FULLY SPRINKLERED

Project Title: **RENOVATE MED SURGE WARDS**

Location: VETERANS HEALTHCARE SYSTEM OF THE OZARKS

Date: MARCH 24, 2024 | Checked: JC/LK | Drawn: DW

Project Number: 564-17-140

Building Number: 1

Drawing Number: **AE104**

Sheet 42 of 162

Engineering Service
VETERANS HEALTH CARE SYSTEM OF THE OZARKS
VA U.S. Department of Veterans Affairs