SHEET KEYNOTES

22.01 NEW MEDICAL GAS ALARM PANELS, SEE PLUMBING DRAWING PG101 FOR INFORMATION.

GENERAL SHEET NOTES

NOTE: REFER TO ALL PHASING SHEETS. GENERAL CONTRACTOR SHALL ENSURE THAT ALL CONTRACTORS ARE RESPONSIBLE FOR COORDINATION ACROSS ENTIRE SET OF CONSTRUCTION DOCUMENTS.

A. FOR WALL SECTIONS, SILL, AND HEAD HEIGHT ELEVATIONS, SEE SHEET AE602 FOR INFORMATION.
B. REFER TO SHEET A801 FOR GENERAL ELEVATION NOTES.
C. SEE COVER SHEET G001 FOR INFORMATION ON DEDUCT ALTERNATES.

SYMBOLS LEGEND

A — LETTER DENOTES SIGN TYPE

SIGN ELEVATION

FOR SIGNAGE LOCATIONS AND INFORMATION SEE SHEETS QH100 SERIES AND AF501.

P-2 — MATERIAL TAG

FOR MATERIALS SCHEDULE AND INFORMATION, SEE SHEETS AF601 AND AF602.

A1014 — EQUIPMENT TAG

FOR EQUIPMENT SCHEDULE AND INFORMATION, SEE SHEET QH601.

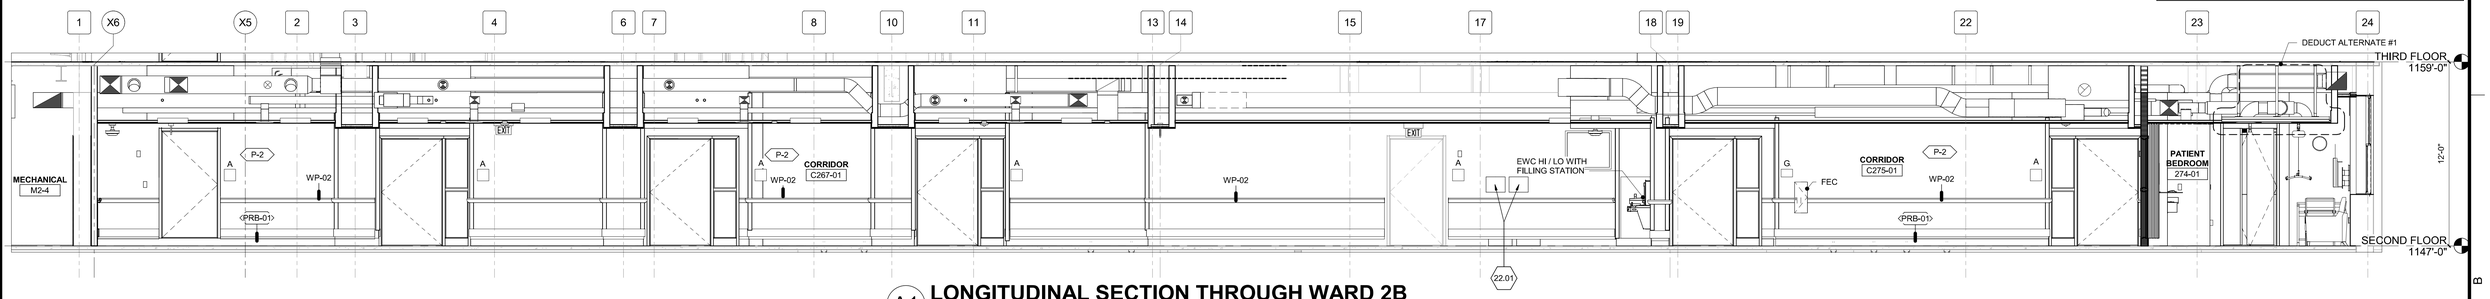

A1 LONGITUDINAL SECTION THROUGH WARD 2B

1/4" = 1'-0"

B1 LONGITUDINAL SECTION THROUGH WARD 2

1/4" = 1'-0"

Revisions:

No.	Description	Date

CONSULTANTS:

BRITT, PETERS AND ASSOCIATES INC consulting engineers
8701 RED OAK BLVD, SUITE 500
CHARLOTTE, NC 28217
PHONE: 704.522.0495
WWW.BRITTPETERS.COM

Seal:

Digital Signature not valid without Certificate below seal.

JONATHAN M. OAK — REGISTERED ARCHITECT — 13080 — CHARLOTTE, NC

ARCHITECT / ENGINEERS:

HARRELL • DESIGN GROUP, PC •
8016 TOWER POINT DRIVE
CHARLOTTE, NC 28227
P 704.814.1320
F 704.321.0833
HDG PROJECT: 18002
COPYRIGHT © 2023

Drawing Title: **PARTIAL BUILDING SECTIONS**

Project Phase: BID DOCUMENTS

FULLY SPRINKLERED

Project Title: **RENOVATE MED SURGE WARDS**

Location: VETERANS HEALTHCARE SYSTEM OF THE OZARKS

Date: MARCH 24, 2024 | Checked: JC/LK | Drawn: MS

Project Number: 564-17-140

Building Number: 1

Drawing Number: **AE301**

Sheet 49 of 162

Engineering Service
VETERANS HEALTH CARE SYSTEM OF THE OZARKS
VA U.S. Department of Veterans Affairs