PARTITION TYPE LEGEND

PARTITION TYPE MODIFIERS:

1 - PROVIDE MOISTURE RESISTANT (GREEN) BOARD ON KITCHEN SIDE OF PARTITION WHERE INDICATED ON PLANS
2 - SOUND ATTENUATION / BATT INSULATION
3 - REFER TO STRUCTURAL DRAWINGS FOR ANY REQUIREMENTS AT THIS LOCATION
4 - PROVIDE CEMENTITIOUS BACKER UNITS (INSTEAD OF GYPSUM) ON SIDE OF PARTITION WHERE TILE OR BRICK VENEER IS USED.
5 - PROVIDE LEVEL 5 WALL FINISH ON SIDE OF PARTITION WHERE WALLCOVERING IS LOCATED.
6 - PROVIDE FIRE TREATED PLYWOOD SHEATHING (INSTEAD OF GYPSUM) ON SIDE OF PARTITION WHERE WOOD IS USED.
7 - PARTITION IN THIS LOCATION DOES NOT NEED TO CONTINUE TO DECK
8 - PARTIAL HEIGHT PARTITION- SEE ELEVATIONS AND SECTIONS FOR HEIGHT

GENERAL NOTES:

1. DESCRIPTION OF CONSTRUCTION: CHANNEL SHAPED (SEE PARTITION DETAILS FOR WIDTH), 1 1/4" LEGS, 3/8" FOLDED BACK RETURNS, FORMED FROM MINIMUM NO. 25 MSG GALVANIZED STEEL (GAUGE AND STUD SPACING PER THE STEEL STUD MANUFACTURER'S ASSOC. OF AMERICA GUIDELINES) WITH GYPSUM BOARD APPLIED PER PARTITION TYPE, APPLIED VERTICALLY OR HORIZONTALLY WITH END JOINTS ON NAILING MEMBERS - STAGGER JOINTS, BATT INSULATION AS INDICATED ON PLANS.
2. STEEL FRAMED PARTITION BASIS OF DESIGN: BASED ON DESIGN INFORMATION INCLUDED IN PRODUCT TECHNICAL INFORMATION OF THE STEEL STUD MANUFACTURER'S ASSOC. (SSMA) PUBLICATION, MOST RECENT EDITION, AND THE FOLLOWING CRITERIA:
   A. LIMITING HEIGHT CRITERIA *(ALL LIMITING HEIGHTS ARE BASED ON LIMIT DEFLECTION OF L/240 EXCEPT FOR)*:
      a. INTERIOR ASSEMBLIES RECEIVING CERAMIC OR PORCELAIN TILE FINISH SHALL MEET LIMIT DEFLECTION OF LESS THAN L/360 AT 5 LBS. PER SQUARE FOOT CONSTANT AIR PRESSURE LOADS.
      b. INTERIOR ASSEMBLIES RECEIVING STONE CLADDING WALL FINISH SHALL MEET LIMIT DEFLECTION OF LESS THAN L/720 AT 15 LBS. PER SQUARE FOOT CONSTANT AIR PRESSURE LOADS.
3. ALL LAYERS OF FIRE-RATED ASSEMBLIES TO EXTEND FROM STRUCTURE TO STRUCTURE.
4. ALL PARTITIONS REQUIRED TO CONTINUE TO STRUCTURE UNLESS NOTED OTHERWISE.

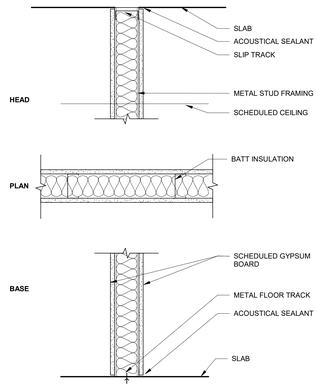

TYPE	GYPSUM BOARD	STEEL STUD SIZE			PARTITION THICKNESS	INSUL.	FIRE RATING	STC RATING	TESTED ASSEMBLY
0A-3	5/8"	3 5/8"			4 7/8"	VARIES			
0A-4	5/8"	6"			7 1/4"	VARIES			
0A-5	5/8"	8"			9 1/4"	VARIES			

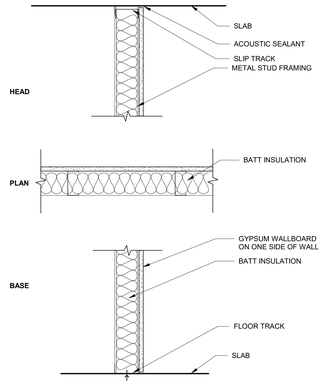

TYPE	GYPSUM BOARD	STEEL STUD SIZE			PARTITION THICKNESS	INSUL.	FIRE RATING	STC RATING	TESTED ASSEMBLY
0B-2	5/8"	2 1/2"			3 1/8"	VARIES			
0B-3	5/8"	3 5/8"			4 1/4"	VARIES			
0B-4	5/8"	6"			6 5/8"	VARIES			

/4

TRANSITION DETAILS

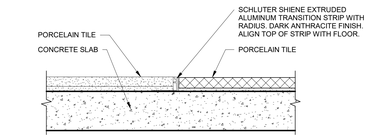

TR2 TR - PORCELAIN TILE TO PORCELAIN TILE WITH SCHLUTER
6" = 1'-0"

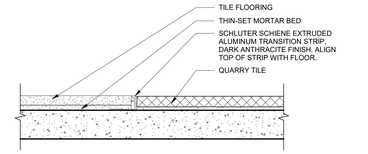

TR1 TR - PORCELAIN TILE TO QUARRY TILE
6" = 1'-0"

BASE DETAILS

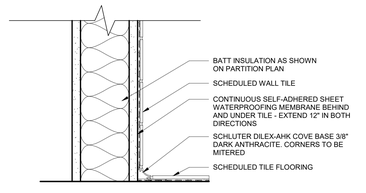

B3 BASE DETAIL - RESTROOM TILE COVE BASE
3" = 1'-0"

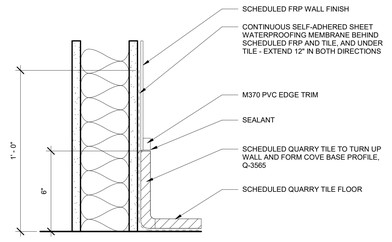

B2 BASE DETAIL - QUARRY TILE COVE BASE
3" = 1'-0"

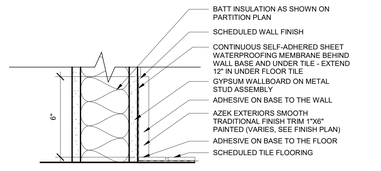

B1 BASE DETAIL - PVC BASE
3" = 1'-0"

ai3
916 Joseph Lowery Blvd.
Suite 1
Atlanta, Georgia
30318
404.223.3304

LOCAL LIME
TACOS AND MARGARITAS

LOCAL LIME WEST LITTLE ROCK
17816 Chenal Parkway
Little Rock, AR

Project Data

Revision	Submission	Date
1	Released for Construction	10.10.2025
4	Modification 2	TBD

REGISTERED ARCHITECT
DANIEL M MAAS
License Number 10245
OCTOBER 10, 2025
STATE OF ARKANSAS

TITLE

PARTITION TYPES, TRANSITION, AND BASE DETAILS

ai3 Project Number	2025-11.0
Drawing Date	10/10/2025
Scale	As Noted

Drawing Number

A006

Copyright © 2025 by ai3, Inc. All rights reserved
This document is the property of ai3, Inc. It is to be used only for the specific project identified or referred to herein and is not to be used on other projects or extensions to this project, in whole or in part, except by express written agreement with ai3, Inc.

RELEASED FOR CONSTRUCTION

GENERAL NOTES:

1. CONTRACTOR TO CONFIRM ALL OVERALL EXISTING DIMENSIONS PRIOR TO BEGINNING CONSTRUCTION. NOTIFY OWNER AND ARCHITECT IF DISCREPANCIES ARE FOUND.
2.
3.
4.

LEGEND

- EXISTING CONSTRUCTION
- NEW PARTITION
- 1 HR RATED WALLS

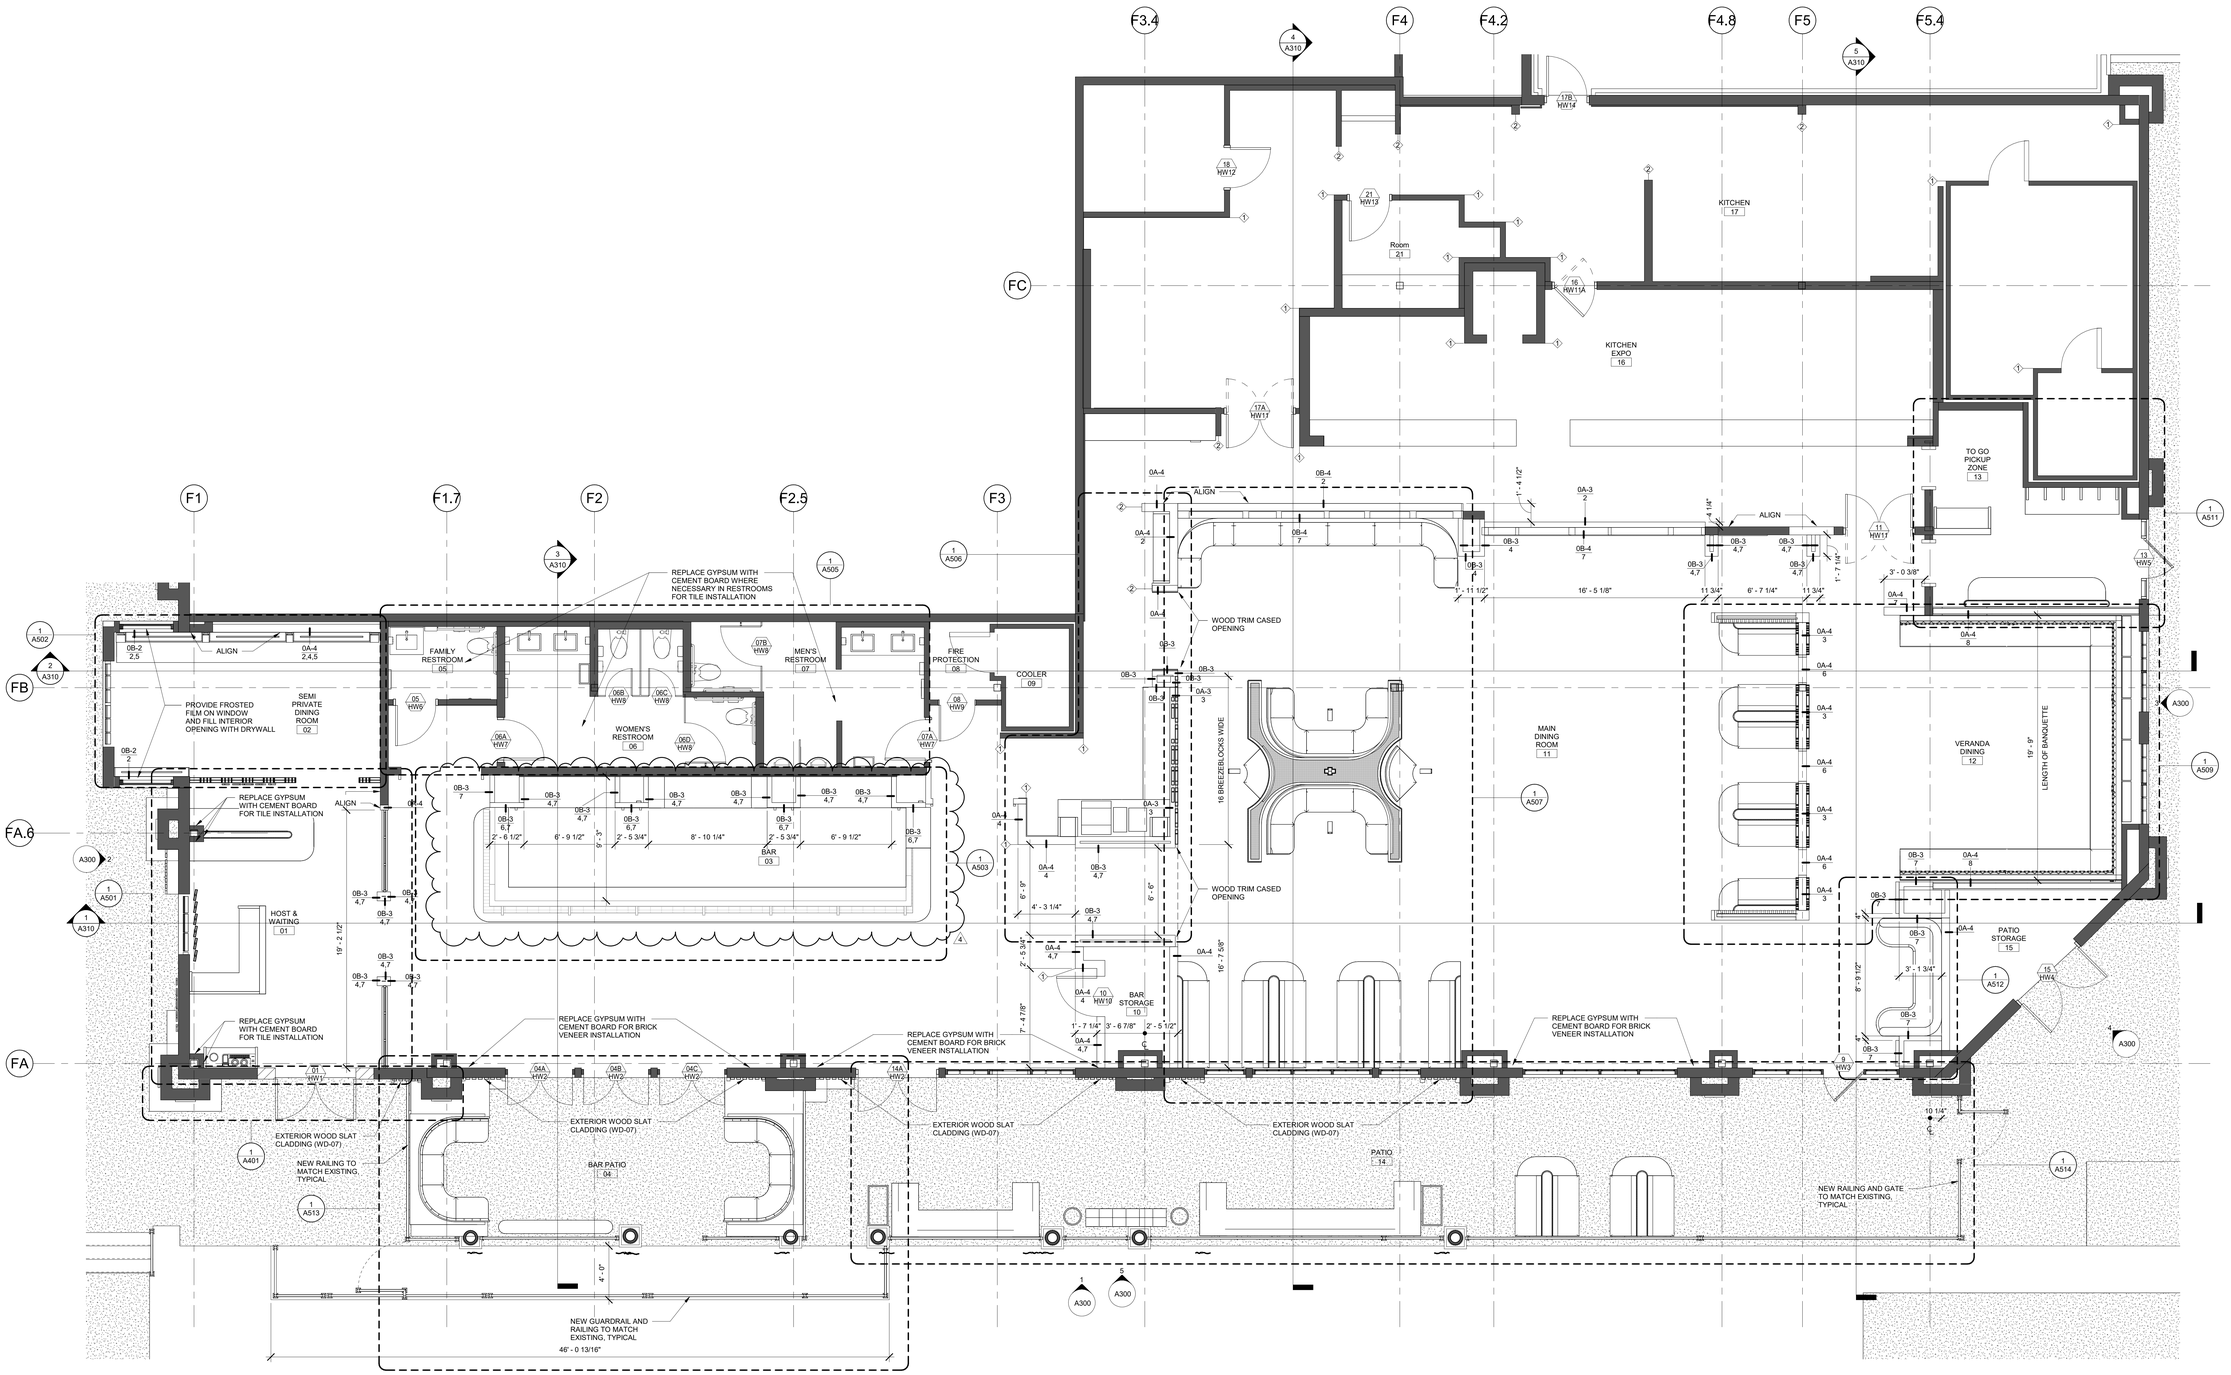

ai3
916 Joseph Lowery Blvd.
Suite 1
Atlanta, Georgia
30318
404.223.3304

LOCAL LIME
TACOS AND MARGARITAS

LOCAL LIME WEST LITTLE ROCK
17816 Chenal Parkway
Little Rock, AR

Project Data

Revision	Submission	Date
1	Released for Construction	10.10.2025
4	Modification 2	TBD

REGISTERED ARCHITECT
DANIEL N. MAAS
License Number 10245
OCTOBER 10, 2025
STATE OF ARKANSAS

TITLE

PARTITION PLAN

ai3 Project Number	2025-11.0
Drawing Date	10/10/2025
Scale	As Noted

Drawing Number

A200

Copyright © 2025 by ai3, Inc. All rights reserved.
This document is the property of ai3, Inc. It is to be used only for the specific project identified or referred to herein and is not to be used on other projects or extensions to this project, in whole or in part, except by express written agreement with ai3, Inc.

RELEASED FOR CONSTRUCTION

GENERAL NOTES

1. FOR REFLECTED CEILING PURPOSES THE CEILINGS HEIGHTS ARE BEING CALLED OUT AS ABOVE FINISHED FLOOR.

LIGHT FIXTURE LEGEND

SYMBOL	DESIGNATION	TYPE
	A AE	CAN LIGHT
	B	LED TAPE LIGHT
	C1 C3 C2 C4	DOME PENDANT
	D1 D3 D2 D4	SPOT PENDANT
	E	CUSTOM ROPE LIGHT
	F	ALONDRA WALL SCONCE
	G	TOPO WALL SCONCE
	H	SHERI PENDANT
	I	MAX MINI PENDANT
	J	TALLMAN MINI PENDANT
	K	MERIDIANO OUTDOOR WALL SCONCE
	L	SHADES OF LIGHT OUTDOOR SCONCE
	M	FORESTIER PENDANT
	N	OUTDOOR STRING LIGHT
	O	BEVAN OUTDOOR PENDANT
	P	BARBARY FLUTED OUTDOOR PENDANT
	Q	OUTDOOR LED STRIP LIGHT
	R	OUTDOOR SIGNAGE BARN LIGHT
	S	TROFFER LIGHT IN ACT CEILING
	T	CUSTOM ROPE LIGHT

LEGEND

- EXISTING CONSTRUCTION
- NEW PARTITION
- 1 HR RATED WALLS

REFLECTED CEILING PLAN LEGEND

- CEILING FINISH TYPE
- CEILING HEIGHT (AFF)
- CEILING FINISH

CEILING FINISH TYPES

- G X-X" — GYPSUM WALLBOARD CEILING
- W X-X" — CUSTOM 2X4 WOOD CEILING
- C X-X" — TILE ON CEMENT BOARD
- A X-X" — ARMSTRONG - ACOUSTICAL CEILING
- E X-X" — EXISTING

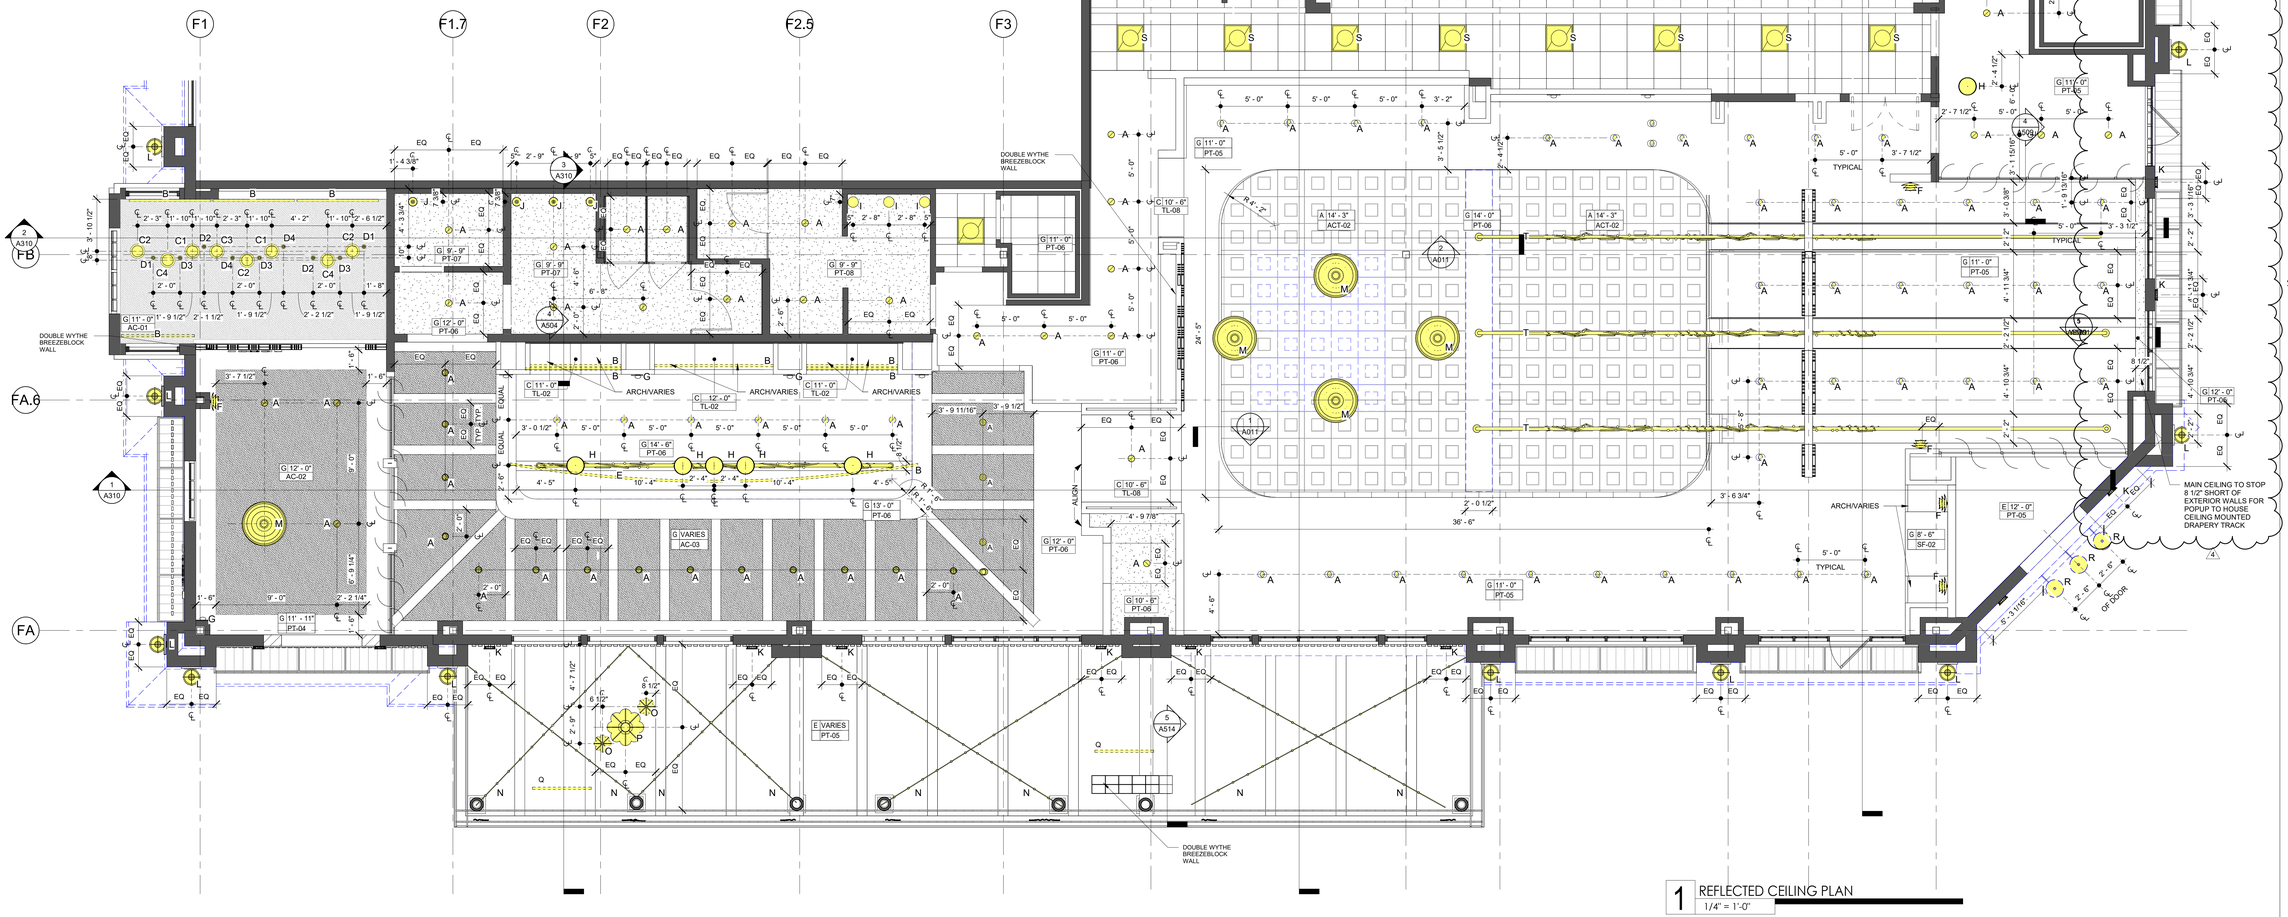

1 REFLECTED CEILING PLAN
1/4" = 1'-0"

ai3
916 Joseph Lowery Blvd.
Suite 1
Atlanta, Georgia
30318
404.223.3304

LOCAL
TACOS AND LIME MARGARITAS

LOCAL LIME WEST
LITTLE ROCK
17816 Chenal Parkway
Little Rock, AR

Project Data

Revision	Submission	Date
1	Released for Construction	10.10.2025
4	Modification 2	TBD

REGISTERED ARCHITECT
DANIEL M. MAAS
License Number 10245
OCTOBER 10, 2025
STATE OF ARKANSAS

TITLE

REFLECTED CEILING PLAN

ai3 Project Number	2025-11.0
Drawing Date	10/10/2025
Scale	As Noted

Drawing Number

A210

Copyright © 2025 by ai3, Inc. All rights reserved. This document is the property of ai3, Inc. It is to be used only for the project and specific purpose referred to herein and is not to be used on other projects or extensions to this project, in whole or in part, except by express written agreement with ai3, Inc.

RELEASED FOR CONSTRUCTION

GENERAL NOTES

1. REFER TO SHEET A001 FOR FINISH SCHEDULE
2. REFER TO SHEET A001 FOR TRANSITION DETAILS - TBD
3. SEE ELEVATIONS AND SECTIONS FOR SPECIFIC FINISH DETAILS AND TRANSITIONS - TBD
4.
5. ALL EXTERIOR WALLS IN SCOPE OF WORK TO BE SAND BLASTED TO ORIGINAL BRICK FINISH. CONTACT OWNER FOR APPROVAL.

FINISH PLAN LEGEND

- W | WALL — DENOTES WALL FINISH
- B | BASE — DENOTES BASE FINISH
- F | FLOOR — DENOTES FLOOR FINISH
- T1 — DENOTES FLOOR FINISH CHANGE - SEE SHEET A001 - TBD
- DENOTES FLOOR FINISH DIRECTION
- WP — INDICATED WORK POINT
- 24" X 24" TILE WITH 2" MOSAIC TILE BORDER
- 6" X 6" TILE
- 8" X 8" TILE
- 1" X 1" MOSAIC TILE
- 2.5" X 10" TILE
- 1" HEX TILE

LEGEND

- EXISTING CONSTRUCTION
- NEW PARTITION
- 1 HR RATED WALLS

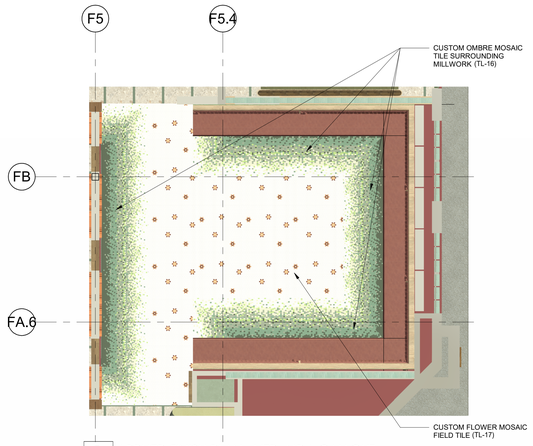

3 APPLIED FINISH PLAN - VERANDA CALLOUT
1/4" = 1'-0"

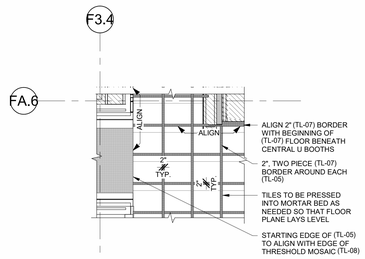

2 APPLIED FINISH PLAN - MAIN DINING CALLOUT
1/4" = 1'-0"

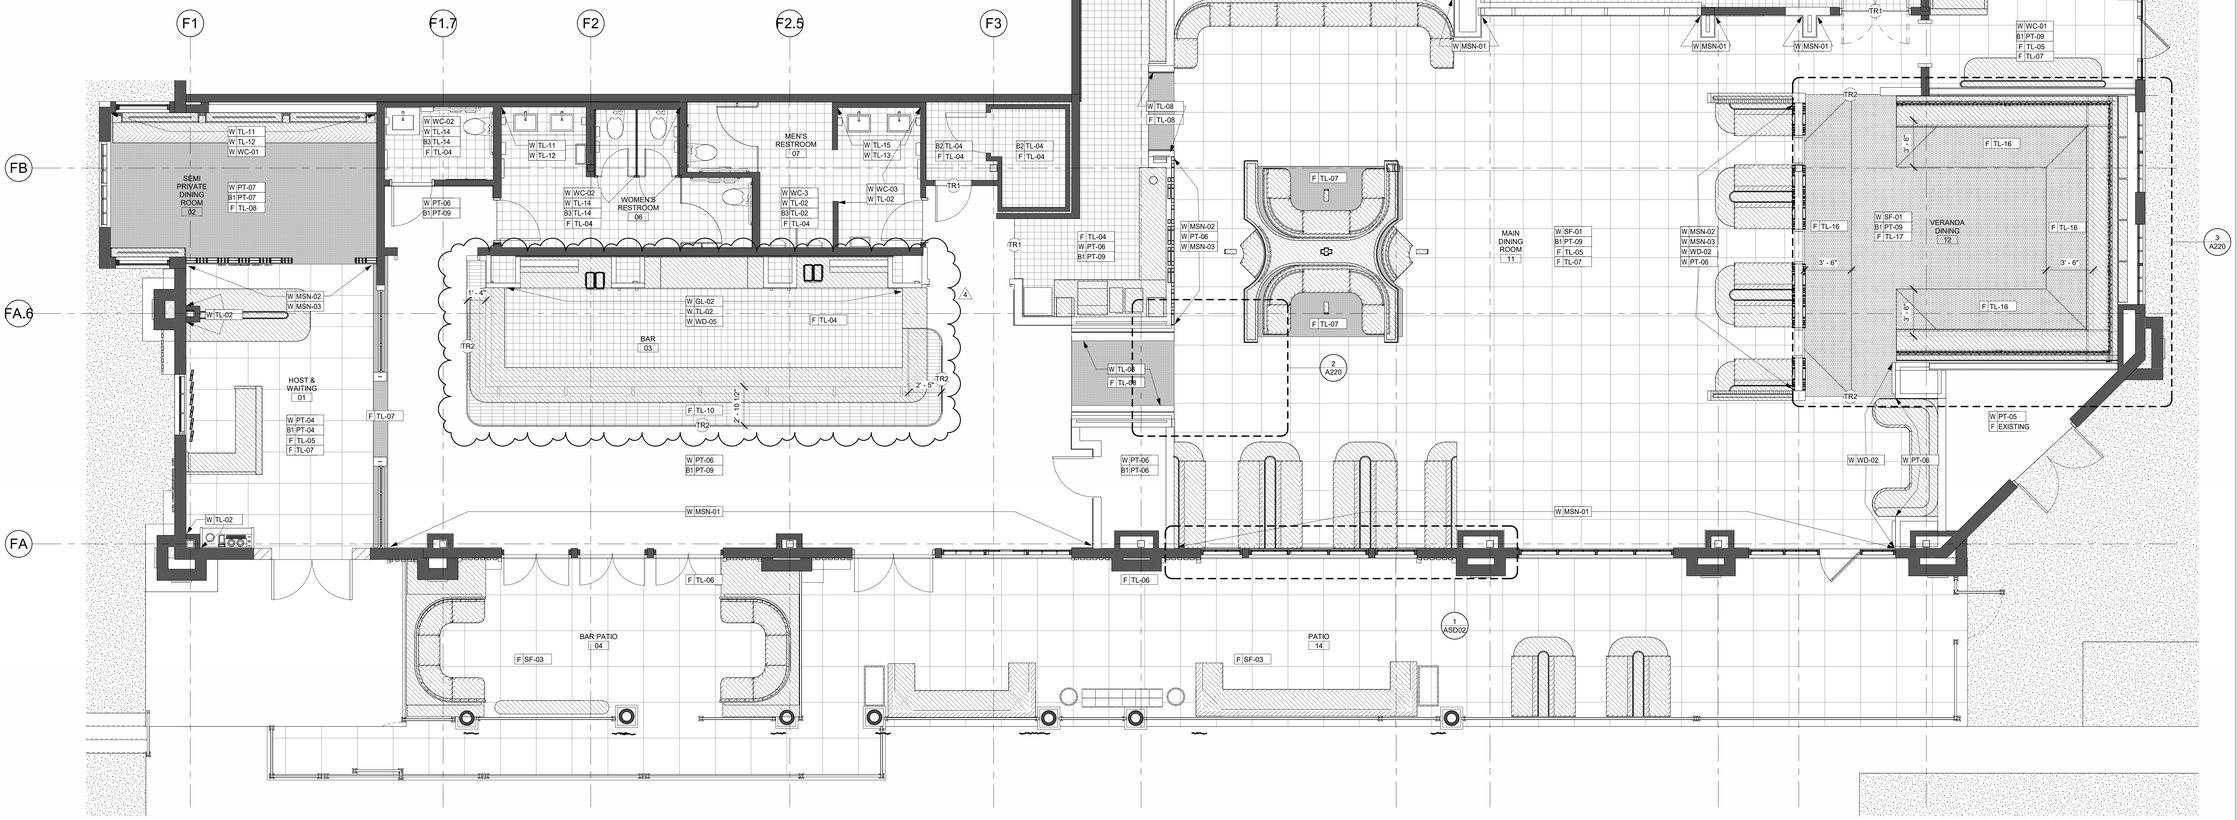

1 APPLIED FINISH PLAN
1/4" = 1'-0"

ai3
916 Joseph Lowery Blvd.
Suite 1
Atlanta, Georgia
30318
404.223.3304

LOCAL LIME TACOS AND MARGARITAS

LOCAL LIME WEST LITTLE ROCK
17816 Chenal Parkway
Little Rock, AR

Project Data

Revision	Submission	Date
1	Released for Construction	10.10.2025
4	Modification 2	TBD

REGISTERED ARCHITECT
DANIEL M MAAS
License Number 10245
OCTOBER 10, 2025
STATE OF ARKANSAS

TITLE

APPLIED FINISH PLAN

ai3 Project Number	2025-11.0
Drawing Date	10/10/2025
Scale	As Noted

Drawing Number

A220

Copyright © 2025 by ai3, Inc. All rights reserved. This document is the property of ai3, Inc. It is to be used only for the specific project identified or referred to herein and is not to be used on other projects or extensions to this project, in whole or in part, except by express written agreement with ai3, Inc.

RELEASED FOR CONSTRUCTION

ai3
916 Joseph Lowery Blvd.
Suite 1
Atlanta, Georgia
30318
404.223.3304

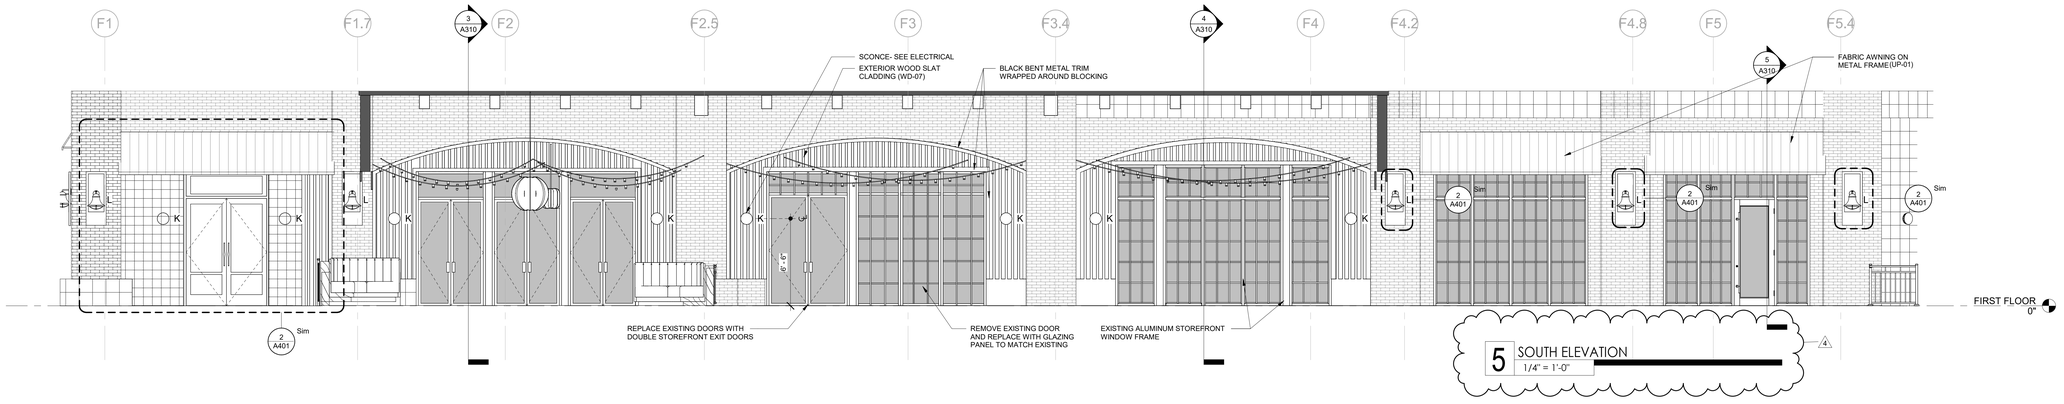

5 SOUTH ELEVATION
1/4" = 1'-0"

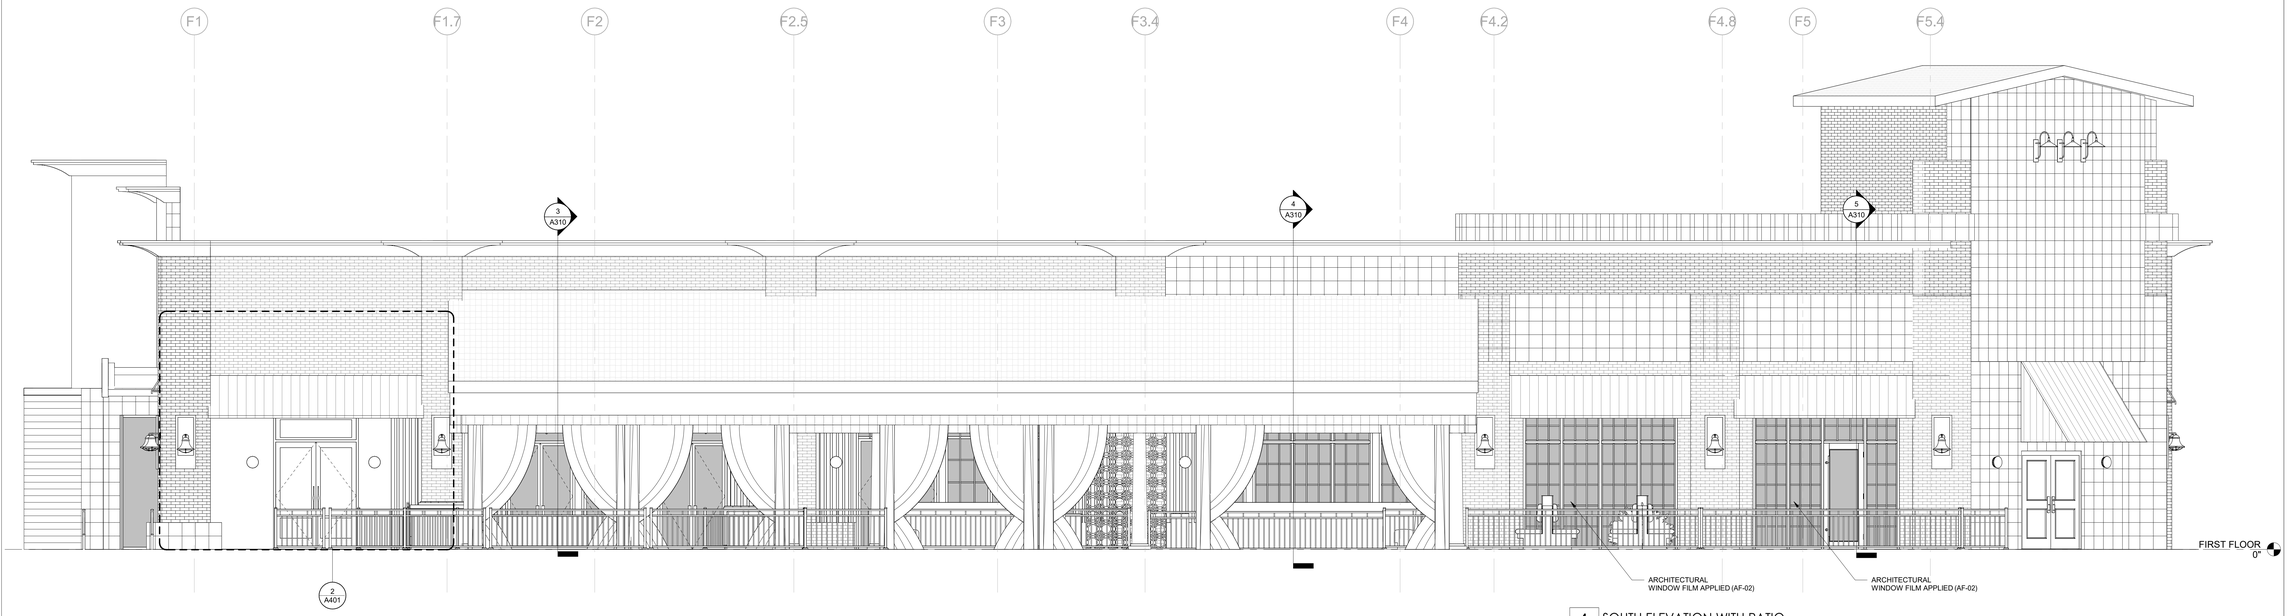

1 SOUTH ELEVATION WITH PATIO
1/4" = 1'-0"

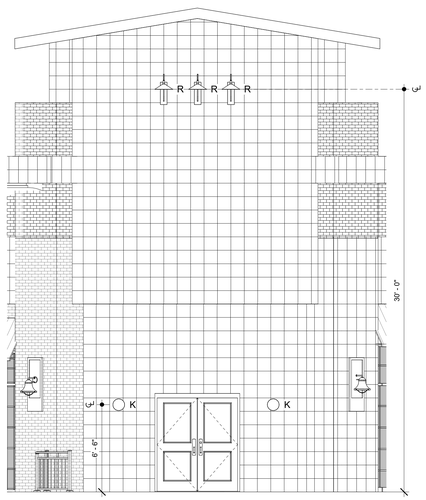

4 ANGLED ELEVATION
1/4" = 1'-0"

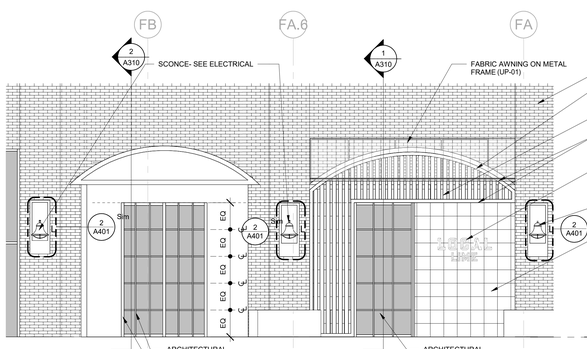

2 WEST ELEVATION
1/4" = 1'-0"

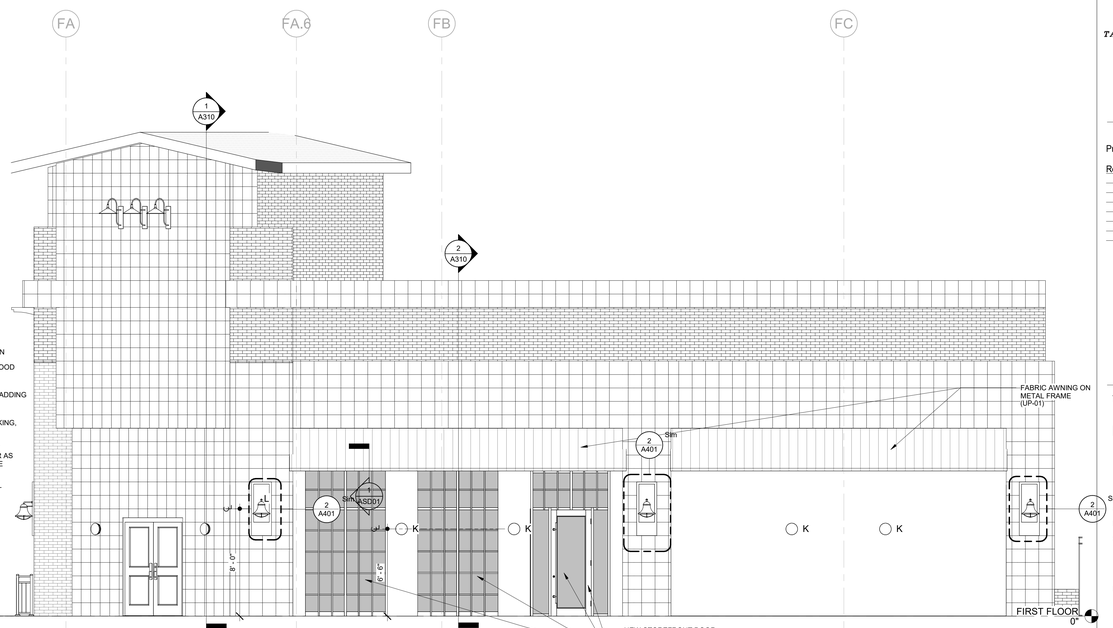

3 EAST ELEVATION
1/4" = 1'-0"

LOCAL LIME TACOS AND MARGARITAS

LOCAL LIME WEST LITTLE ROCK
17816 Chenal Parkway
Little Rock, AR

Project Data

Revision	Submission	Date
1	Released for Construction	10.10.2025
4	Modification 2	TBD

REGISTERED ARCHITECT
DANIEL N. MAAS
License Number 10245
OCTOBER 10, 2025
STATE OF ARKANSAS

TITLE

EXTERIOR ELEVATIONS

Sim	
ai3 Project Number	2025-11.0
Drawing Date	10/10/2025
Scale	As Noted

Drawing Number

A300

Copyright © 2025 by ai3, Inc. All rights reserved. This document is the property of ai3, Inc. It is to be used only for the specific project identified or referred to herein and is not to be used on other projects or extensions to this project, in whole or in part, except by express written agreement with ai3, Inc.

RELEASED FOR CONSTRUCTION

ai3
916 Joseph Lowery Blvd.
Suite 1
Atlanta, Georgia
30318
404.223.3304

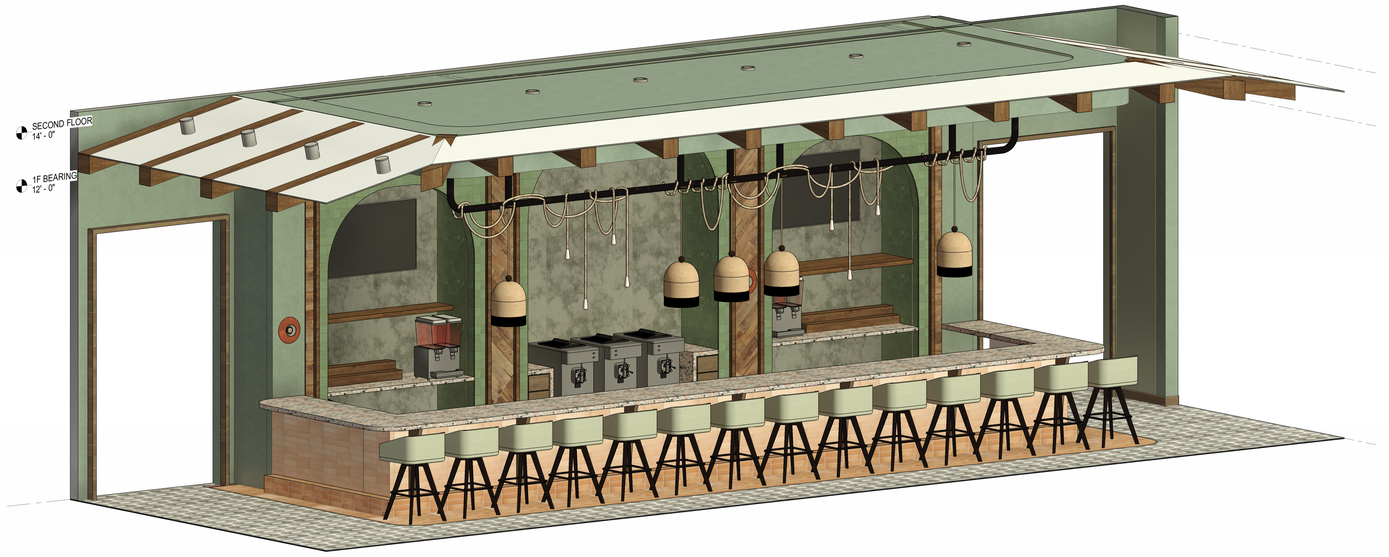

3 AXON - BAR

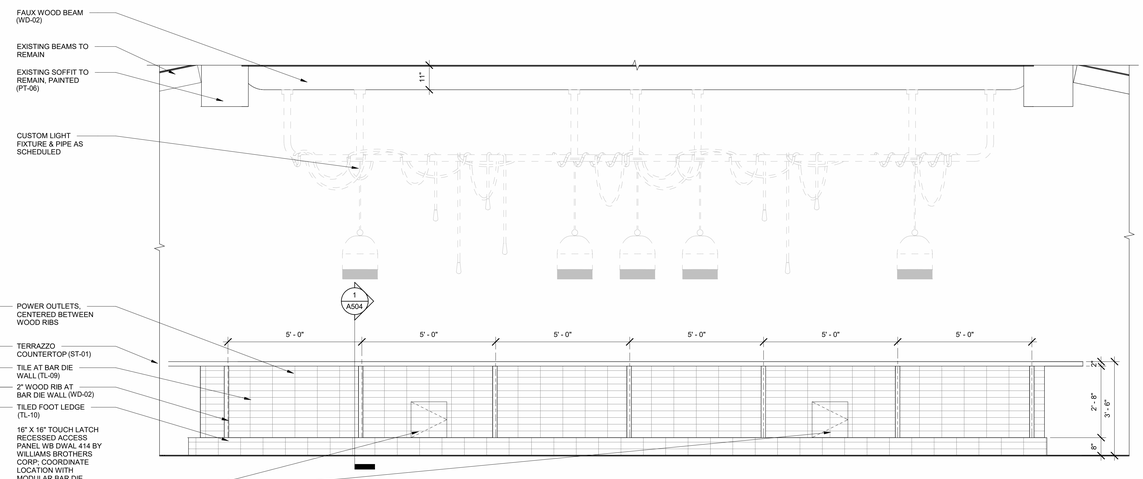

2 INTERIOR ELEVATION - BAR FRONT
1/2" = 1'-0"

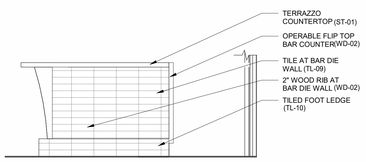

6 INTERIOR ELEVATION- BAR SERVICE SIDE
1/2" = 1'-0"

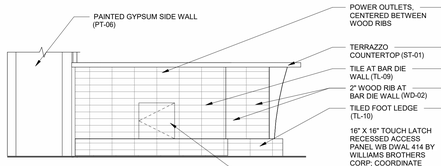

5 INTERIOR ELEVATION - BAR PATRON SIDE
1/2" = 1'-0"

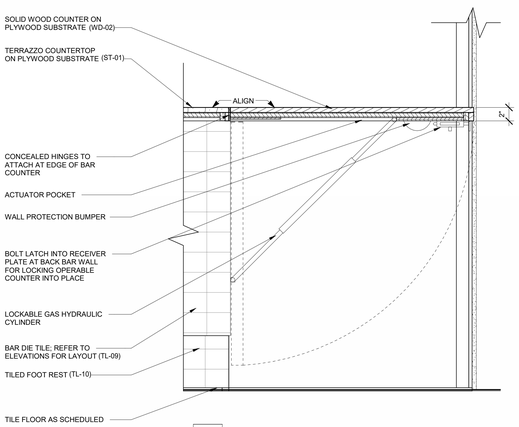

4 SECTION AT FLIP BAR TOP
1 1/2" = 1'-0"

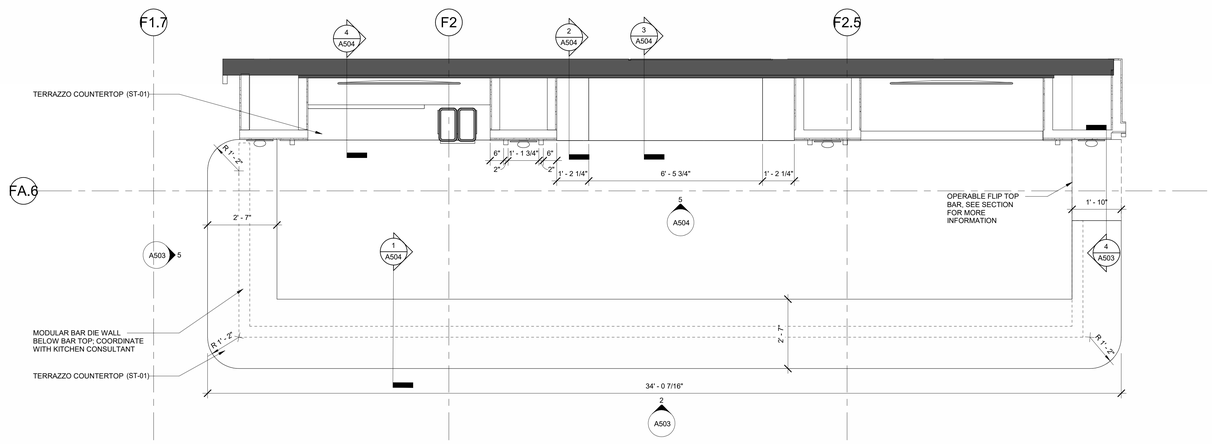

1 ENLARGED PLAN- BAR
1/2" = 1'-0"

LOCAL
TACOS AND LIME MARGARITAS

LOCAL LIME WEST
LITTLE ROCK
17816 Chenal Parkway
Little Rock, AR

Project Data

Revision	Submission	Date
1	Released for Construction	10.10.2025
4	Modification 2	TBD

REGISTERED ARCHITECT
DANIEL M. MAAS
License Number 10245
OCTOBER 10, 2025
STATE OF ARKANSAS

TITLE

INTERIOR COMPONENT- BAR

ai3 Project Number	2025-11.0
Drawing Date	10/10/2025
Scale	As Noted

Drawing Number
4
A503

Copyright © 2025 by ai3, Inc. All rights reserved. This document is the property of ai3, Inc. It is to be used only for the project and specific purpose referred to herein and is not to be used on other projects or extensions to this project, in whole or in part, except by express written agreement with ai3, Inc.

RELEASED FOR CONSTRUCTION

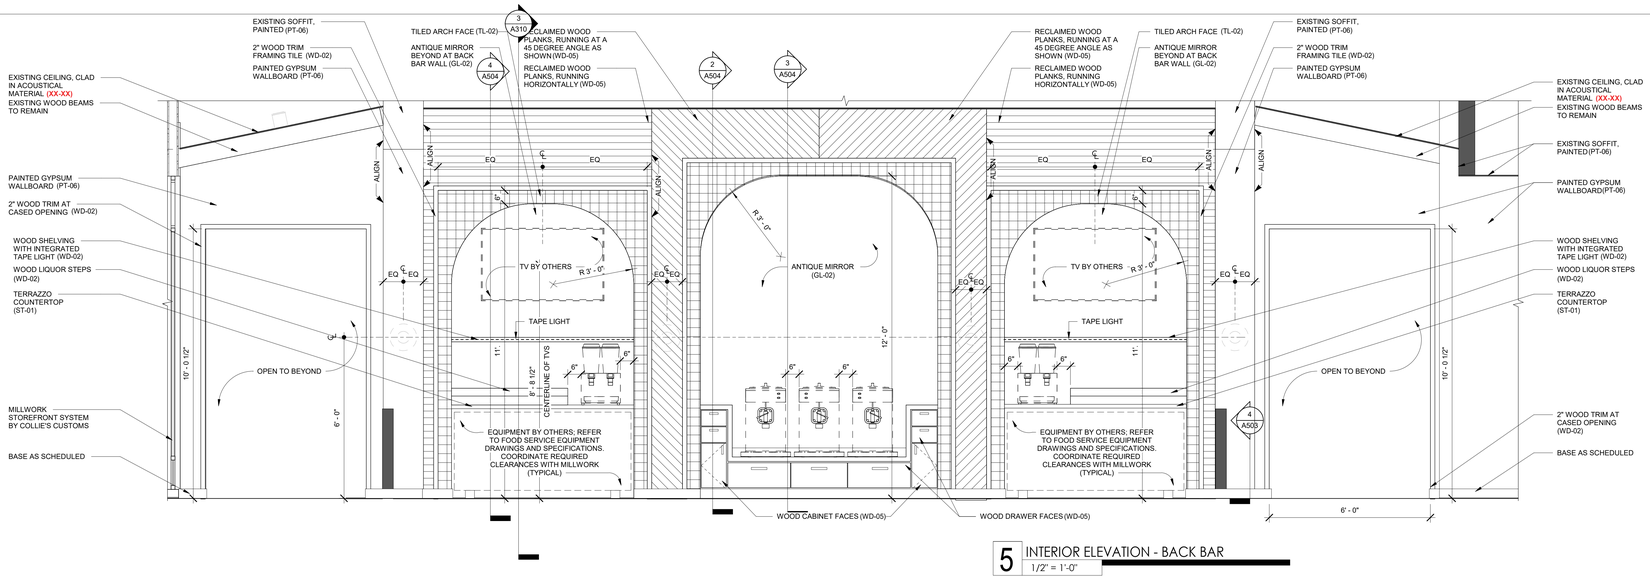

5 INTERIOR ELEVATION - BACK BAR
1/2" = 1'-0"

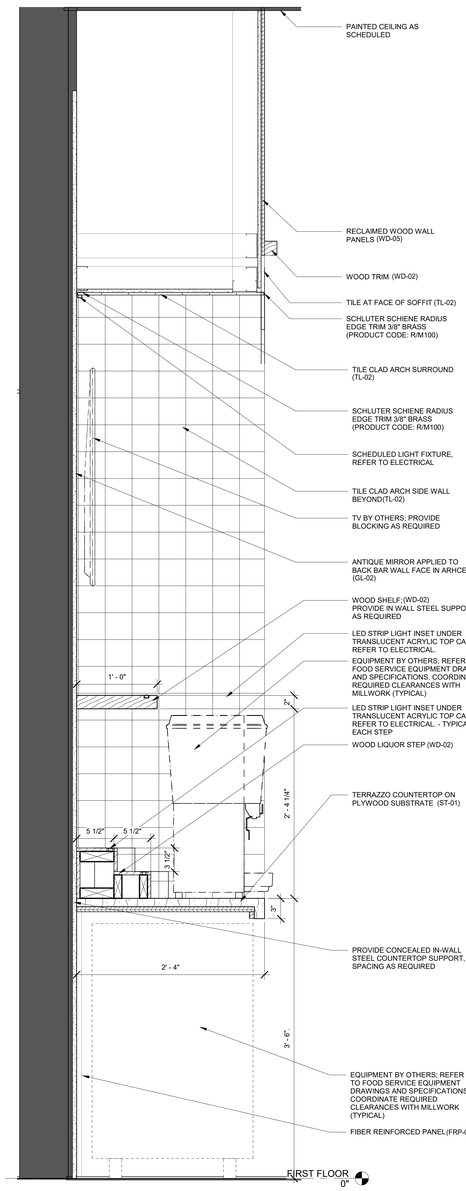

4 SECTION AT BAR AT RECESSED SHELVING
1 1/2" = 1'-0"

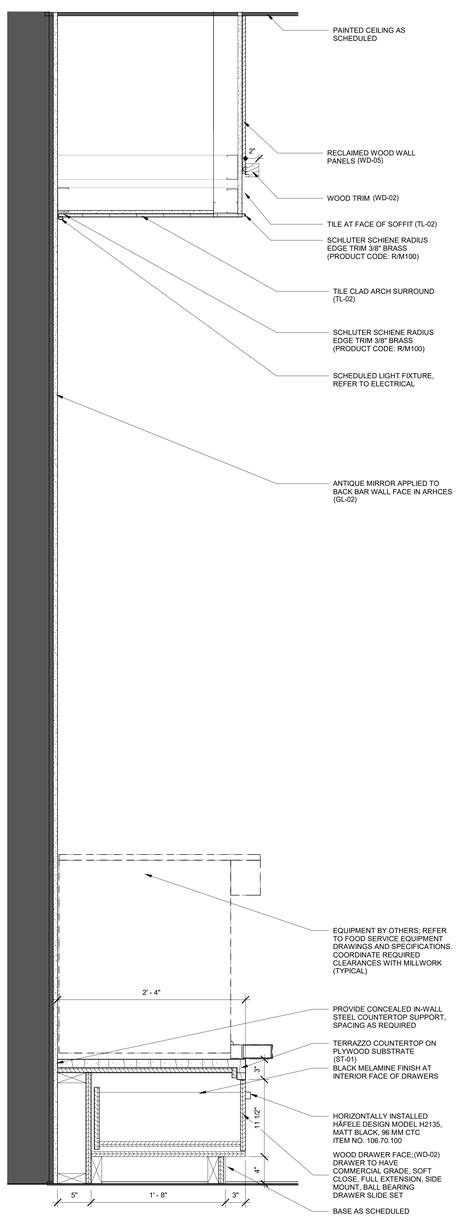

3 SECTION TRHOUGH BACK BAR AT DRINK MACHINE
1 1/2" = 1'-0"

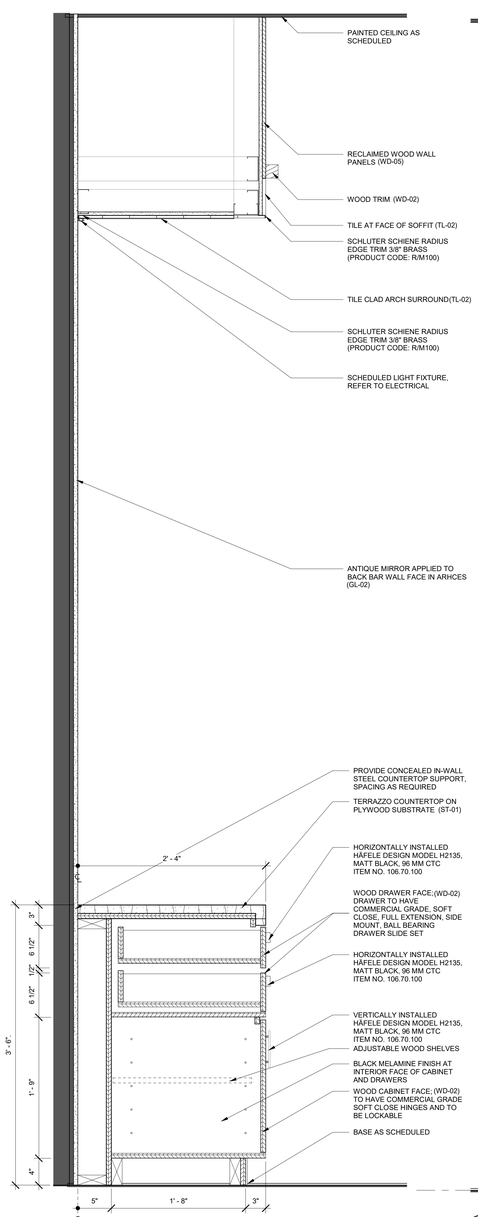

2 SECTION THROUGH BACK BAR AT HIGH CENTER STORAGE
1 1/2" = 1'-0"

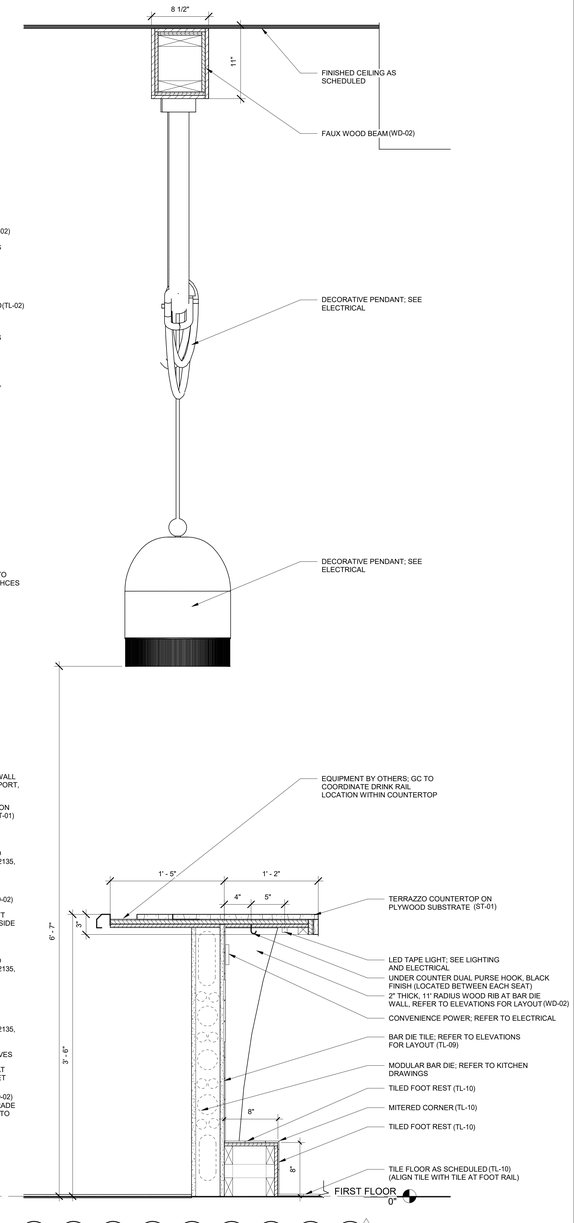

1 SECTION THROUGH BAR DIE
1 1/2" = 1'-0"

ai3
916 Joseph Lowery Blvd.
Suite 1
Atlanta, Georgia
30318
404.223.3304

LOCAL TACOS AND LIME MARGARITAS

LOCAL LIME WEST LITTLE ROCK
17816 Chenal Parkway
Little Rock, AR

Project Data

Revision	Submission	Date
1	Released for Construction	10.10.2025
4	Modification 2	TBD

REGISTERED ARCHITECT
DANIEL W. MAAS
License Number 10245
OCTOBER 10, 2025
STATE OF ARKANSAS

TITLE

INTERIOR COMPONENT-BAR

ai3 Project Number	2025-11.0
Drawing Date	10/10/2025
Scale	As Noted

Drawing Number

A504

Copyright © 2025 by ai3, Inc. All rights reserved. This document is the property of ai3, Inc. It is to be used only for the specific project identified or referred to herein and is not to be used on other projects or extensions to this project, in whole or in part, except by express written agreement with ai3, Inc.

RELEASED FOR CONSTRUCTION

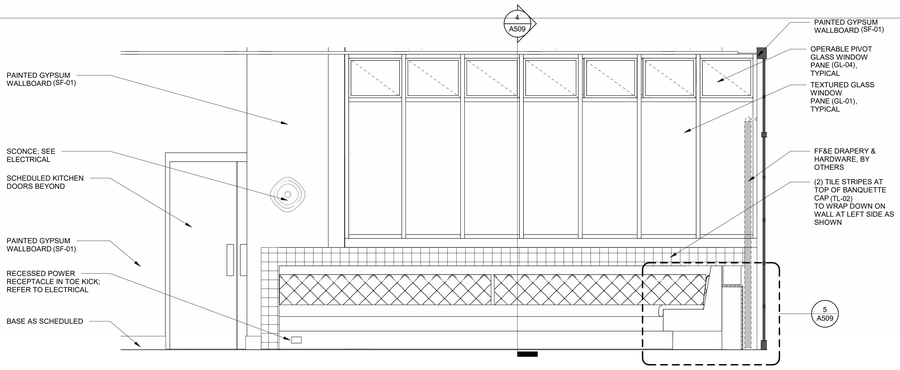

7 INTERIOR ELEVATION - VERANDA DINING NORTH PLAN WALL
1/2" = 1'-0"

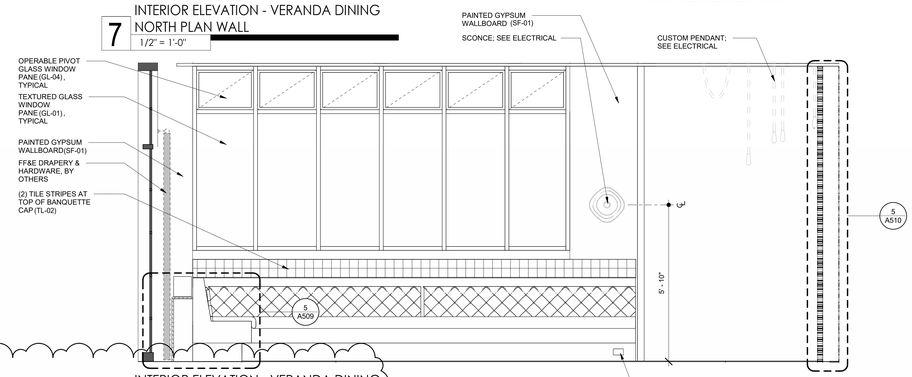

6 INTERIOR ELEVATION - VERANDA DINING SOUTH PLAN WALL
1/2" = 1'-0"

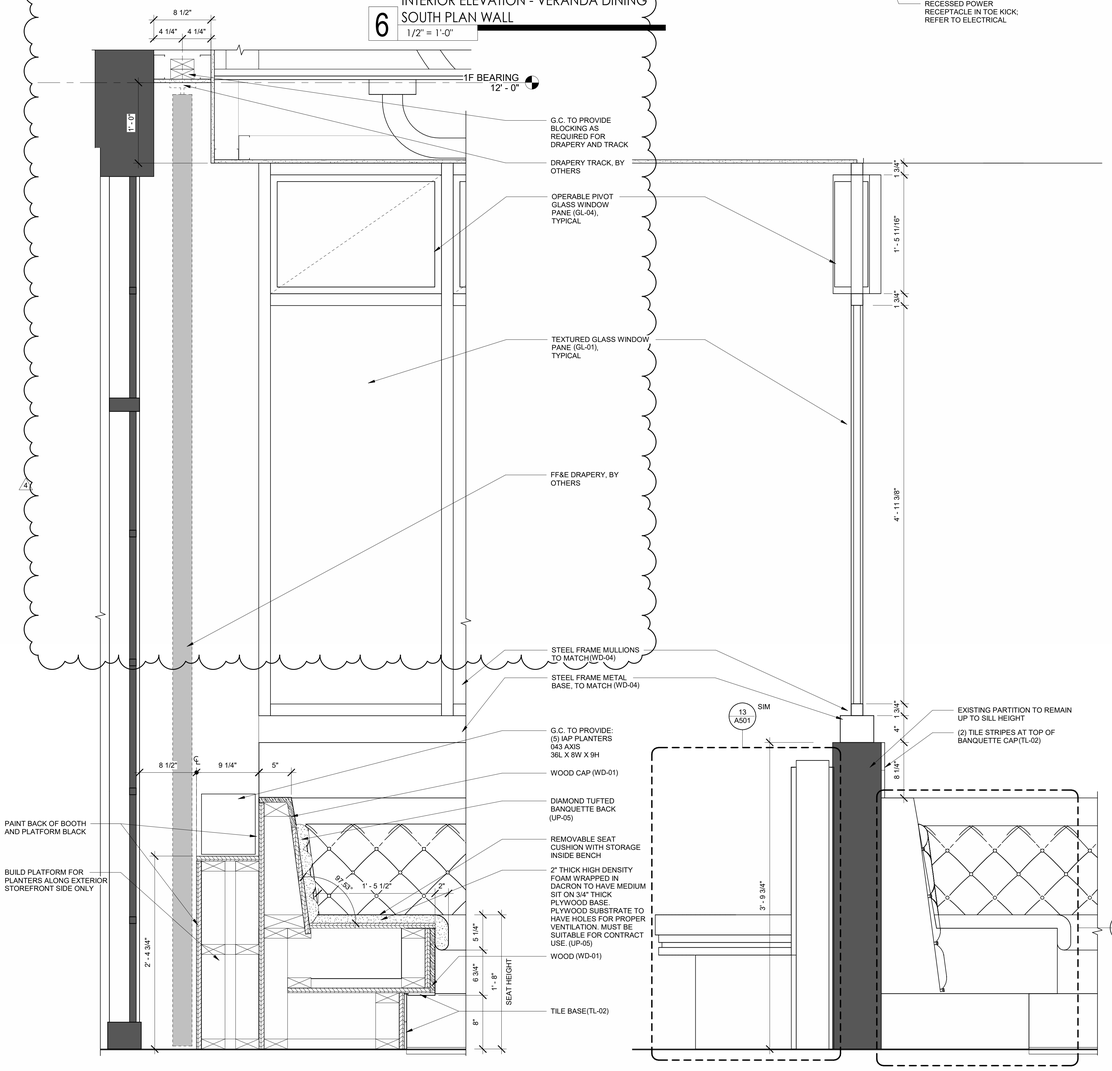

5 SECTION THROUGH BANQUETTE AND EAST PLAN VERANDA DINING WALL
1 1/2" = 1'-0"

4 SECTION THROUGH BANQUETTE AND NORTH PLAN VERANDA DINING WALL
1 1/2" = 1'-0"

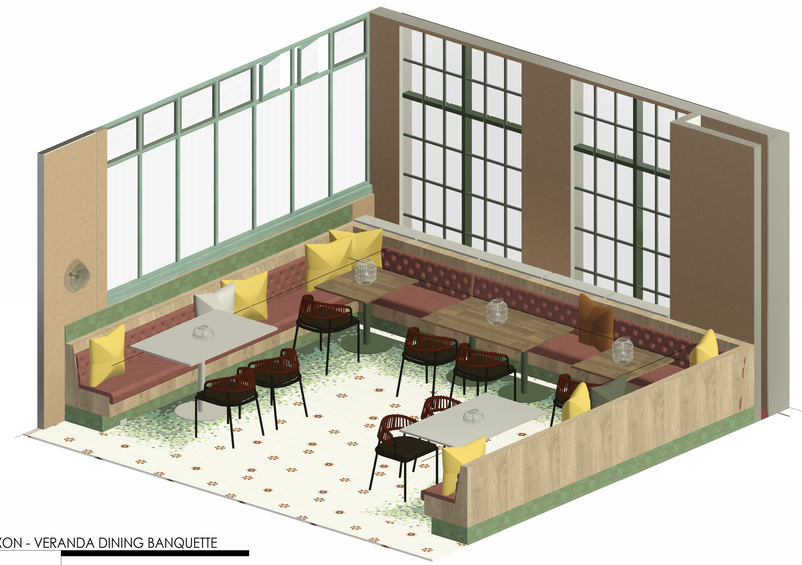

3 AXON - VERANDA DINING BANQUETTE

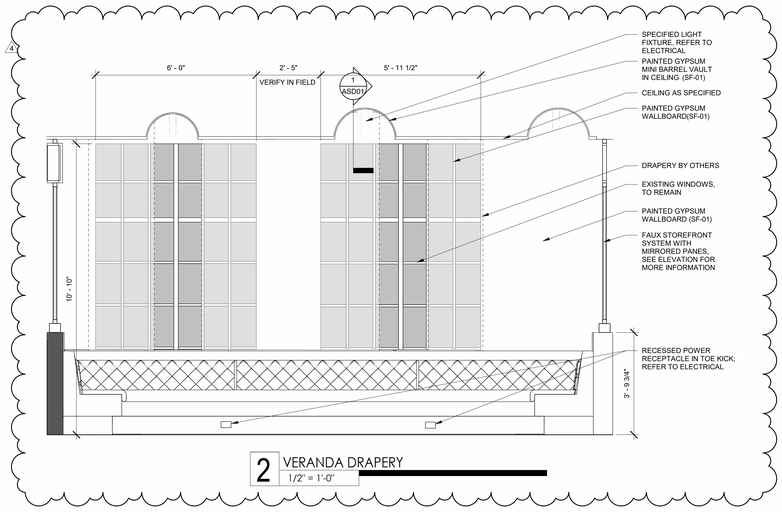

2 VERANDA DRAPERY
1/2" = 1'-0"

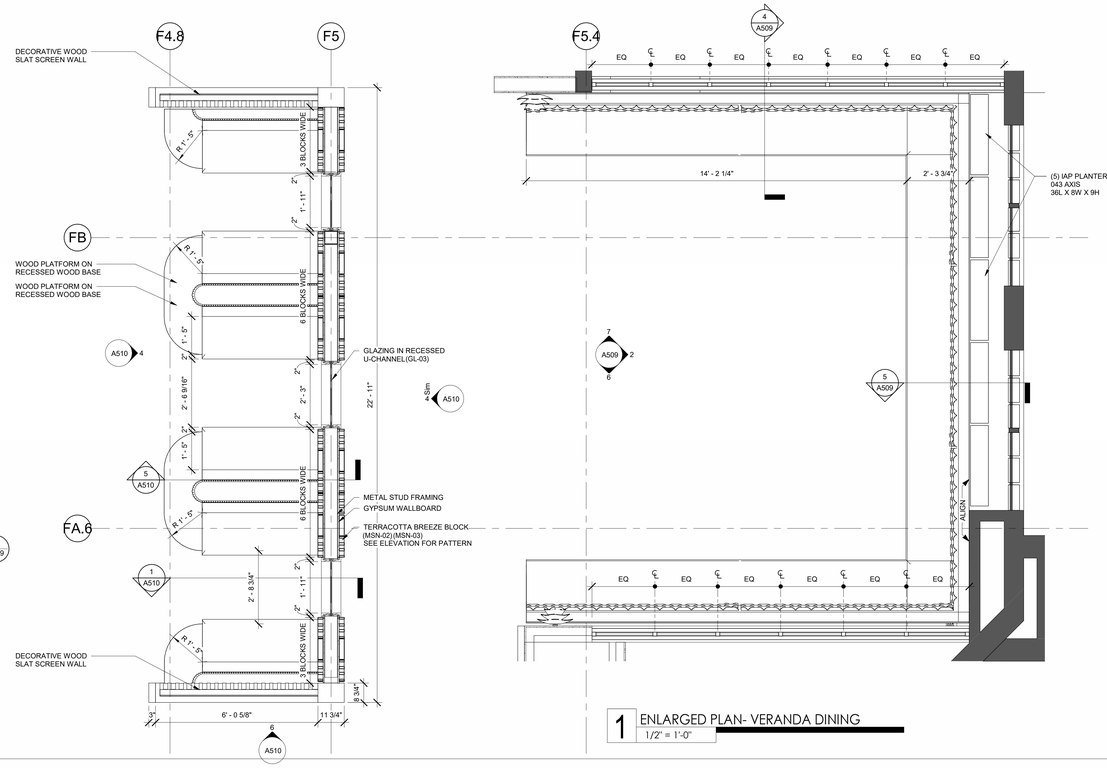

1 ENLARGED PLAN- VERANDA DINING
1/2" = 1'-0"

ai3
916 Joseph Lowery Blvd.
Suite 1
Atlanta, Georgia
30318
404.223.3304

LOCAL
TACOS AND LIME MARGARITAS

LOCAL LIME WEST LITTLE ROCK
17816 Chenal Parkway
Little Rock, AR

Project Data

Revision	Submission	Date
1	Released for Construction	10.10.2025
4	Modification 2	TBD

REGISTERED ARCHITECT
DANIEL M. MAAS
License Number 10245
OCTOBER 10, 2025
STATE OF ARKANSAS

TITLE

INTERIOR COMPONENT- VERANDA DINING

ai3 Project Number	2025-11.0
Drawing Date	10/10/2025
Scale	As Noted

Drawing Number

A509

Copyright © 2025 by ai3, Inc. All rights reserved. This document is the property of ai3, Inc. It is to be used only for the specific project identified or referred to herein and is not to be used on other projects or extensions to this project, in whole or in part, except by express written agreement with ai3, Inc.

RELEASED FOR CONSTRUCTION