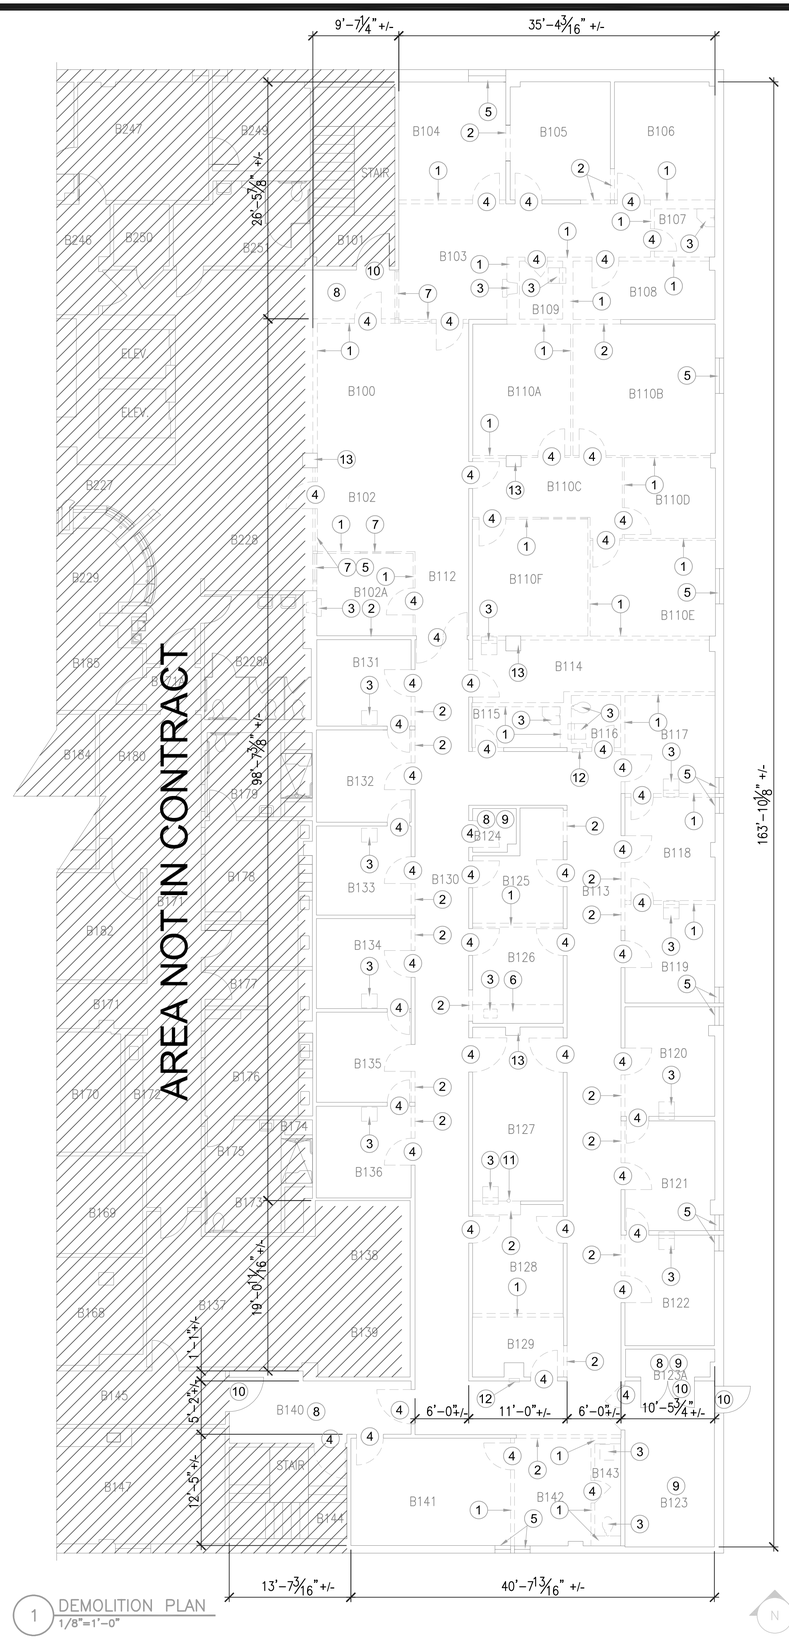

1 DEMOLITION PLAN
1/8"=1'-0"

WALL LEGEND

EXISTING TO REMAIN

EXISTING TO BE REMOVED

NOTE: EXISTING ROOM NUMBERS ARE INDICATED ON THIS DRAWING FOR REFERENCE ONLY. SEE FLOOR PLAN FOR NEW ROOM NAMES & NUMBERS.

GENERAL DEMOLITION NOTES:

A. REMOVE EXISTING FLOORING IN ALL AREAS OF RENOVATION UNLESS OTHERWISE NOTED.

B. REMOVE EXISTING GYPSUM BOARD OR ACOUSTIC TILE & GRID CEILING IN ALL AREAS OF RENOVATION UNLESS OTHERWISE NOTED. EXISTING SPRINKLER HEADS SHALL REMAIN & BE MODIFIED AS REQUIRED. SEE FIRE PROTECTION PLANS.

C. IN AREAS OF WORK CONTRACTOR SHALL REMOVE & SALVAGE FOR GOVERNMENT ALL CLOCKS, CAMERAS AND SIMILAR DEVICES.

D. CONTRACTOR SHALL SALVAGE & RETURN ALL LOW FLOW PLUMBING FIXTURES TO THE GOVERNMENT. CONTRACTOR SHALL REVIEW PROJECT MANUAL FOR LIST OF ALL MATERIALS TO BE RECYCLED.

E. CONTRACTOR SHALL BE RESPONSIBLE FOR ALL EXISTING CONDITIONS IN AREAS OF RENOVATION. CONTRACTOR SHALL FIELD VERIFY ALL EXISTING DIMENSIONS & CONDITIONS PRIOR TO BID. CONTRACTOR SHALL PROTECT ALL EXISTING ITEMS TO REMAIN FROM DAMAGE DURING CONSTRUCTION ACTIVITIES.

F. WHERE VINYL WALL COVERING OCCURS AT EXISTING WALLS TO REMAIN CONTRACTOR SHALL REMOVE THE VINYL WALL COVERING FIRST THEN PROVIDE 1/4" GYP BOARD OVERLAY. CONTRACTOR SHALL PREPARE ALL EXISTING WALLS TO REMAIN, IN AREA OF CONSTRUCTION, AS NECESSARY TO RECEIVE NEW FINISHES AS SCHEDULED. PREPARATION SHALL INCLUDE REMOVAL OF FASTENERS, FILLING & SANDING HOLES, ETC..

KEYED DEMOLITION NOTES:

1. REMOVE EXISTING WALL IN ITS ENTIRETY.
2. REMOVE PORTION OF EXISTING WALL FOR NEW DOOR OR WINDOW.
3. REMOVE EXISTING PLUMBING FIXTURE & ACCESSORIES.
4. REMOVE EXISTING DOOR FRAME, DOOR & HARDWARE.
5. REMOVE EXISTING BLINDS IN THEIR ENTIRETY. PATCH HEAD & WALL TO RECIEVE NEW FINISH & NEW BLINDS.
6. REMOVE EXISTING MILLWORK.
7. REMOVE EXISTING GLAZING & FRAME.
8. EXISTING CEILING TO REMAIN. PATCH AS REQUIRED WITH LIKE MATERIALS.
9. EXISTING FLOORING TO REMAIN. PATCH AS REQUIRED WITH LIKE MATERIALS.
10. EXISTING DOOR FRAME, DOOR & HARDWARE TO REMAIN.
11. REMOVE EXISTING MEDICAL GAS. SEE PLUMBING PLANS.
12. REMOVE EXISTING FIRE EXTINGUISHER CABINET & INFILL OPENING. STORE EXTINGUISHER FOR RE-INSTALLATION AT NEW CABINET.
13. EXISTING COLUMN TO REMAIN.

AIR EDUCATION & TRAINING COMMAND

LITTLE ROCK A.F.B.
ARKANSAS

GARVER | ENGINEERS
1010 BATTERY STREET
LITTLE ROCK, ARKANSAS 72202
www.garverengineers.com
(501) 376-3633

CROMWELL
ARCHITECTS ENGINEERS
101 SOUTH SPRING ST
LITTLE ROCK AR 72201
TELEPHONE 501-372-2900
FACSIMILE 501-372-0482

No.	Revision/Issue	Date	BY	APP'D

PROJECT TITLE
REPAIR & RENOVATE MEDICAL CLINIC PH V
LITTLE ROCK AIR FORCE BASE
JACKSONVILLE, ARKANSAS
100% SUBMITTAL

SHEET TITLE
DEMOLITION PLAN

DRAWN BY: PJL	LEAD DESIGNER: K. TAYLOR
TECH REVIEWER: PJL	PROJECT NUMBER: NKAK#06-8006-5
DESIGNED BY: P. LEDFORD	SHEET: A-101-D
DATE: 7 MAY 2008	3 OF 27
SCALE: 1/8"=1'-0"	