GENERAL SHEET NOTES

KEYED NOTES

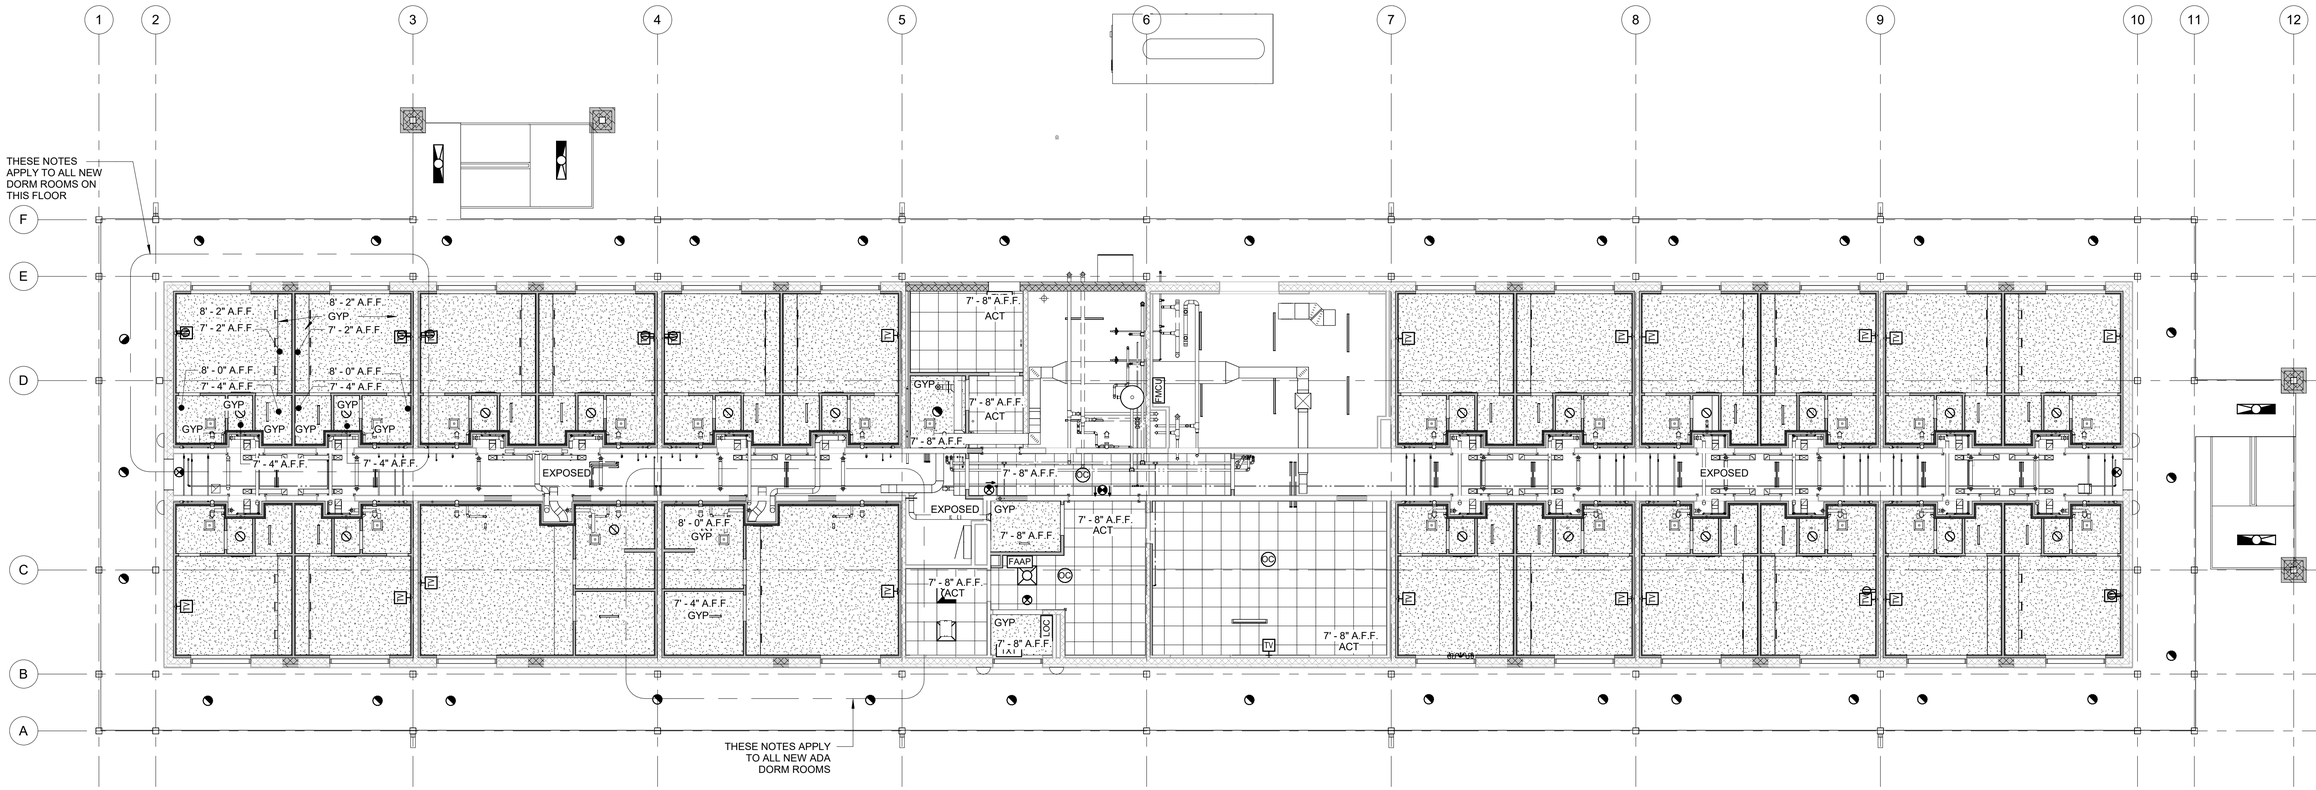

N

1 CP01 - FIRST FLOOR REFLECTED CEILING PLAN

SCALE: 1/8" = 1'-0"

SCALE

0 4' 8' 16'

SCALE: 1/8"=1'-0

REV. #	DATE	DESCRIPTION	APP'D

APPROVED
CHIEF ENGINEER
APPROVED
CIVIL ENGINEER

NKAK 22-1076
B718 DORM
LITTLE ROCK AFB

DETAILS (1)

LEVEL ONE REFLECTED CEILING PLAN

AIR MOBILITY COMMAND
19TH CIVIL ENGINEER SQUADRON
LITTLE ROCK, ARKANSAS

DATE: JULY 2026
DESIGNED BY: Designer
DRAWN BY: Author
BUILDING NO.:
PROJECT NO.:
SHEET REF.: A-110
SHEET NO.: 1 OF XX

STATUS:65% PRELIMINARY DESIGN