
GENERAL SHEET NOTES

KEYED NOTES

E4 ROUTE EXTERIOR LIGHTING CIRCUIT THROUGH TIMECLOCK PRIOR TO ROUTING TO EXTERIOR LIGHTING FIXTURES. CIRCUIT TO BE CONTROLLED PHOTOCELL ON/TIMECLOCK OFF. COORDINATE ON/OFF SCHEDULE OF ALL CIRCUITS WITH BASE REPRESENTATIVE.

E5 PROVIDE CIRCADIAN RHYTHM LIGHTING SYSTEM IN DORMITORY SLEEPING AREA. LIGHTING SHALL UTILIZE TUNABLE-WHITE LED LUMINAIRES WITH HARD-WIRED CONTROLS CAPABLE OF AUTOMATIC COLOR TEMPERATURE AND LIGHT OUTPUT ADJUSTMENT BASED ON A PROGRAMMABLE TIME-OF-DAY SCHEDULE. PROVIDE LOCAL OCCUPANT ON/OFF AND DIMMING CONTROL.

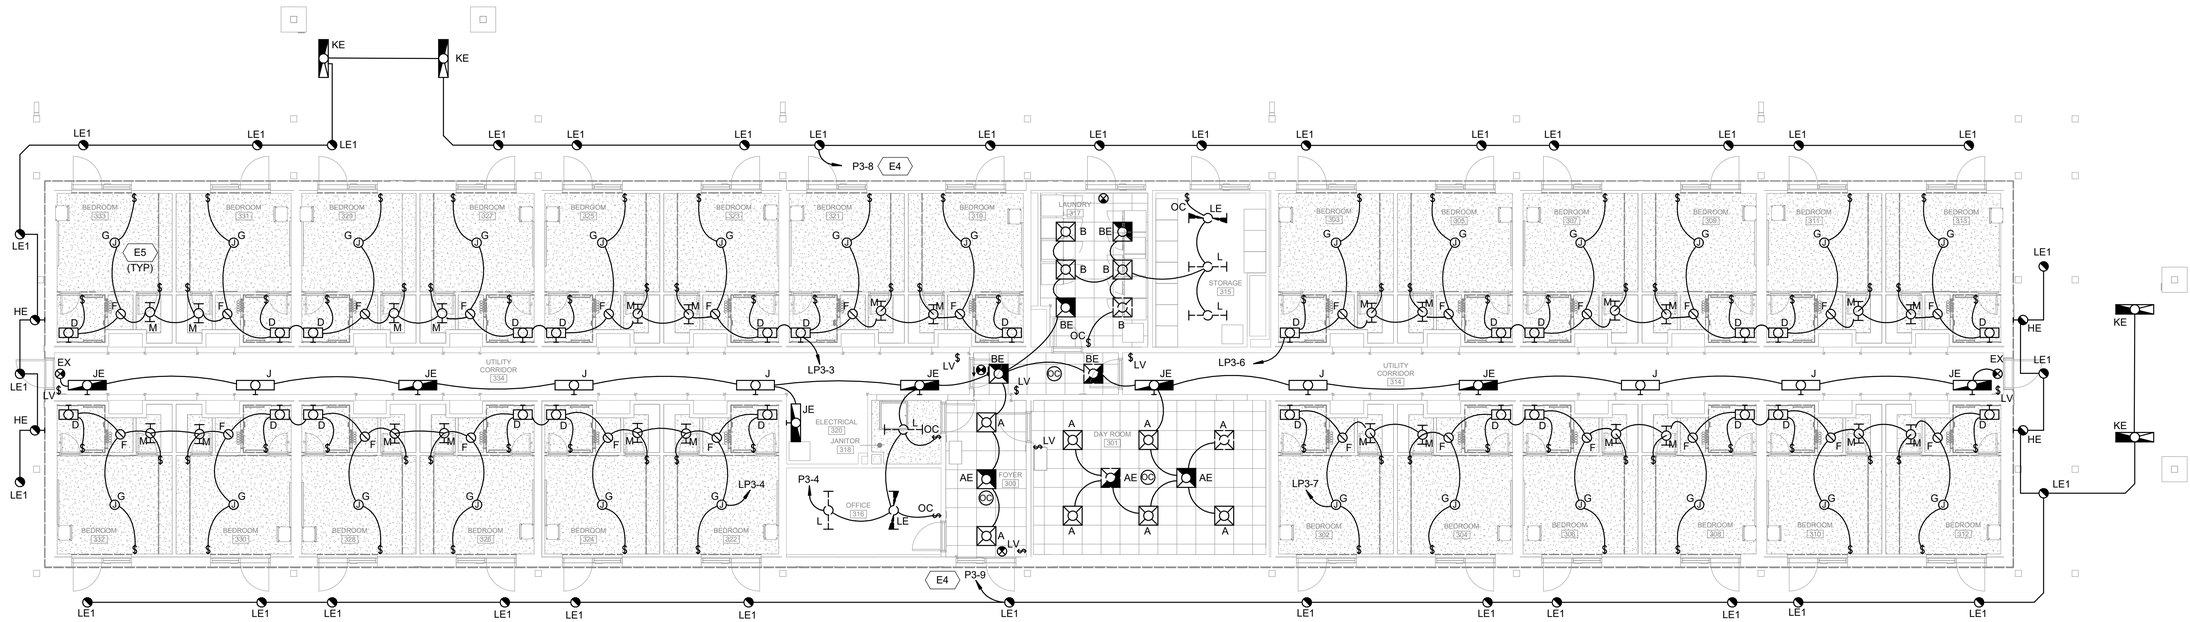

N

D1 LEVEL 3 LIGHTING PLAN

SCALE: 1/8" = 1'-0"

SCALE

0 4' 8' 16'

SCALE: 1/8"=1'-0

REV #	DATE	DESCRIPTION	APP'D

APPROVED
CHIEF ENGINEER
APPROVED
CIVIL ENGINEER

NKAK 22-1076
B718 DORM
LITTLE ROCK AFB

DETAILS (1)

LEVEL THREE LIGHTING FLOOR PLAN

AIR MOBILITY COMMAND
19TH CIVIL ENGINEER SQUADRON
LITTLE ROCK, ARKANSAS

DATE: JULY 2026
DESIGNED BY: JLS
DRAWN BY: MUC
BUILDING NO.:
PROJECT NO.:
SHEET REF.: E-203
SHEET NO.: 1 OF XX

STATUS:65% PRELIMINARY DESIGN