GENERAL SHEET NOTES

KEYED NOTES

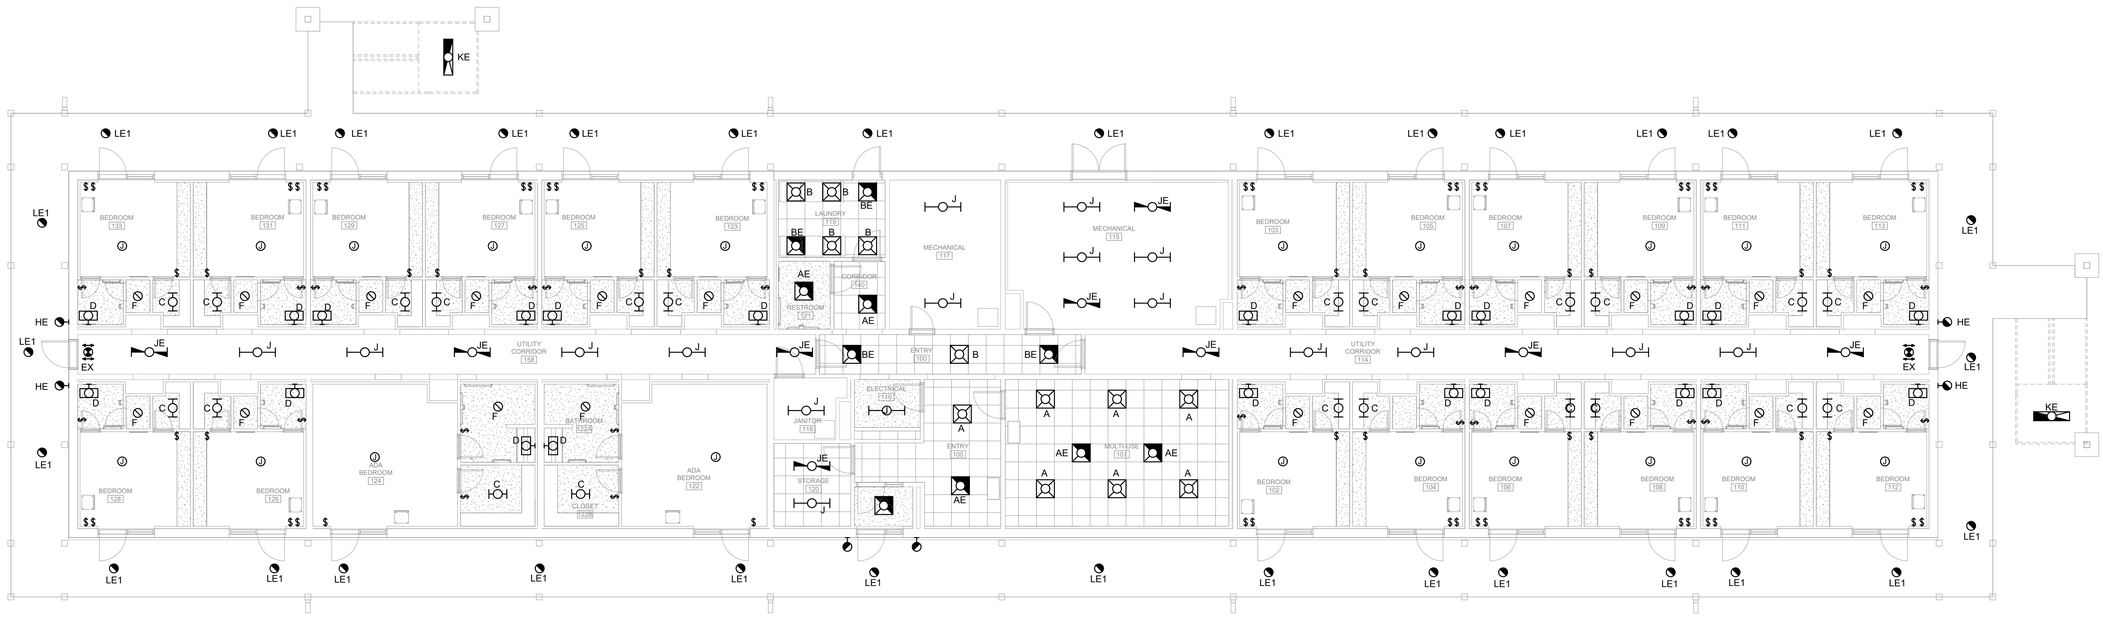

N

D1 LEVEL 1 LIGHTING PLAN

SCALE: 1/8" = 1'-0"

SCALE

0 4' 8' 16'

SCALE: 1/8"=1'-0

LITTLE ROCK A.F.B.
ARKANSAS

NORTH LITTLE ROCK AIR FORCE BASE

GIDEON USA

MARK	DESCRIPTION	DATE

File Path: Autodesk Docs://809-26007SP - LRAFB B718 Dorm/809-26007S6 - LRAFB B718 Dorm - MEP_R23.rvt

Plot Date: 7/20/2026 3:56:31 PM

ISSUE DATE: JULY 2026
SOLICITATION NO.: 21TATION1076
CONTRACT NO.:

DESIGNED BY: JLS
DRAWN BY: MAC
CHECKED BY: NTV
SUBMITTED BY:
SIZE: ARCH D

LITTLE ROCK AFB, JACKSONVILLE, AR
LRAFB B718 DORM

LEVEL 1 LIGHTING PLAN

SHEET ID

E201