




D1 MAT SLAB AT EXISTING BUILDING
SCALE: N.T.S.

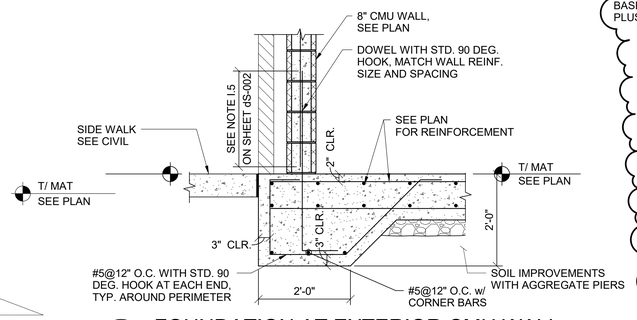


D2 FOUNDATION AT EXTERIOR CMU WALL
SCALE: N.T.S.

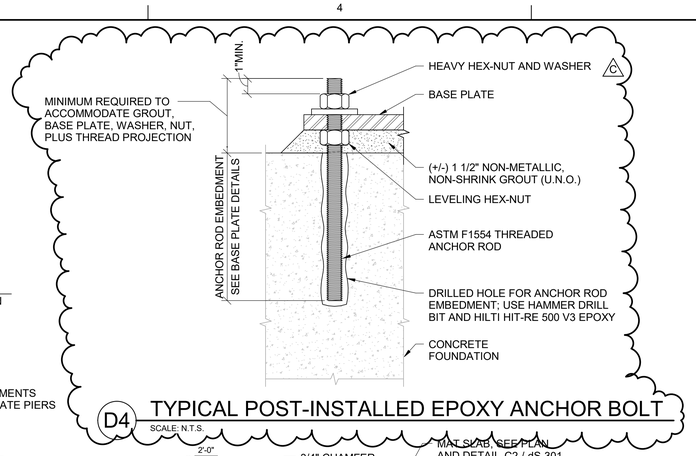


D4 TYPICAL POST-INSTALLED EPOXY ANCHOR BOLT
SCALE: N.T.S.

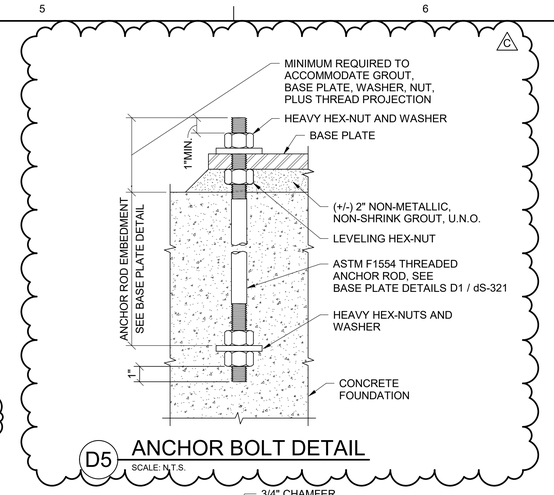


D5 ANCHOR BOLT DETAIL
SCALE: N.T.S.

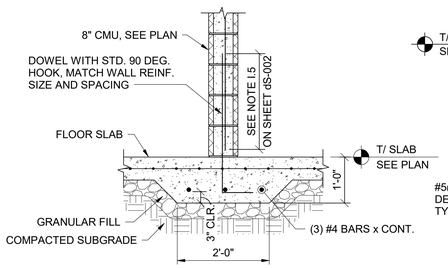


C1 TYPICAL THICKENED SLAB AT CMU WALLS
SCALE: N.T.S.

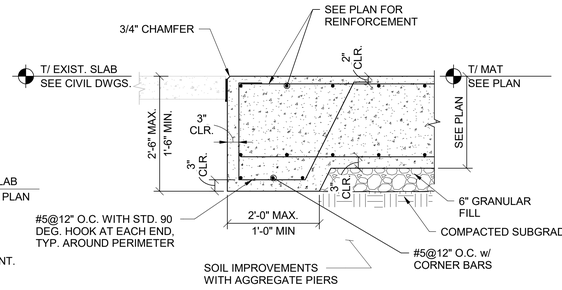

C2 TURNDOWN SLAB AT MAT
SCALE: N.T.S.

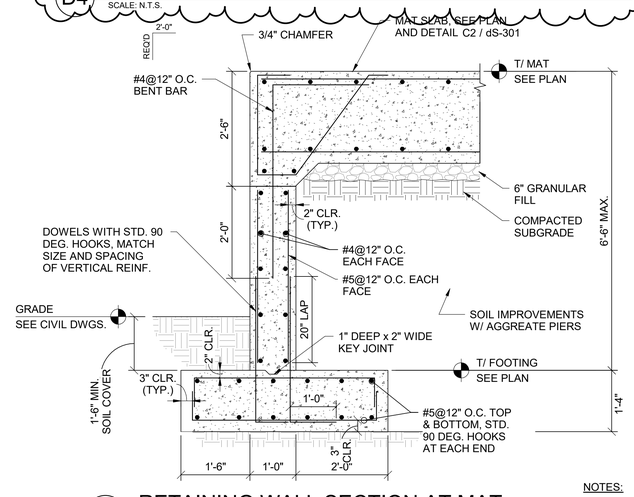


C4 RETAINING WALL SECTION AT MAT
SCALE: N.T.S.

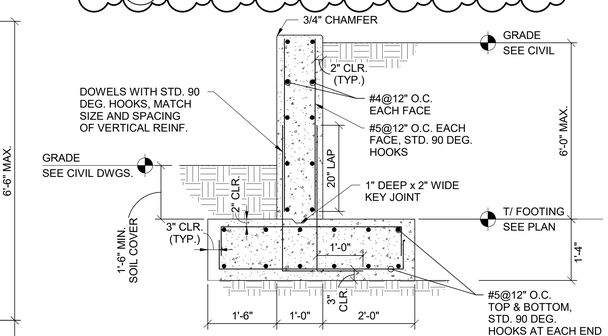


C5 RETAINING WALL SECTION
SCALE: N.T.S.


B1 TYP. INTERIOR EMBEDDED BOLLARD
SCALE: N.T.S.

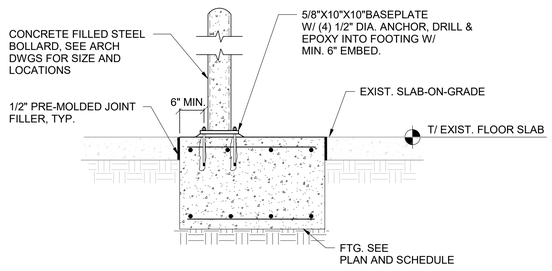

B2 INTERIOR BOLLARD SECTION AT FOOTING
SCALE: N.T.S.

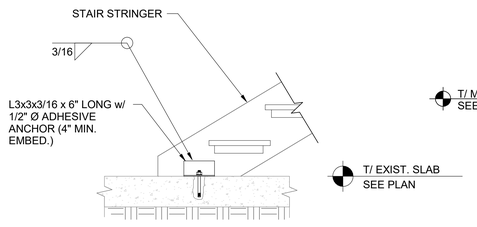


B4 SECTION THRU BASE OF STAIR AT EXISTING SLAB
SCALE: N.T.S.

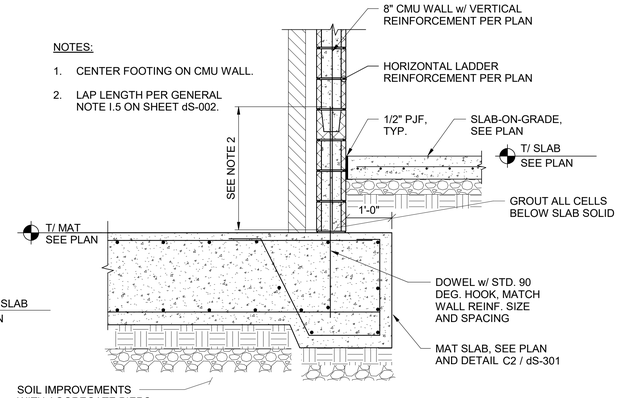


NOTES:
1. CENTER FOOTING ON CMU WALL.
2. LAP LENGTH PER GENERAL NOTE I.5 ON SHEET dS-002.

B5 WALL FOOTING AT ELECTRICAL ROOM
SCALE: N.T.S.

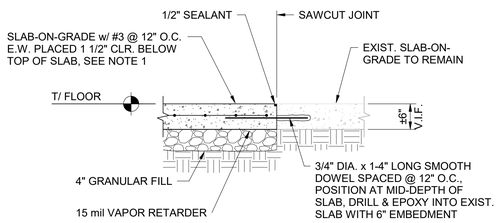


NOTES:
1. NEW SLAB TO MATCH EXISTING SLAB THICKNESS AND TOP ELEVATION.
2. VERIFY THICKNESS OF EXISTING SLAB BEFORE PROCEEDING WITH CONSTRUCTION OF NEW SLAB. IF EXISTING SLAB IS LESS THAN 6" IN DEPTH, NOTIFY E.O.R. FOR REVISED JOINT DETAIL.
3. SLOPE NEW SLAB TO DRAIN AS REQUIRED

A1 SLAB-ON-GRADE REPLACEMENT DETAIL
SCALE: N.T.S.

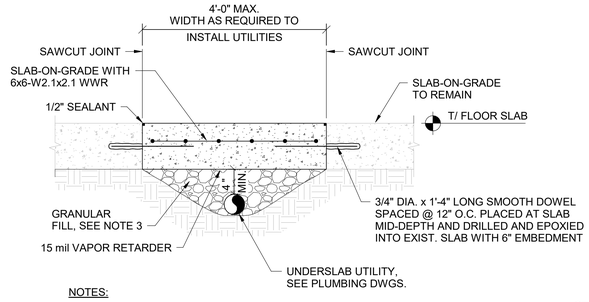


NOTES:
1. NEW SLAB TO MATCH EXISTING SLAB THICKNESS AND TOP ELEVATION.
2. VERIFY THICKNESS OF EXISTING SLAB BEFORE PROCEEDING WITH CONSTRUCTION OF NEW SLAB. IF EXISTING SLAB IS LESS THAN 4" IN DEPTH, NOTIFY DESIGN PROFESSIONAL FOR REVISED JOINT DETAIL.
3. GRANULAR FILL AND SOIL UNDER SLAB TO BE COMPACTED TO A MINIMUM DENSITY OF 95% STANDARD PROCTOR.

A2 SLAB-ON-GRADE REPLACEMENT DETAIL
SCALE: N.T.S.

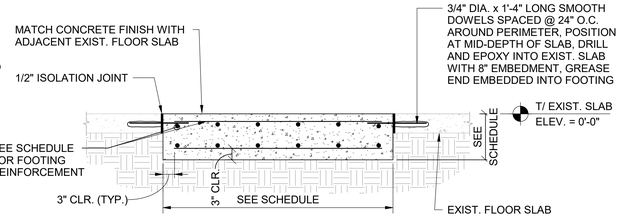

A4 NEW FOOTING AT EXISTING SLAB
SCALE: N.T.S.

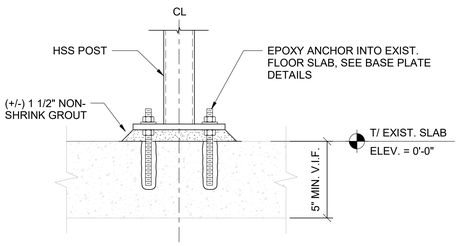

A5 COLUMN AT EXISTING SLAB
SCALE: N.T.S.

POND
3500 Parkway Lane
Suite 500
Peachtree Corners
Georgia 30092

Copyright © 2026 by Pond & Company. All rights reserved. No copying or duplication of these documents is permitted without the expressed written agreement of Pond & Company.

EOR/AOR SEAL

COA SEAL

CLIENT INFORMATION

Vantive

PROJECT NAME

VANTIVE TUBING CLEAN ROOM

1900 AR-201
MOUNTAIN HOME,
ARKANSAS 72653

DRAWING ISSUE

MARK	DESCRIPTION	DATE
C	ISSUED FOR BID, EQ BID	04/24/2026
B	ISSUED FOR BID	02/27/2026
A	ISSUED FOR APPROVAL	01/30/2026

DESIGNED BY:	TR
DRAWN BY:	TR
CHECKED BY:	AB
SUBMITTED BY:	MM
DATE:	04/24/2026
PROJECT #:	1241011

SHEET TITLE

FOUNDATION SECTIONS & DETAILS

SHEET NUMBER

dS-301

ORIGINAL SHEET SIZE:
30" X 42"

ISSUED FOR BID

4/24/2026 6:49:09 PM Autodesk Docs://Baxter and Vantive -Mountain Home/BAXTER_VANTIVE_Master Base File_STRC_v25.rvt