MATERIALS	
AL	ALUMINUM
ALG	ALUMINUM AND GLASS STOREFRONT DOOR
CT	CLEAR TEMPERED GLASS
CW	CLEAR WIRE GLASS (VERTICAL AND HORIZONTAL WIRE PATTERN - NOT DIAGONAL)
GHM	GALVANIZED HOLLOW METAL
HM	HOLLOW METAL
IHM	INSULATED HOLLOW METAL
SCW	SOLID CORE WOOD
ST	STEEL
W	WOOD
MATERIALS	
S	STAIN
P	PAINT
CA	CLEAR ANODIZED

DOOR SCHEDULE

DOOR NO.	DOOR TYPE	DOOR SIZE W	DOOR SIZE HT	DOOR SIZE THK	DOOR MATERIAL	FRAME TYPE	FRAME MATERIAL	FRAME FINISH	FRAME DETAILS HEAD	FRAME DETAILS JAMB	FRAME DETAILS THRSHLD.	HARDWARE SET NO.	COMMENTS
101	BB	5' - 11"	7' - 0"	1 3/4"	ALUMINUM	AL-1	AL	ALUMINUM	8/A-104	9/A-104/ 10/A-104	7/A-104	E714A	
102	B	3' - 0"	7' - 0"	1 3/4"	WOOD	HM-1	HM	PAINTED	2/A-104	3/A-104	6/A-104	207A	
103	A	3' - 0"	7' - 0"	1 3/4"	WOOD	HM-1	HM	PAINTED	4/A-104	4/A-104	6/A-104	801	
104	A	3' - 0"	7' - 0"	1 3/4"	WOOD	HM-1	HM	PAINTED	4/A-104	4/A-104	6/A-104	807	
105	A	3' - 0"	7' - 0"	1 3/4"	WOOD	HM-1	HM	PAINTED	2/A-104	3/A-104	6/A-104	201	
106A	AA	5' - 0"	7' - 0"									E800CWT	REFINISH EXISTING DOOR - REPLACE HARDWARE
106B	AA	5' - 0"	7' - 0"									E800CWT	REFINISH EXISTING DOOR - REPLACE HARDWARE
107	AA	6' - 0"	7' - 0"									E714A	REFINISH EXISTING DOOR - REPLACE HARDWARE
108	AA	6' - 0"	7' - 0"									E714A	REFINISH EXISTING DOOR - REPLACE HARDWARE
109	AA	6' - 0"	7' - 0"									E714A	REFINISH EXISTING DOOR - REPLACE HARDWARE
110	AA	5' - 0"	8' - 0"									730CT	REFINISH EXISTING DOOR - REPLACE HARDWARE
111	A	3' - 0"	7' - 0"									E731	REFINISH EXISTING DOOR - REPLACE HARDWARE

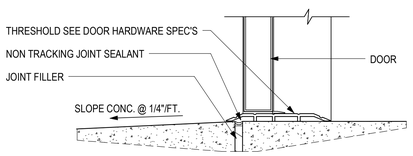

1 ALUMINUM DOOR SILL DETAIL
3" = 1'-0"

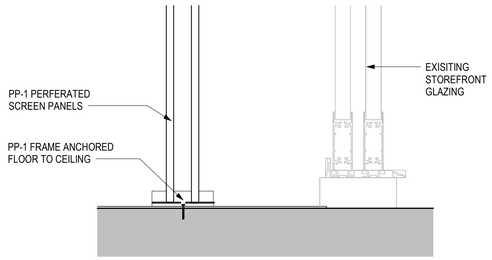

2 COMPUTER LAB PANEL FLOOR MOUNT DETAIL
3" = 1'-0"

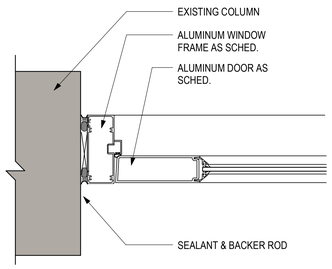

3 DOOR JAMB DETAL @ AL-1 (1)
3" = 1'-0"

DOOR TYPES LEGEND

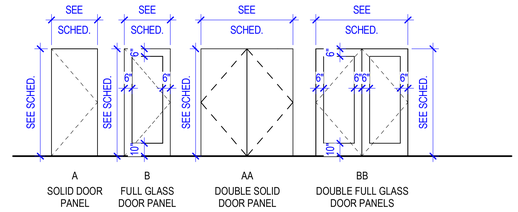

FRAME TYPES LEGEND

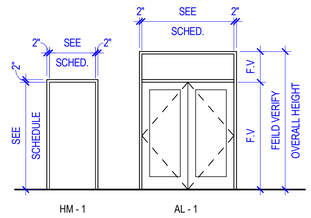

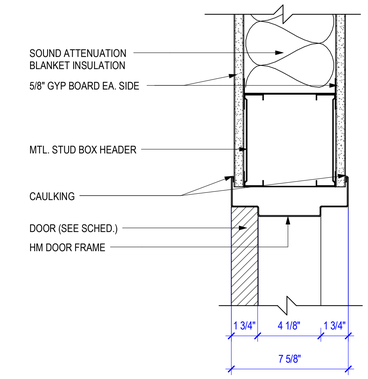

4 DOOR HEAD DETAIL @ INTERIOR
3" = 1'-0"

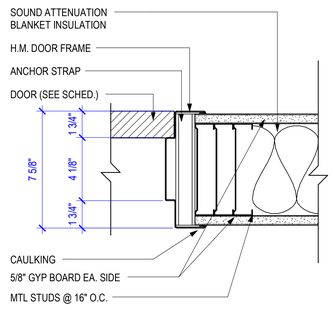

5 DOOR JAMB DETAIL @ INTERIOR
3" = 1'-0"

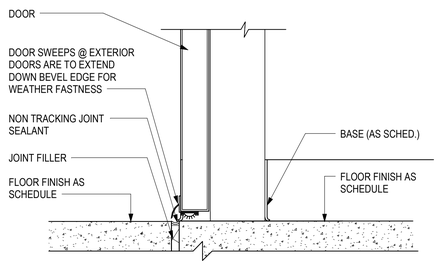

6 DOOR THRESHOLD DETAIL @ INTERIOR
3" = 1'-0"

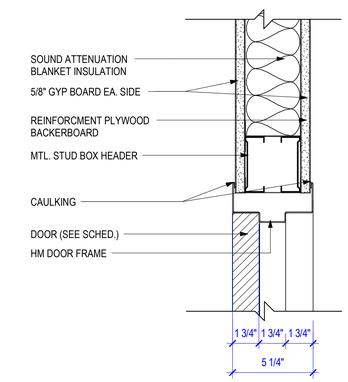

7 DOOR HEAD DETAIL @ INTERIOR
3" = 1'-0"

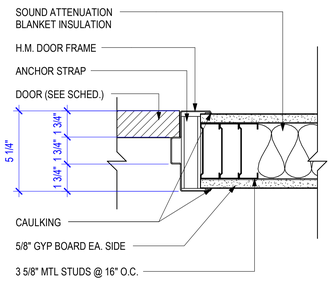

8 DOOR JAMB DETAIL @ INTERIOR
3" = 1'-0"

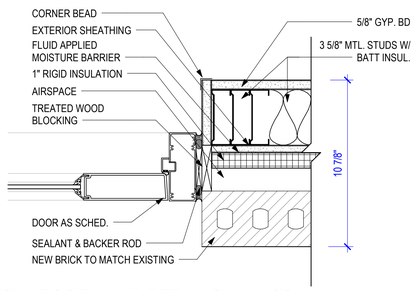

9 DOOR JAMB DETAL @ AL-1 (2)
3" = 1'-0"

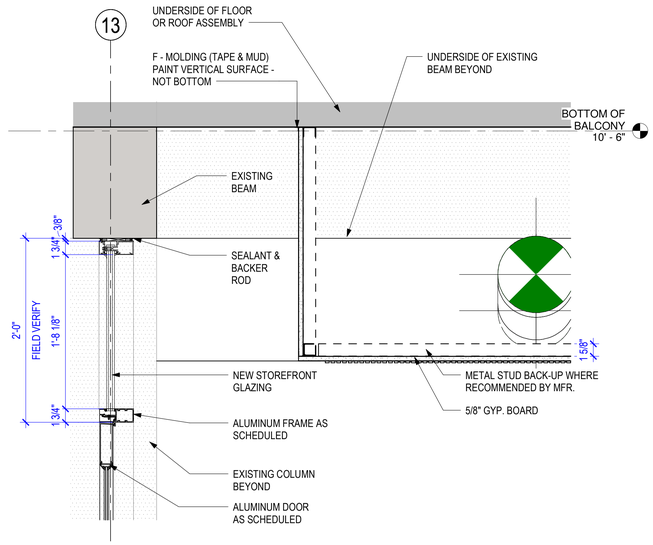

10 DOOR & WINDOW HEAD DETAL @ AL -1
1 1/2" = 1'-0"

CROMWELL
1300 East 6th Street Little Rock, AR 72202
501.372.2900 cromwell.com

Project

PHILANDER SMITH UNIVERSITY

PHILANDER SMITH UNIVERSITY

M.L. HARRIS AUDITORIUM RENOVATION

Volume
VOLUME 1

Design Phase
CONSTRUCTION DOCUMENTS

Revisions

No.	Date	Description

Stamp

C-98 REGISTERED ARCHITECTS ARKANSAS

REGISTERED ARCHITECT CHRISTOPHER R. ELLIS No.4029 ARKANSAS

03-02-2026

Notes

1. CROMWELL ARCHITECTS ENGINEERS, INC. ALL RIGHTS RESERVED

2. THIS SHEET DESIGNED FOR COLOR PRINTING. CRITICAL INFORMATION MAY BE LOST WITH BLACK AND WHITE PRINTING.

Project Number
2024-060

Issue Date
03-02-2026

Sheet Title
DOOR SCHEDULE

Sheet Number
A-620