SHEET LIST - TL	
Sheet Number	Sheet Name
TL 001	THEATER LIGHTING - DEVICE STANDARD MOUNTING DETAILS
TL 010	THEATRE LIGHTING - DEVICE SCHEDULES
TL 011	THEATRE LIGHTING - PANEL SCHEDULES
TL 201	THEATRE LIGHTING - STAGE EDGE MARKER
TL 202	THEATRE LIGHTING - CONTROL RISER
TL 400	THEATRE LIGHTING - DETAILS
TL 401	THEATRE LIGHTING - DETAILS

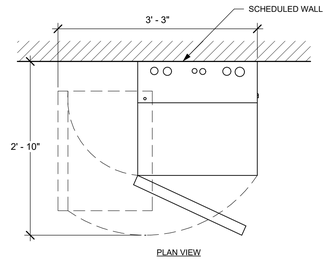

MOUNT SIGNAL PROCESSING RACK (SPR) +5'-0" AFF TO TOP OF RACK UON

1 DETAIL - SIGNAL PROCESSING RACK
1" = 1'-0"

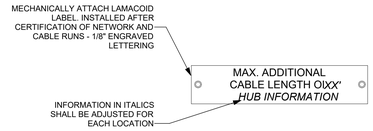

4 DETAIL - LAMACOID LABEL
HALF SCALE

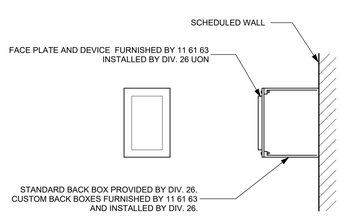

2 DETAIL - SURFACE MOUNT DEVICE, TYP
3" = 1'-0"

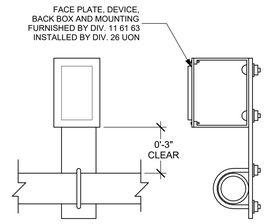

5 DETAIL - PIPE MOUNT DEVICE, TYP
3" = 1'-0"

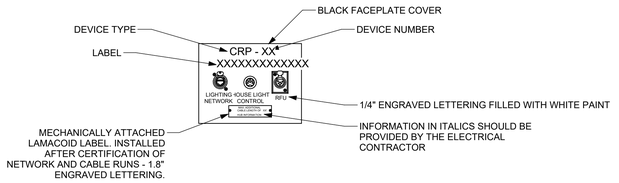

3 DETAIL - CRP DETAILING, TYP.
HALF SCALE

NOTE: THE FOLLOWING IS INTENDED FOR GENERAL INFORMATION PURPOSES ONLY AND IS NOT TO BE CONSIDERED COMPETE OR COMPREHENSIVE AND DOES NOT RELIEVE CONTRACTORS OF ANY RESPONSIBILITY FOR CONTENTS OF CONTRACT DOCUMENTS.

	DESCRIPTION	DIVISION 26	DIVISION 11
1	FURNISH AND INSTALL ALL AC POWER CIRCUITS, RECEPTACLES AND STANDARD POWER PANELS.	X	
2	LABEL EACH CIRCUIT WITH CIRCUIT NUMBER AND BRANCH BREAKER PANEL DESIGNATION.	X	
3	FURNISH AND INSTALL ALL CONDUIT WITH MEASURED PULL STRING FOR PERFORMANCE LIGHTING DATA NETWORK SYSTEMS.	X	
4	FURNISH SPECIALITY BACK BOXES AND FLOOR BOX BACK BOXES		X
5	FURNISH ALL STANDARD BACK BOXES REFER TO THEATRICAL DEVICE SCHEDULES. INSTALL ALL STANDARD AND CUSTOM BACK BOXES. UON.	X	
6	FURNISH AND INSTALL ALL DATA NETWORK WIRE FOR ALL PERFORMANCE LIGHTING CUSTOM.		X
7	VERIFY ALL CONDUIT AND CABLE FILLS FOR ACCURACY.	X	X
8	TERMINATION OF ALL LOW VOLTAGE WIRE RELATED TO THE PERFORMANCE LIGHTING SYSTEM AND ARCHITECTURAL EQUIPMENT.		X
9	FURNISH HIGH VOLTAGE SPECIALTY FACEPLATES FOR INSTALLATION BY DIVISION 26 (PLUG BOXES, FLOOR BOXKETS, ETC.)		X
10	INSTALL ALL PLUG STRIPS AND PLUG BOXES.	X	
11	FURNISH AND INSTALL ALL CONTROL DEVICES, WIRE, AND FACE PLATES (CRP, EP, SMP, SPR, ECT.)		X
12	FURNISH DIMMER RACKS AND ELTS.		X
13	INSTALL DIMMER RACKS AND ELTS.	X	
14	FURNISH, INSTALL AND TERMINATE BRANCH BREAKER PANELS (AS REQUIRED).	X	
15	FURNISH AND INSTALL ALL CONDUIT FOR LIGHTING SYSTEM WITH APPROPRIATELY SIZED AND NUMBER OF WIRES FOR HIGH VOLTAGE (ONLY CIRCUITS	X	
16	FURNISH ALL TYPE "SO" FLEXIBLE CABLE FOR LIGHTING SYSTEM AND ORCHESTRA SHELL, IF APPLICABLE.		X
17	INSTALL ALL TYPE "SO" FLEXIBLE CABLE FOR LIGHTING SYSTEM AND ORCHESTRA SHELL, IF APPLICABLE.	X	
18	PROVIDE ARCHITECTURAL LIGHTING FIXTURES.	X	
1	FURNISH AND INSTALL ALL DATA NETWORK WIRE FOR ALL ARCHITECTURAL FIXTURES TO THEATRICAL DATA OUT PUT DEVICE.	X	
2	ADDRESS ARCHITECTURAL LIGHTING FIXTURES.	X	X
2	PROGRAM ARCHITECTURAL LIGHTING CONTROLS.		X

6 DIVISION OF RESPONSIBILITY
HALF SCALE

Schuler Shook
LIGHTING DESIGN / THEATRE PLANNING / AUDIO VIDEO DESIGN
Dallas
T +1 214 747 8300
schulershook.com

CROMWELL
1300 East 6th Street Little Rock, AR 72202
501.372.2900 cromwell.com

Project

PHILANDER SMITH UNIVERSITY

PHILANDER SMITH UNIVERSITY

M.L. HARRIS AUDITORIUM RENOVATION

Volume

VOLUME 2

Design Phase

CONSTRUCTION DOCUMENTS

Revisions

No.	Date	Description

Stamp

Notes

1. **CROMWELL ARCHITECTS ENGINEERS, INC. ALL RIGHTS RESERVED**
2. **THIS SHEET DESIGNED FOR COLOR PRINTING. CRITICAL INFORMATION MAY BE LOST WITH BLACK AND WHITE PRINTING.**

Project Number

2024-060

Issue Date

09-10-2026

Sheet Title

THEATER LIGHTING - DEVICE STANDARD MOUNTING DETAILS

Sheet Number

TL 001