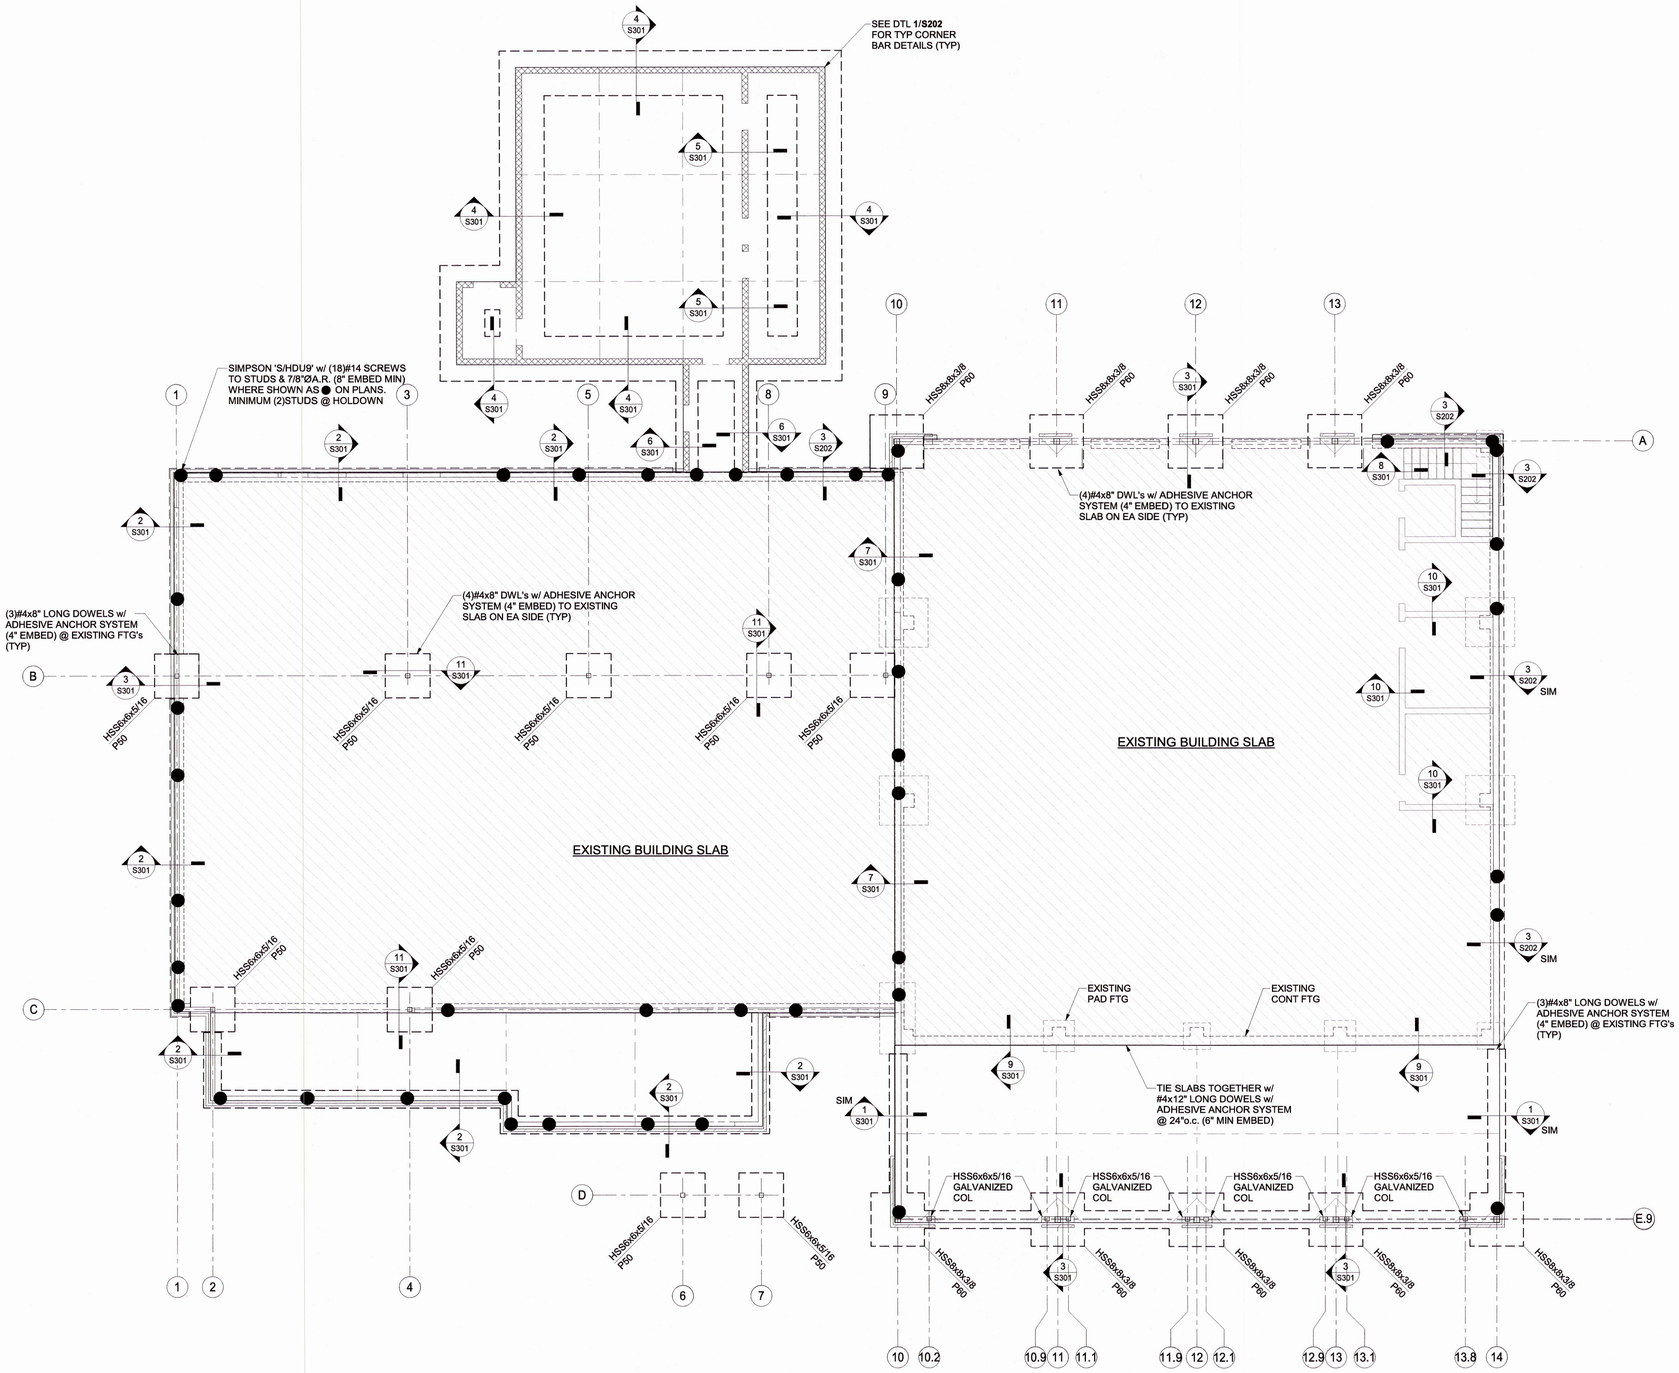

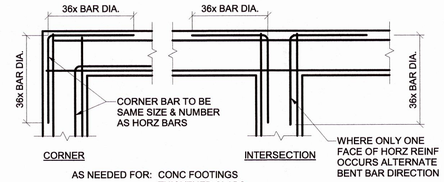

AS NEEDED FOR: CONC FOOTINGS
THICKENED SLABS
CONC FILLED BOND BEAMS
CONC WALLS

1 TYP CORNER BAR PLAN DTL
NTS

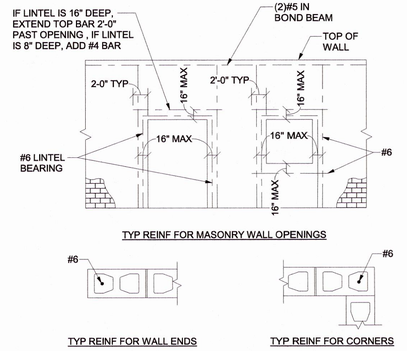

2 REINF FOR WALL OPENINGS
NTS

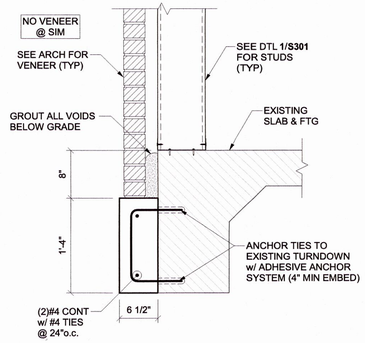

3 SECTION
1" = 1'-0"

PAD FOOTING SCHEDULE					
MARK	"W"	"L"	"t"	REINFORCING	REMARKS
P50	5'-0"	5'-0"	1'-0"	(6)#6 EA WAY	TOP & BOT
P60	6'-0"	6'-0"	1'-0"	(8)#6 EA WAY	TOP & BOT

P1 FOUNDATION PLAN
1/8" = 1'-0"

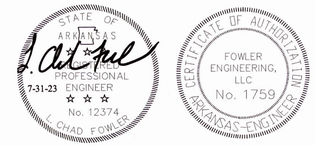

FOUNDATION PLAN

SEAL:

FOWLER ENGINEERING, LLC
STRUCTURAL ENGINEERING CONSULTANTS
1989 Oak Tree Cove, Suite A
Hernando, MS 38632 | 662.469.9571

THESE DRAWINGS AND THE DESIGN SHOWN HEREON ARE THE PROPERTY OF HORD ARCHITECTS. THE REPRODUCTION, COPYING OR USE OF THIS INFORMATION WITHOUT HORD ARCHITECTS WRITTEN CONSENT IS PROHIBITED; AND ANY INFRINGEMENT WILL BE SUBJECT TO LEGAL ACTION.
HORD ARCHITECTS ©

PROPOSED:
TRUMANN FIRE STATION
801 WEST MAIN ST, TRUMANN, AR 72472

PROJECT NO.: 2023-02
DRAWN BY: KR
CHECKED BY: JC/LCF
DATE: 07-31-23
REVISIONS:

SHEET NO.:
S202