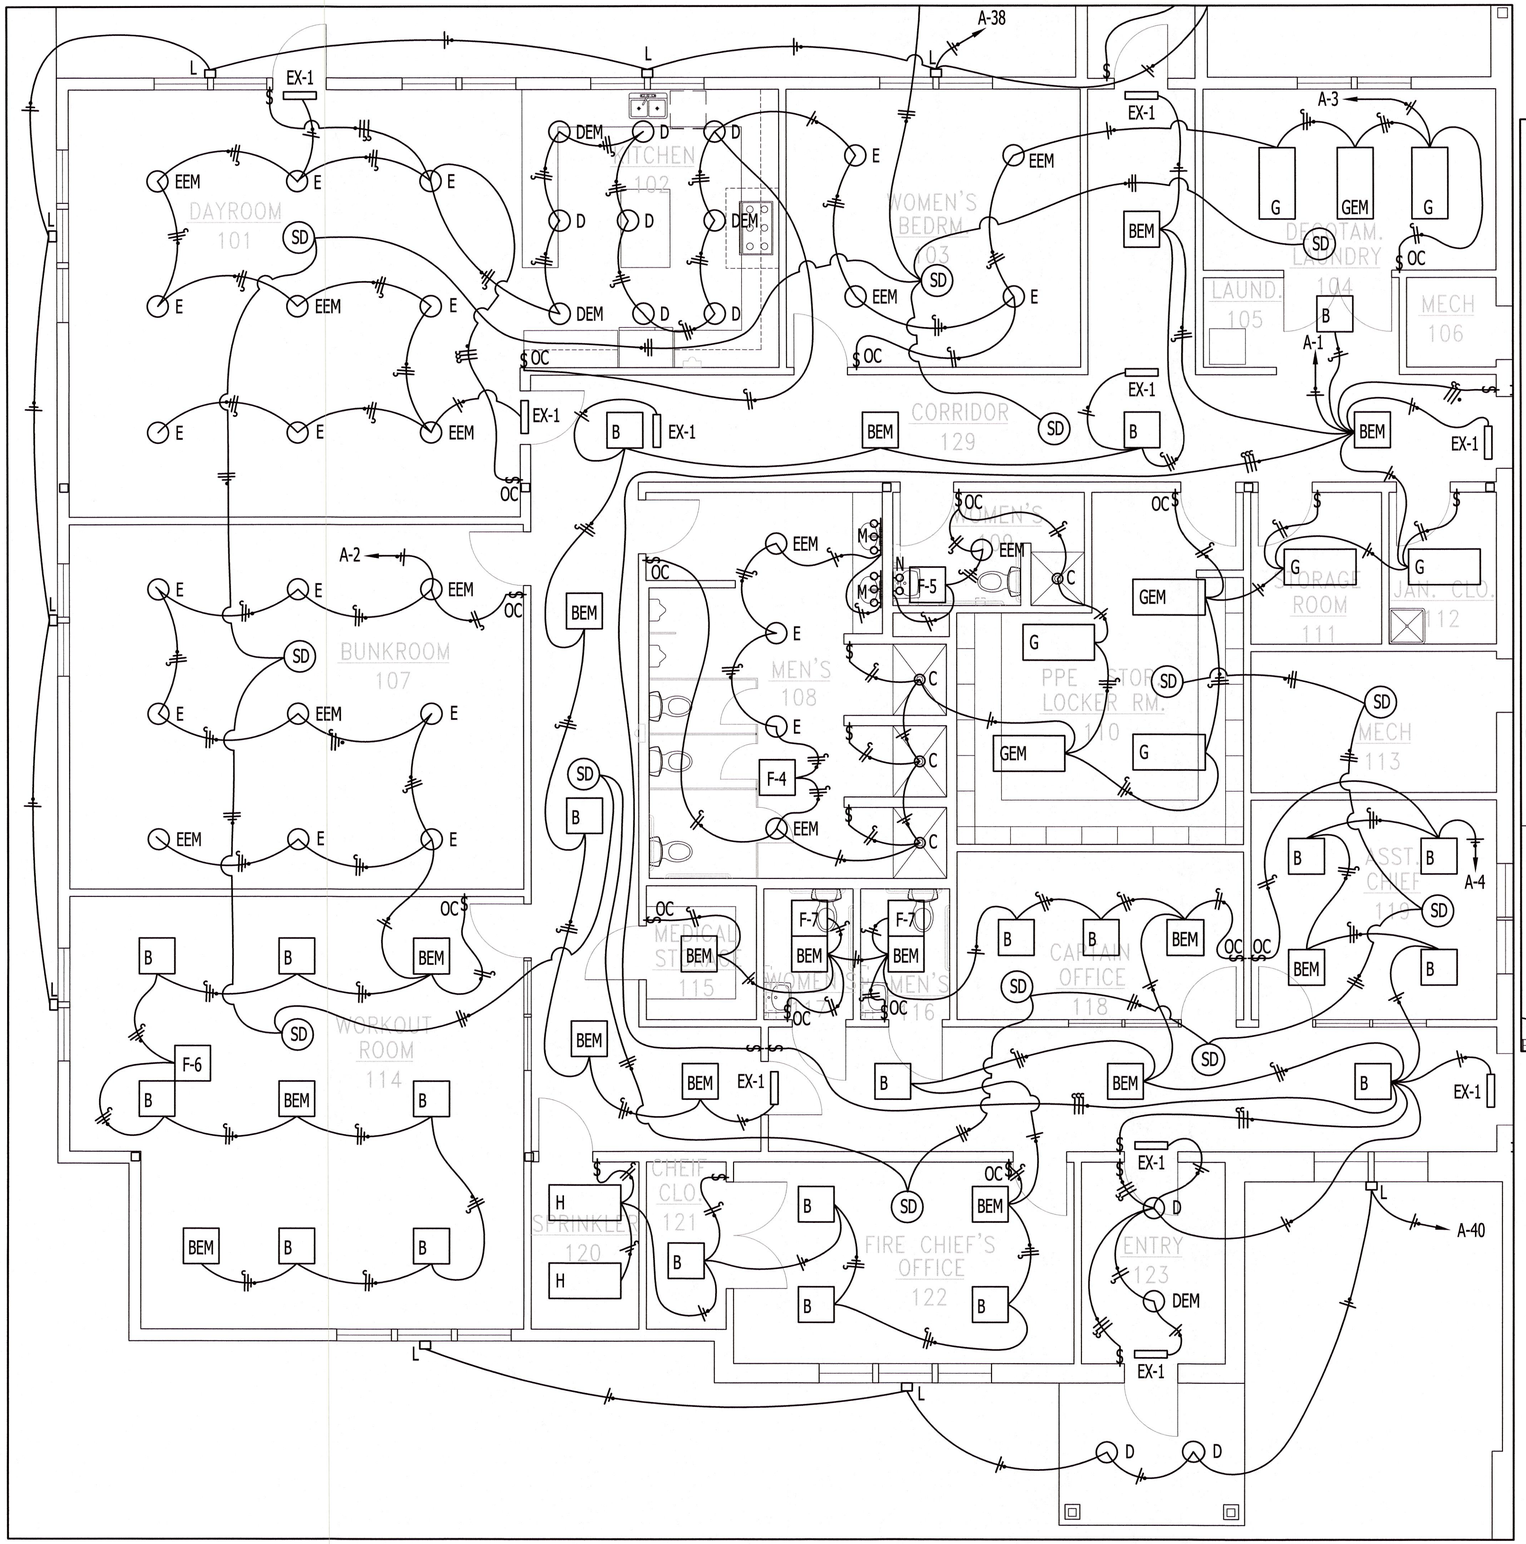

LIGHTING PLAN
SCALE: 1/4" = 1'-0"

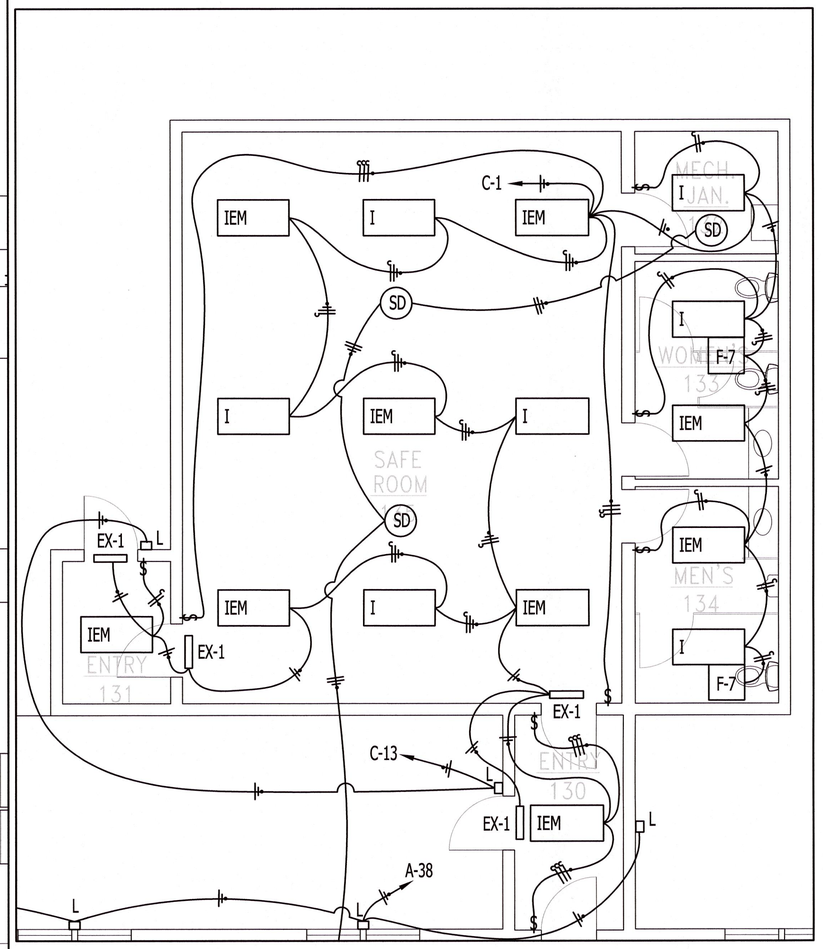

LIGHTING PLAN

SEAL
STATE OF ARKANSAS
REGISTERED PROFESSIONAL ENGINEER
No. 9689
WAYNE MENLEY
7-31-23

Miller Newell Engineers Inc.
510 THIRD STREET
NEWPORT, AR 72112
PHONE: (870) 523-6551 FAX: (870) 523-6553
Miller - Newell EMAIL: MILNEWENGR@AOL.COM

THESE DRAWINGS AND THE DESIGN SHOWN HEREON ARE THE PROPERTY OF HORD ARCHITECTS. THE REPRODUCTION, COPYING OR USE OF THIS INFORMATION WITHOUT HORD ARCHITECT'S WRITTEN CONSENT IS PROHIBITED, AND ANY INFRINGEMENT WILL BE SUBJECT TO LEGAL ACTION.
HORD ARCHITECTS ©

PROPOSED:
TRUMANN FIRE STATION
801 WEST MAIN ST, TRUMANN, AR 72472

PROJECT NO.: 2023-02
DRAWN BY: DD
CHECKED BY: WM
DATE: 07-31-2023
REVISIONS:

SHEET NO.:
E102

\\192.168.1.254\Miller-Newell\David\2022\22-003 TRUMANN FIRE STATION\2023-04-04 - DD Drawings\AFP01.dwg, 8/7/2023 7:34:15 AM, DWG To PDF.pc3