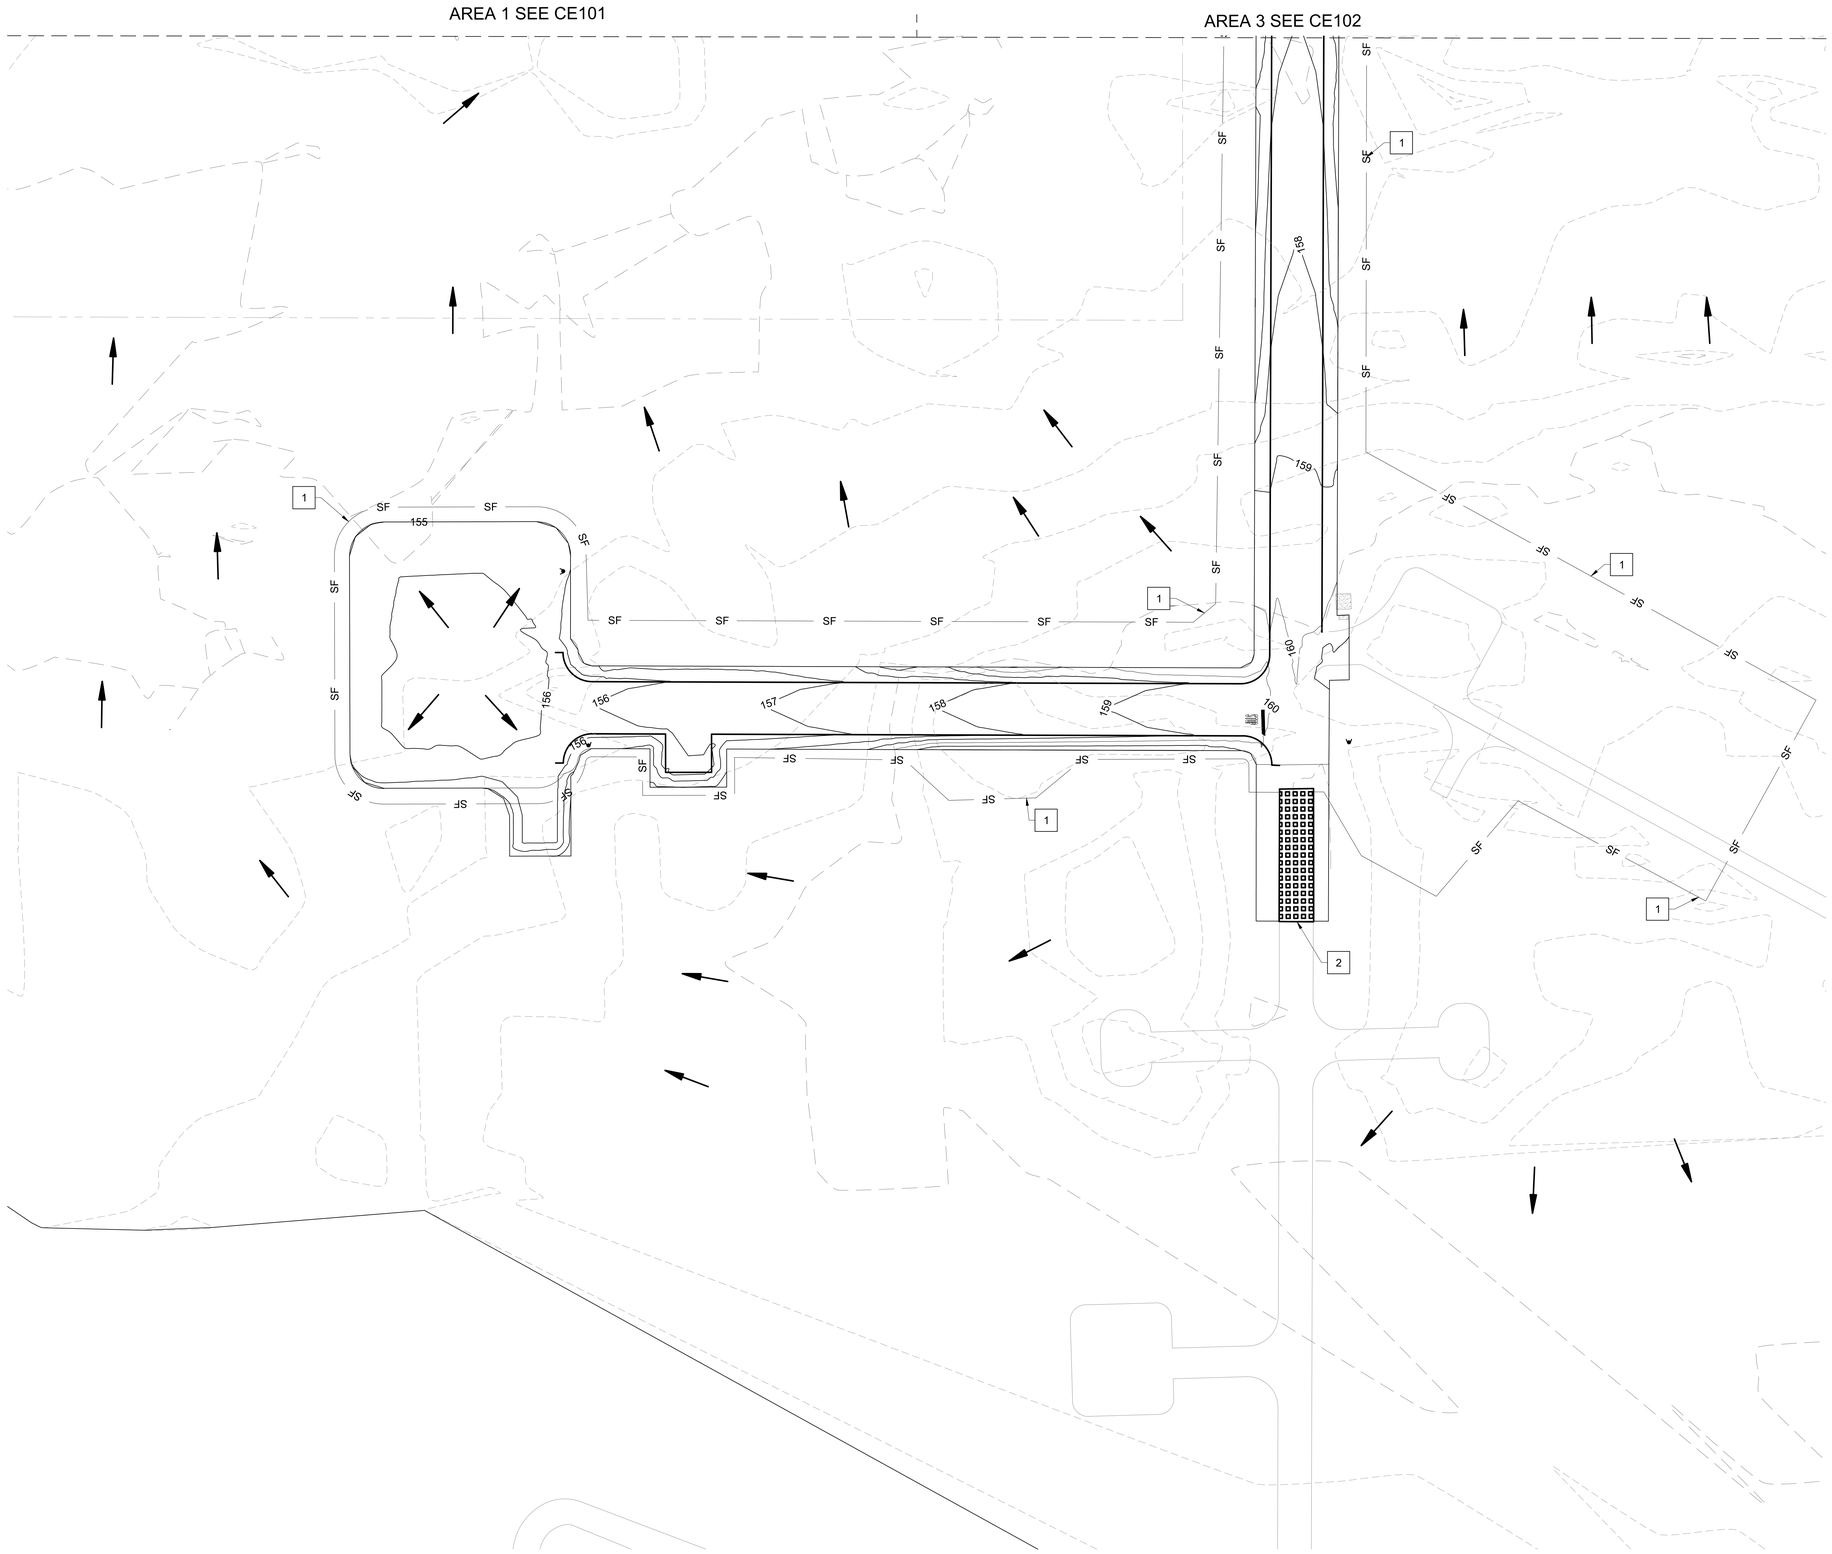


A1 EROSION SEDIMENT CONTROL PLAN - AREA 3
SCALE 1" = 40'

## GENERAL NOTES

1. ALL ELEVATIONS ARE IN FEET.
2. CONTOUR INTERVALS ARE 1.0'.
3. REFER TO G-100 FOR LAYDOWN AND HAUL ROUTE.
4. INSTALL EROSION CONTROL MEASURE AS INDICATED ON THE PLANS AND AS FIELD CONDITIONS WARRANT PRIOR TO COMMENCING AND CONSTRUCTION ACTIVITIES. REPAIRS OR MODIFICATIONS TO THE MEASURES SHOULD BE MADE IF CONTROL MEASURES PROVE INEFFECTIVE OR IF ADDITIONAL CONTROL MEASURES ARE NECESSARY.

## KEYNOTES

1. CONSTRUCT SILT FENCE PER DETAIL B4/CE501
2. CONSTRUCT TEMPORARY STABILIZED CONSTRUCTION ENTRANCE PER DETAIL B1/CE501

## LEGEND

- RIP RAP/ROCK CHECK DAM PER DETAIL A5/CE501
- TEMPORARY STABILIZED CONSTRUCTION ENTRANCE
- PROPERTY BOUNDARY
- SF — SILT FENCE
- 150 — PROPOSED CONTOUR LINE
- 150 — EXISTING CONTOUR LINE
- SWALE

## KEY PLAN

0 20' 40' 80' 120'
1" = 40'-0"

PLAN NORTH
TRUE N

NABHOLZ

STATE OF ARKANSAS REGISTERED PROFESSIONAL ENGINEER
Jeffrey Hya H. Kenneth
No. 2680

Jacobs
777 Main Street
Fort Worth, TX 76102
Entity: Jacobs Engineering Group Inc. License #: F-76
Licensed Civil Engineering License Exp Date: 03/12/024

| NO. | DATE | REVISION | CHK | BY |
|---|---|---|---|---|
| B | 2024-07-19 | 100% ISSUED FOR CONSTRUCTION - DEVELOPMENT | DG | TM |
| A | 2024-07-01 | 100% ISSUED FOR REVIEW - DEVELOPMENT | DG | TM |

DSGN DG | DR JP/BM | CHK RR | APV'D TM

REUSE OF DOCUMENTS: THIS DOCUMENT, AND THE IDEAS AND DESIGNS INCORPORATED HEREIN, AS AN INSTRUMENT OF PROFESSIONAL SERVICE, IS THE PROPERTY OF JACOBS AND IS NOT TO BE USED, IN WHOLE OR IN PART, FOR ANY OTHER PROJECT WITHOUT THE WRITTEN AUTHORIZATION OF JACOBS.

© Jacobs Solutions 2023. ALL RIGHTS RESERVED.

Jacobs

Site Development
Camden OSD
Camden, Arkansas
Aerojet Rocketdyne

EROSION SEDIMENT CONTROL - AREA 3

SHEET NO CE103

| | |
|---|---|
| SCALE | AS SHOWN |
| DATE | 07/01/2024 |
| PROJ | D3547405 |
| DWG | CE103.dwg |
| SHEET | 13 of 99 |

C:\Users\GimbelDG\DC\ACCDocs\Jacobs\US_D3754500_FED_Aerojet Rocketdyne\Project Files\CMDN Civil WIP\740\CE103.dwg

PLOT DATE/TIME: 7/23/2024 12:33 PM