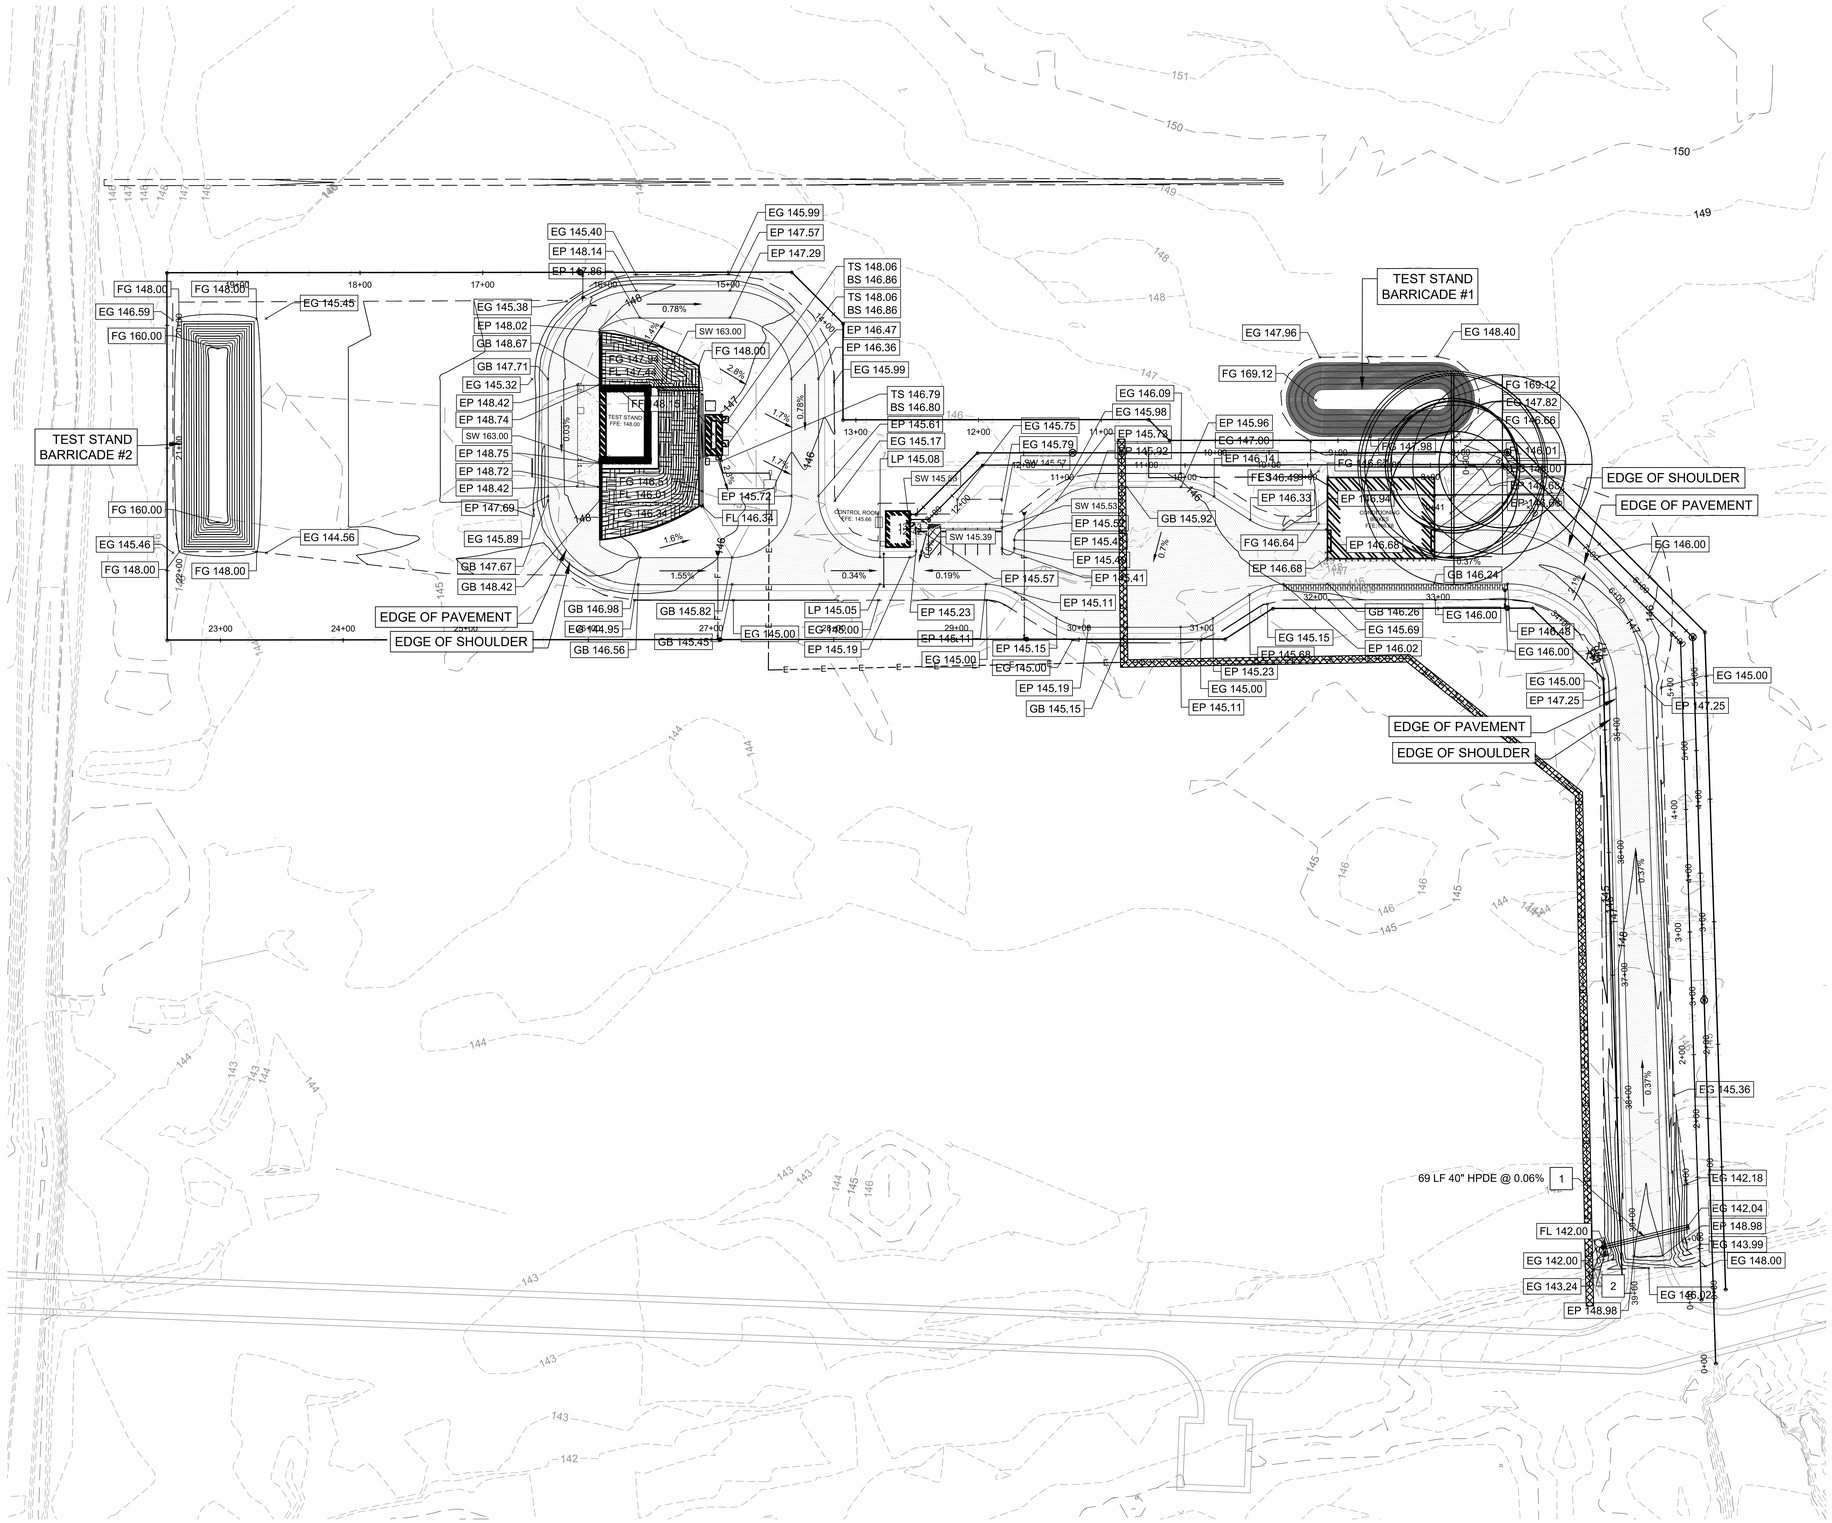

A1 CIVIL DRAINAGE & GRADING - AREA 4
SCALE 1" = 50'

GENERAL NOTES

1. CONTOUR INTERVAL IS 1'.
2. CONTRACTOR TO ADJUST EXISTING UTILITY COVERS TO FINISHED GRADE ELEVATIONS.

KEYNOTES

1. CONSTRUCT PLASTIC PIPE CULVERT (HDPE, SIZE PER PLAN) PER ARDOT STANDARD DRAWING PCP-1
2. CONSTRUCT FLARED END SECTION PER DETAIL B5/CS505

LEGEND

150	PROPOSED CONTOUR
150	EXISTING CONTOUR
	DAYLIGHT LINE
3.2%	SLOPE ARROW WITH FLOW DIRECTION
	STORM WATER OUTLET STRUCTURE
SS	SANITARY SEWER
W	DOMESTIC WATER
G	NATURAL GAS
F F	FIRE WATER
E E	ELECTRICAL

KEY PLAN

0 25' 50' 100' 150'
1" = 50'-0"

PLAN NORTH
TRUE N

NABHOLZ

STATE OF ARKANSAS REGISTERED PROFESSIONAL ENGINEER Jacob Kenneth Kunkelmann 24CE2680

Jacobs
777 Main Street
Forney, Jacobs Engineering Group Inc. Licensed #: 785
Licensed Type: Engineering Licensed Exp Date: 12/31/2024

NO.	DATE	DSGN	DR	CHK	REVISION	APV'D
B	2024-07-19	DG	TM	TM	100% ISSUED FOR CONSTRUCTION - DEVELOPMENT	TM
A	2024-07-01	DG	TM	TM	100% ISSUED FOR REVIEW - DEVELOPMENT	

DSGN DG DR JP/BM CHK RR APV'D BY

Site Development
Camden OSD
Camden, Arkansas
Aerojet Rocketdyne

CIVIL DRAINAGE & GRADING - AREA 4

SHEET NO
CG104

SCALE	AS SHOWN
DATE	07/01/2024
PROJ	D3547405
DWG	CG104.dwg
SHEET	33 of 99

© Jacobs Solutions 2023. ALL RIGHTS RESERVED.
REUSE OF DOCUMENTS: THIS DOCUMENT, AND THE IDEAS AND DESIGNS INCORPORATED HEREIN, AS AN INSTRUMENT OF PROFESSIONAL SERVICE, IS THE PROPERTY OF JACOBS AND IS NOT TO BE USED, IN WHOLE OR IN PART, FOR ANY OTHER PROJECT WITHOUT THE WRITTEN AUTHORIZATION OF JACOBS.