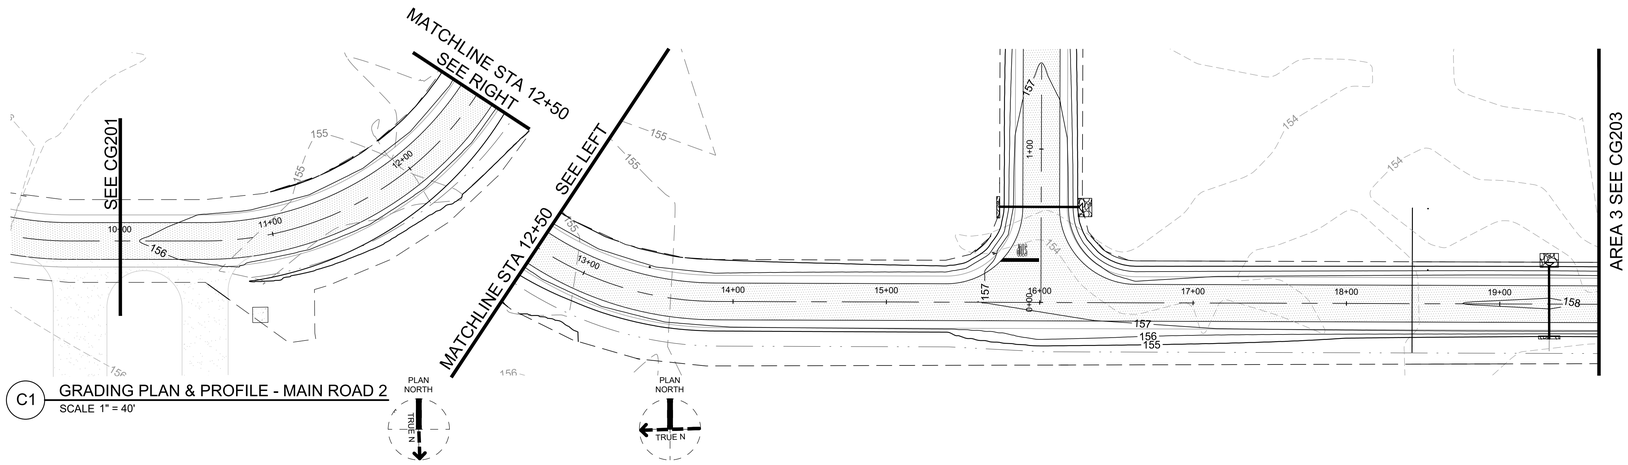

C1 GRADING PLAN & PROFILE - MAIN ROAD 2
SCALE 1" = 40'

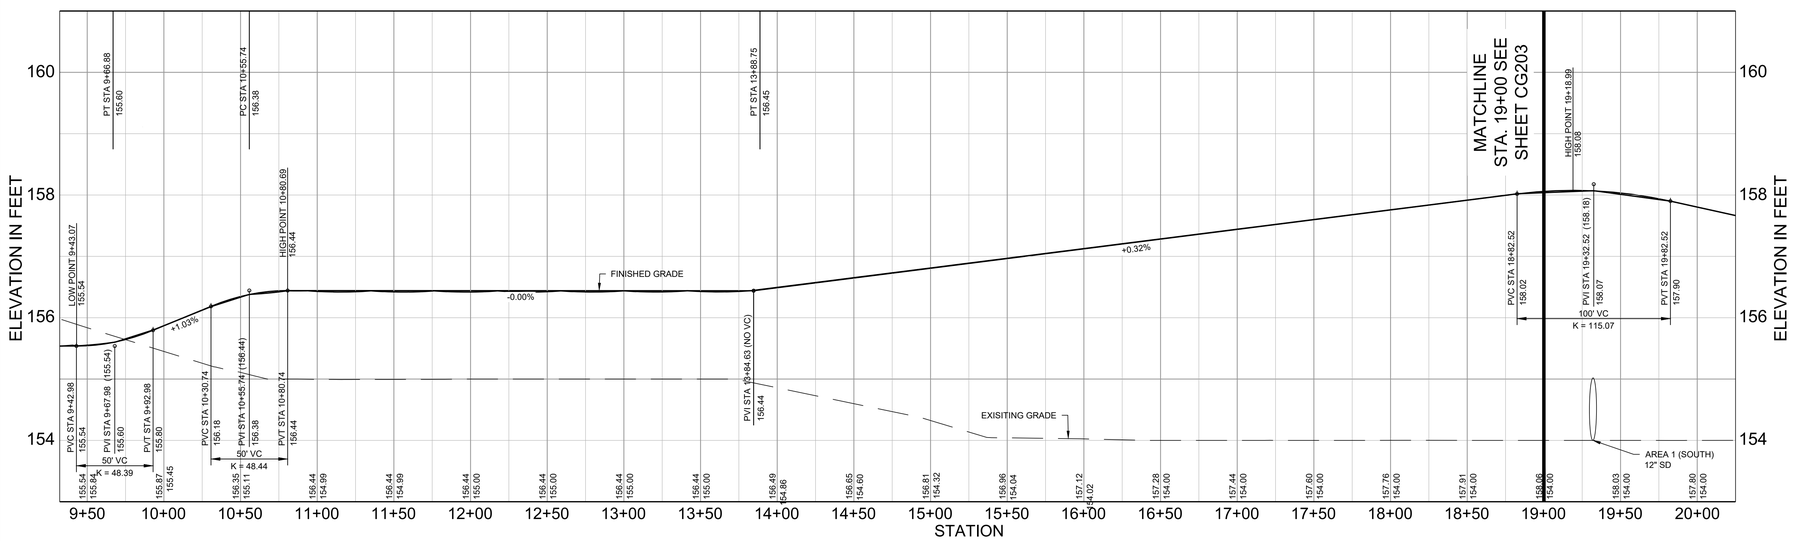

A1 ELEVATION PROFILE - MAIN ROAD 2
SCALE H:1" = 40' V:1" = 1'

GENERAL NOTES

1. CONTOUR INTERVAL IS 1'.
2. CONTRACTOR TO ADJUST EXISTING UTILITY COVERS TO FINISHED GRADE ELEVATIONS.

LEGEND

150	PROPOSED CONTOUR
150	EXISTING CONTOUR

KEY PLAN

0 20' 40' 80' 120'
1" = 40'-0"

NABHOLZ

STATE OF ARKANSAS REGISTERED PROFESSIONAL ENGINEER No. 22680 Kenneth H. Kenneth

Jacobs
777 Main Street
Fort Worth, Tx 76102
Entity: Jacobs Engineering Group Inc. Licence # 770
Licensed Engineering Licence Exp Date: 03/12/2024

NO.	DATE	DSGN	DR	CHK	APV'D	BY	APV'D	TM
B	2024-07-19	100% ISSUED FOR CONSTRUCTION - DEVELOPMENT				DG	TM	
A	2024-07-31	100% ISSUED FOR REVIEW - DEVELOPMENT				DG	TM	

REVISION

DGG JP/BM RR

REUSE OF DOCUMENTS: THIS DOCUMENT, AND THE IDEAS AND DESIGNS INCORPORATED HEREIN, AS AN INSTRUMENT OF PROFESSIONAL SERVICE, IS THE PROPERTY OF JACOBS AND IS NOT TO BE USED, IN WHOLE OR IN PART, FOR ANY OTHER PROJECT WITHOUT THE WRITTEN AUTHORIZATION OF JACOBS.

© Jacobs Solutions 2023. ALL RIGHTS RESERVED.

Site Development
Camden OSD
Camden, Arkansas
Aerojet Rocketdyne

GRADING PLAN &
PROFILE - MAIN ROAD 2

SHEET NO
CG202

SCALE	AS SHOWN
DATE	07/01/2024
PROJ	D3547405
DWG	CG202.dwg
SHEET	38 of 99