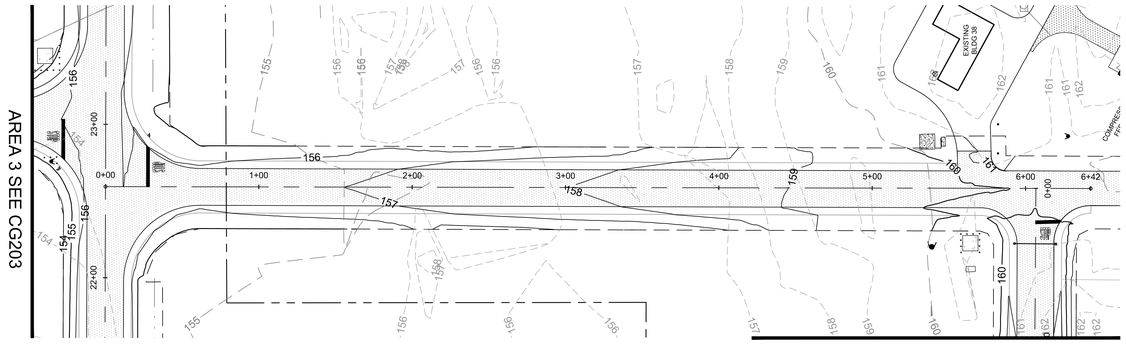

C1 GRADING PLAN & PROFILE - AUX ROAD 1

SCALE 1" = 40'

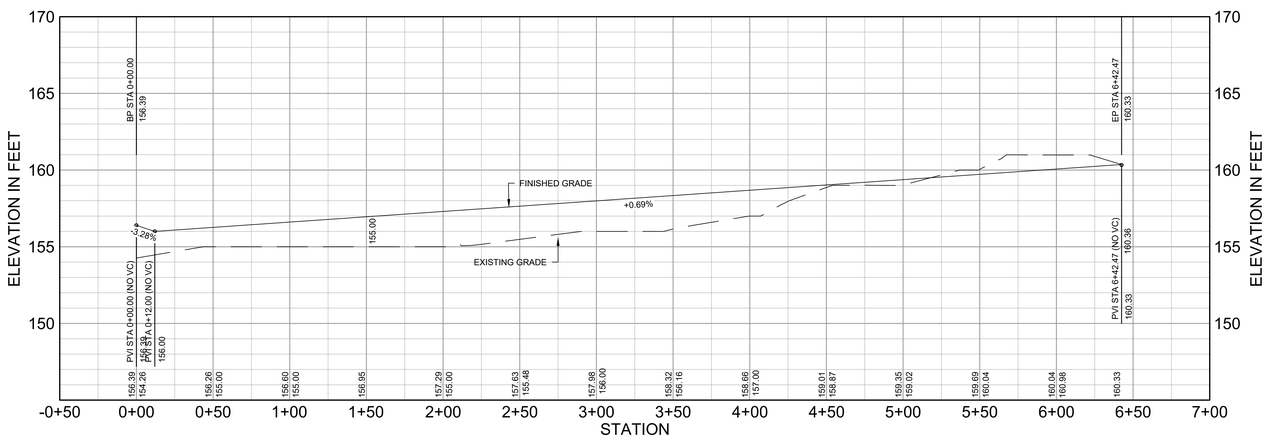

A1 ELEVATION PROFILE - AUX ROAD 1

SCALE H:1" = 40' V: 1" = 4'

GENERAL NOTES

1. CONTOUR INTERVAL IS 1'.
2. CONTRACTOR TO ADJUST EXISTING UTILITY COVERS TO FINISHED GRADE ELEVATIONS.

LEGEND

	PROPERTY BOUNDARY
150	PROPOSED CONTOUR
150	EXISTING CONTOUR

KEY PLAN

0 20' 40' 80' 120'
1" = 40'-0"

PLAN NORTH
TRUE N

NABHOLZ

STATE OF ARKANSAS REGISTERED PROFESSIONAL ENGINEER 19-22686 Tyler H. Kowalski

Jacobs
777 Main Street
Fort Worth, Tx 76102
Entity: Jacobs Engineering Group Inc. Licence #: F-76
Licensed Architecture Firm Licence #: 10144 Licensed Engineering Firm Licence #: 10144

NO.	DATE	DESCRIPTION	DR	CHK	APV'D	BY	APV'D	TM
B	2024-07-19	100% ISSUED FOR CONSTRUCTION - DEVELOPMENT	DG	TM				
A	2024-07-01	100% ISSUED FOR REVIEW - DEVELOPMENT	DG	TM				

DSGN JP/BM DR DG CHK TM APV'D RR BY APV'D TM

Site Development
Camden OSD
Camden, Arkansas
Aerojet Rocketdyne

GRADING PLAN & PROFILE - AUX ROAD 1

SHEET NO CG204

SCALE	AS SHOWN
DATE	07/01/2024
PROJ	D3547405
DWG	CG204.dwg
SHEET	40 of 99

© Jacobs Solutions 2023. ALL RIGHTS RESERVED.
THIS DOCUMENT, AND THE IDEAS AND DESIGNS INCORPORATED HEREIN, AS AN INSTRUMENT OF PROFESSIONAL SERVICE, IS THE PROPERTY OF JACOBS AND IS NOT TO BE USED, IN WHOLE OR IN PART, FOR ANY OTHER PROJECT WITHOUT THE WRITTEN AUTHORIZATION OF JACOBS.
REUSE OF DOCUMENTS: