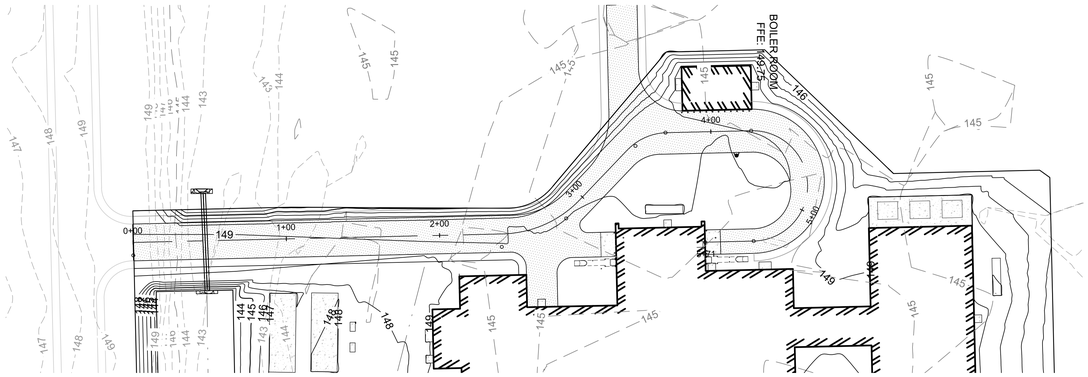

C2 GRADING PLAN & PROFILE - GMLRS SOUTH ROAD
SCALE 1" = 40'

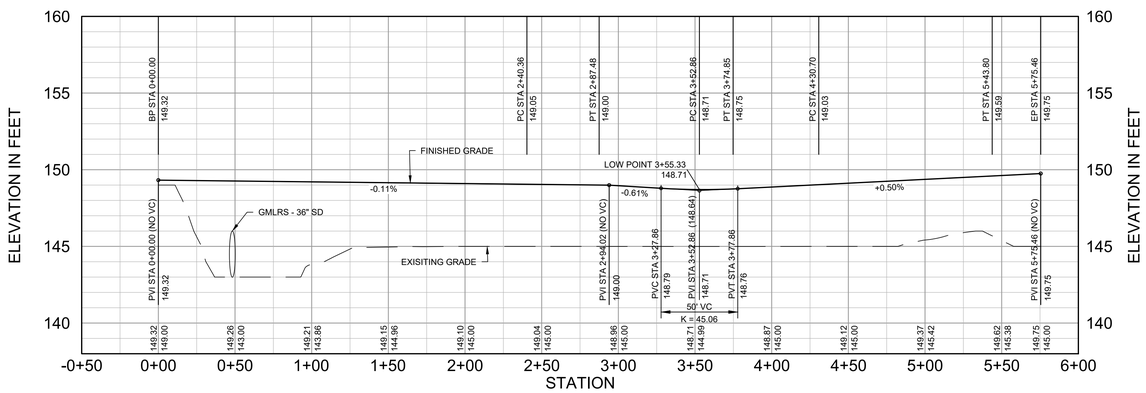

A2 GRADING PLAN & PROFILE - GMLRS SOUTH ROAD
VERTICAL SCALE 1"=4'
HORIZONTAL SCALE 1"=40'

GENERAL NOTES

1. CONTOUR INTERVAL IS 1'.
2. CONTRACTOR TO ADJUST EXISTING UTILITY COVERS TO FINISHED GRADE ELEVATIONS.

LEGEND

150	PROPOSED CONTOUR
150	EXISTING CONTOUR

KEY PLAN

0 20' 40' 80' 120'
1" = 40'-0"

PLAN NORTH
TRUE N

NABHOLZ

STATE OF ARKANSAS
REGISTERED PROFESSIONAL ENGINEER
Nabholz Construction
Kaviya H. Kumar
14022680

Jacobs
777 Main Street
Entity: Jacobs Engineering Group Inc. Licence #: 176
Licensing Type: Engineering Licensed Expiration: 03/12/2024

NO.	DATE	DSGN	DR	CHK	APV'D	BY	APV'D	TM
B	2024-07-19	100% ISSUED FOR CONSTRUCTION - DEVELOPMENT	DG	RR				
A	2024-07-01	100% ISSUED FOR REVIEW - DEVELOPMENT	DG	JP/BM				

REVISION

REUSE OF DOCUMENTS: THIS DOCUMENT, AND THE IDEAS AND DESIGNS INCORPORATED HEREIN, AS AN INSTRUMENT OF PROFESSIONAL SERVICE, IS THE PROPERTY OF JACOBS AND IS NOT TO BE USED, IN WHOLE OR IN PART, FOR ANY OTHER PROJECT WITHOUT THE WRITTEN AUTHORIZATION OF JACOBS.

© Jacobs Solutions 2023. ALL RIGHTS RESERVED.

Site Development
Camden OSD
Camden, Arkansas
Aerojet Rocketdyne

Jacobs

GRADING PLAN & PROFILE - GMLRS SOUTH ROAD

SHEET NO
CG208

SCALE	AS SHOWN
DATE	07/01/2024
PROJ	D3547405
DWG	CG208.dwg
SHEET	44 of 99