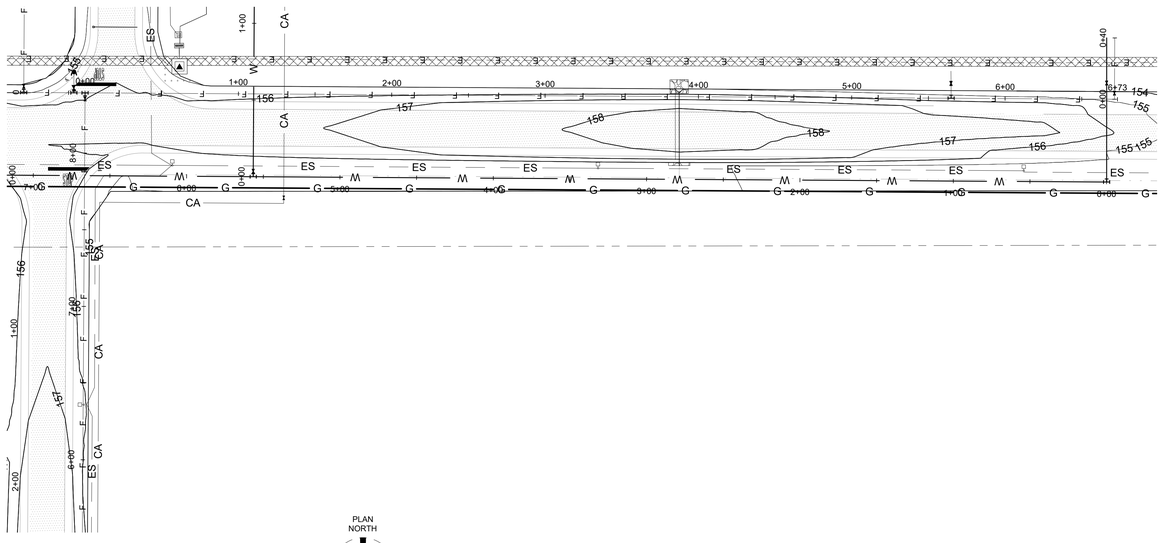

B1 FIRELINE PLAN - MAIN ROAD 2
SCALE 1" = 40'

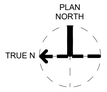

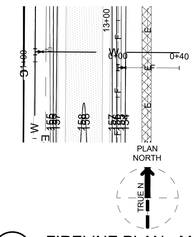

B4 FIRELINE PLAN - MAIN ROAD 2
SCALE 1" = 40'

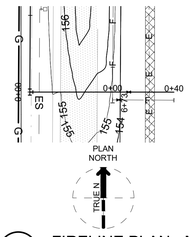

B5 FIRELINE PLAN - MAIN ROAD 3
SCALE 1" = 40'

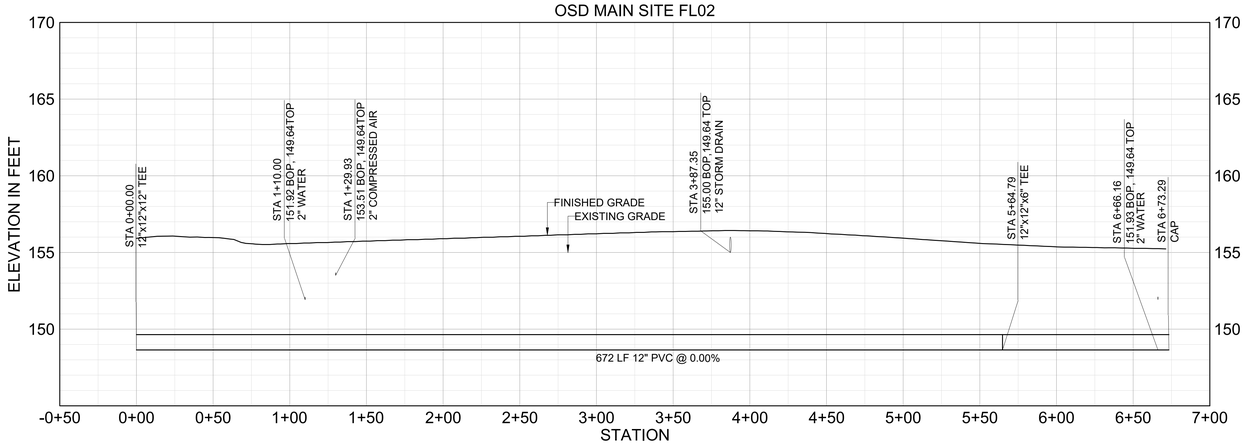

A1 FIRELINE PROFILE - MAIN ROAD 2
VERTICAL SCALE 1"=4'
HORIZONTAL SCALE 1"=40'

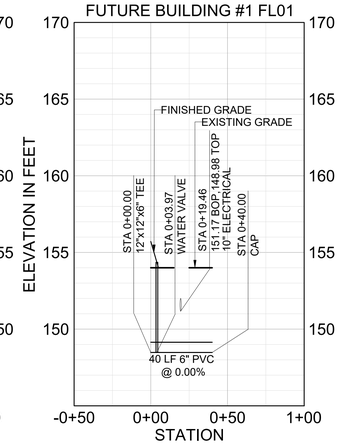

A4 FIRELINE PROFILE - MAIN ROAD 2
VERTICAL SCALE 1"=4'
HORIZONTAL SCALE 1"=40'

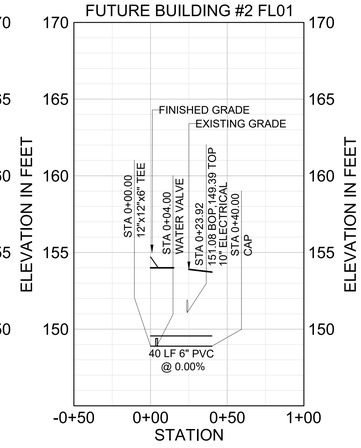

A5 FIRELINE PROFILE - MAIN ROAD 3
VERTICAL SCALE 1"=4'
HORIZONTAL SCALE 1"=40'

GENERAL NOTES

1. BOLLARDS MUST BE INSTALLED SUCH THAT THE USE OF HYDRANT OUTLETS AND FDC INLETS ARE UNOBSTRUCTED.
2. SEE ELECTRICAL DRAWINGS FOR INFORMATION ON SITE LIGHTING.
3. PROVIDE THRUST BLOCKS PER DETAIL B3/CU501 AT ALL WATER LINE BENDS.
4. UTILITY LINE SIZING BASED ON BUILDING LOADS FROM 60% DESIGN ON CAMDEN SITE EXPANSION.
5. CONNECTION POINTS TO THE LSRM SITE UTILTIES ARE BASED ON 30% UTILITY PLANS. UTILITY SIZING AND POCS BETWEEN PROJECTS MUST BE COORDINATED BETWEEN CONSTRUCTION CONTRACTOR AND EOR OF LSRM EXPANSION.
6. SEE FIRE PROTECTION DRAWINGS FOR INFORMATION ON FIREWATER TANK/PUMPHOUSE.

LEGEND

W	DOMESTIC WATER
F	FIRE WATER
E	ELECTRICAL
CA	COMPRESSED AIR
	SITE LIGHTING
	WATER VALVE
	FIRE HYDRANT

KEY PLAN

0 20' 40' 80' 120'
1" = 40'-0"

NABHOLZ

STATE OF ARKANSAS REGISTERED PROFESSIONAL ENGINEER No. 12680 Kathryn H. Kennedy

Jacobs
777 Main Street
Fort Worth, Tx 76102
Firm: Jacobs Engineering Group Inc. License # 176
Licensed Engineering Firm Expiration Date: 03/12/2024

NO.	DATE	DSGN	DR	CHK	APVD	REVISION
B	2024-07-19	DGG	JPBM	RR	TM	100% ISSUED FOR CONSTRUCTION - DEVELOPMENT
A	2024-07-01				TM	100% ISSUED FOR REVIEW - DEVELOPMENT
					DG	
					BY	
					APVD	

REUSE OF DOCUMENTS: THIS DOCUMENT, AND THE IDEAS AND DESIGNS INCORPORATED HEREIN, AS AN INSTRUMENT OF PROFESSIONAL SERVICE, IS THE PROPERTY OF JACOBS AND IS NOT TO BE USED, IN WHOLE OR IN PART, FOR ANY OTHER PROJECT WITHOUT THE WRITTEN AUTHORIZATION OF JACOBS.

© Jacobs Solutions 2023. ALL RIGHTS RESERVED.

Site Development
Camden OSD
Camden, Arkansas
Aerojet Rocketdyne

FIRELINE PROFILE - MAIN ROAD 2 & 3

SHEET NO
CU213

SCALE	AS SHOWN
DATE	07/01/2024
PROJ	D3547405
DWG	CU213.dwg
SHEET	66 of 99