FOR REFERENCE ONLY

CAMPUS VIEW TO IDENTIFY BUILDING LOCATIONS

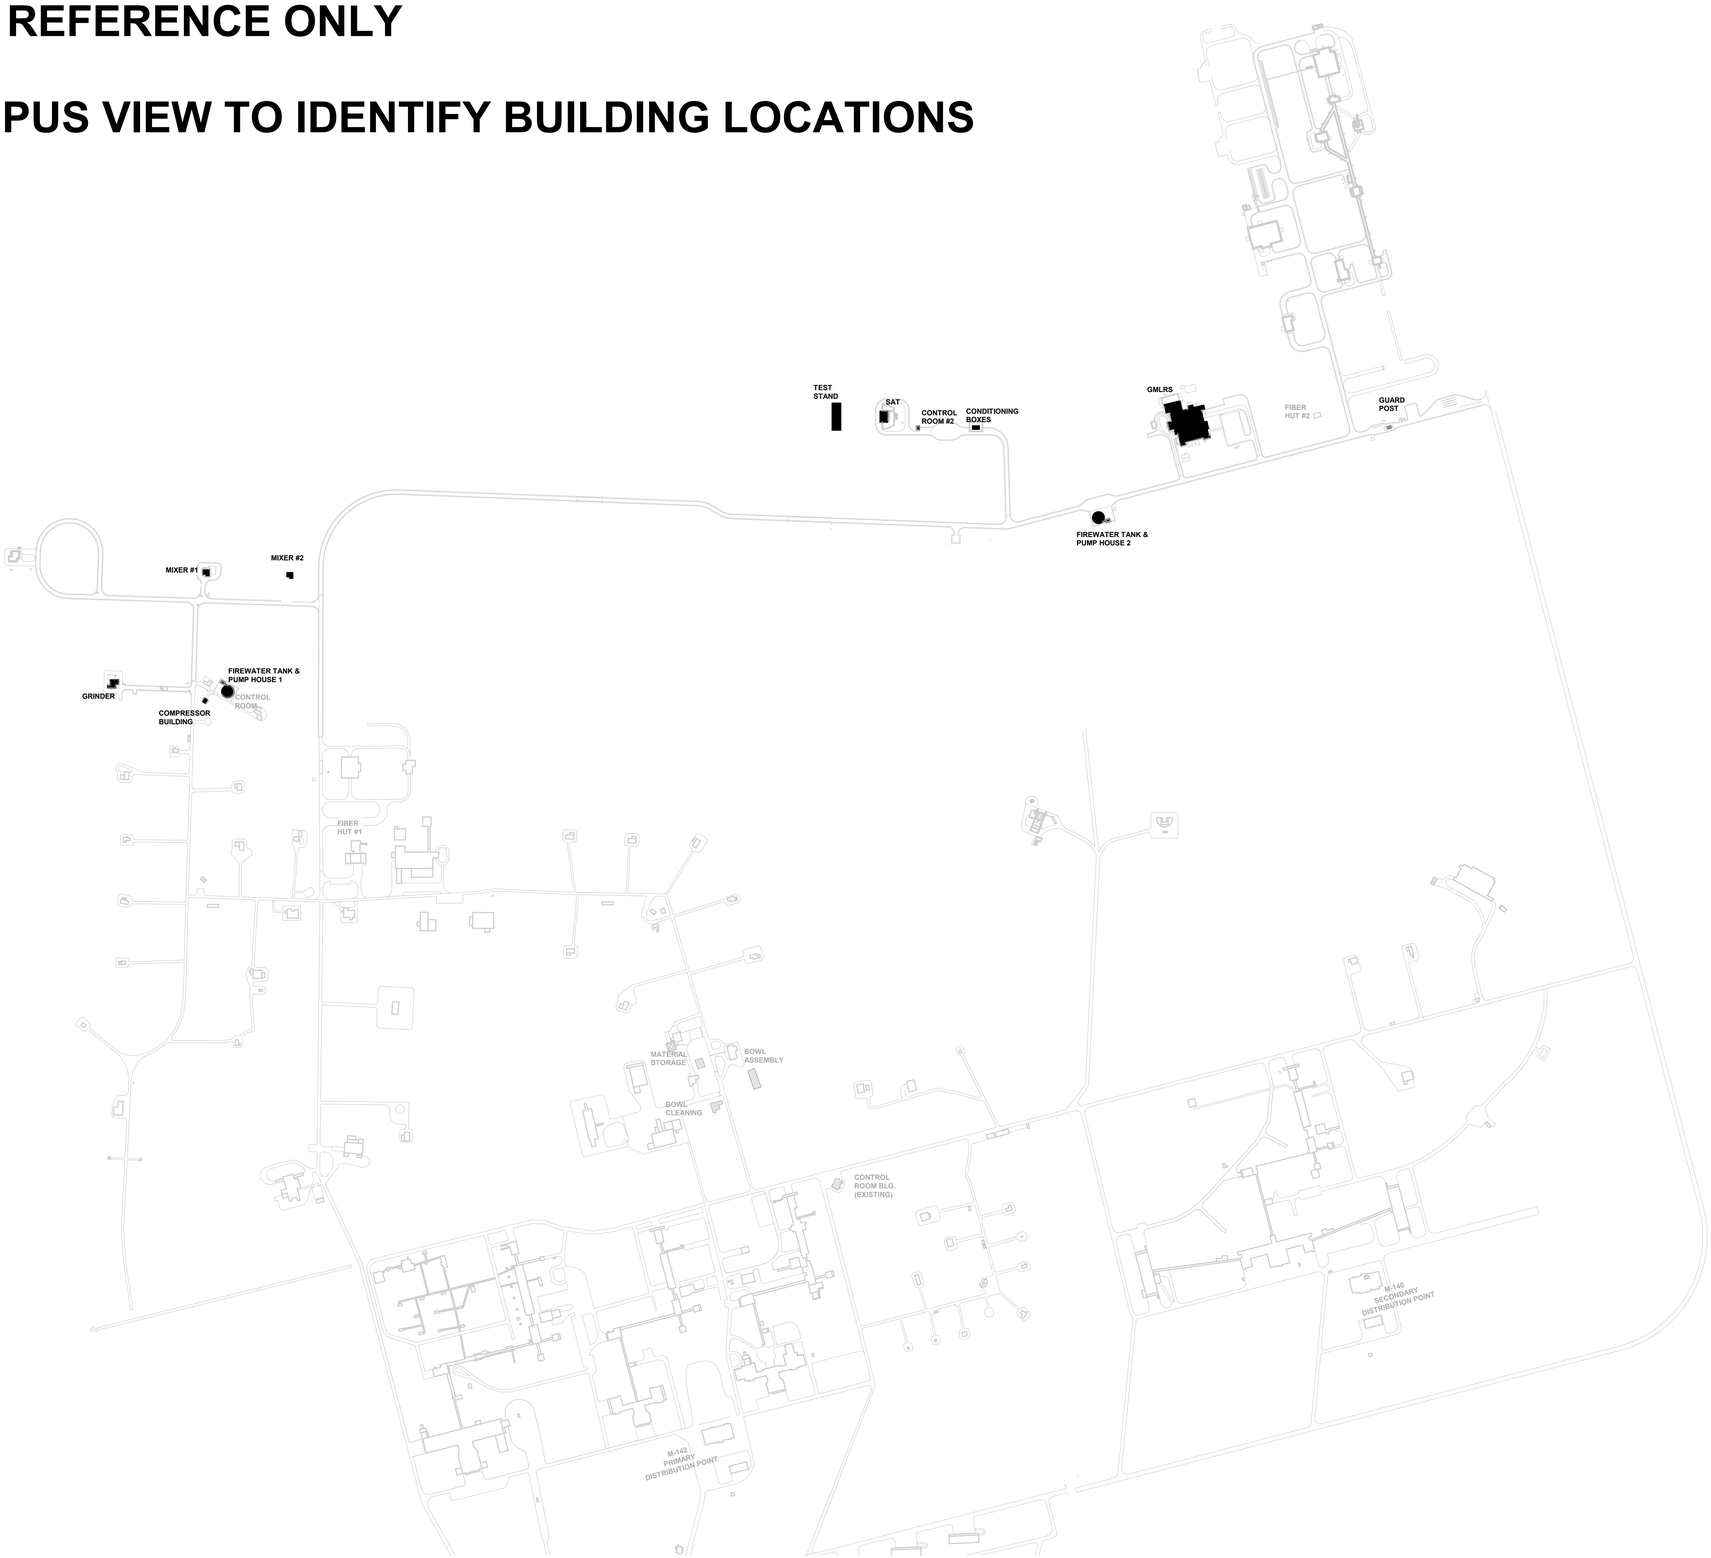

A1 TELECOM SITE PLAN - SITE DEVELOPMENT - REFERENCE VIEW

SCALE 1" = 500'

GRAPHIC SCALE(S)

1" = 500'-0" 0 500' 1000' 1500'

PLAN NORTH

TRUE N

NABHOLZ

INTEGRITY

REGISTERED COMMUNICATIONS DISTRIBUTION DESIGNER RCDD

Bicsi

Robert A Prichard

BICSI ID # 107014

EXPIRES 12-31-25

Jacobs

1999 Bryan Street Suite 2000
Dallas, TX 75201
Tel +1 214 638 0145
Fax +1 214 638 0447

Entity: Jacobs Engineering Group Inc.
License Type: Engineering
License #: 176
License Exp Date: 12/31/2024

NO.	DATE	DSGN	DR	CHK	APV'D	BY	APV'D	MT
D	09/18/2024	BP	BP	KR	SL	BP	BY	MT

D 09/18/2024 100% ISSUED FOR CONSTRUCTION - EXPANSION

SITE DEVELOPMENT
Camden OSD
Calhoun County, Arkansas
Aerojet Rocketdyne

TELECOMMUNICATIONS SITE PLAN

SHEET NO

T-101

SCALE	1" = 500'
DATE	09/18/2024
PROJ	D3754502
DWG	CMDN-OSD_DIM.RD_T-101

© Jacobs Solutions 2023. ALL RIGHTS RESERVED.

REUSE OF DOCUMENTS: THIS DOCUMENT, AND THE IDEAS AND DESIGNS INCORPORATED HEREIN, AS AN INSTRUMENT OF PROFESSIONAL SERVICE, IS THE PROPERTY OF JACOBS AND SHALL NOT BE USED, IN WHOLE OR IN PART, FOR ANY OTHER PROJECT WITHOUT THE WRITTEN AUTHORIZATION OF JACOBS.