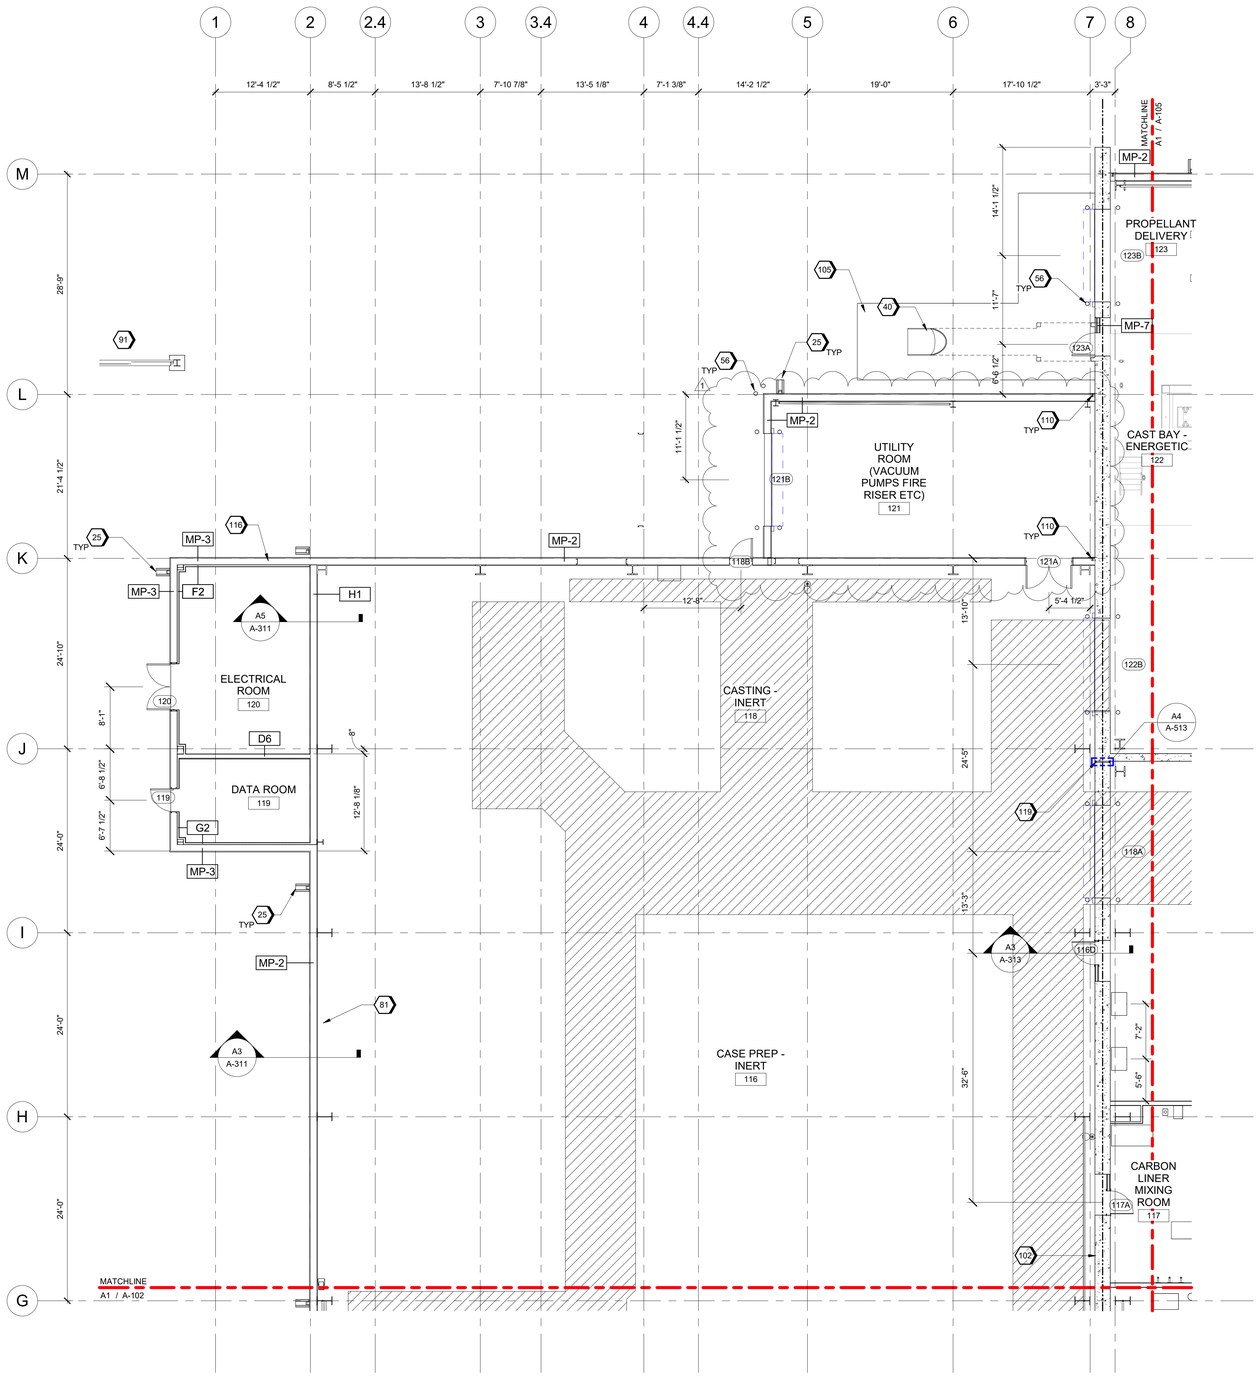

A1 PARTIAL FLOOR PLAN - AREA B

SCALE 1/8" = 1'-0"

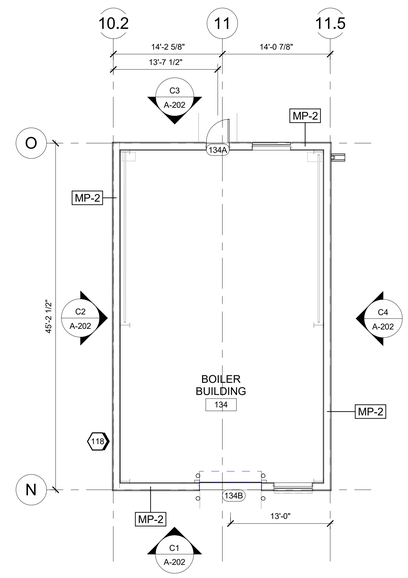

A4 PARTIAL FLOOR PLAN - BOILER BUILDING

SCALE 1/8" = 1'-0"

GENERAL SHEET NOTES

A. THE PRE-ENGINEERED METAL BUILDING (PEMB) SYSTEM INCLUDES ALL ROOFING AND WALL PANEL ENVELOPE, ROOF DRAINAGE COMPONENTS, ROOF AND WALL THERMAL INSULATION, STEEL SUPERSTRUCTURE AND ALL SECONDARY FRAMING AND BRACING PROVIDED BY THE MANUFACTURER.

B. VERIFY AND DOCUMENT CONDITIONS AND DIMENSIONS ON THE JOB SITE.

C. DO NOT SCALE THE DRAWINGS.

D. SIZE, LOCATION, AND CHARACTERISTICS OF EQUIPMENT TO BE FURNISHED WITH MANUFACTURERS AND SUPPLIERS BEFORE BEGINNING CONSTRUCTION.

E. FLOOR PLAN DIMENSIONS ARE TO OUTSIDE FACE OF GIRT, FACE OF GYPSUM BOARD, FACE OF CONCRETE, FACE OF CMU, OR COLUMN CENTERLINE. RCP DIMENSIONS ARE TO FACE OF GYPSUM, OR COLUMN CENTERLINE, UNLESS NOTED OTHERWISE.

F. REFER TO MECHANICAL, PLUMBING, AND ELECTRICAL FOR ADDITIONAL LOCATIONS OF PENETRATIONS OCCURING WITHIN FLOORS, WALLS, CEILINGS, AND ROOF SYSTEMS.

G. COORDINATE LOCATIONS OF FLOOR DRAINS WITH PLUMBING DRAWINGS.

H. VERIFY SIZE AND LOCATION OF OPENINGS FOR EQUIPMENT AND RELATED WORK.

I. REFER TO MECHANICAL, PLUMBING, AND ELECTRICAL DRAWINGS FOR LOCATIONS OF EQUIPMENT NOT SHOWN ON ARCHITECTURAL DRAWINGS.

J. FINISH FLOOR ELEVATION OF 100'-0" IS A RELATIVE ELEVATION USED FOR DESIGN COORDINATION, REFER TO CIVIL ENGINEERING DRAWINGS FOR ACTUAL TOPOGRAPHIC ELEVATIONS.

SHEET KEYNOTES

25 PRECAST CONCRETE RAINWATER SPLASH BLOCK AT EACH DOWNSPOUT DISCHARGE; PLACE ON FINISH GRADE; SLOPE DOWN AWAY FROM BUILDING - TYPICAL
40 EMERGENCY ESCAPE SLIDE
56 TYP. CONCRETE FILLED GALV STL PIPE BOLLARD, PAINTED SAFETY YELLOW
81 'X' BRACING - TYPICAL
91 STL STRUCTURAL FRAMING - TYPICAL
102 24" CONCRETE FIRE WALL, 4HR
105 CONCRETE SLAB ON GRADE, SEE STRUCTURAL DRAWINGS
110 7 1/2" EXPANSION JOINT
116 PEMB: STRUCTURAL STEEL FRAMING, GIRTS AND BRACING - TYPICAL
118 FLOOR DRAIN, REF PLUMBING
119 2" EXPANSION JOINT

LEGEND

PRIMARY PERSONNEL FLOW
OWNER FURNISHED EQUIPMENT
INTERIOR METAL STUD PARTITION
EXTERIOR METAL PANEL WALL ASSEMBLY
CONCRETE WALL
4 - HOUR RATED WALL

KEY PLAN

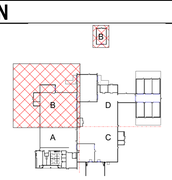

GRAPHIC SCALE(S)

0 4' 8' 16' 24'
1/8" = 1'-0"

PLAN NORTH
TRUE N

NABHOLZ

REGISTERED ARCHITECT
CHRIS ALFSTAD
STATE OF ARKANSAS
09/18/2024

Jacobs
1999 Bryan Street Suite 2500
Dallas, TX 75201
Tel +1 214 638 0145
Fax +1 214 638 0447
Entity: Jacobs Consultants Inc.
License # C026
License Exp Date: 01/31/2025
License Type: Architecture

NO.	DATE	DSGN	DR	CHK	APV'D	BY	REVISION
1	10/03/2024	MJS	MJS	TM	TM	MJS	ADDENDUM 1 - EXPANSION
0	09/18/2024	MB/RP	MJS	BK	APV'D	TM	100% ISSUED FOR CONSTRUCTION - EXPANSION

GMLRS
Camden OSD
Calhoun County, Arkansas
Aerojet Rocketdyne

ARCHITECTURE
PARTIAL FLOOR PLAN
AREA B

SHEET NO
A-103

SCALE	As indicated
DATE	09/18/2024
PROJ	D3754502
DWG	CMDN-OSD_GMLRS_A-103

© Jacobs Solutions 2023. ALL RIGHTS RESERVED.
THIS DOCUMENT, AND THE IDEAS AND DESIGNS INCORPORATED HEREIN, AS AN INSTRUMENT OF PROFESSIONAL SERVICE, IS THE PROPERTY OF JACOBS AND SHALL NOT BE USED, IN WHOLE OR IN PART, FOR ANY OTHER PROJECT WITHOUT THE WRITTEN AUTHORIZATION OF JACOBS.
REUSE OF DOCUMENTS: