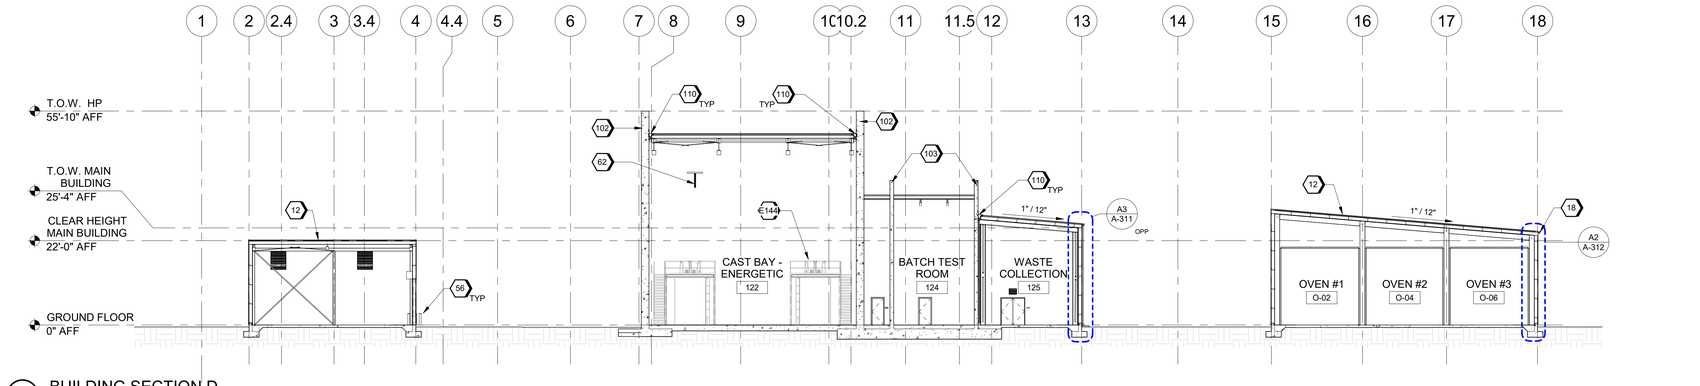

D1 BUILDING SECTION D
SCALE 1/16" = 1'-0"

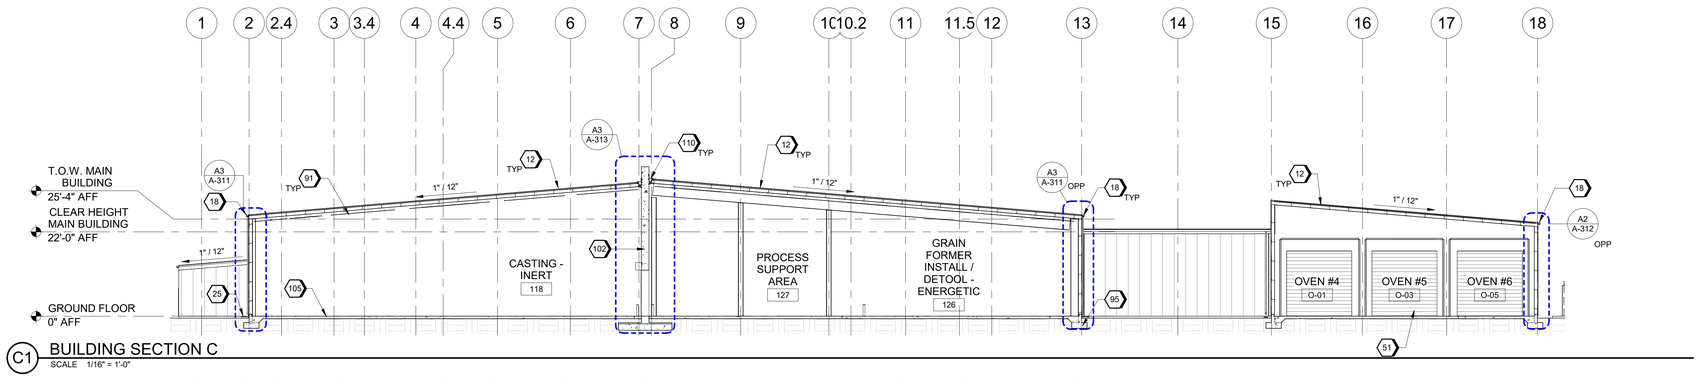

C1 BUILDING SECTION C
SCALE 1/16" = 1'-0"

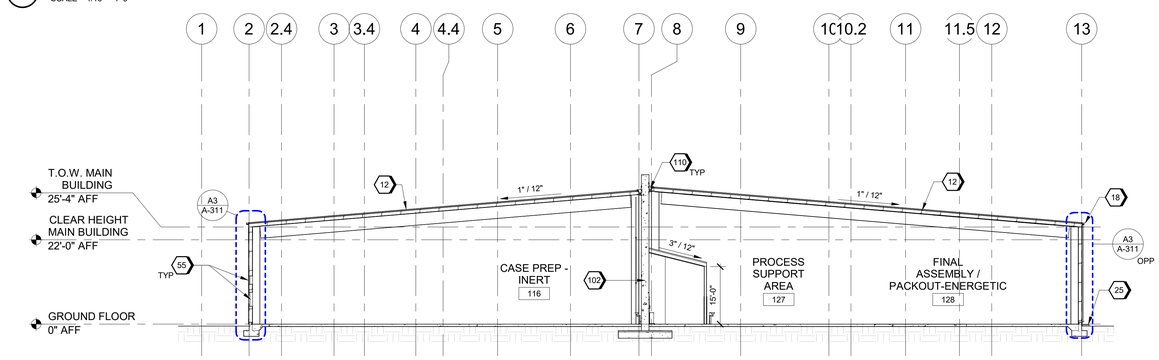

B1 BUILDING SECTION B
SCALE 1/16" = 1'-0"

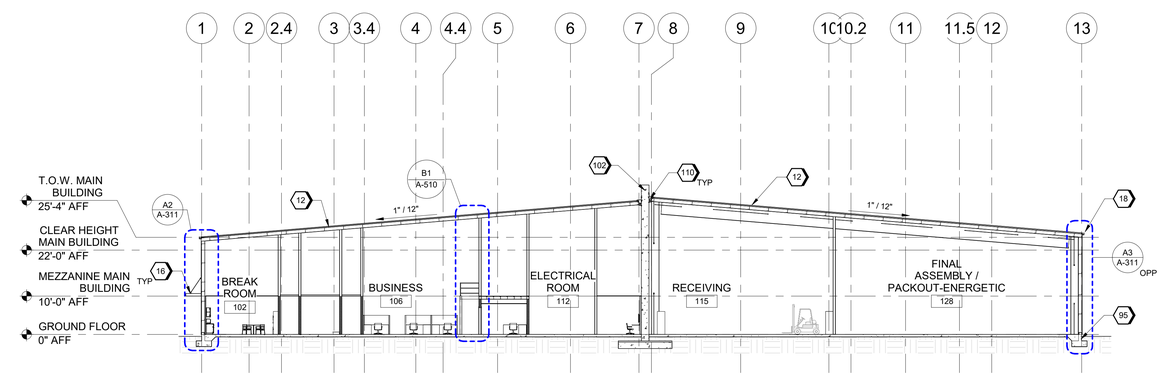

A1 BUILDING SECTION A
SCALE 1/16" = 1'-0"

GENERAL SHEET NOTES

SHEET KEYNOTES

12	PEMB: SHEET METAL ROOFING, RIDGE CAP, RAKE & EAVE TRIM AND FLASHING - TYPICAL
16	PEMB: SHEET METAL, ENTRY DOOR CANOPY - TYPICAL
18	PEMB: SHEET METAL GUTTER, DOWNSPOUTS, HANGERS, SPACERS, BRACKETS AND FLASHING - TYPICAL
25	PRECAST CONCRETE RAINWATER SPLASH BLOCK AT EACH DOWNSPOUT DISCHARGE; PLACE ON FINISH GRADE; SLOPE DOWN AWAY FROM BUILDING - TYPICAL
51	MOTORIZED INSULATED OVERHEAD COILING DOOR AS SCHEDULED
55	METAL LOUVER - TYPICAL
56	TYP. CONCRETE FILLED GALV STL PIPE BOLLARD, PAINTED SAFETY YELLOW
62	10-TON BRIDGE CRANE ABOVE
91	STL STRUCTURAL FRAMING - TYPICAL
95	CONCRETE GRADE BEAM - TYPICAL
102	24" CONCRETE FIRE WALL, 4HR
103	12" CONCRETE FIRE WALL, 4HR
105	CONCRETE SLAB ON GRADE, SEE STRUCTURAL DRAWINGS
110	7 1/2" EXPANSION JOINT
E144	OWNER FURNISHED EQUIPMENT, FOR REFERENCE ONLY

GRAPHIC SCALE(S)

8' 16' 32' 48'
1/16" = 1'-0"

NABHOLZ

REGISTERED ARCHITECT CHRIS ALFSTAD STATE OF ARKANSAS
09/18/2024

Jacobs
1999 Bryan Street Suite 3300
Dallas, TX 75201
Tel: 214-638-0445
Fax: 214-638-5443
Engineering Company: Jacobs Solutions Inc.
Licensed Texas Architecture
License Exp Date: 01/31/2025

© Jacobs Solutions 2023. ALL RIGHTS RESERVED.
THIS DOCUMENT, AND THE IDEAS AND DESIGNS INCORPORATED HEREIN, AS AN INSTRUMENT OF PROFESSIONAL SERVICE, IS THE PROPERTY OF JACOBS AND IS NOT TO BE USED, IN WHOLE OR IN PART, FOR ANY OTHER PROJECT WITHOUT THE WRITTEN AUTHORIZATION OF JACOBS.

NO.	DATE	REVISION	CHK	BY	APV'D
0	09/18/2024	100% ISSUED FOR CONSTRUCTION - EXPANSION	MJS	TM	TM

DSGN MJS
DR MB/RP
CHK BH
APV'D

REUSE OF DOCUMENTS:

GMLRS
Camden OSD
Calhoun County, Arkansas
Aerojet Rocketdyne

ARCHITECTURE
BUILDING SECTIONS

SHEET NO
A-301

SCALE	1/16" = 1'-0"
DATE	09/18/2024
PROJ	D3754502
DWG	CMDN-OSD_GMLRS_A-301