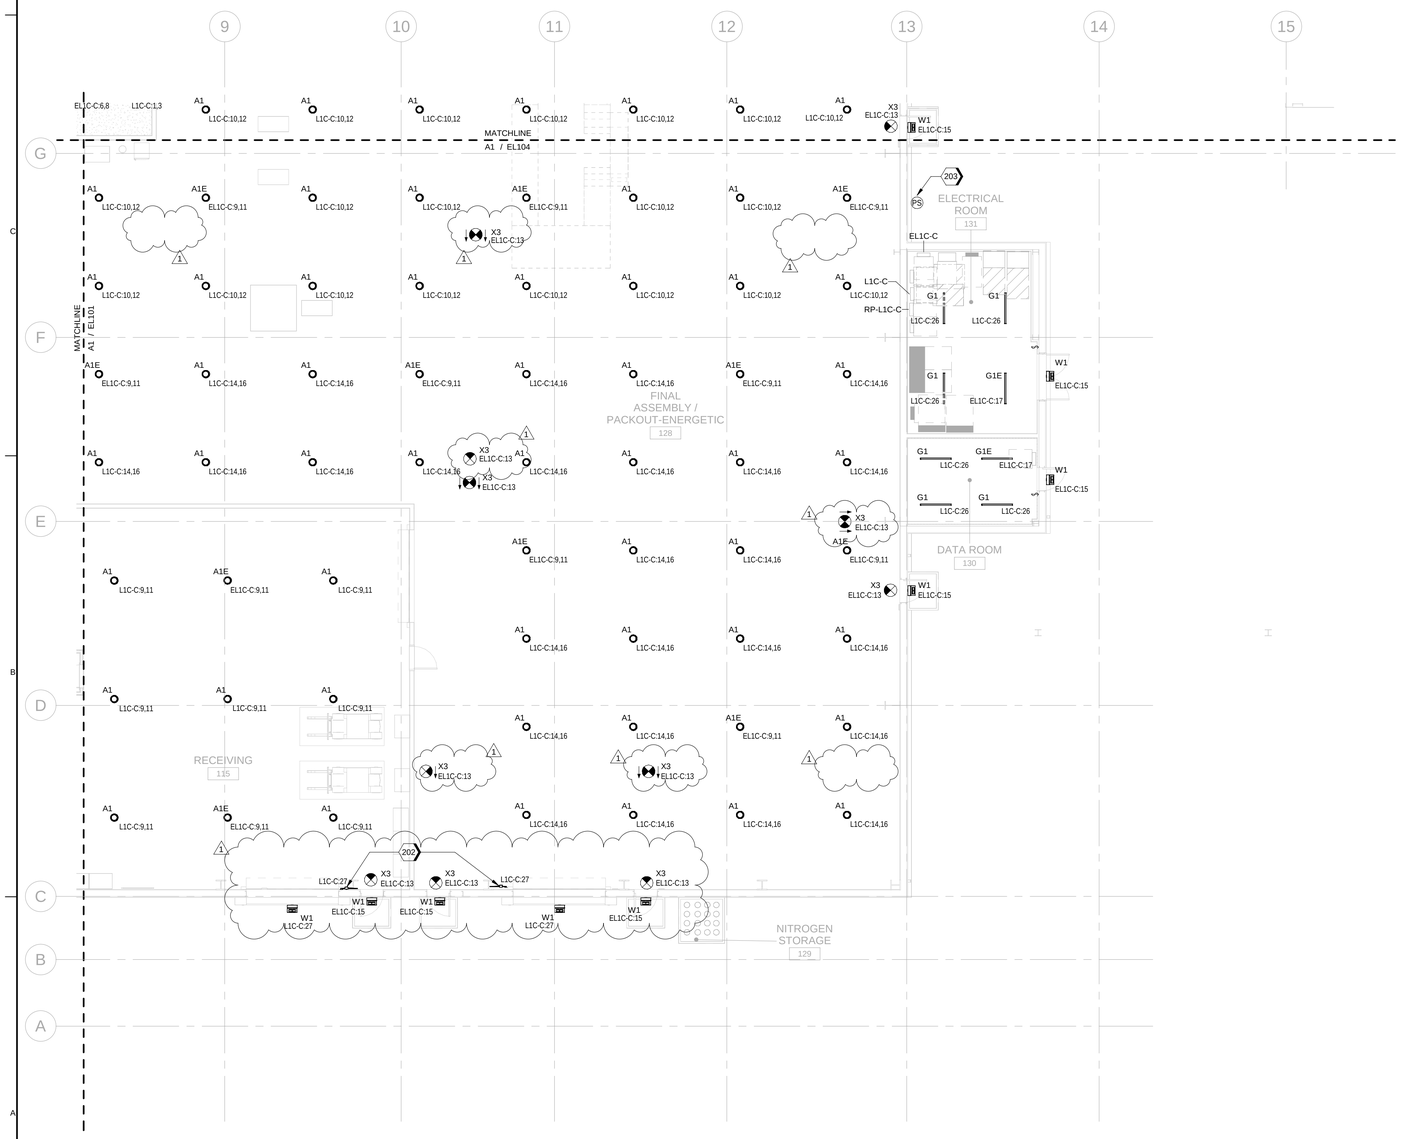

A1 LIGHTING PLAN - GROUND FLOOR - AREA C

SCALE 1/8" = 1'-0"

GENERAL SHEET NOTES

A. REFER TO SHEET E-001 FOR ABBREVIATIONS, LEGENDS, AND SYMBOLS.

B. REFER TO STANDARD DETAILS PACKAGE FOR LIGHTING FIXTURE SCHEDULE.

C. REFER TO SHEET SERIES "EZ" FOR HAZARDOUS LOCATIONS, LIGHTING RELATED SYSTEMS LOCATED IN THOSE AREAS MUST MEET THE IDENTIFIED CLASSIFICATION.

D. COORDINATE LIGHTING FIXTURES WITH MECHANICAL EQUIPMENT, DUCTS, CABLE TRAY, AND PIPES FOR OPTIMAL LIGHT OUTPUT.

E. SENSORS ARE SHOWN FOR GENERAL REFERENCE ONLY. COORDINATE SENSOR LOCATIONS AND QUANTITIES WITH MANUFACTURER'S RECOMMENDATIONS FOR PROPER OPERATION. PROVIDE ULTRASONIC TECHNOLOGY OCCUPANCY SENSORS IN ALL RESTROOM.

SHEET KEYNOTES

202	CLASS II, DIV 1 DOCK DOOR FLOOD LIGHT WITH HEAVY DUTY DOUBLE-ARM SWIVEL MOUNTING SYSTEM.
203	PROVIDE PHOTOCELL FOR CONTROL OF EXTERIOR LIGHTING. PHOTOCELL TO BE PLACED HORIZONTALLY ON THE ROOF FACING NORTH. PHOTOCELL TO HAVE AN UNRESTRICTED VIEW OF THE SKYLINE AND SHOULD NOT FACE ANY NIGHTTIME LIGHT SOURCES.

KEY PLAN

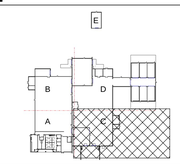

GRAPHIC SCALE(S)

0 4' 8' 16' 24'

1/8" = 1'-0"

PLAN NORTH

TRUE N

NABHOLZ

ARKANSAS REGISTERED PROFESSIONAL ENGINEER No. 12803 RANDAL K. EVE

10/3/2024

Jacobs

1999 Bryan Street Suite 2600
Dallas, TX 75201
Phone: 214.638.0145
Entity: Jacobs Engineering Group Inc.
License # 176
License Type: Engineering
License Exp Date: 12/31/2024

NO.	DATE	DR	CHK	REVISION
1	10/03/2024	CJA	AM	ADDENDUM 01 - EXPANSION
0	09/18/2024	CJA	AM	100% ISSUED FOR CONSTRUCTION - EXPANSION

DSGN GN | CHK BM | APVD AM

GMLRS
Camden OSD
Calhoun County, Arkansas
Aerojet Rocketdyne

ELECTRICAL
LIGHTING PLAN
GROUND FLOOR - AREA C

SHEET NO EL103

SCALE	As indicated
DATE	09/18/2024
PROJ	D3754502
DWG	CMDN-OSD_GMLRS_EL103

© Jacobs Solutions 2023. ALL RIGHTS RESERVED.

THIS DOCUMENT, AND THE IDEAS AND DESIGNS INCORPORATED HEREIN, AS AN INSTRUMENT OF PROFESSIONAL SERVICE, IS THE PROPERTY OF JACOBS AND IS NOT TO BE USED, IN WHOLE OR IN PART, FOR ANY OTHER PROJECT WITHOUT THE WRITTEN AUTHORIZATION OF JACOBS.

REUSE OF DOCUMENTS: