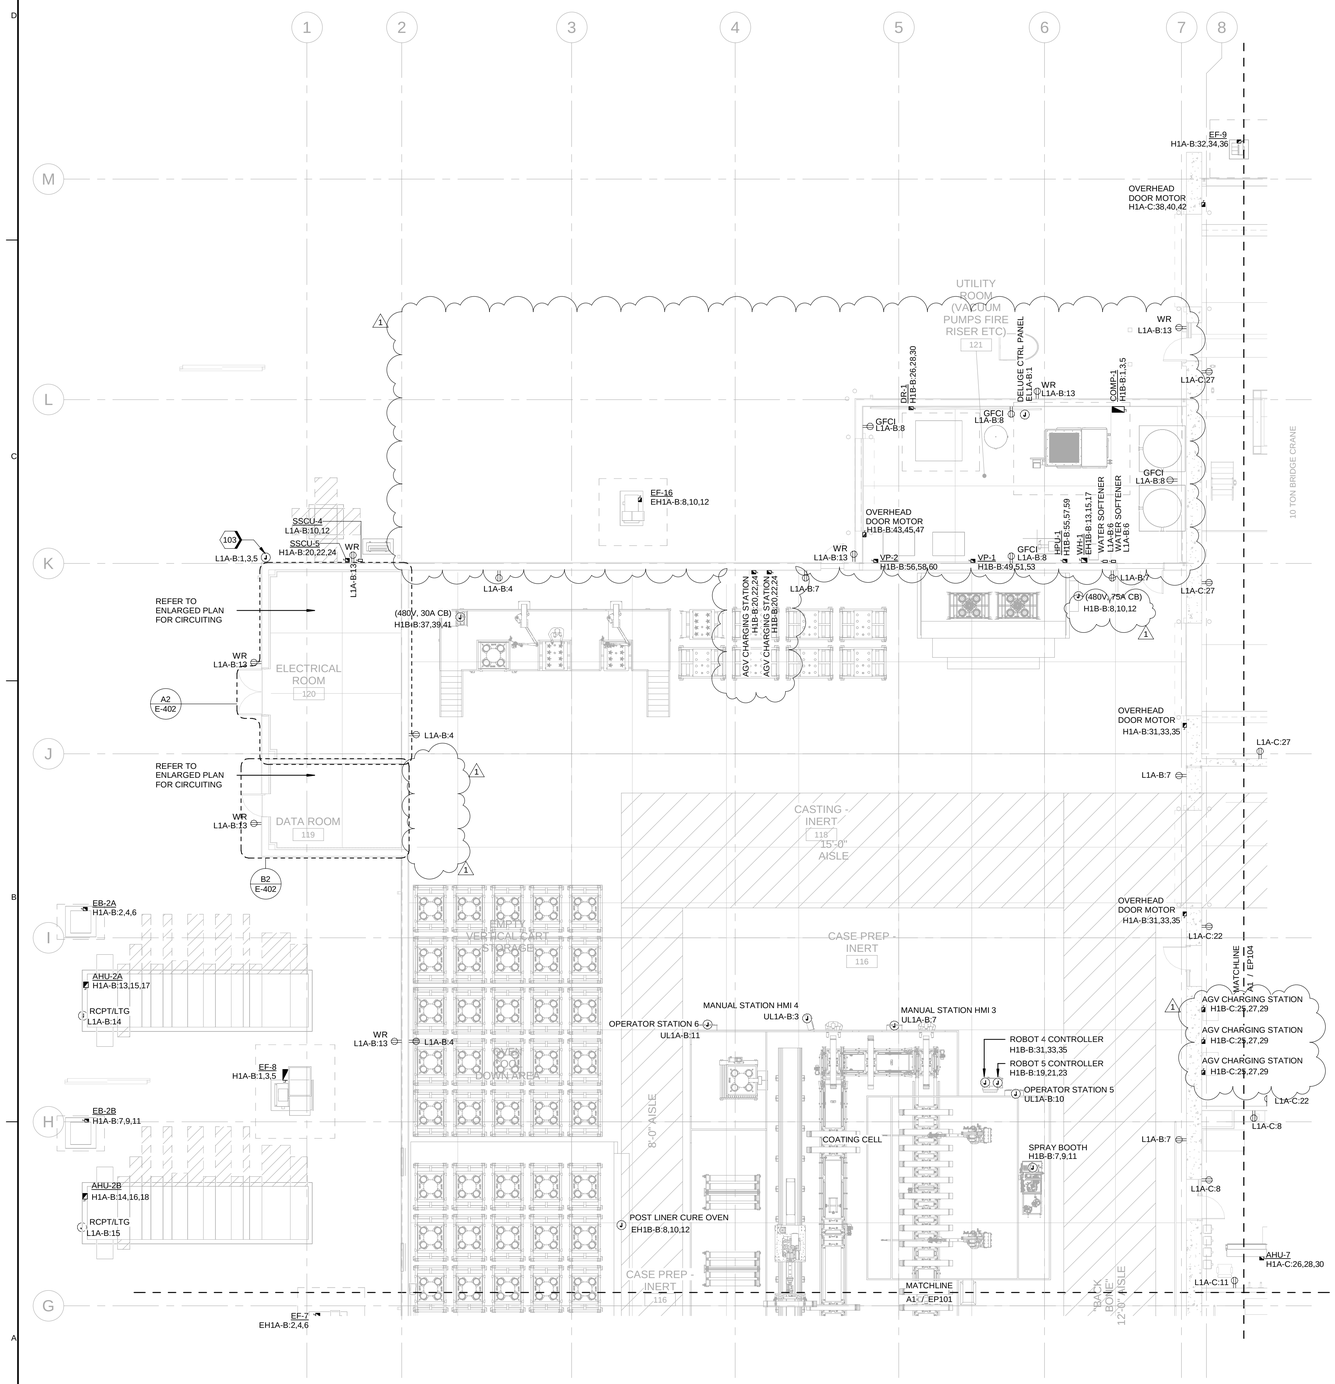

A1 POWER PLAN - GROUND FLOOR - AREA B

SCALE 1/8" = 1'-0"

GENERAL SHEET NOTES

A. REFER TO SHEET E-001 FOR ABBREVIATIONS, LEGENDS, AND SYMBOLS.

B. REFER TO SHEET SERIES "EZ" FOR HAZARDOUS LOCATIONS. ELECTRICAL EQUIPMENT LOCATED IN THOSE AREAS MUST MEET THE IDENTIFIED CLASSIFICATION.

C. ALL EQUIPMENT LOCATED ON THE EXTERIOR OF THE BUILDING MUST BE NEMA 4 STAINLESS STEEL UNLESS OTHERWISE NOTED.

D. PROVIDE 120-VOLT POWER TO BUILDING AUTOMATION SYSTEM (BAS) AND ALC CONTROL PANEL FROM THE NEAREST 208/120-VOLT GENERATER FED PANELBOARD.

E. 50% OF FURNITURE FEEDS AND RECEPTACLES IN OFFICES, CONFERENCE ROOMS, AND BREAKROOM MUST HAVE AUTOMATIC CONTROL.

F. CONTRACTOR TO COORDINATE LOCATION OF EQUIPMENT ELECTRICAL CONNECTIONS AND FLOOR BOXES WITH RESPECTIVE TRADES PRIOR TO ROUGH-IN.

SHEET KEYNOTES

103 HEAT TRACE PANEL. COORDINATE INSTALL LOCATION WITH MANUFACTURER RECOMMENDATIONS. MOUNT ON CHANNEL STRUT.

KEY PLAN

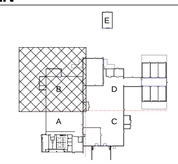

GRAPHIC SCALE(S)

0 4' 8' 16' 24'

1/8" = 1'-0"

PLAN NORTH

TRUE N

NABHOLZ

ARKANSAS REGISTERED PROFESSIONAL ENGINEER No. 12803 RANDAL K. HILLER

10/3/2024

Jacobs

1999 Bryan Street Suite 2500
Dallas, TX 75201
Ph: (214) 638-0145
Fax: (214) 638-4447

Entity: Jacobs Engineering Group Inc.
License # 176
License Type: Engineering
License Exp Date: 12/31/2024

NO.	DATE	DSGN	DR	CHK	APVD	BM	GN
1	10/03/2024	ADDENDUM 01 - EXPANSION	CJA	AM	AM		
0	09/18/2024	100% ISSUED FOR CONSTRUCTION - EXPANSION	CJA	BY	APVD		

GMLRS
Camden OSD
Calhoun County, Arkansas
Aerojet Rocketdyne

ELECTRICAL
POWER PLAN
GROUND FLOOR - AREA B

SHEET NO
EP102

SCALE	As indicated
DATE	09/18/2024
PROJ	D37545O2
DWG	CMDN-OSD_GMLRS_EP102

© Jacobs Solutions 2023. ALL RIGHTS RESERVED.

THIS DOCUMENT, AND THE IDEAS AND DESIGNS INCORPORATED HEREIN, AS AN INSTRUMENT OF PROFESSIONAL SERVICE, IS THE PROPERTY OF JACOBS AND IS NOT TO BE USED, IN WHOLE OR IN PART, FOR ANY OTHER PROJECT WITHOUT THE WRITTEN AUTHORIZATION OF JACOBS.

REUSE OF DOCUMENTS: