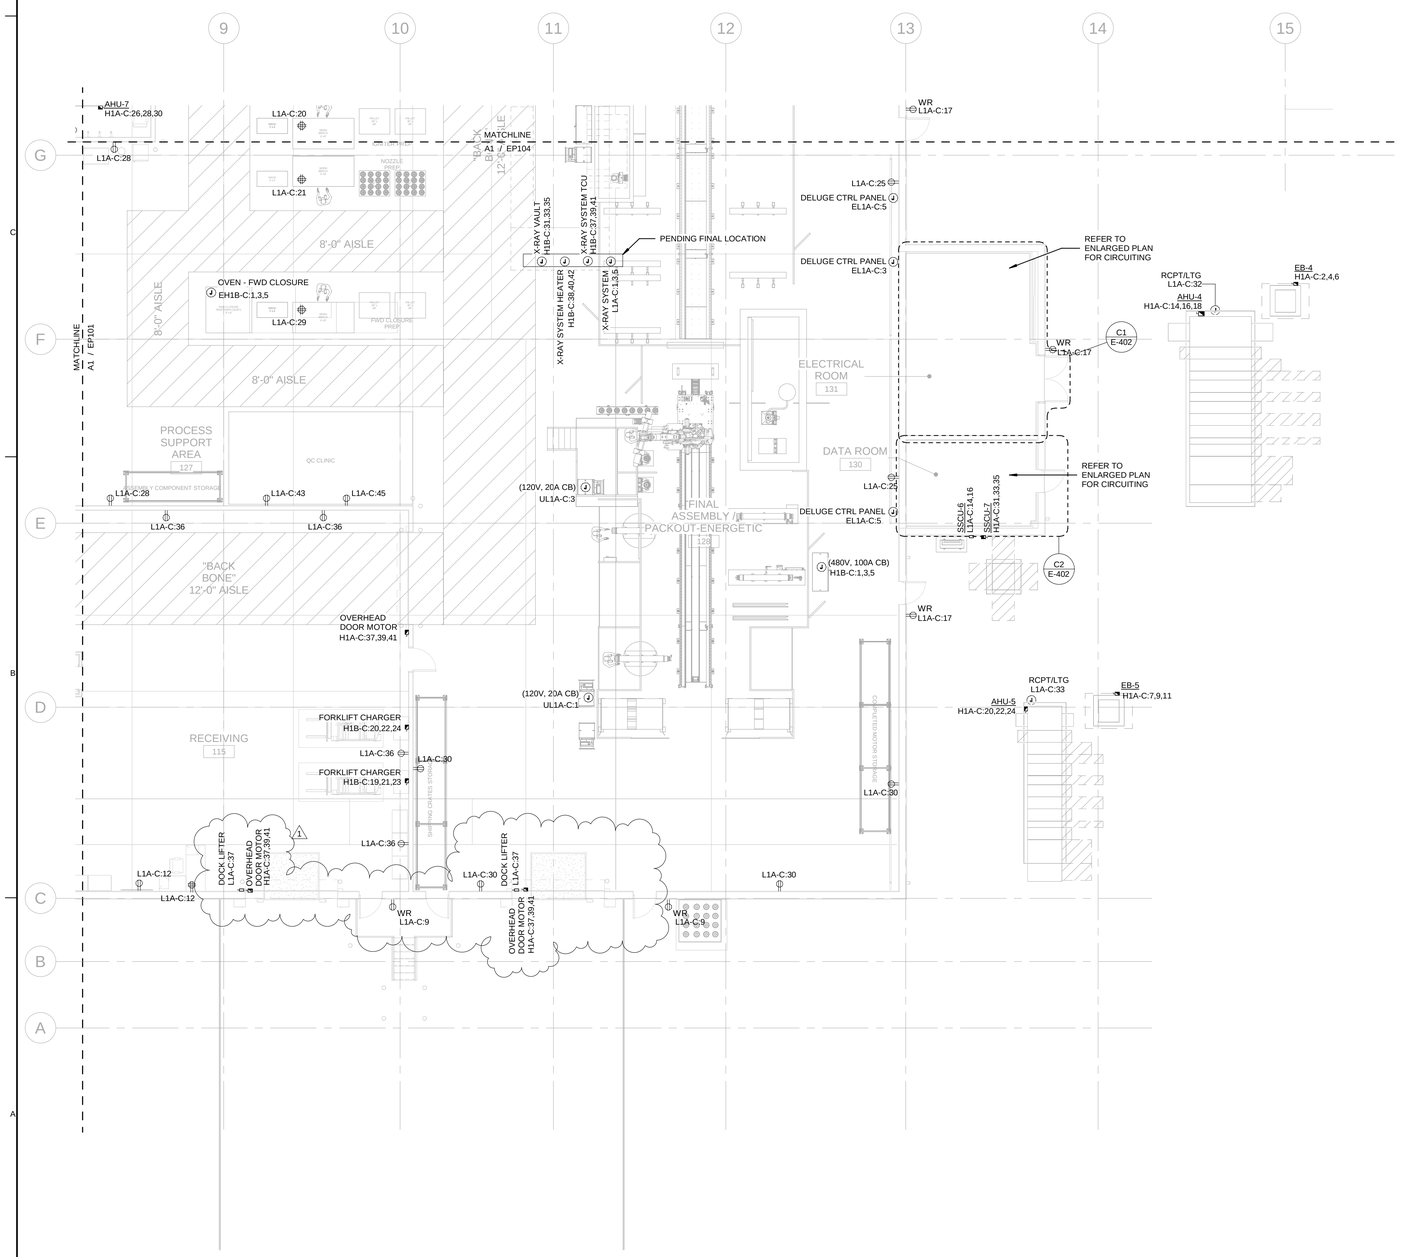

A1 POWER PLAN - GROUND FLOOR - AREA C

SCALE 1/8" = 1'-0"

GENERAL SHEET NOTES

A. REFER TO SHEET E-001 FOR ABBREVIATIONS, LEGENDS, AND SYMBOLS.

B. REFER TO SHEET SERIES "EZ" FOR HAZARDOUS LOCATIONS. ELECTRICAL EQUIPMENT LOCATED IN THOSE AREAS MUST MEET THE IDENTIFIED CLASSIFICATION.

C. ALL EQUIPMENT LOCATED ON THE EXTERIOR OF THE BUILDING MUST BE NEMA 4 STAINLESS STEEL UNLESS OTHERWISE NOTED.

D. PROVIDE 120-VOLT POWER TO BUILDING AUTOMATION SYSTEM (BAS) AND ALC CONTROL PANEL FROM THE NEAREST 208/120-VOLT GENERATER FED PANELBOARD.

E. 50% OF FURNITURE FEEDS AND RECEPTACLES IN OFFICES, CONFERENCE ROOMS, AND BREAKROOM MUST HAVE AUTOMATIC CONTROL.

F. CONTRACTOR TO COORDINATE LOCATION OF EQUIPMENT ELECTRICAL CONNECTIONS AND FLOOR BOXES WITH RESPECTIVE TRADES PRIOR TO ROUGH-IN.

KEY PLAN

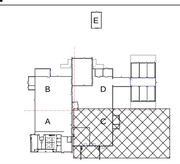

GRAPHIC SCALE(S)

0 4' 8' 16' 24'

1/8" = 1'-0"

PLAN NORTH

TRUE N

NABHOLZ

ARKANSAS
REGISTERED PROFESSIONAL ENGINEER
No. 12803
RANDALL K. HILKER
10/3/2024

Jacobs
1999 Bryan Street Suite 2500
Dallas, TX 75201
Tel +1 214.638.0145
Entity - Jacobs Engineering Group Inc.
License # 176
License Type: Engineering
License Exp Date: 12/31/2024

NO.	DATE	REVISION	DR	CHK	APVD
1	10/03/2024	ADDENDUM 01 - EXPANSION	CJA	GN	BM
2	Date 9	Rev 1	AM		
0	09/18/2024	100% ISSUED FOR CONSTRUCTION - EXPANSION	CJA		
			CJA		
			AM		
			BY		APVD
					AM

DSGN CJA

REUSE OF DOCUMENTS: THIS DOCUMENT, AND THE IDEAS AND DESIGNS INCORPORATED HEREIN, AS AN INSTRUMENT OF PROFESSIONAL SERVICE, IS THE PROPERTY OF JACOBS AND IS NOT TO BE USED, IN WHOLE OR IN PART, FOR ANY OTHER PROJECT WITHOUT THE WRITTEN AUTHORIZATION OF JACOBS.

© Jacobs Solutions 2023. ALL RIGHTS RESERVED.

GMLRS
Camden OSD
Calhoun County, Arkansas
Aerojet Rocketdyne

ELECTRICAL
POWER PLAN
GROUND FLOOR - AREA C

SHEET NO
EP103

SCALE	As indicated
DATE	09/18/2024
PROJ	D3754502
DWG	CMDN-OSD_GMLRS_EP103