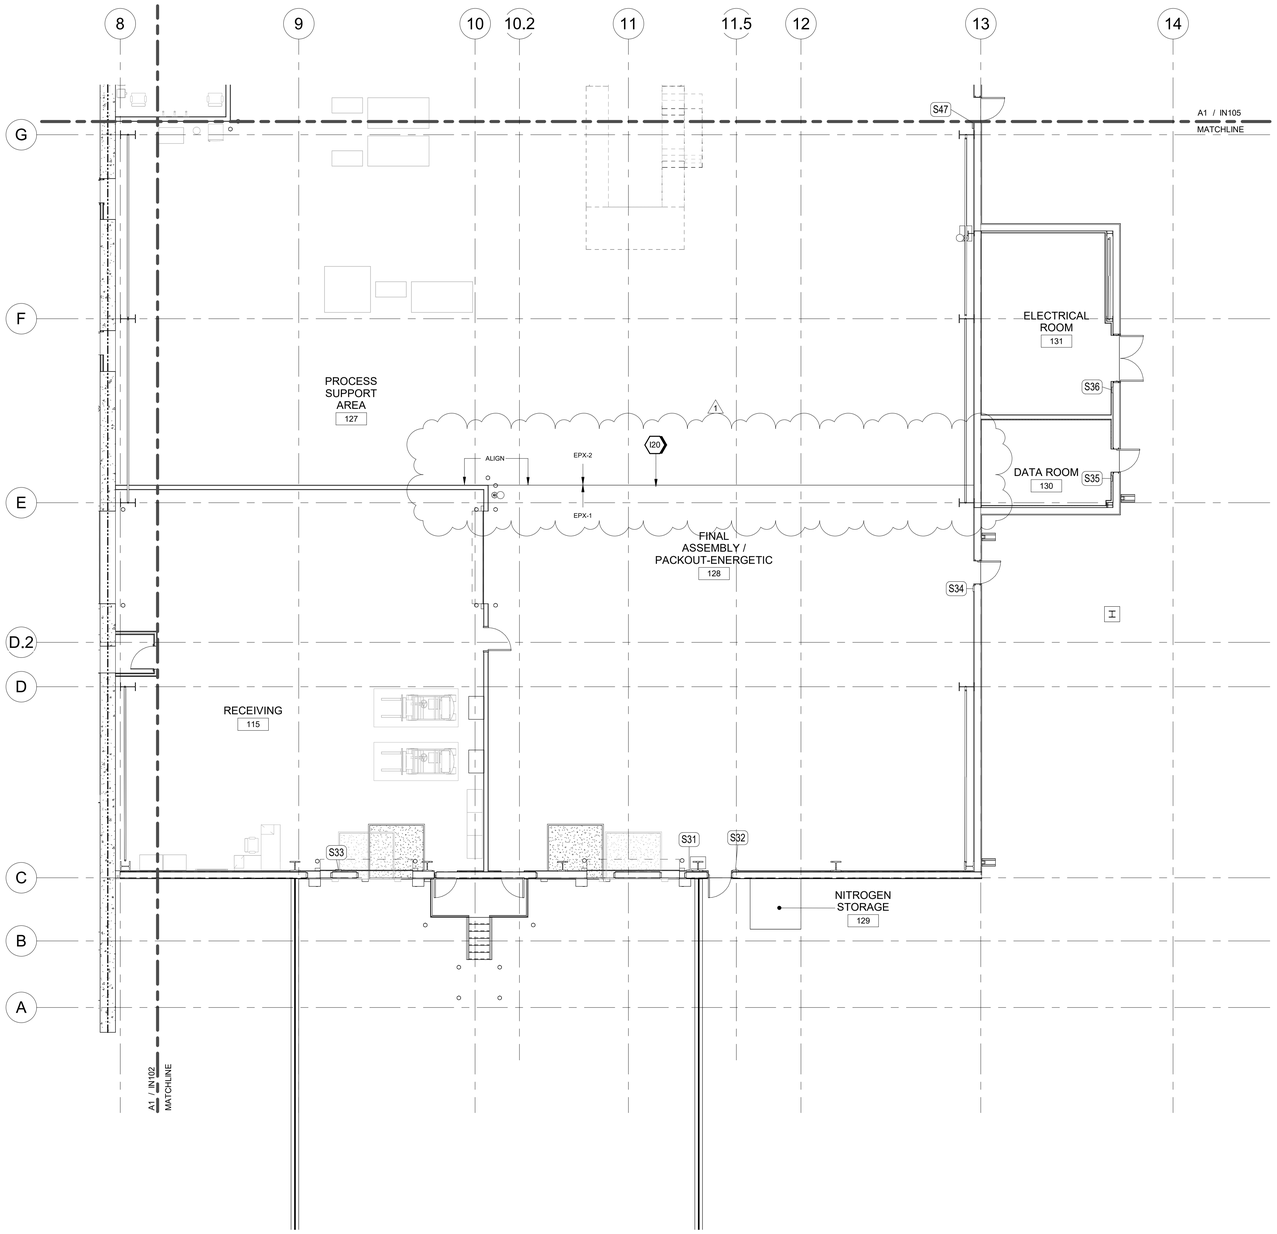

A1 PARTIAL FINISH AND SIGNAGE PLAN - AREA C
SCALE 1/8" = 1'-0"

GENERAL SHEET NOTES

A. VERIFY AND DOCUMENT CONDITIONS AND DIMENSIONS ON THE JOB SITE BEFORE BEGINNING CONSTRUCTION

B. DO NOT SCALE THE DRAWINGS.

C. ALL TRANSITIONS MUST OCCUR AT THE CENTERLINE OF THE DOOR, DOORWAY OR CEILING LINE, UNLESS OTHERWISE INDICATED.

D. PLAN DIMENSIONS ARE TO FACE OF GYPSUM BOARD, FACE OF CONCRETE, FACE OF CMU, OR COLUMN CENTERLINE UNLESS NOTED OTHERWISE.

E. REFER TO REFLECTED CEILING PLANS ON SHEET AE-101 FOR MORE INFORMATION.

F. COORDINATE LOCATIONS OF FLOOR DRAINS WITH PLUMBING DRAWINGS.

G. APPLY BASE AS SPECIFIED ON GYPSUM BOARD WALLS FINISHES ONLY. DO NOT APPLY BASE TO CMU WALLS

H. REFER TO ARCHITECTURAL, MECHANICAL, PLUMBING, AND ELECTRICAL DRAWINGS FOR COORDINATION AND ADDITIONAL INFORMATION.

I. ALL WALLS TO BE PAINTED PT-1 WITH AN ORANGE PEEL TEXTURE UNLESS NOTED OTHERWISE.

J. REFER TO SHEET I-601 FOR FINISH LEGEND AND ROOM FINISH SCHEDULE.

K. REFER TO SHEET I-602 FOR SIGNAGE SCHEDULE AND DETAILS.

SHEET KEYNOTES

I20 INSTALL METAL DIVIDER STRIP AS RECOMMENDED BY MANUFACTURER BETWEEN EPX-1 AND EPX-2

KEY PLAN

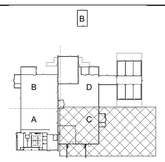

GRAPHIC SCALE(S)

0 4' 8' 16' 24'
1/8" = 1'-0"

PLAN NORTH
TRUE N

NABHOLZ

REGISTERED ARCHITECT
CHRIS ALFSTAD
E-12322
STATE OF ARKANSAS
09/18/2024

Jacobs
1999 Bryan Street Suite 2500
Dallas, TX 75201
Tel 214.638.0145
Fax 214.638.4447
Entity: Jacobs Consultants Inc.
License Type: Architecture
License #: C028
License Exp Date: 01/31/2025

NO.	DATE	REVISION	DR	CHK	APV'D	BY
1	10/03/2024	ADDENDUM 1 - EXPANSION	JMW	JMW	APV'D	MJS
0	09/18/2024	100% ISSUED FOR CONSTRUCTION - EXPANSION				MJS
DSGN				Checker	Approver	TM

GMLRS
Camden OSD
Calhoun County, Arkansas
Aerojet Rocketdyne

INTERIORS
PARTIAL FINISH AND
SIGNAGE PLAN - AREA C

SHEET NO
IN104

SCALE	As indicated
DATE	09/18/2024
PROJ	D3754502
DWG	CMDN-OSD_GMLRS_ARCH-INT.rvt

© Jacobs Solutions 2023. ALL RIGHTS RESERVED.
REUSE OF DOCUMENTS: THIS DOCUMENT, AND THE IDEAS AND DESIGNS INCORPORATED HEREIN, AS AN INSTRUMENT OF PROFESSIONAL SERVICE, IS THE PROPERTY OF JACOBS AND SHALL NOT BE USED, IN WHOLE OR IN PART, FOR ANY OTHER PROJECT WITHOUT THE WRITTEN AUTHORIZATION OF JACOBS.