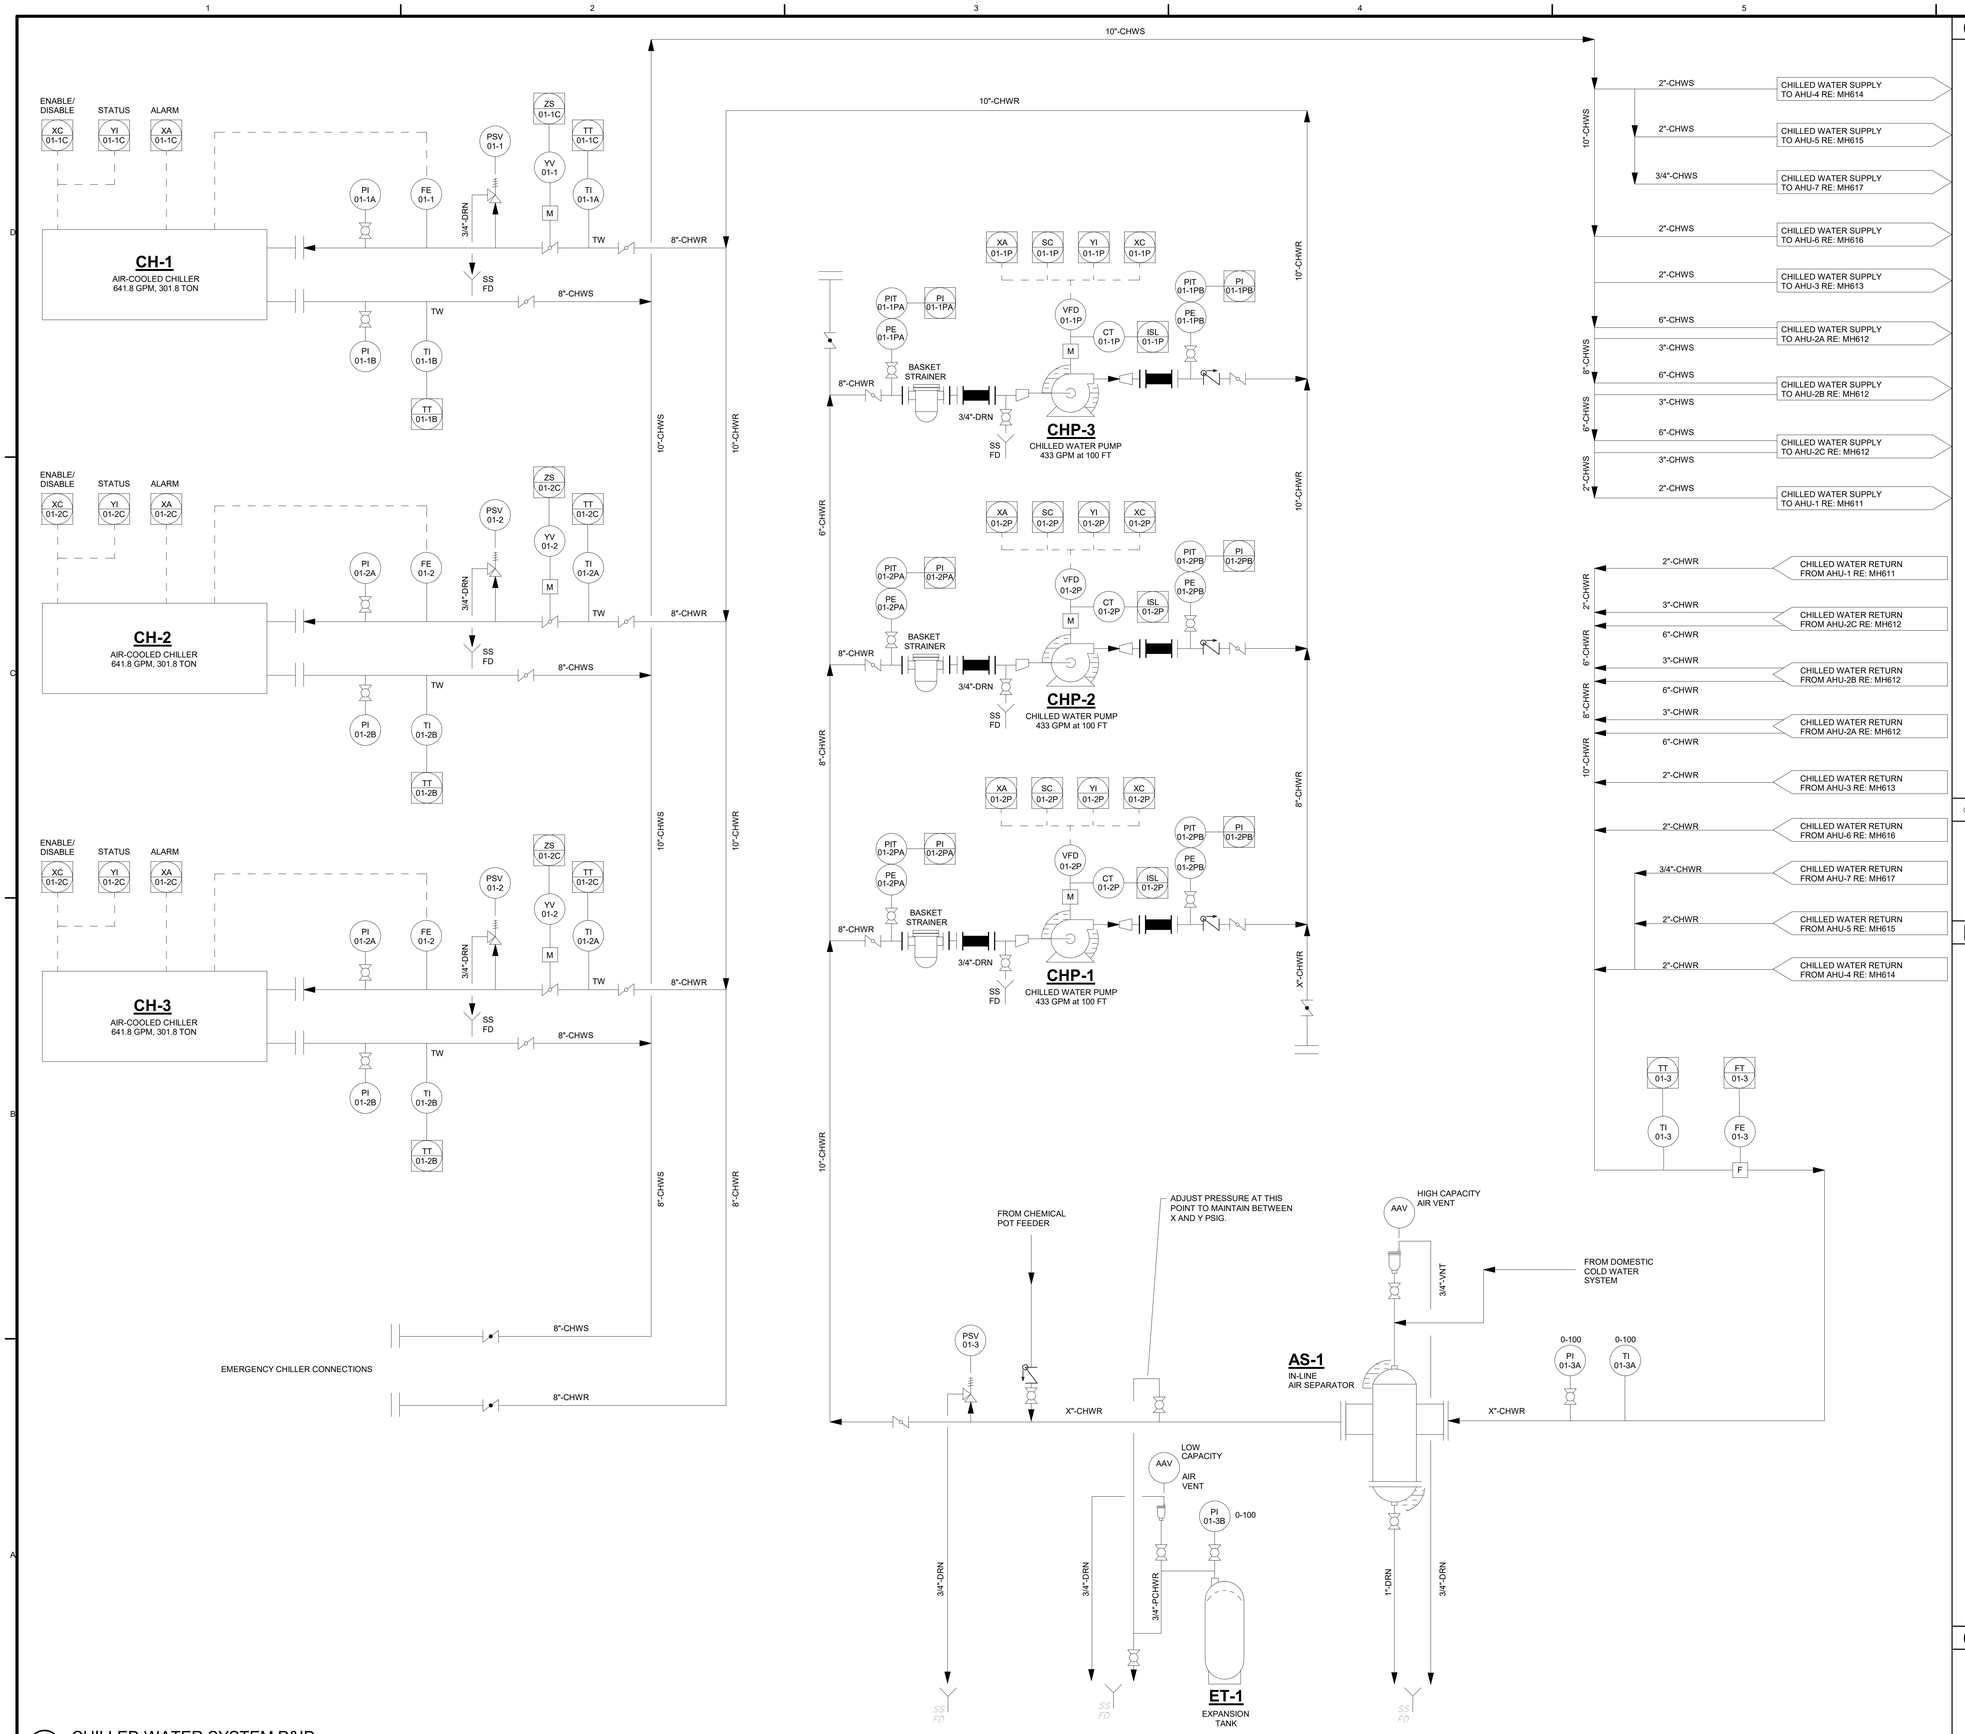

A1 CHILLED WATER SYSTEM P&ID
SCALE NTS

GENERAL SHEET NOTES

PROGRAMMING AND ALL CONTROL DEVICES PROVIDED BY L&H AIRCO. INSTALLATION OF CONTROL DEVICES BY CONTROLS CONTRACTOR.

#SHEET KEYNOTES

LEGEND

GRAPHIC SCALE(S)

PLAN NORTH

NABHOLZ

STATE OF ARKANSAS STEVE J. GOODELL ENGINEER No. 9593 LICENSED PROFESSIONAL ENGINEER
09/18/2024

Jacobs
1999 Bryan Street Suite 2500
Dallas, TX 75201
Tel +1 214 638 0145
Fax +1 214 638 0447
Entity: Jacobs Engineering Group Inc.
License Type: Engineering
License #: 178
License Exp Date: 12/31/2024

NO.	DATE	REVISION	CHK	APV'D	BY	APV'D	SJG
0	09/18/2024	100% ISSUED FOR CONSTRUCTION - EXPANSION	ASM	JWG	JWG	JWG	SJG

DSGN ASM DR ASM

GMLRS
Camden OSD
Calhoun County, Arkansas
Aerojet Rocketdyne

MECHANICAL
CHILLED WATER SYSTEM P&ID

SHEET NO
MH603

SCALE	12" = 1'-0"
DATE	09/18/2024
PROJ	D3754502
DWG	CMDN-OSD_GMLRS_MH603

© Jacobs Solutions 2023. ALL RIGHTS RESERVED.
THIS DOCUMENT, AND THE IDEAS AND DESIGNS INCORPORATED HEREIN, AS AN INSTRUMENT OF PROFESSIONAL SERVICE, IS THE PROPERTY OF JACOBS AND SHALL NOT BE USED, IN WHOLE OR IN PART, FOR ANY OTHER PROJECT WITHOUT THE WRITTEN AUTHORIZATION OF JACOBS.
REUSE OF DOCUMENTS: