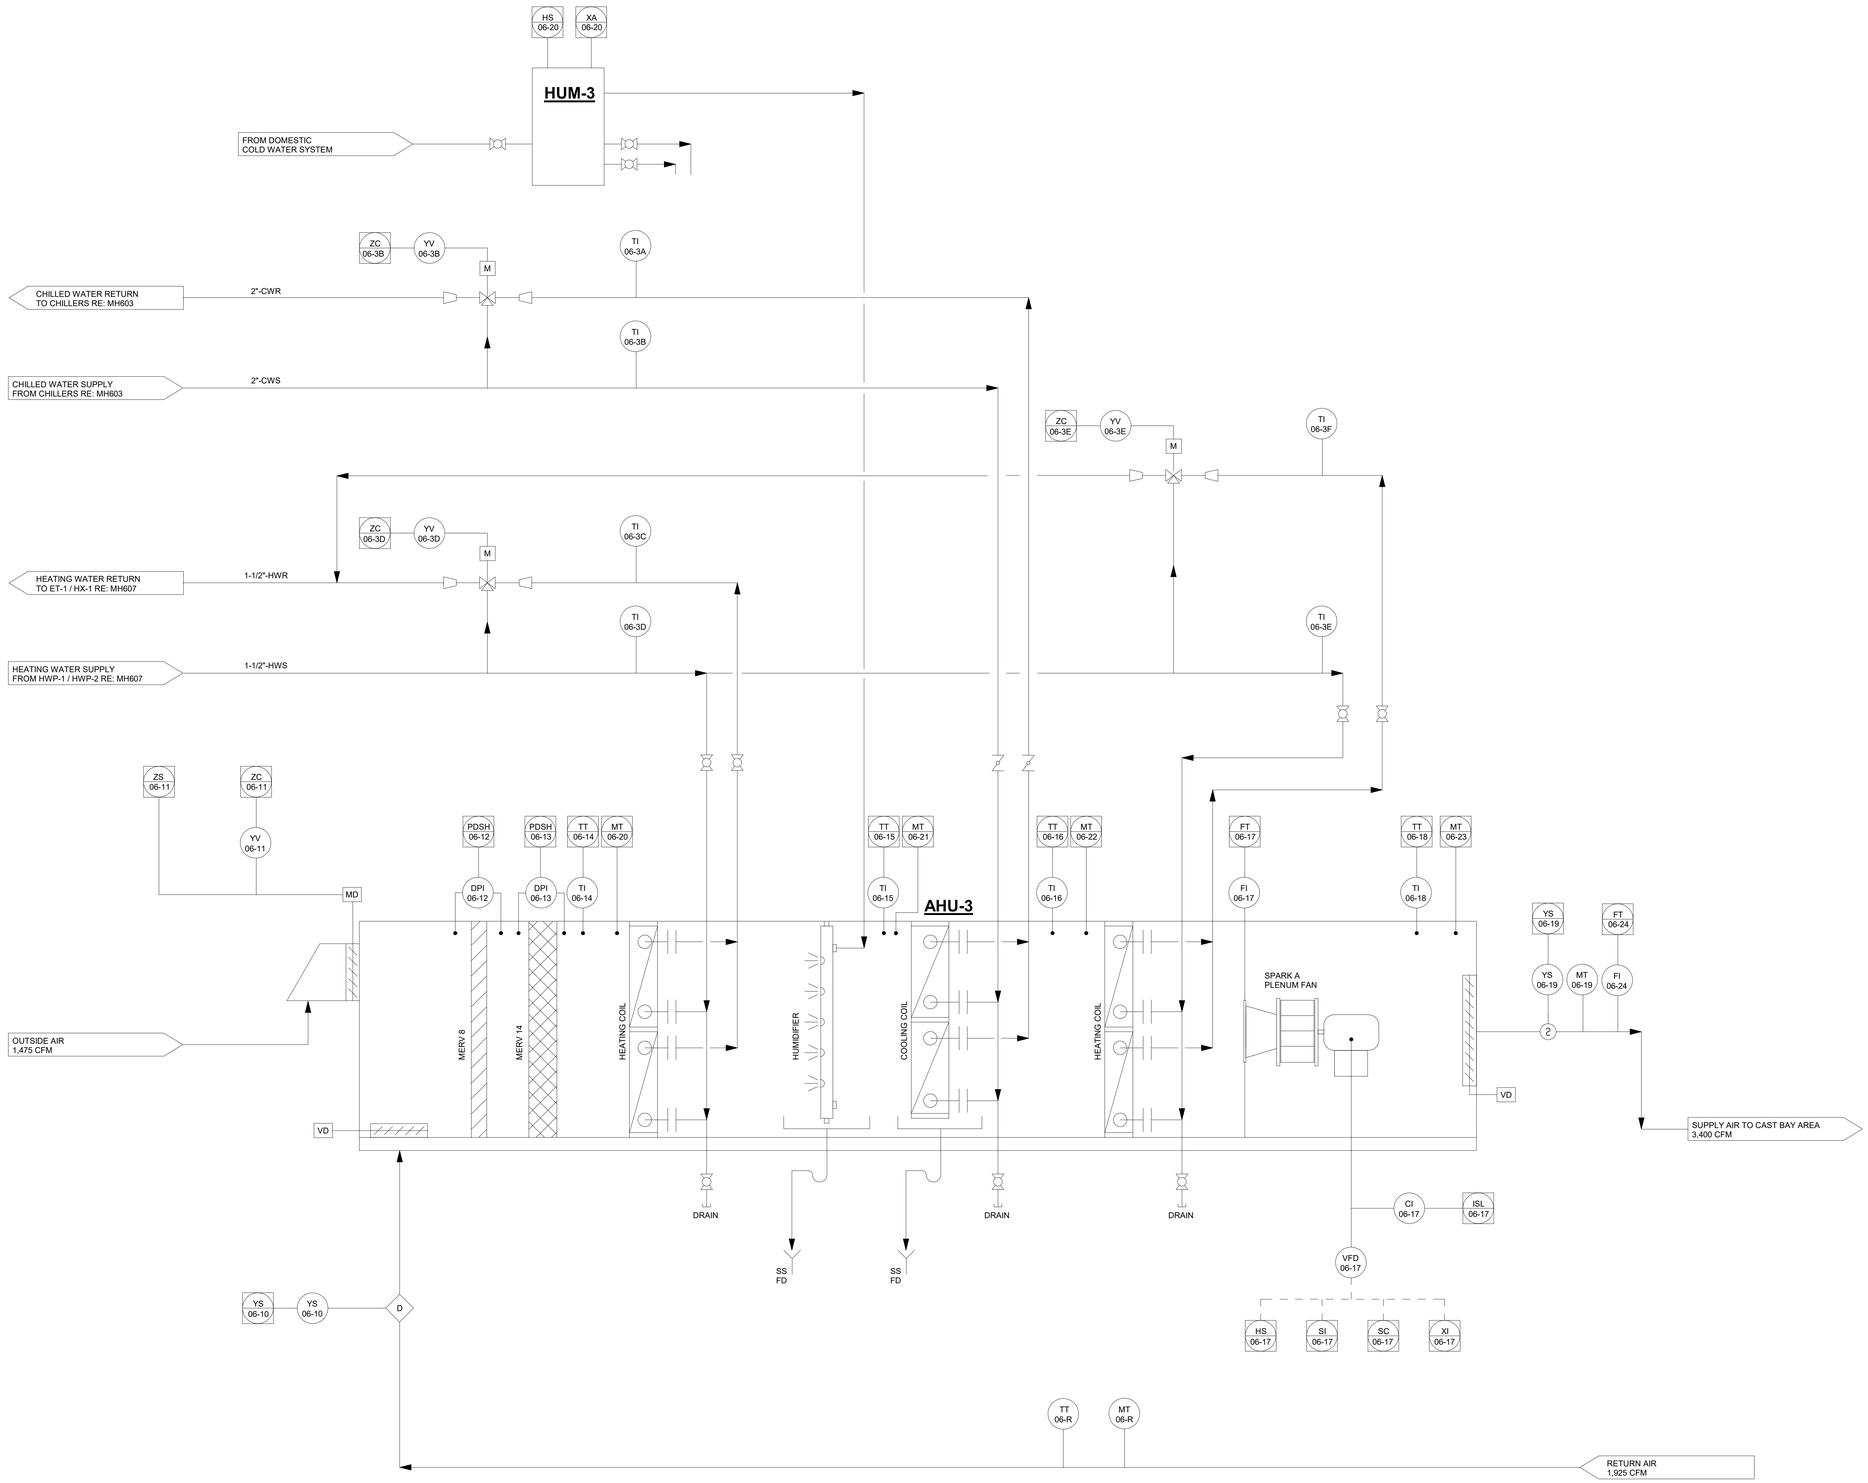

A1 P&ID - AHU-3
SCALE NTS

GENERAL SHEET NOTES

PROGRAMMING AND ALL CONTROL DEVICES PROVIDED BY L&H AIRCO AND INSTALLED AT EQUIPMENT FACTORY.

#SHEET KEYNOTES

LEGEND

GRAPHIC SCALE(S)

PLAN NORTH
TRUE N

NABHOLZ

STATE OF ARKANSAS
STEVE J. GOODELL
ENGINEER
No. 9593
LICENSED PROFESSIONAL ENGINEER
09/18/2024

Jacobs
1999 Bryan Street Suite 2500
Dallas, TX 75201
Tel +1 214 638 0145
Fax +1 214 638 4447
Entity: Jacobs Engineering Group Inc.
License # 178
License Type: Engineering
License Exp Date: 12/31/2024

NO.	DATE	REVISION	DSGN	DR	CHK	APV'D	BY	APV'D	SJG
0	09/18/2024	100% ISSUED FOR CONSTRUCTION - EXPANSION	ASM	ASM	ASM	JWG	JWG	JWG	SJG

GMLRS
Camden OSD
Calhoun County, Arkansas
Aerojet Rocketdyne

MECHANICAL
AHU-3 P&ID

SHEET NO
MH613

SCALE	12" = 1'-0"
DATE	09/18/2024
PROJ	D3754502
DWG	CMDN-OSD_GMLRS_MH613

© Jacobs Solutions 2023. ALL RIGHTS RESERVED.
REUSE OF DOCUMENTS: THIS DOCUMENT, AND THE IDEAS AND DESIGNS INCORPORATED HEREIN, AS AN INSTRUMENT OF PROFESSIONAL SERVICE, IS THE PROPERTY OF JACOBS AND SHALL NOT BE USED, IN WHOLE OR IN PART, FOR ANY OTHER PROJECT WITHOUT THE WRITTEN AUTHORIZATION OF JACOBS.