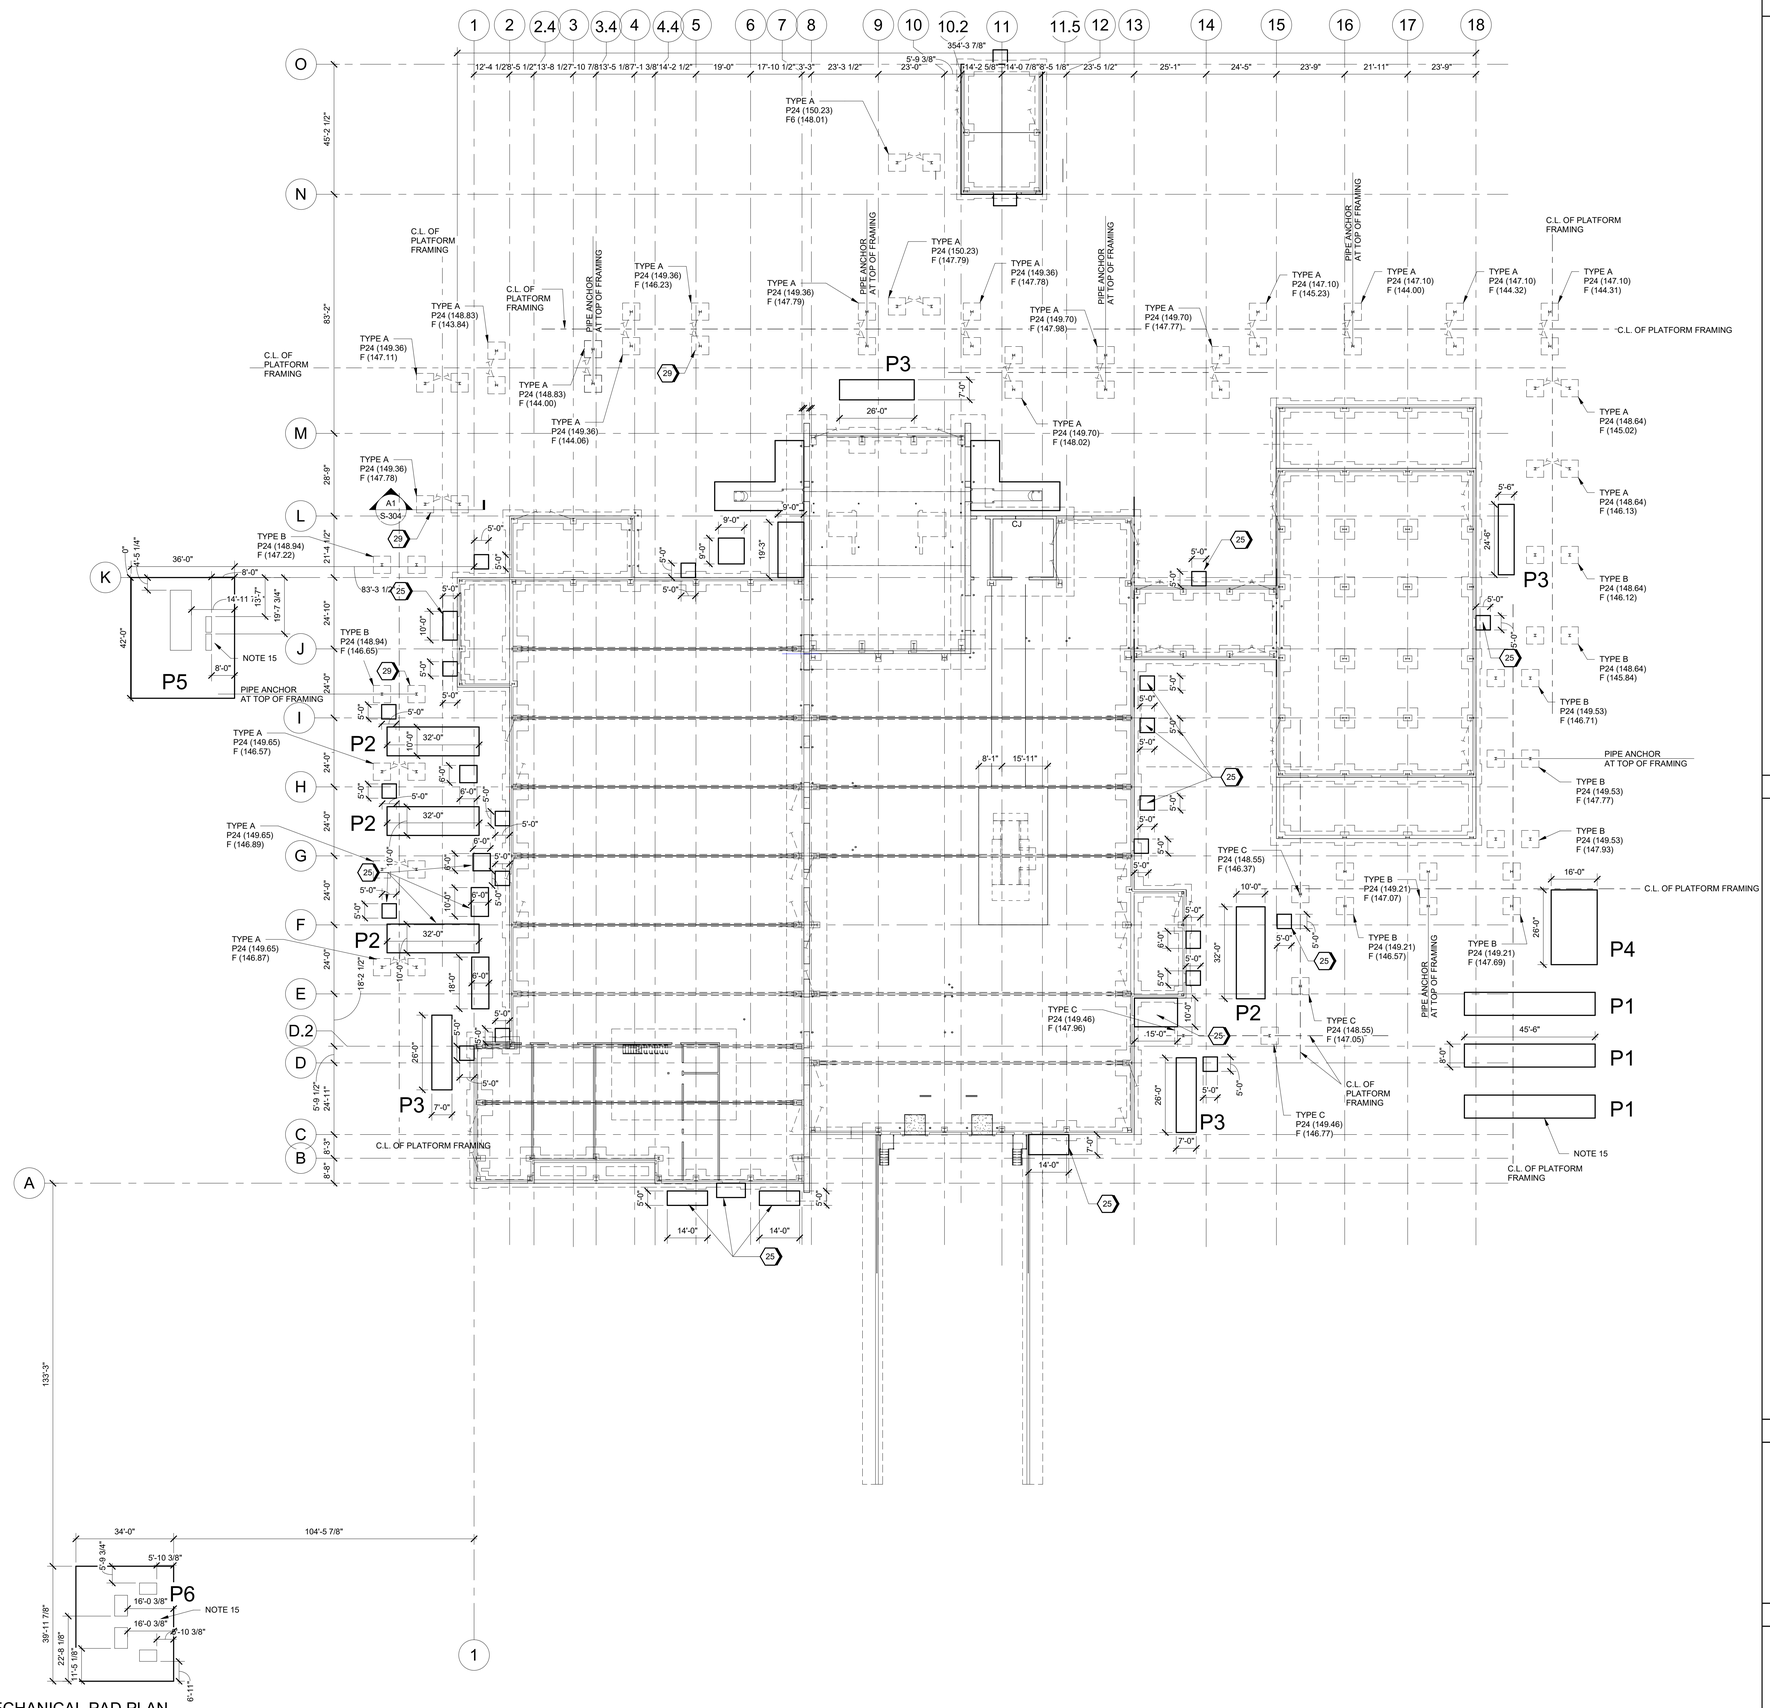

A1 OVERALL MECHANICAL PAD PLAN
SCALE 3/64" = 1'-0"

GENERAL SHEET NOTES

1. SEE SHEETS S-001 AND S-002 FOR ABBREVIATIONS AND GENERAL NOTES.
2. SEE SHEETS S-003A AND S-003B FOR ISOMETRIC VIEWS.
3. SEE SHEETS SB102 TO S105 FOR ENLARGED FOOTING PLANS.
4. SEE SHEETS SF101 TO SF105 FOR SCHEMATIC ROOF FRAMING PLANS.
5. SEE SHEETS S-301 TO S-303 FOR THE SECTIONS OF THE SCHEMATIC DESIGN OF THE PEMB FRAMES.
6. SEE SHEETS S-501 TO S-504 FOR FOUNDATION SECTIONS AND DETAILS.
7. ELEVATIONS SHOWN ARE FORM THE FFE = 149.75
8. SEE SHEET S-701 FOR PEDESTAL, WALL AND FOOTING SCHEDULE
9. SEE SHEETS S-801 TO S-803 FOR TYPICAL DETAILS.
10. TYPICAL CONTROL JOINTS SPACED PER ELEVATIONS ON SHEET S-201.
11. EXPANSION JOINT SEE, SEE DETAIL A3/S-501
12. SLAB CONTROL JOINTS. SEE DETAIL C1/S801 AND C3/S-501.
13. OUTSIDE FACE OF STEM WALL IS LINED UP WITH GRIDLINE UNLESS NOTED OTHERWISE.
14. OUTSIDE FACE OF WALL IS LINED UP WITH THE GRIDLINE UNLESS NOTED OTHERWISE
15. SEE SCHEDULE ON SHEET SB-106 FOR ELECTRICAL/MECHANICAL PAD THICKNESS AND REINFORCEMENT

#SHEET KEYNOTES

25 6" THICK CONCRETE PAD WITH # 4 # 12" O.C. PLACED AS PER DETAIL C1/S-501. CENTER PAD WITH EQUIPMENT, CENTER DOOR STOOP WITH DOOR OPENING.

29 PIPE SUPPORT F FOUNDATIONS 2'-0" DEEP x 6' WIDE X 6' LONG WITH & #6 @ 10" O.C. EACH WAY BOTTOM AND # 4 @ 10" O.C. EACH WAY TOP

KEY PLAN

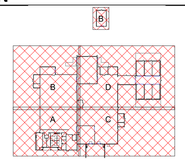

GRAPHIC SCALE(S)

8' 16' 32' 48'
1/16" = 1'-0"

PLAN NORTH

NABHOLZ

STATE OF ARKANSAS LICENSED PROFESSIONAL ENGINEER No. 22954 DUSTIN C. LORANCE 09/18/2024

Jacobs
1999 Bryan Street Suite 2500
Dallas, TX 75201
Tel: 214.638.0447
Entity: Jacobs Engineering Group Inc.
License Type: Engineering
Dallas, TX 75201
Tel: 214.638.0447
Entity: Jacobs Engineering Group Inc.
License # 176
License Exp Date: 12/31/2024

NO.	DATE	REVISION	CHK	APV'D
0	09/18/2024	100% ISSUED FOR CONSTRUCTION	HB	TM

DSGN	DR	CHK	APV'D
KFM	HB	AY	TM

JM

GMLRS
Camden OSD
Calhoun County, Arkansas
Aerojet Rocketdyne

STRUCTURAL
EXTERIOR MECHANICAL AND
ELECTIRCAL PAD & DOOR STOOPS

SHEET NO
SB106

SCALE	As indicated
DATE	09/18/2024
PROJ	D3754502
DWG	CMDN-OSD_GMLRS_SB106

© Jacobs Solutions 2023. ALL RIGHTS RESERVED.
REUSE OF DOCUMENTS: THIS DOCUMENT, AND THE IDEAS AND DESIGNS INCORPORATED HEREIN, AS AN INSTRUMENT OF PROFESSIONAL SERVICE, IS THE PROPERTY OF JACOBS AND SHALL NOT BE USED, IN WHOLE OR IN PART, FOR ANY OTHER PROJECT WITHOUT THE WRITTEN AUTHORIZATION OF JACOBS.