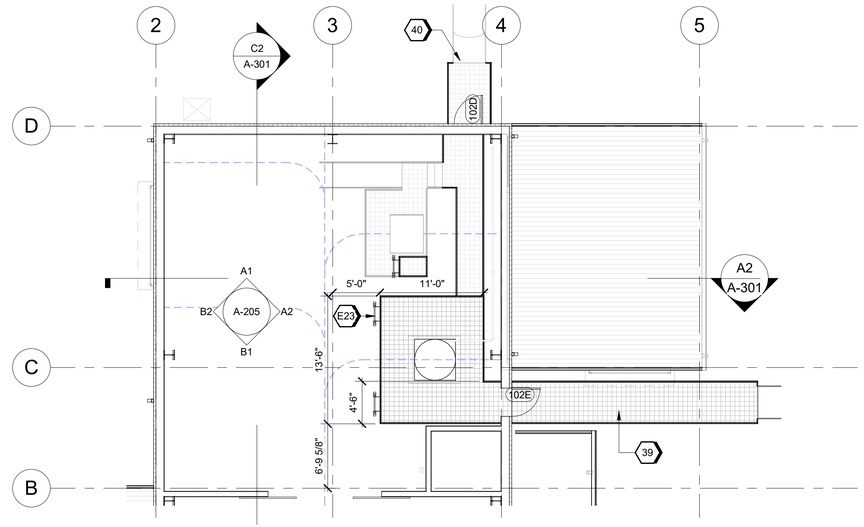

C2 DUST COLLECTOR - LEVEL 2 PLAN (EL.=17'-7" AFF)
SCALE 1/8" = 1'-0"

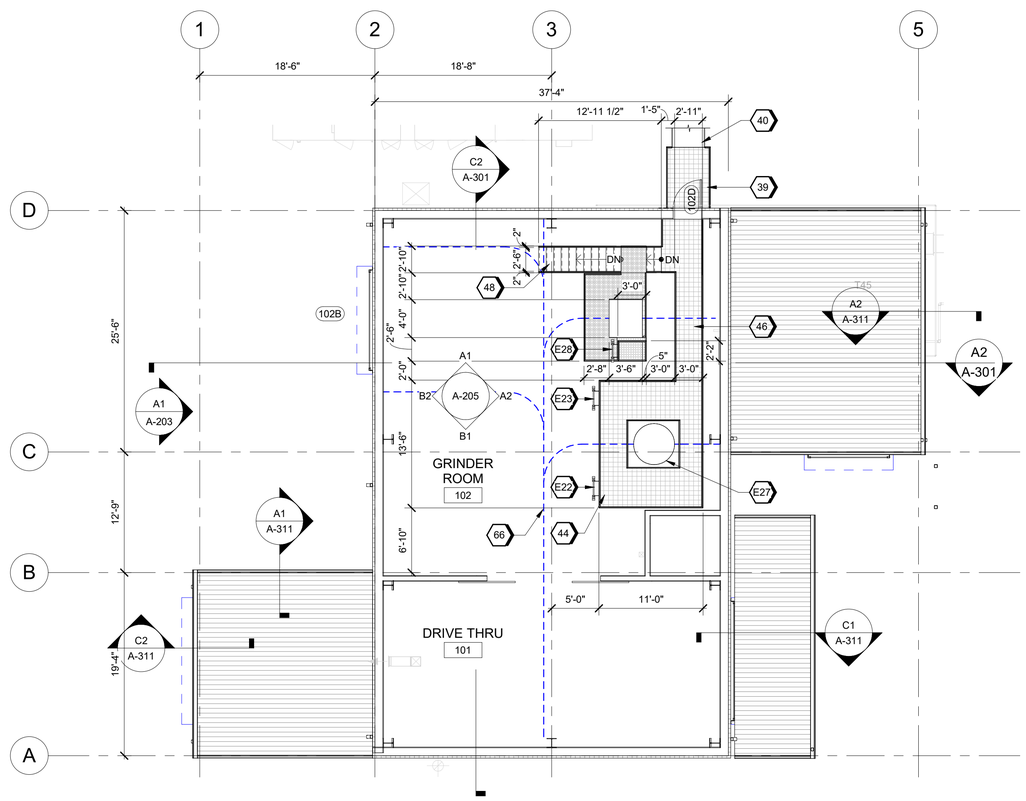

A2 DUST COLLECTOR / TOTE BIN FEEDER STAND - LEVEL 1 PLAN (EL.=10'-11" AFF)
SCALE 1/8" = 1'-0"

GENERAL SHEET NOTES

A. FINISHED FLOOR ELEVATION 0'-0" IS A REFERENCE ELEVATION FOR COORDINATION WITH BUILDING ELEMENTS. ACTUAL ELEVATION IS INDICATED ON CIVIL DRAWINGS

B. FOR ARCHITECTURAL GENERAL NOTES, SYMBOLS, AND LEGEND, REFER TO DRAWING G-003.

C. FOR BUILDING CODE DATA AND LIFE SAFETY PLAN, REFER TO DRAWING G-101.

D. REFER TO EQUIPMENT PLAN SHEET A-150 FOR FURNITURE AND EQUIPMENT.

E. FOR ARCHITECTURAL ROOF AND WALL ASSEMBLY, REFER TO SHEET A-800

#SHEET KEYNOTES

39 EMERGENCY ESCAPE PLATFORM
40 EMERGENCY ESCAPE SLIDE
44 DUST COLLECTOR STAND PLATFORM AND RAILING
46 36" WIDE EQUIPMENT ACCESS STAIR
48 32" WIDE EQUIPMENT ACCESS STAIR
66 5 TON MONORAIL WITH 25'-0" HOOK HEIGHT
E22 LADDER TO LOWER PLATFORM LEVEL OF DUST COLLECTOR STAND (CFCI)
E23 LADDER TO UPPER PLATFORM LEVEL OF DUST COLLECTOR STAND (CFCI)
E27 COORDINATE OPENING WITH NEW BAG HOUSE CONNECTED TO TOP PLATFORM, PLATFORM OPENING DIMENSIONS TO BE FINALIZED WITH OWNER'S VENDOR
E28 LADDER TO UPPER PLATFORM

GRAPHIC SCALE(S)

0 4' 8' 16' 24'
1/8" = 1'-0"

PLAN NORTH
TRUE N

NO.	DATE	DSGN	DR	CHK	APV'D	BY	APV'D
0	09/18/2024	IE	IE	NDYA	BH	IE	TM

100% ISSUED FOR CONSTRUCTION - EXPANSION
REVISION

Jacobs
1999 Bryan Street Suite 3500 Dallas, TX 75201
Tel: 214.638.0145 Fax: 214.638.0447
Entity: Jacobs Consultants Inc.
License Type: Architecture
License #: 01312
Exp. Date: 01/31/2025

REGISTERED ARCHITECT
CHRIS ALFSTAD
9 12337
STATE OF ARKANSAS
09/18/2024
SEAL

REUSE OF DOCUMENTS: THE DOCUMENT AND THE IDEAS AND DESIGNS INCORPORATED HEREIN, AS AN INSTRUMENT OF PROFESSIONAL SERVICE, IS THE PROPERTY OF JACOBS AND SHALL NOT BE USED, IN WHOLE OR IN PART, FOR ANY OTHER PROJECT WITHOUT THE WRITTEN AUTHORIZATION OF JACOBS.
© Jacobs Solutions 2023. ALL RIGHTS RESERVED.

Grinder
Camden OSD
Calhoun County, Arkansas
Aerojet Rocketdyne

Jacobs NABHOLZ

ARCHITECTURE
DUST COLLECTOR FLOOR PLAN

SHEET NO
AE102

SCALE	As indicated
DATE	09/18/2024
PROJ	D3754502
DWG	CMDN-OSD_Grinder_AE102

PLOT DATE/TIME: 9/18/2024 9:31:00 AM

9/18/2024 9:31:00 AM AE102
Autodesk Docs://US_D3754500_FED_Aerojet Rocketdyne/D3754500_CMDN_OSD_Grinder_ARCH-INT.rvt