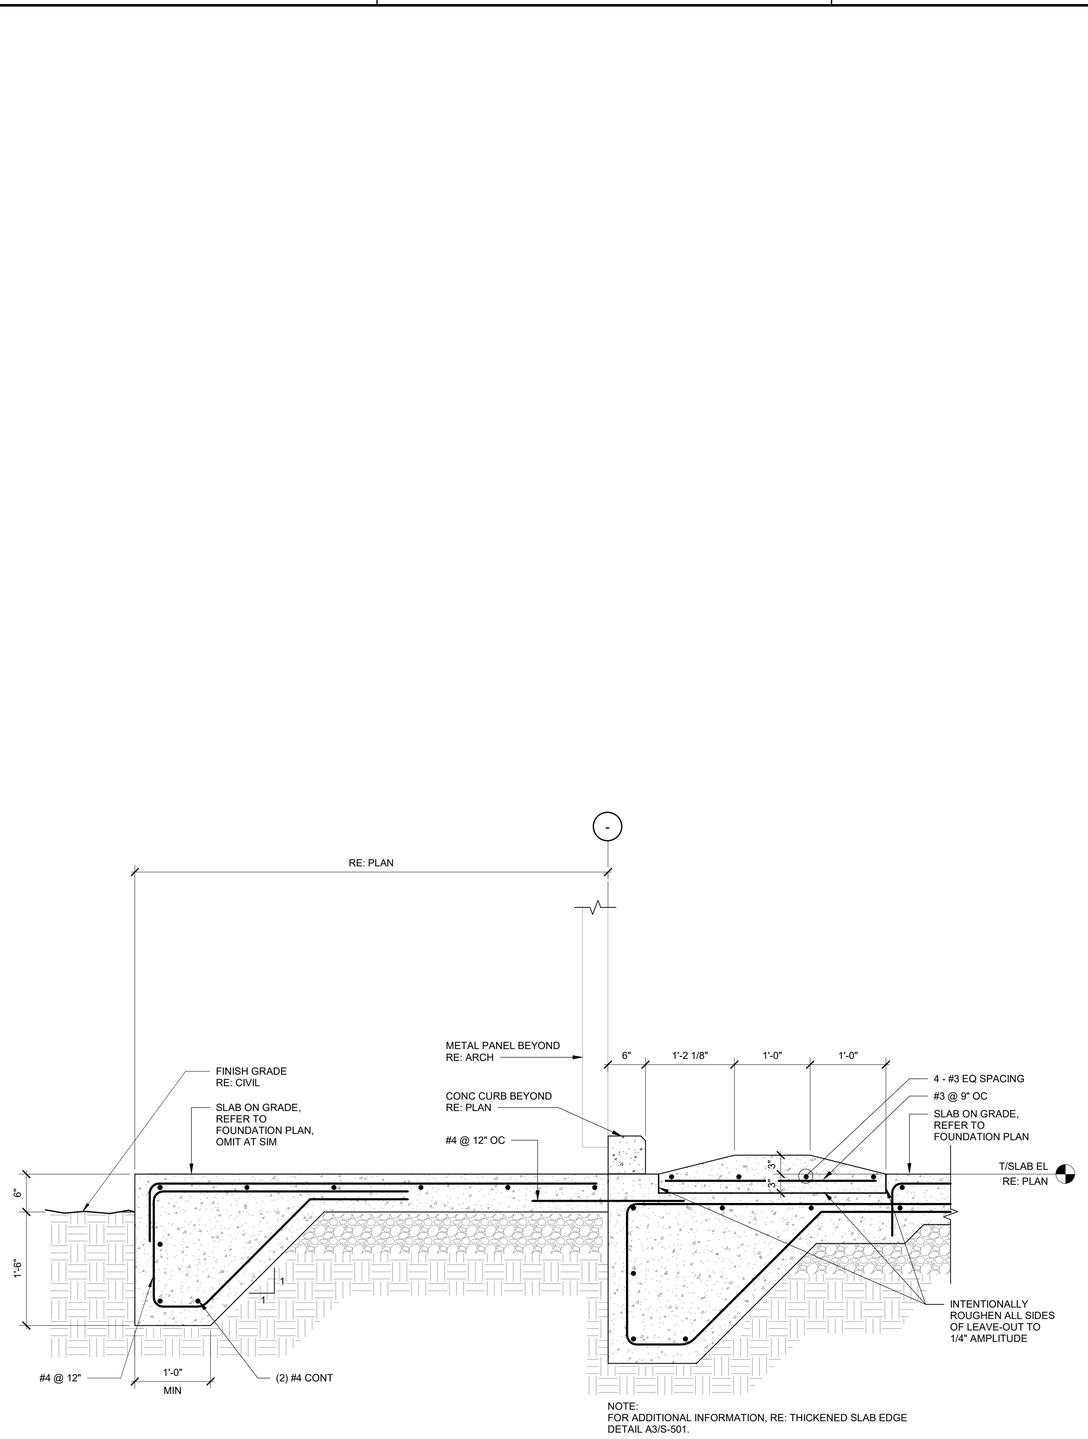

A1 SLAB AT CONTAINMENT CURB

SCALE 1" = 1'-0"

NO	DATE	DSGN	DR	CHK	APVD
0	09/18/2024	100% ISSUED FOR CONSTRUCTION - EXPANSION	DL	DL	CI	FL	TM
		REVISION	BY	APVD	

Jacobs
1999 Bryan Street Suite 3500 Dallas, TX 75201
Tel 214.638.0145 Fax 214.638.4445
Entity: Jacobs Engineering Group Inc.
License Type: Engineering
License No. 11579
Exp. Date: 6/30/2024

STATE OF ARKANSAS
LICENSED PROFESSIONAL ENGINEER
No. 22954
DUSTIN C. LORANCE
09/18/2024
SEAL

THE DOCUMENT AND THE IDEAS AND DESIGNS INCORPORATED HEREIN, AS AN INSTRUMENT OF PROFESSIONAL SERVICE, IS THE PROPERTY OF JACOBS AND NOT TO BE USED IN WHOLE OR IN PART (OR ANY PORTION THEREOF) FOR ANY PROJECT WITHOUT THE WRITTEN AUTHORIZATION OF JACOBS.
REUSE OF DOCUMENTS
© Jacobs Solutions 2023. ALL RIGHTS RESERVED.

Grinder
Camden OSD
Calhoun County, Arkansas
Aerojet Rocketdyne

Jacobs NABHOLZ

STRUCTURAL
FOUNDATION SECTIONS

SHEET NO
S-502

SCALE	1" = 1'-0"
DATE	09/18/2024
PROJ	D3754502
DWG	CMDN-OSD_Grinder_S-502

PLOT DATE/TIME: 9/18/2024 5:48:43 PM

9/18/2024 5:48:43 PM
Autodesk Docs://US_D3754500_FED_Aerojet Rocketdyne/D3754500_CMDN_OSD_Grinder_STR.rvt
S-502