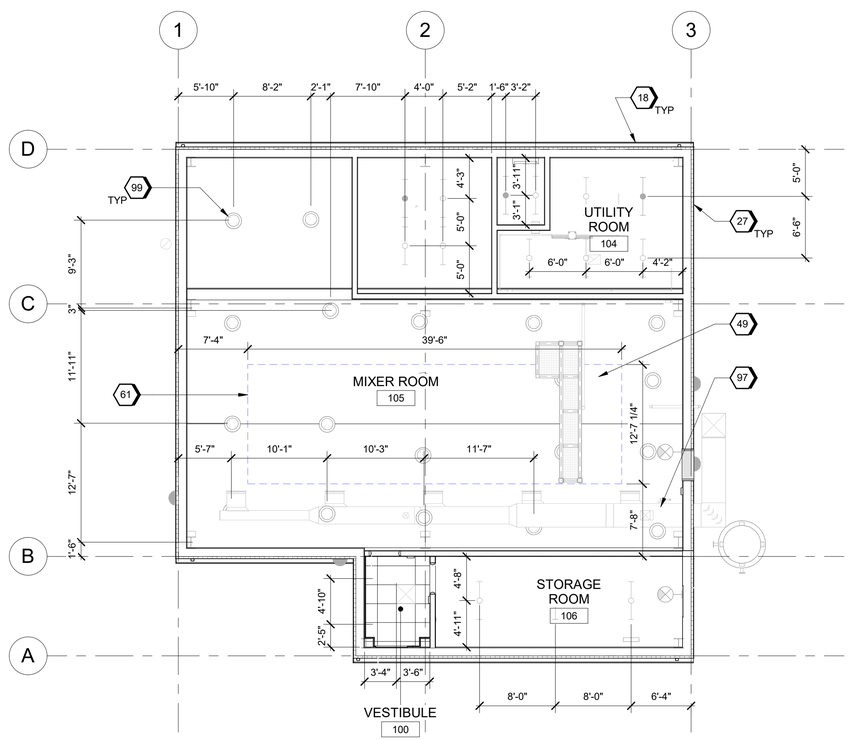

A1 REFLECTED CEILING PLAN
SCALE 1/8" = 1'-0"

GENERAL SHEET NOTES

A. FINISHED FLOOR ELEVATION 0'-0" IS A REFERENCE ELEVATION FOR COORDINATION WITH BUILDING ELEMENTS. ACTUAL ELEVATION IS INDICATED ON CIVIL DRAWINGS

B. FOR ARCHITECTURAL GENERAL NOTES, SYMBOLS, AND LEGEND, REFER TO DRAWING G-003.

C. FOR BUILDING CODE DATA AND LIFE SAFETY PLAN, REFER TO DRAWING G-101.

D. FOR FURNITURE AND EQUIPMENT, REFER TO EQUIPMENT PLAN SHEET A-150.

#SHEET KEYNOTES

18 CONT. METAL GUTTER 5" DEEP X 6" WIDE. COLOR TO MATCH THE BUILDING
27 PEMB: RAKE TRIM AND FASCIA
49 EQUIPMENT PLATFORM HIDDEN FOR CLARITY, REFER TO FLOOR AND EQUIPMENT PLANS
61 CRANE HOOK ENVELOPE (CFCI)
97 MECHANICAL EQUIPMENT - TYPICAL
99 ELECTRICAL EQUIPMENT - TYPICAL

LEGEND

GYPSUM BOARD CEILING AS SCHEDULED
CONTROL JOINT

2'x2' ACOUSTICAL CEILING SYSTEM AS SCHEDULED CENTERED IN SPACE AS INDICATED

LIGHT FIXTURE; REFER TO ELECTRICAL

EXIT LIGHT FIXTURE; REFER TO ELECTRICAL

SUPPLY AIR DIFFUSERS; REFER TO MECHANICAL

RETURN AIR GRILLE; REFER TO MECHANICAL

GRAPHIC SCALE(S)

0 4' 8' 16' 24'
1/8" = 1'-0"

PLAN NORTH
TRUE N

NO.	DATE	REVISION	BY	APV'D
0	09/18/2024	100% ISSUED FOR CONSTRUCTION - EXPANSION	IE	TM

DSGN IE DR NDYA CHK BH APV'D TM

Jacobs
1999 Bryan Street Suite 3500 Dallas, TX 75201
Tel +1 214.638.0145 Fax +1 214.638.0447
Entity: Jacobs Consultants Inc.
License Type: Architecture
License: 17329
Exp. Date: 6/12/2025

REGISTERED ARCHITECT CHRIS ALFSTAD 812327 STATE OF ARKANSAS
09/18/2024
SEAL

Mixer 1
Camden OSD
Calhoun County, Arkansas
Aerojet Rocketdyne

Jacobs NABHOLZ

ARCHITECTURE
REFLECTED CEILING PLAN

SHEET NO
AE121

SCALE	As indicated
DATE	09/18/2024
PROJ	D3754502
DWG	CMDN-OSD_Mixer-Building-1_AE121

PLOT DATE/TIME: 9/18/2024 9:53:27 AM

REUSE OF DOCUMENTS: THE DOCUMENT, AND THE IDEAS AND DESIGNS INCORPORATED HEREIN, AS AN INSTRUMENT OF PROFESSIONAL SERVICE, IS THE PROPERTY OF JACOBS AND SHALL NOT BE USED, IN WHOLE OR IN PART, FOR ANY OTHER PROJECT WITHOUT THE WRITTEN AUTHORIZATION OF JACOBS.
© Jacobs Solutions 2023. ALL RIGHTS RESERVED.

9/18/2024 9:53:27 AM AE121
Autodesk Docs://US_D3754500_FED_Aerojet Rocketdyne/D3754500_CMDN_OSD_Mixer-Building-1_ARCH-INT.rvt