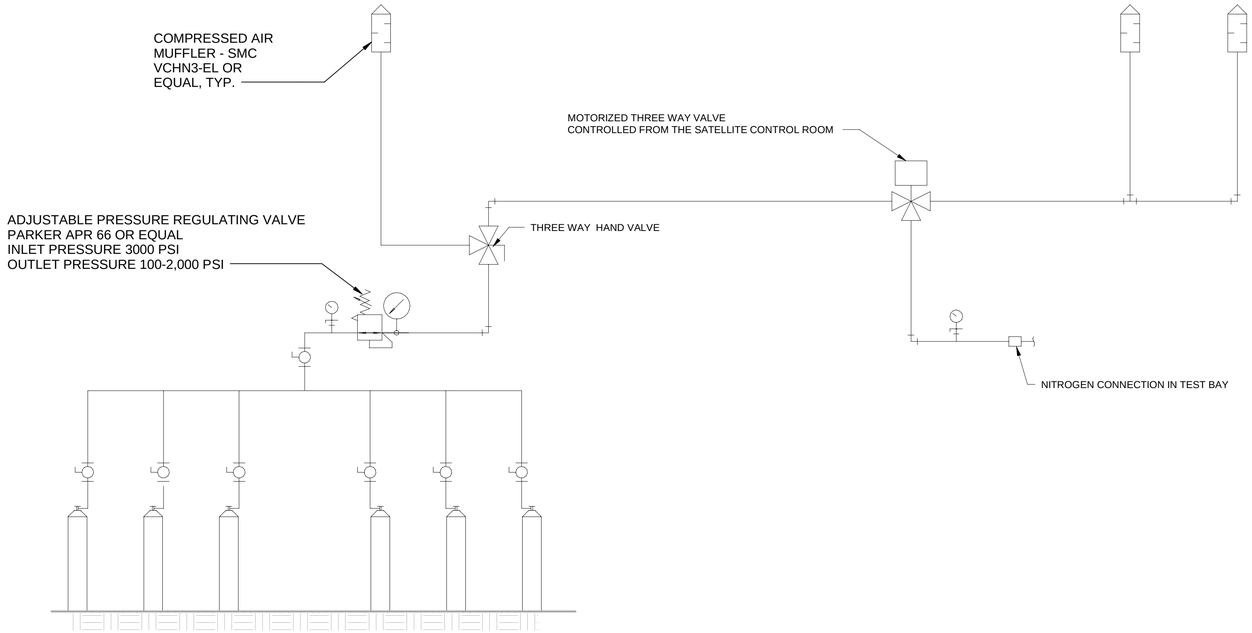

C1 NITROGEN QUENCHING PIPING DIAGRAM
SCALE NTS

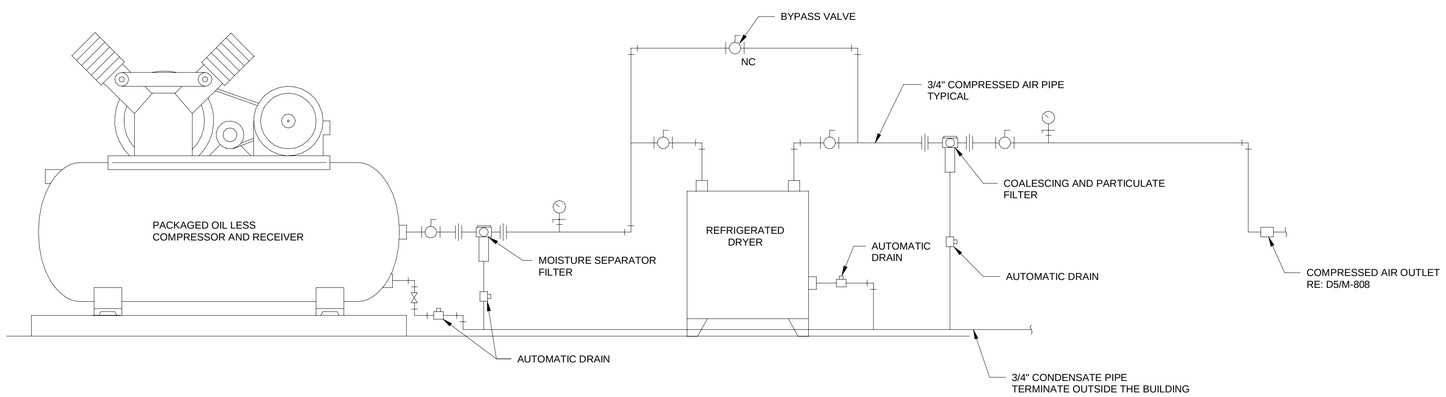

A1 COMPRESSED AIR SCHEMATIC DIAGRAM
SCALE NTS

NO.	DATE	REVISION	BY	APV'D
0	09/18/2024	100% ISSUED FOR CONSTRUCTION - EXPANSION	JWG	SJG

DSGN JWG | DR RPA | CHK JWG | APV'D SJG

Jacobs
3199 Bryan Street Suite 3000 Dallas, TX 75201
Tel +1 214 638 6145 Fax +1 469 398 7555
Entity: Jacobs Engineering Group Inc.
License Type: Engineering
License: F-2370
Exp. Date: 12/31/2024

STATE OF ARKANSAS
STEVE J. GOODELL
ENGINEER
No. 9593
REGISTERED PROFESSIONAL ENGINEER
09/18/2024
SEAL

REUSE OF DOCUMENTS: THE DOCUMENT AND THE IDEAS AND DESIGNS INCORPORATED HEREIN, AS AN INSTRUMENT OF PROFESSIONAL SERVICE, IS THE PROPERTY OF JACOBS AND SHALL NOT BE USED, IN WHOLE OR IN PART, FOR ANY OTHER PROJECT WITHOUT THE WRITTEN AUTHORIZATION OF JACOBS.
© Jacobs Solutions 2023. ALL RIGHTS RESERVED.

Test Stand and SAT Building
Camden OSD
Calhoun County, Arkansas
Aerojet Rocketdyne

Jacobs NABHOLZ

MECHANICAL
SCHEMATIC AND PIPING DIAGRAMS

SHEET NO
M-601

SCALE	NTS
DATE	09/18/2024
PROJ	D3754502
DWG	CMDN-OSD_Test-Stand_M-601

PLOT DATE/TIME: 9/17/2024 9:08:17 PM

9/17/2024 9:08:17 PM M-601
Autodesk Docs://US_D3754500_FED_Aerojet Rocketdyne/D3754500_CMDN_OSD_Test-Stand_MECH.rvt