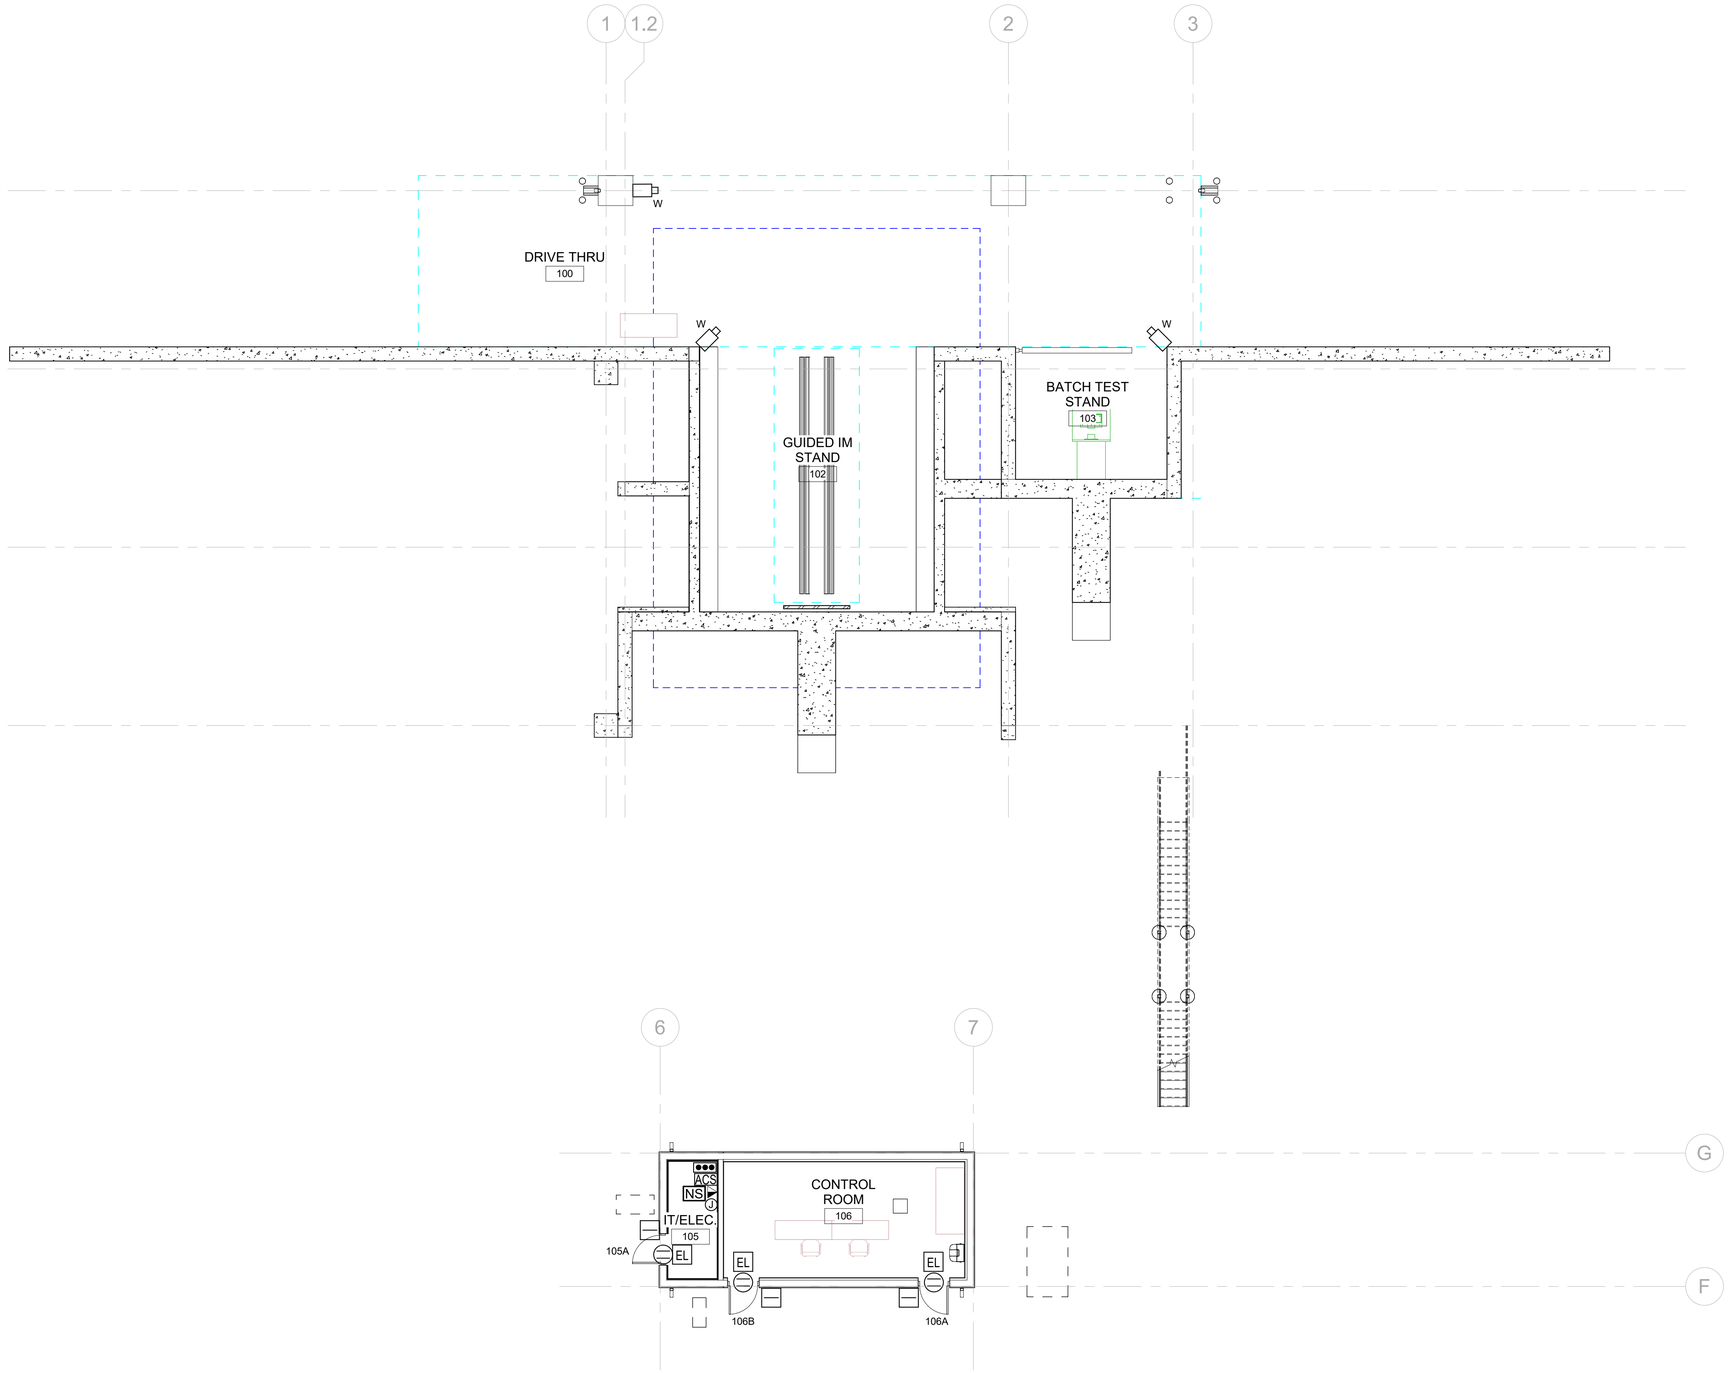

A1 GROUND FLOOR ELECTRONIC SECURITY SYSTEM PLAN
SCALE 1/8" = 1'-0"

NO.	DATE	REVISION	BY	APV'D
0	09/18/2024	100% ISSUED FOR CONSTRUCTION - EXPANSION	BP	MT

DSGN RC | DR RKC | CHK MG | APV'D TM

Jacobs
1999 Bryan Street Suite 3500 Dallas, TX 75201
Tel: 214.638.0145 Fax: 214.638.4445
Entity: Jacobs Engineering Group Inc.
License Type: Engineering
Licenses: 1-3-3
Exp. Date: 12/31/2024

09/18/2024
BOARD CERTIFIED MICHAEL GROSENHEIDER ASIS INTERNATIONAL 10-119 NATIONAL SECURITY PROFESSIONAL

Test-Stand
Camden OSD
Calhoun County, Arkansas
Aerojet Rocketdyne

Jacobs NABHOLZ

SECURITY
DEVICE LAYOUT FLOOR PLAN

SHEET NO
TY-101

SCALE	1/8" = 1'-0"
DATE	09/18/2024
PROJ	D3754502
DWG	CMDN-OSD_Test-Stand_TY-101

© Jacobs Solutions 2023. ALL RIGHTS RESERVED.
THIS DOCUMENT, AND THE IDEAS AND DESIGNS INCORPORATED HEREIN, IS AN INSTRUMENT OF PROFESSIONAL SERVICE, IS THE PROPERTY OF JACOBS AND IS NOT TO BE USED, IN WHOLE OR IN PART, FOR ANY OTHER PROJECT WITHOUT THE WRITTEN AUTHORIZATION OF JACOBS.
REUSE OF DOCUMENTS

PLOT DATE/TIME: 9/16/2024 12:37:04 PM

9/16/2024 12:37:04 PM TY-101
Autodesk Docs://US_D3754500_FED_Aerojet Rocketdyne/D3754502/CMDN_OSD_Test-Stand_TCOM-SEC.rvt