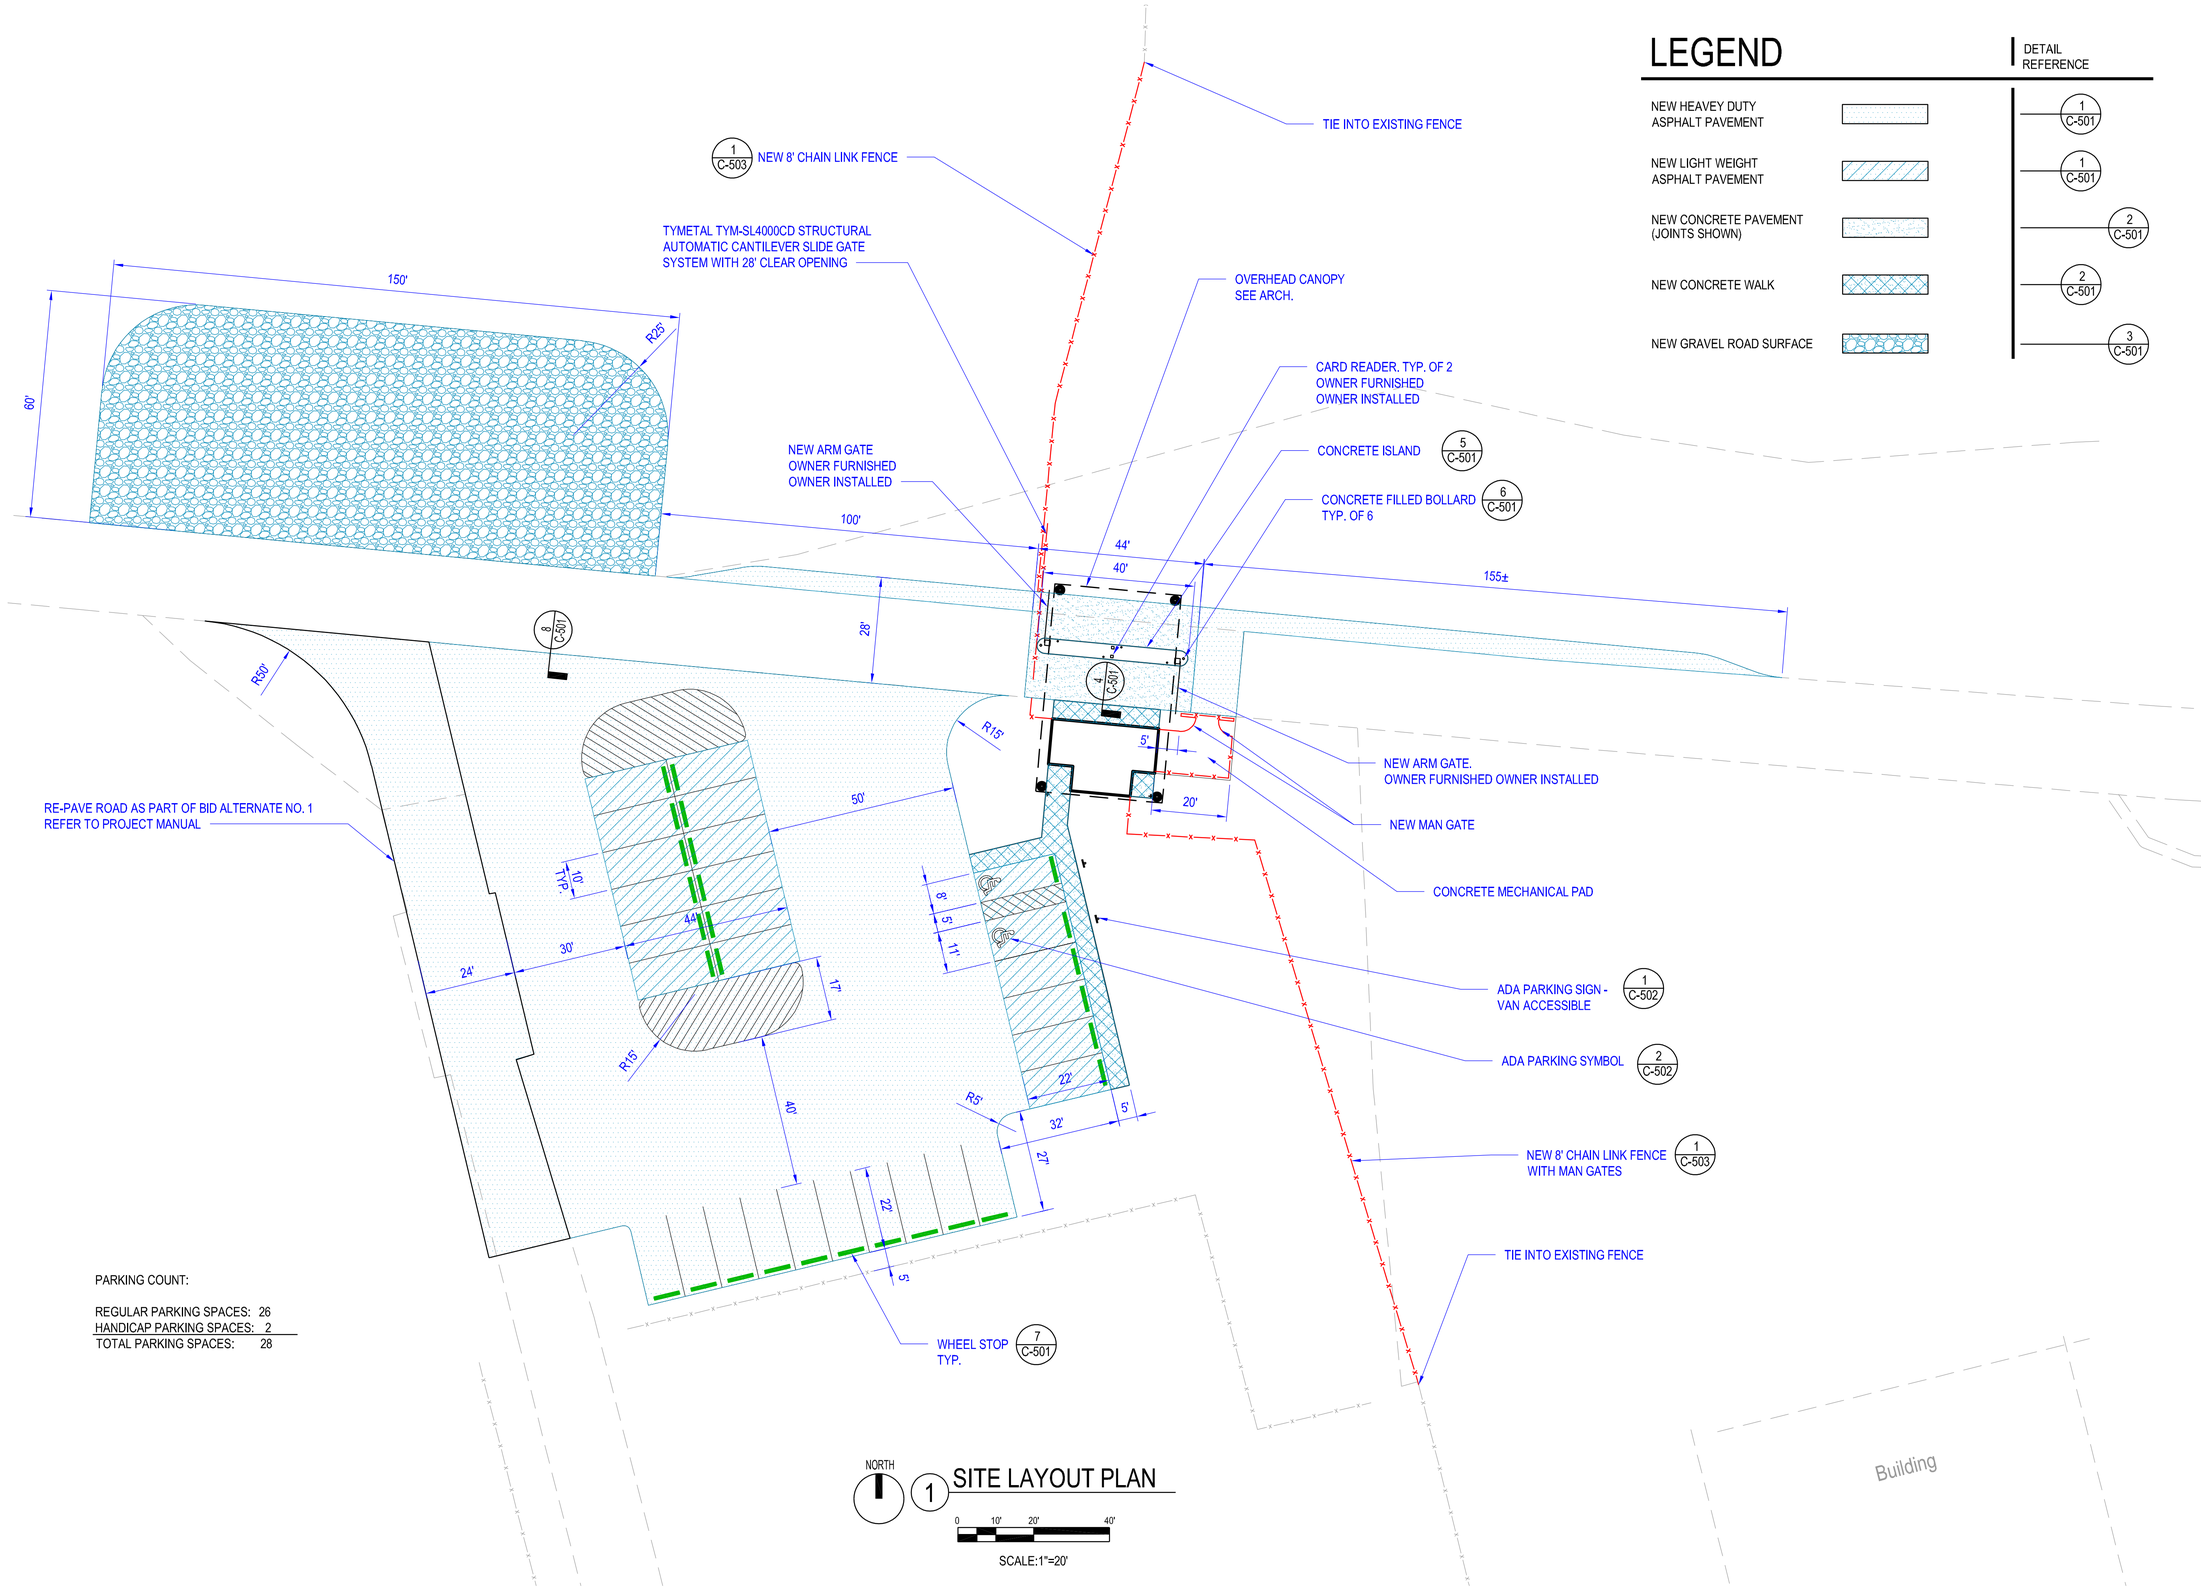

1 SITE LAYOUT PLAN

PARKING COUNT:

REGULAR PARKING SPACES:	26
HANDICAP PARKING SPACES:	2
TOTAL PARKING SPACES:	28

LEGEND

	DETAIL REFERENCE
NEW HEAVEY DUTY ASPHALT PAVEMENT	1 C-501
NEW LIGHT WEIGHT ASPHALT PAVEMENT	1 C-501
NEW CONCRETE PAVEMENT (JOINTS SHOWN)	2 C-501
NEW CONCRETE WALK	2 C-501
NEW GRAVEL ROAD SURFACE	3 C-501

CROMWELL
1300 East 6th Street Little Rock, AR 72202
501.372.2900 cromwell.com

Project

AEROJET New Guard Post - 2

Design Phase

CONSTRUCTION DOCUMENTS

Revisions

No.	Date	Description

Stamp

CERTIFICATE OF AUTHORIZATION CROMWELL ARCHITECTS/ ENGINEERS #5 ARKANSAS-ENGINEER

STATE OF ARKANSAS REGISTERED PROFESSIONAL ENGINEER No. 15927 CHARLES WISE
07-17-2024

Notes

1. CROMWELL ARCHITECTS ENGINEERS, INC. ALL RIGHTS RESERVED
2. THIS SHEET DESIGNED FOR COLOR PRINTING. CRITICAL INFORMATION MAY BE LOST WITH BLACK AND WHITE PRINTING.

Project Number: 2024-052

Issue Date: 07-17-2024

Sheet Title: SITE LAYOUT PLAN

Sheet Number: CS101