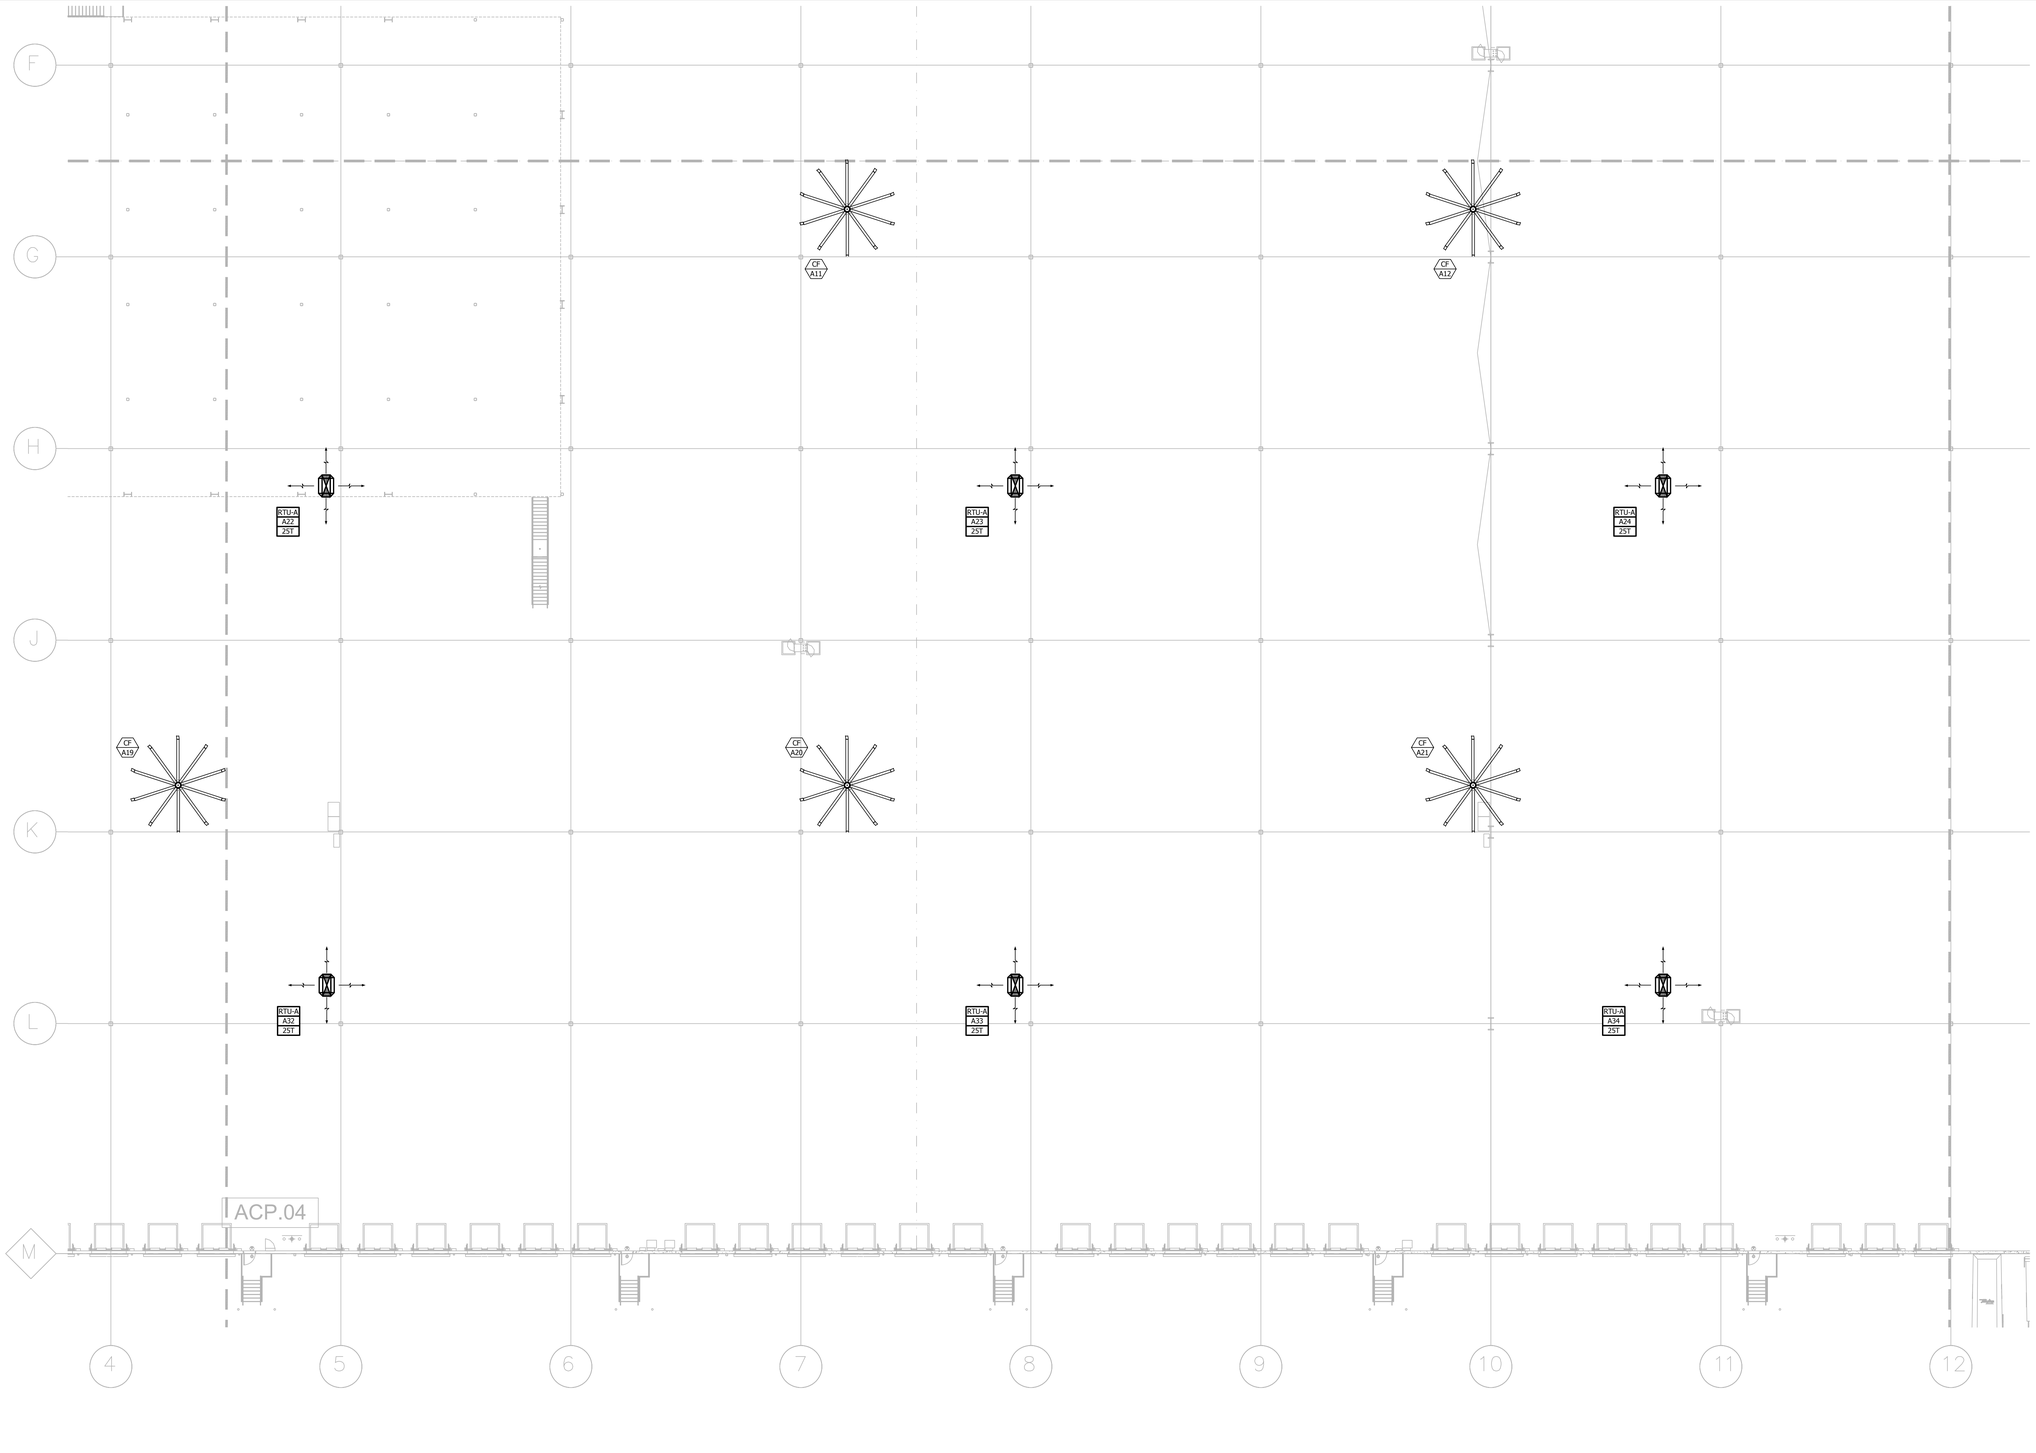

PARTIAL WAREHOUSE HVAC PLAN

0 8' 16' 32'

SCALE: 1/16" = 1'-0"

M201	M202	M203	M204
M205	M206	M207	M208
KEY PLAN			

APPROVAL STAMP:

HAMILTON DEVELOPMENT
ONE MUSIC SQUARE SOUTH, SUITE 110
NASHVILLE, TN 37203

SM DESIGN & CONSULTING, PC
855 Bloomfield Avenue, Suite 220
Glen Ridge, NJ 07028
Telephone 973-259-9500
www.smdcpc.com

CONSULTANT

STRUCTURAL CONSULTANTS
SHIRK & O'DONOVAN
CONSULTING ENGINEERS, INC
370 EAST WILSON BRIDGE ROAD
WORTHINGTON, OH 43085
PH: 614.436.6465

MEP CONSULTANTS
KRAEMER CONSULTING ENG PLLC
2050 W. WHISPERING WIND DR, STE 158
PHOENIX, AZ 85085
PH: 602.285.1669

FIRE PROTECTION CONSULTANTS
HARRINGTON GROUP, INC
3237 SATELLITE BOULEVARD, SUITE 525
DULUTH, GA 30096
PH: 770.564.3505

TELECOMMUNICATIONS CONSULTANTS
HARGIS ENGINEERS, INC
1201 THIRD AVENUE, SUITE 600
SEATTLE, WA 98101
PH: 206.448.3376

IN COORDINATION WITH DEVELOPER'S CONSULTANT WORKING IN PARALLEL:

SITE CIVIL
PICKERING FIRM, INC.
1700 KIRK RD, SUITE 120
LITTLE ROCK, AR 72223
PH: 501.246.3578

SEAL

STATE OF ARKANSAS
LICENSED PROFESSIONAL ENGINEER
No. 18985
MICHAEL J. KRAEMER
03.26.25

KCE JOB #24-240

END USER

amazon

PROJECT DESCRIPTION

AMAZON LIT3
2026 IXD GENSM
CROSS-DOCK WAREHOUSE FACILITY
(RECEIPT & REDISTRIBUTION)

PROJECT LOCATION

PORT OF LITTLE ROCK
(INDUSTRIAL PARK)
LITTLE ROCK, ARKANSAS 72206
(UNINCORPORATED PARCELS) PULASKI COUNTY

SHEET TITLE

PARTIAL WAREHOUSE HVAC PLAN

SHEET MANAGEMENT

PROJECT NO.:
DATE ISSUED:
DRAWN BY: VARIOUS
REVIEWED BY: MK

ISSUANCE / REVISION SCHEDULE

#	DATE	DESCRIPTION
	02/20/ 2025	REVIEW SET: CD 85%
	03/20/ 2025	100% CD - FOR PERMIT

SHEET NUMBER

M-206

Submittal Type ~ Working Documents

C:\Users\DManiaci\Documents\OLV-MAZN-ZZ-ZZ-M-SAR_dma.revit@amazon.com.rvt

COPYRIGHT AND NOTES: THE COPYRIGHT FOR THIS PROJECT IS VESTED IN THE ARCHITECT. VERIFY ALL DIMENSIONS AND LEVELS ON SITE. DISCREPANCIES TO BE REPORTED IMMEDIATELY TO THE ARCHITECT. DRAWINGS TO BE READ IN CONJUNCTION WITH THE SPECIFICATION. DO NOT SCALE OFF DRAWINGS.