MERCY HOSPITAL BERRYVILLE

RTU-11 REPLACEMENT

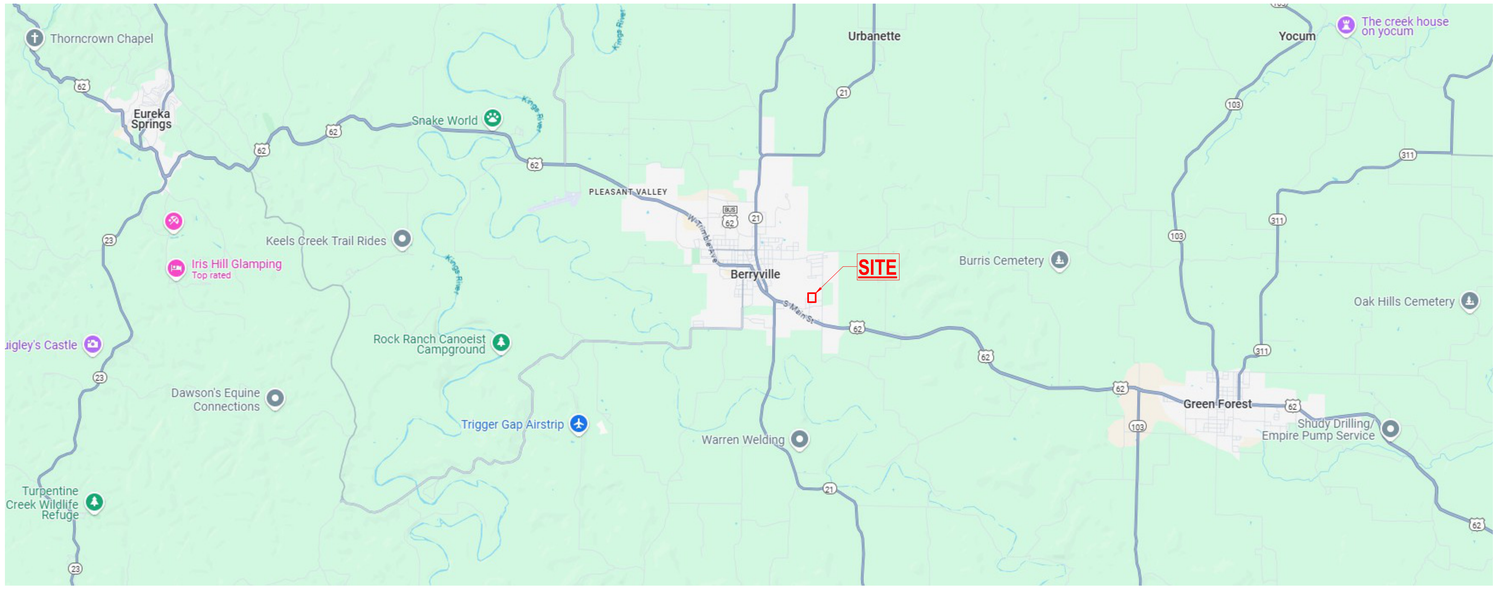

INDEX OF DRAWINGS

SHEET NUMBER	SHEET NAME	ISSUE DATE	REVISION	REVISION DATE
G-001	TITLE SHEET	07-14-2025	ADD 001	07-28-2025
G-101	INTERIM RISK MEASURE REFERENCE	07-14-2025	~	~
ME001	MECHANICAL / ELECTRICAL LEGEND AND SYMBOLS	07-14-2025	ADD 001	07-28-2025
MD101	DEMOLITION AND CEILING PLANS	07-14-2025	ADD 001	07-28-2025
ME101	ENLARGED MED SURG FLOOR PLAN	07-14-2025	ADD 001	07-28-2025
ME102	ENLARGED ROOF PLAN	07-14-2025	ADD 001	07-28-2025
M-501	DETAILS	07-14-2025	~	~
M-502	DETAILS	07-14-2025	~	~
M-601	MECHANICAL SCHEDULES	07-14-2025	ADD 001	07-28-2025
M-701	MECHANICAL CONTROLS	07-14-2025	ADD 001	07-28-2025

CONSTRUCTION DOCUMENTS

July 14, 2025

CLIENT:

Mercy Hospital Berryville
214 Carter Street
Berryville, AR 72616

DESIGN TEAM:

Cromwell Architects Engineers
1300 East 6th Street
Little Rock, AR 72202
501.372.2900 **cromwell.com**

Cromwell Architects Engineers - Northwest Arkansas
100 West Emma Avenue, Suite 201
Springdale, Arkansas 72764
479.320.2741

THIS SET OF DRAWINGS WAS DESIGNED FOR COLOR PRINTING. CRITICAL INFORMATION MAY BE LOST WITH BLACK AND WHITE PRINTING.

CROMWELL
1300 East 6th Street Little Rock, AR 72202
501.372.2900 cromwell.com
100 W. Emma Ave. Springdale, AR 72764
479.320.2741

Project

MERCY HOSPITAL BERRYVILLE
RTU - 11 REPLACEMENT
214 CARTER STREET, BERRYVILLE, AR 72616

Design Phase

CONSTRUCTION DOCUMENTS

Revisions

No.	Date	Description
1	07-28-2025	ADD 001

Stamp

CERTIFICATE OF AUTHORIZATION
CROMWELL ARCHITECTS/ ENGINEERS #5
ARKANSAS, INCORPORATED

STATE OF ARKANSAS
REGISTERED PROFESSIONAL ENGINEER
No. 22271
SHAUN B. CORNACK
07-14-2025

Notes

1. CROMWELL ARCHITECTS ENGINEERS, INC. ALL RIGHTS RESERVED
2. THIS SHEET DESIGNED FOR COLOR PRINTING. CRITICAL INFORMATION MAY BE LOST WITH BLACK AND WHITE PRINTING.

Project Number: 2025-020

Issue Date: 07-14-2025

Sheet Title: TITLE SHEET

Sheet Number: G-001