General Notes:-
1. All dimensions and elevations are in Feet and Inches.

UNDERGROUND SLAB PENETRATION SLEEVE SCHEDULE			
S.NO	Sleeve Tag	Sleeve Size	System Name
1	SLV-01	ø3"	ø2" Sanitary waste
2	SLV-02	ø4"	ø3" Sanitary waste
3	SLV-03	ø6"	ø4" Sanitary Waste
4	SLV-04	ø3"	ø2"Vent
5	SLV-05	ø2"	ø1-1/2" Vent
6	SLV-06	ø8"	ø6" Overflor Storm Drain
7	SLV-07	ø10"	ø8" Storm Drain
8	SLV-08	ø10"	ø8" Sanitary waste
9	SLV-09	ø4"	ø3" Vent
10	SLV-10	ø2"	ø1" DCW
11	SLV-11	ø8"	ø6" DCW

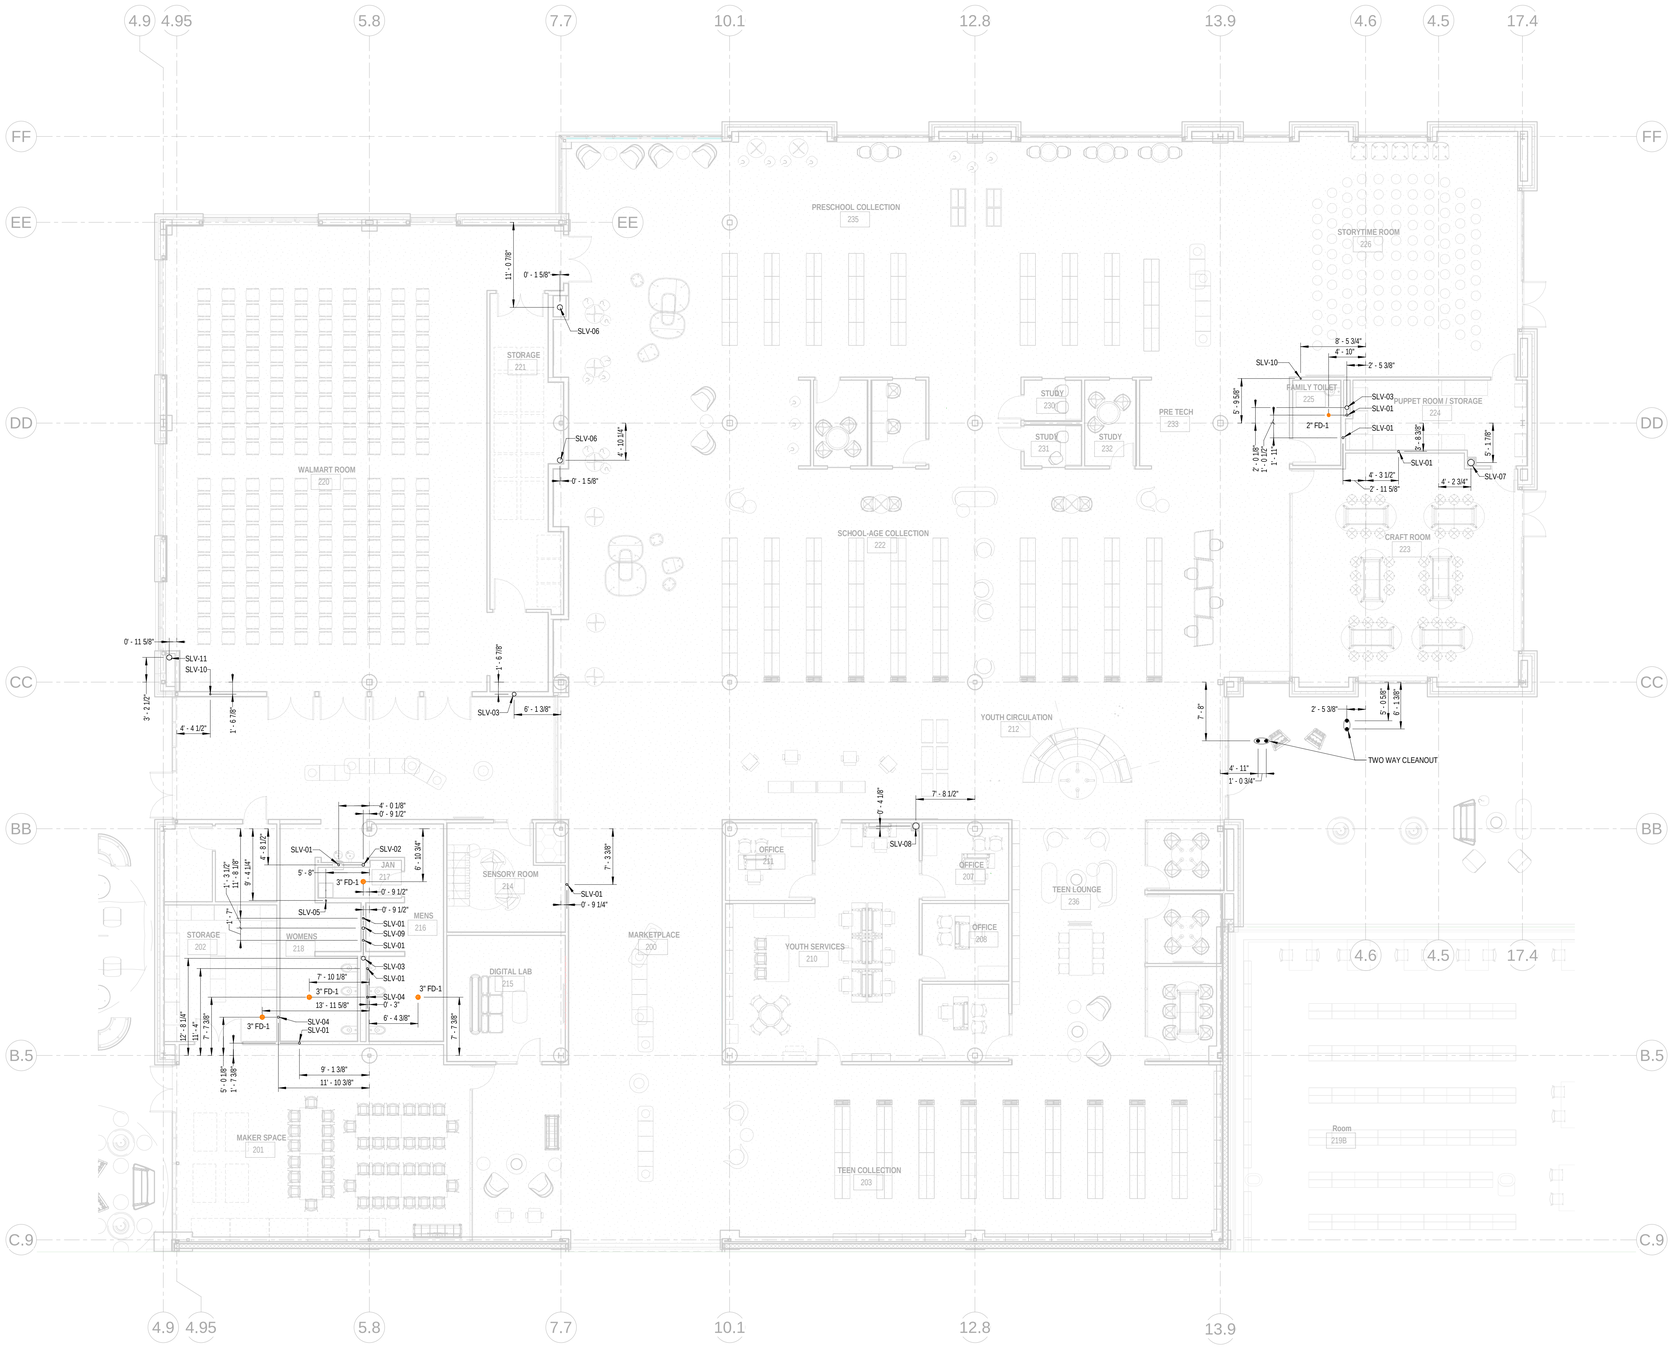

1 PLUMBING UNDERGROUND SLAB PENETRATION DRAWING
1/8" = 1'-0"

IF BAR SCALE ABOVE DOES NOT READ ACCURATELY SCALE OF DRAWING HAS BEEN ALTERED

P301

ISSUED FOR REVIEW

Date: Detailer:
Date: Foreman:
Date: Manager:

COMFORT SYSTEMS USA
Quality People. Building Solutions.

LEGAL DISCLAIMER
THIS DOCUMENT, INCLUDING ALL IDEAS AND DESIGNS, IS AN INSTRUMENT OF A PROFESSIONAL SERVICE, AND SHALL NOT BE USED, IN WHOLE OR IN PART, FOR ANY OTHER PROJECT WITHOUT EXPRESSED WRITTEN CONSENT OF COMFORT SYSTEMS USA. ANY REPRODUCTION, DISTRIBUTION, MODIFICATION, ALTERATION, INCLUDING AUTOMATED CONVERSION OF THIS DOCUMENT SHALL BE AT THE USERS SOLE RISK WITHOUT LIABILITY OR LEGAL EXPOSURE TO COMFORT SYSTEMS USA.

Bentonville Public Library Expansion
405 S Main Street, Bentonville, AR 72712

UNDERGROUND SLAB PENETRATION DWG

Rev.	Date	Description	By
0	07-24-2023	ISSUED FOR REVIEW	

PROJECT NUMBER: 321031
PROJECT ISSUE DATE: 07-24-2023
DRAWN: PIS
CHECKED: PIS
CONTRACT REF: REF

P301

24-07-2023 12:21:42

C:\Users\pis02277\Documents\BPLE_HPE_PLUmb_R22_sjangid5GLD3.rvt