




6/16/2026 10:38:40 AM Autodesk Docs://26-031 - ARCare Clinic- For Smith, AR/ARCC MEP.rvt

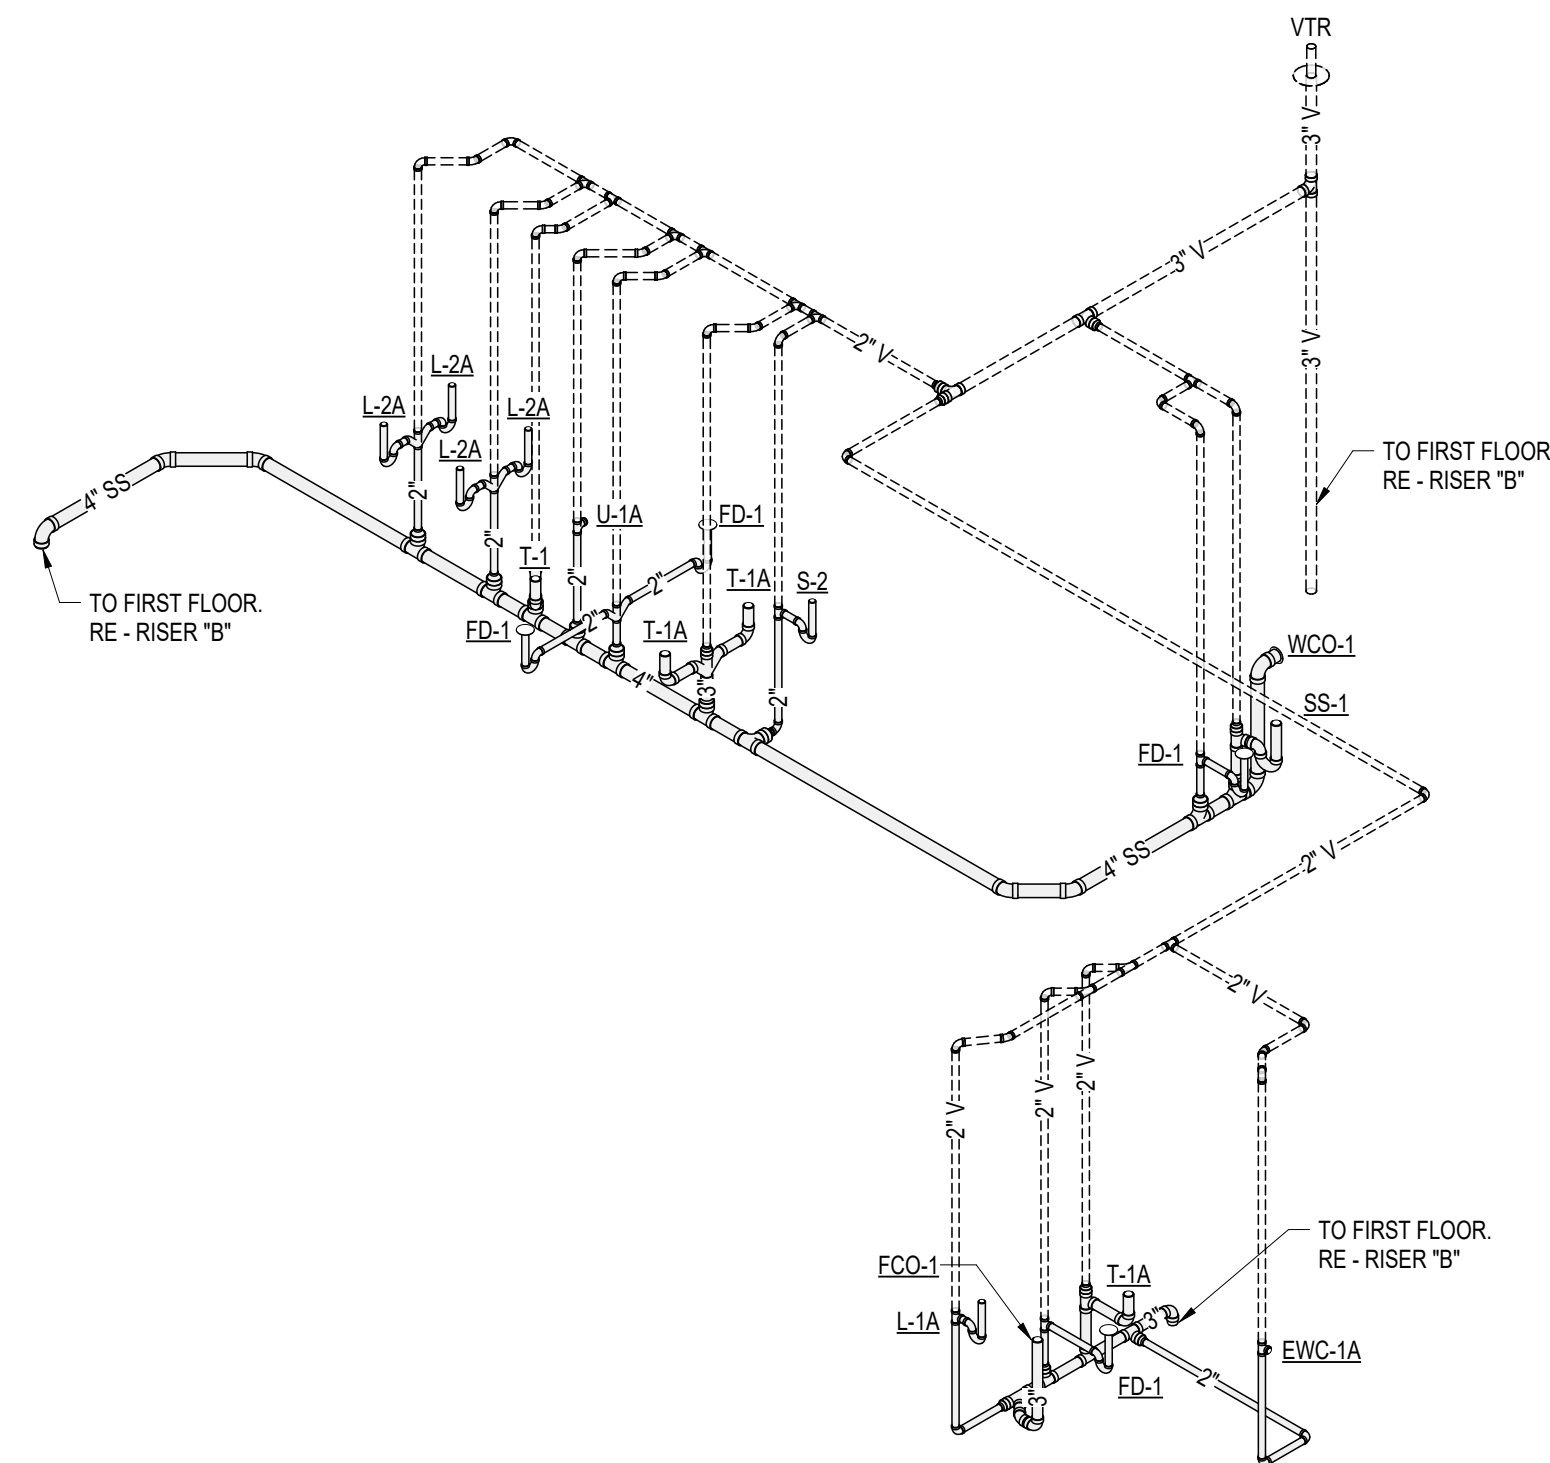


4 DWV RISER "D"

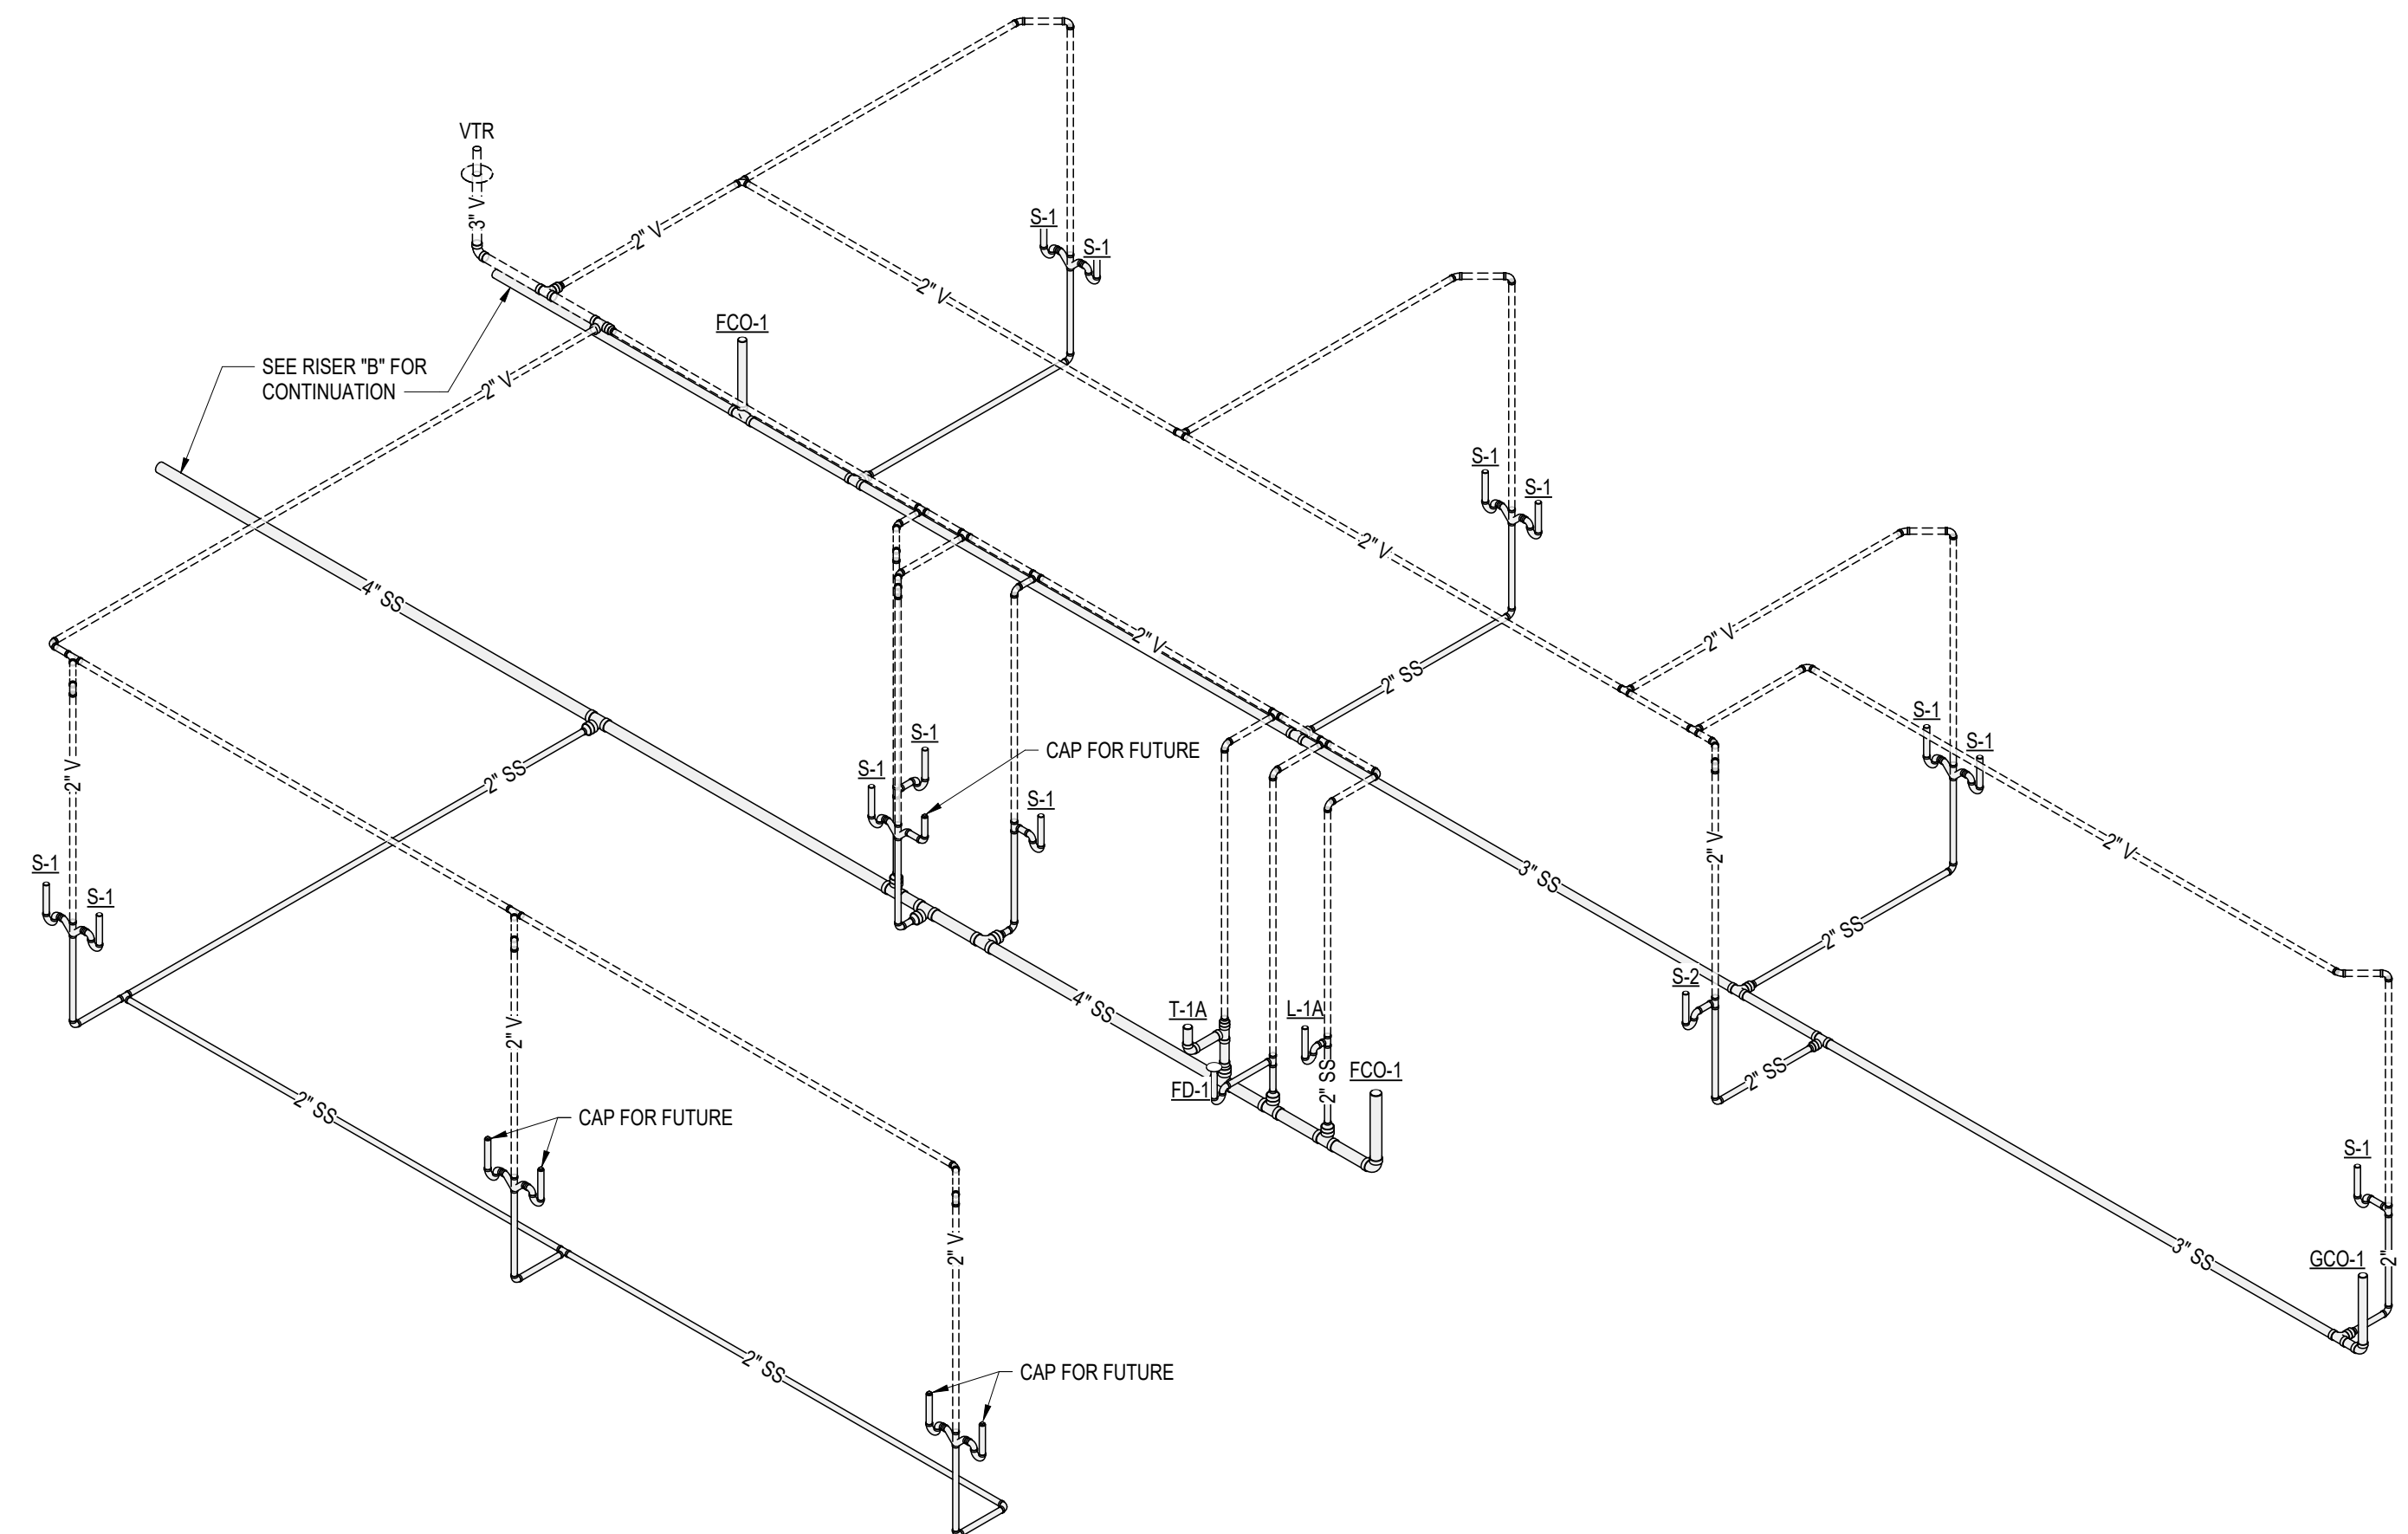

3 DWV RISER "C"

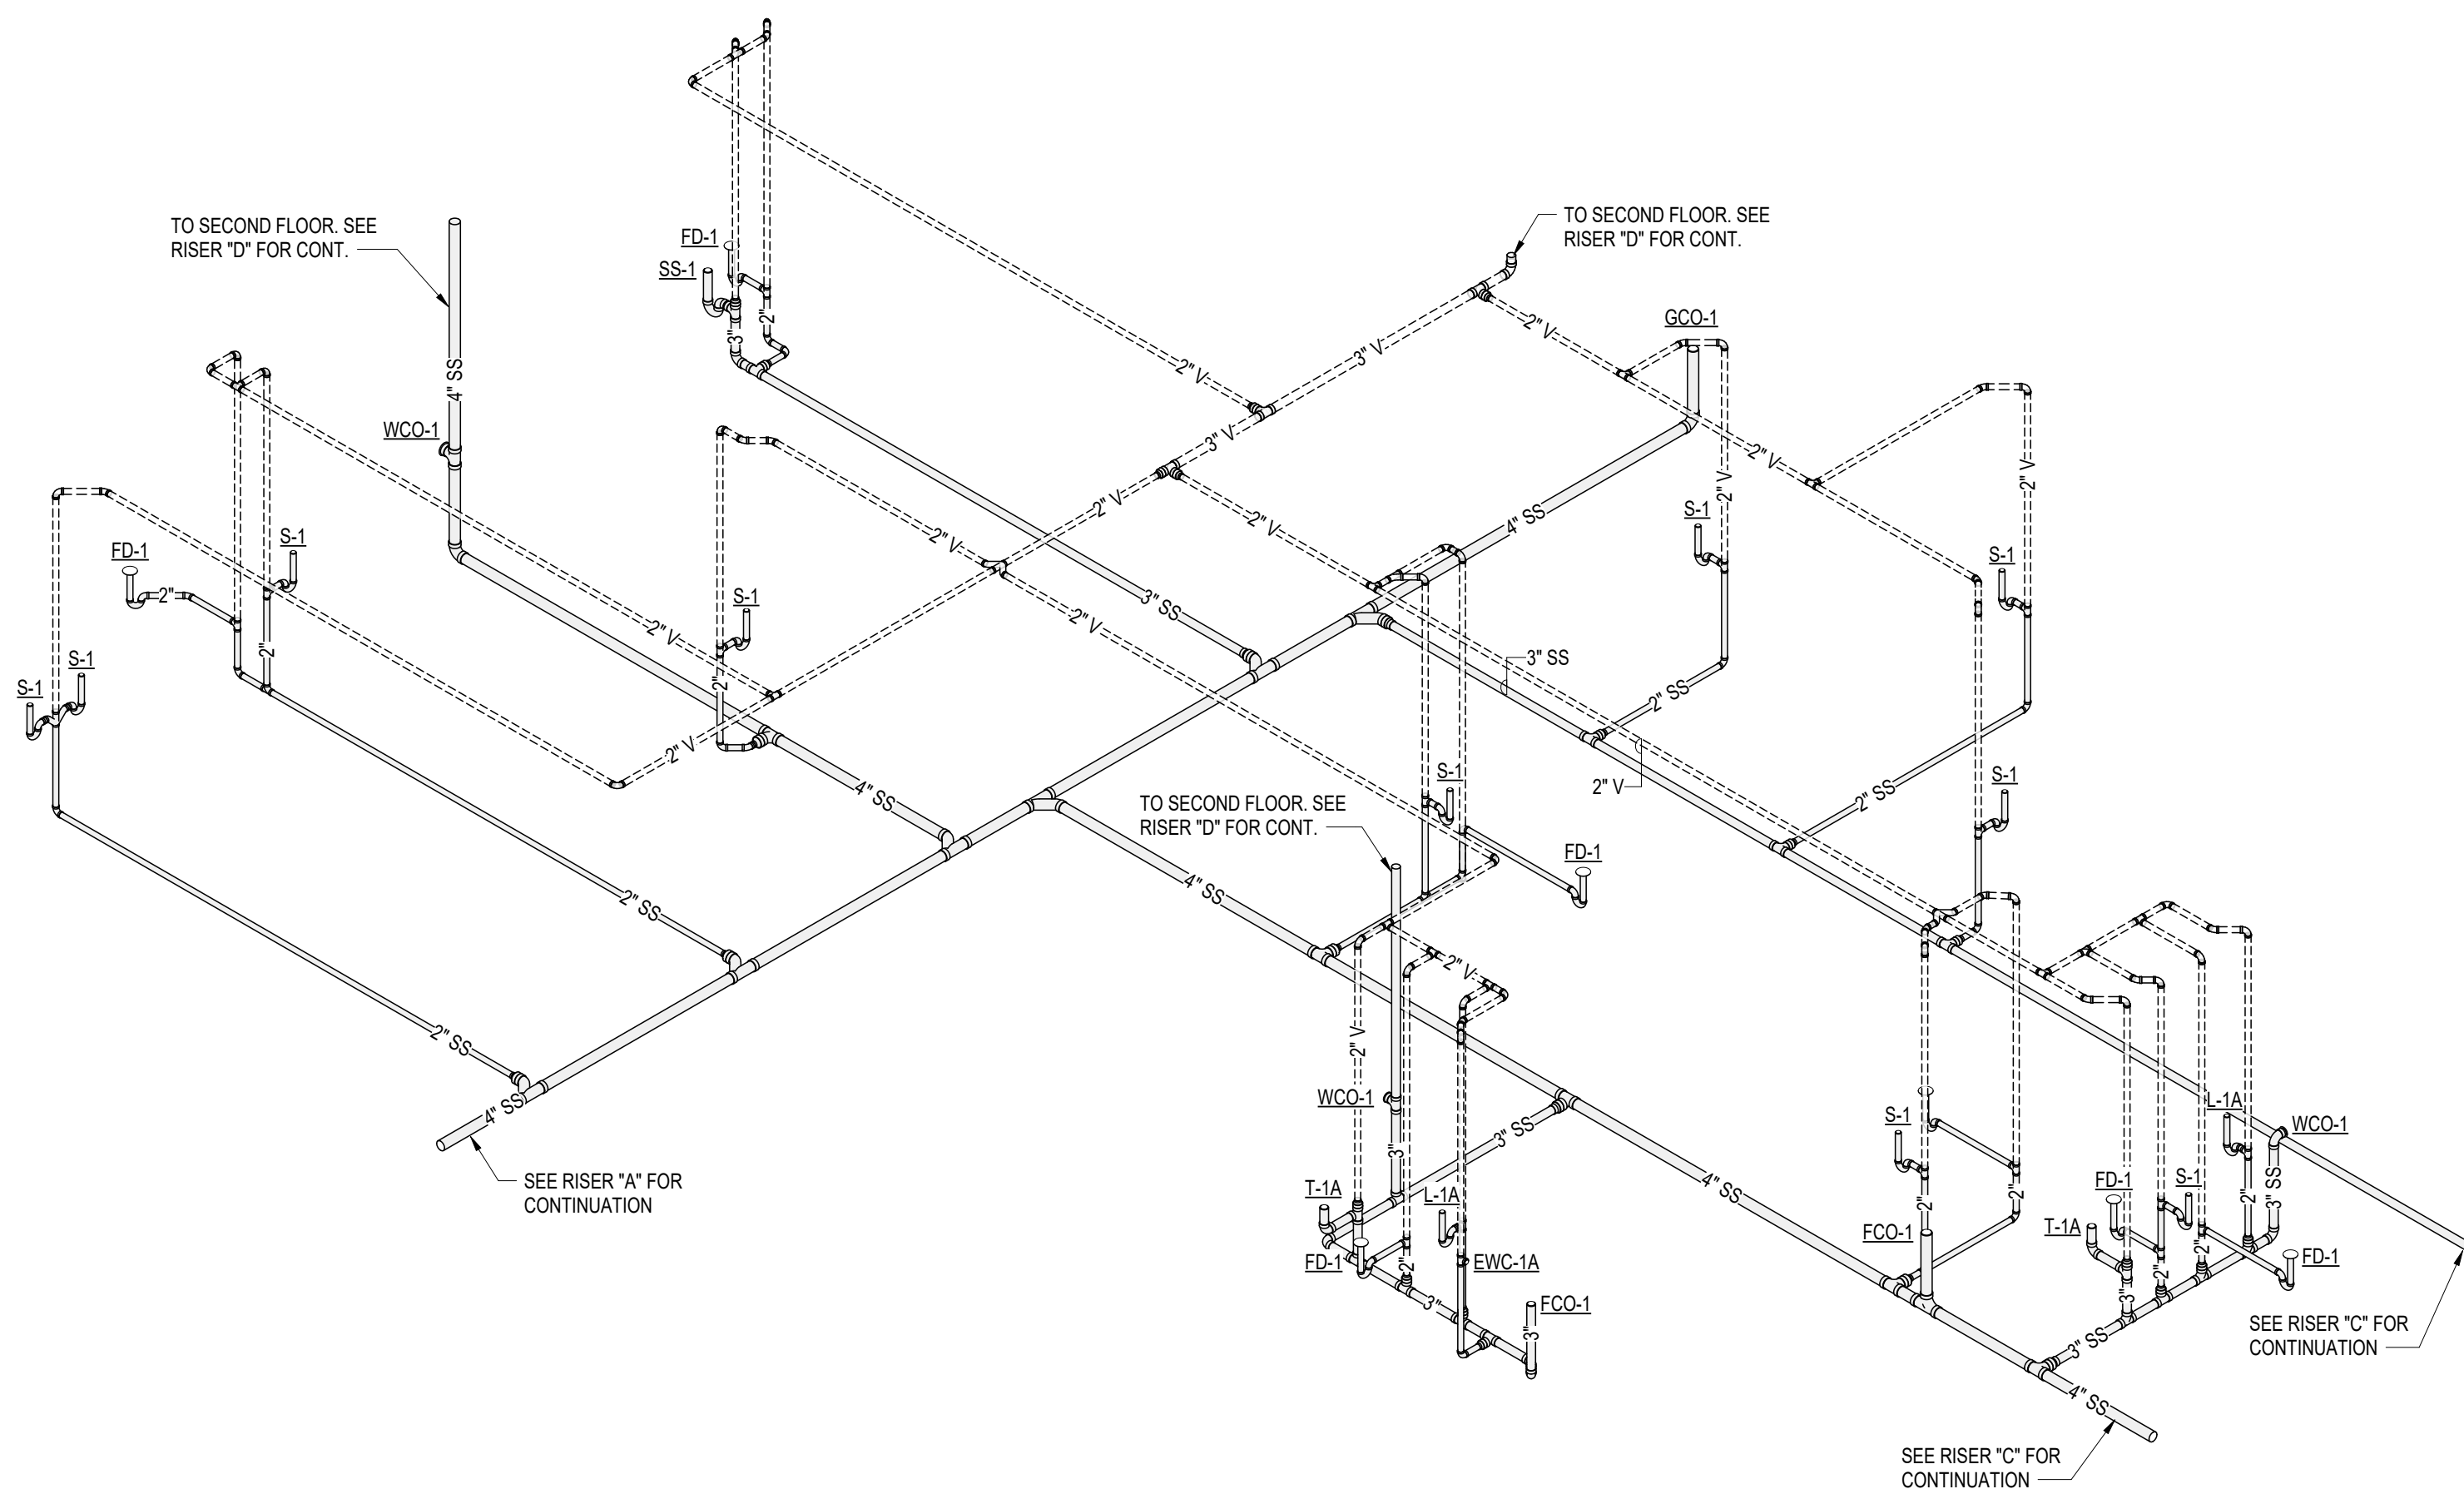

2 DWV RISER "B"

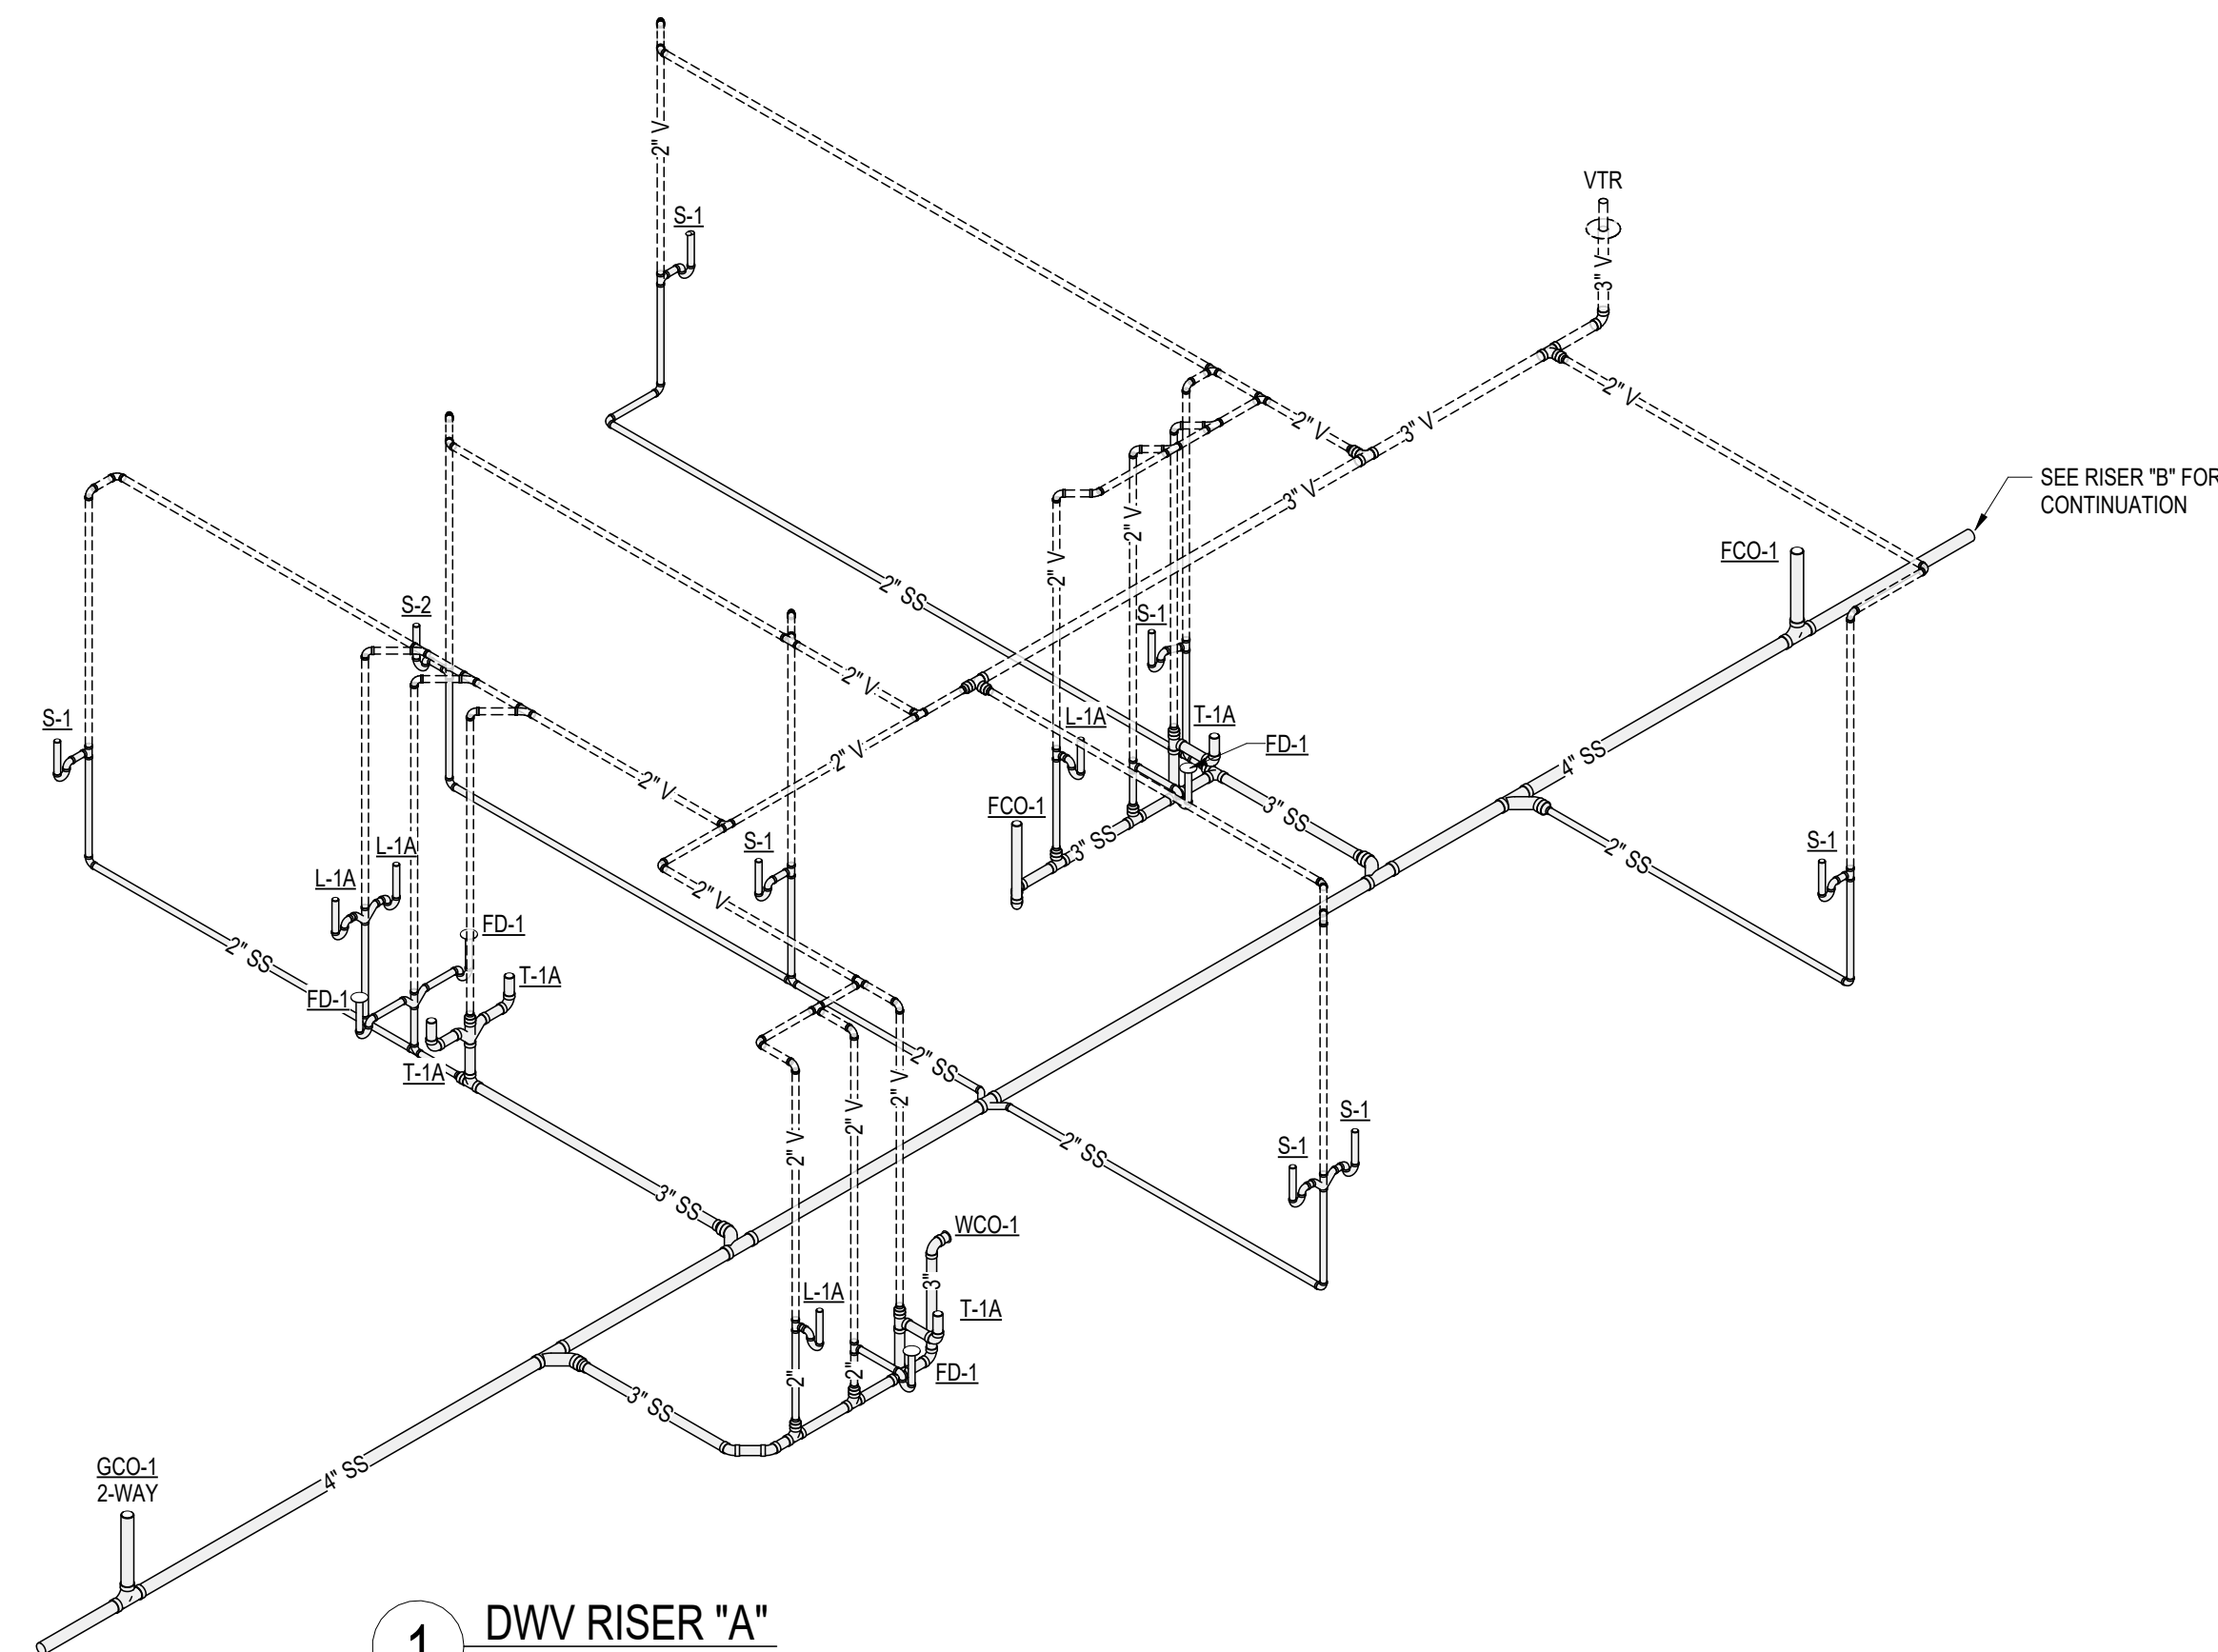

1 DWV RISER "A"

TERRELL
ENGINEERING CONSULTANTS
310 W. MAIN ST. SUITE C
RUSSELLVILLE, AR 72801
PHONE (479) 595-8177
WWW.TERRELLENG.COM
AR FIRM # 3434



KEY ARCHITECTURE INC.
P.O. BOX 748 FAYETTEVILLE, ARKANSAS 72702
PH: 479.444.6066 FAX: 479.444.1445

FOR PERMIT &
CONSTRUCTION

Revision Schedule	
Rev. #	Date

NEW Arcare MEDICAL OFFICE BUILDING
2709 Massard Rd
FT. SMITH, AR 72903
Arcare
117 S. 2ND ST.
AUGUSTA, AR 72006

DATE	DRAWN BY
06-15-2026	CO
PROJECT #	CHECKED BY
2517	JT

SHEET
P301
DWV RISER DIAGRAMS
These Drawings and Specifications are the exclusive property of Key Architecture Inc. and are protected by Copyright. Use or reproduction is prohibited without written consent.