




6/16/2026 10:38:42 AM Autodesk Docs://26-031 - ARCare Clinic- Fort Smith, AR/ARCC MEP.rvt

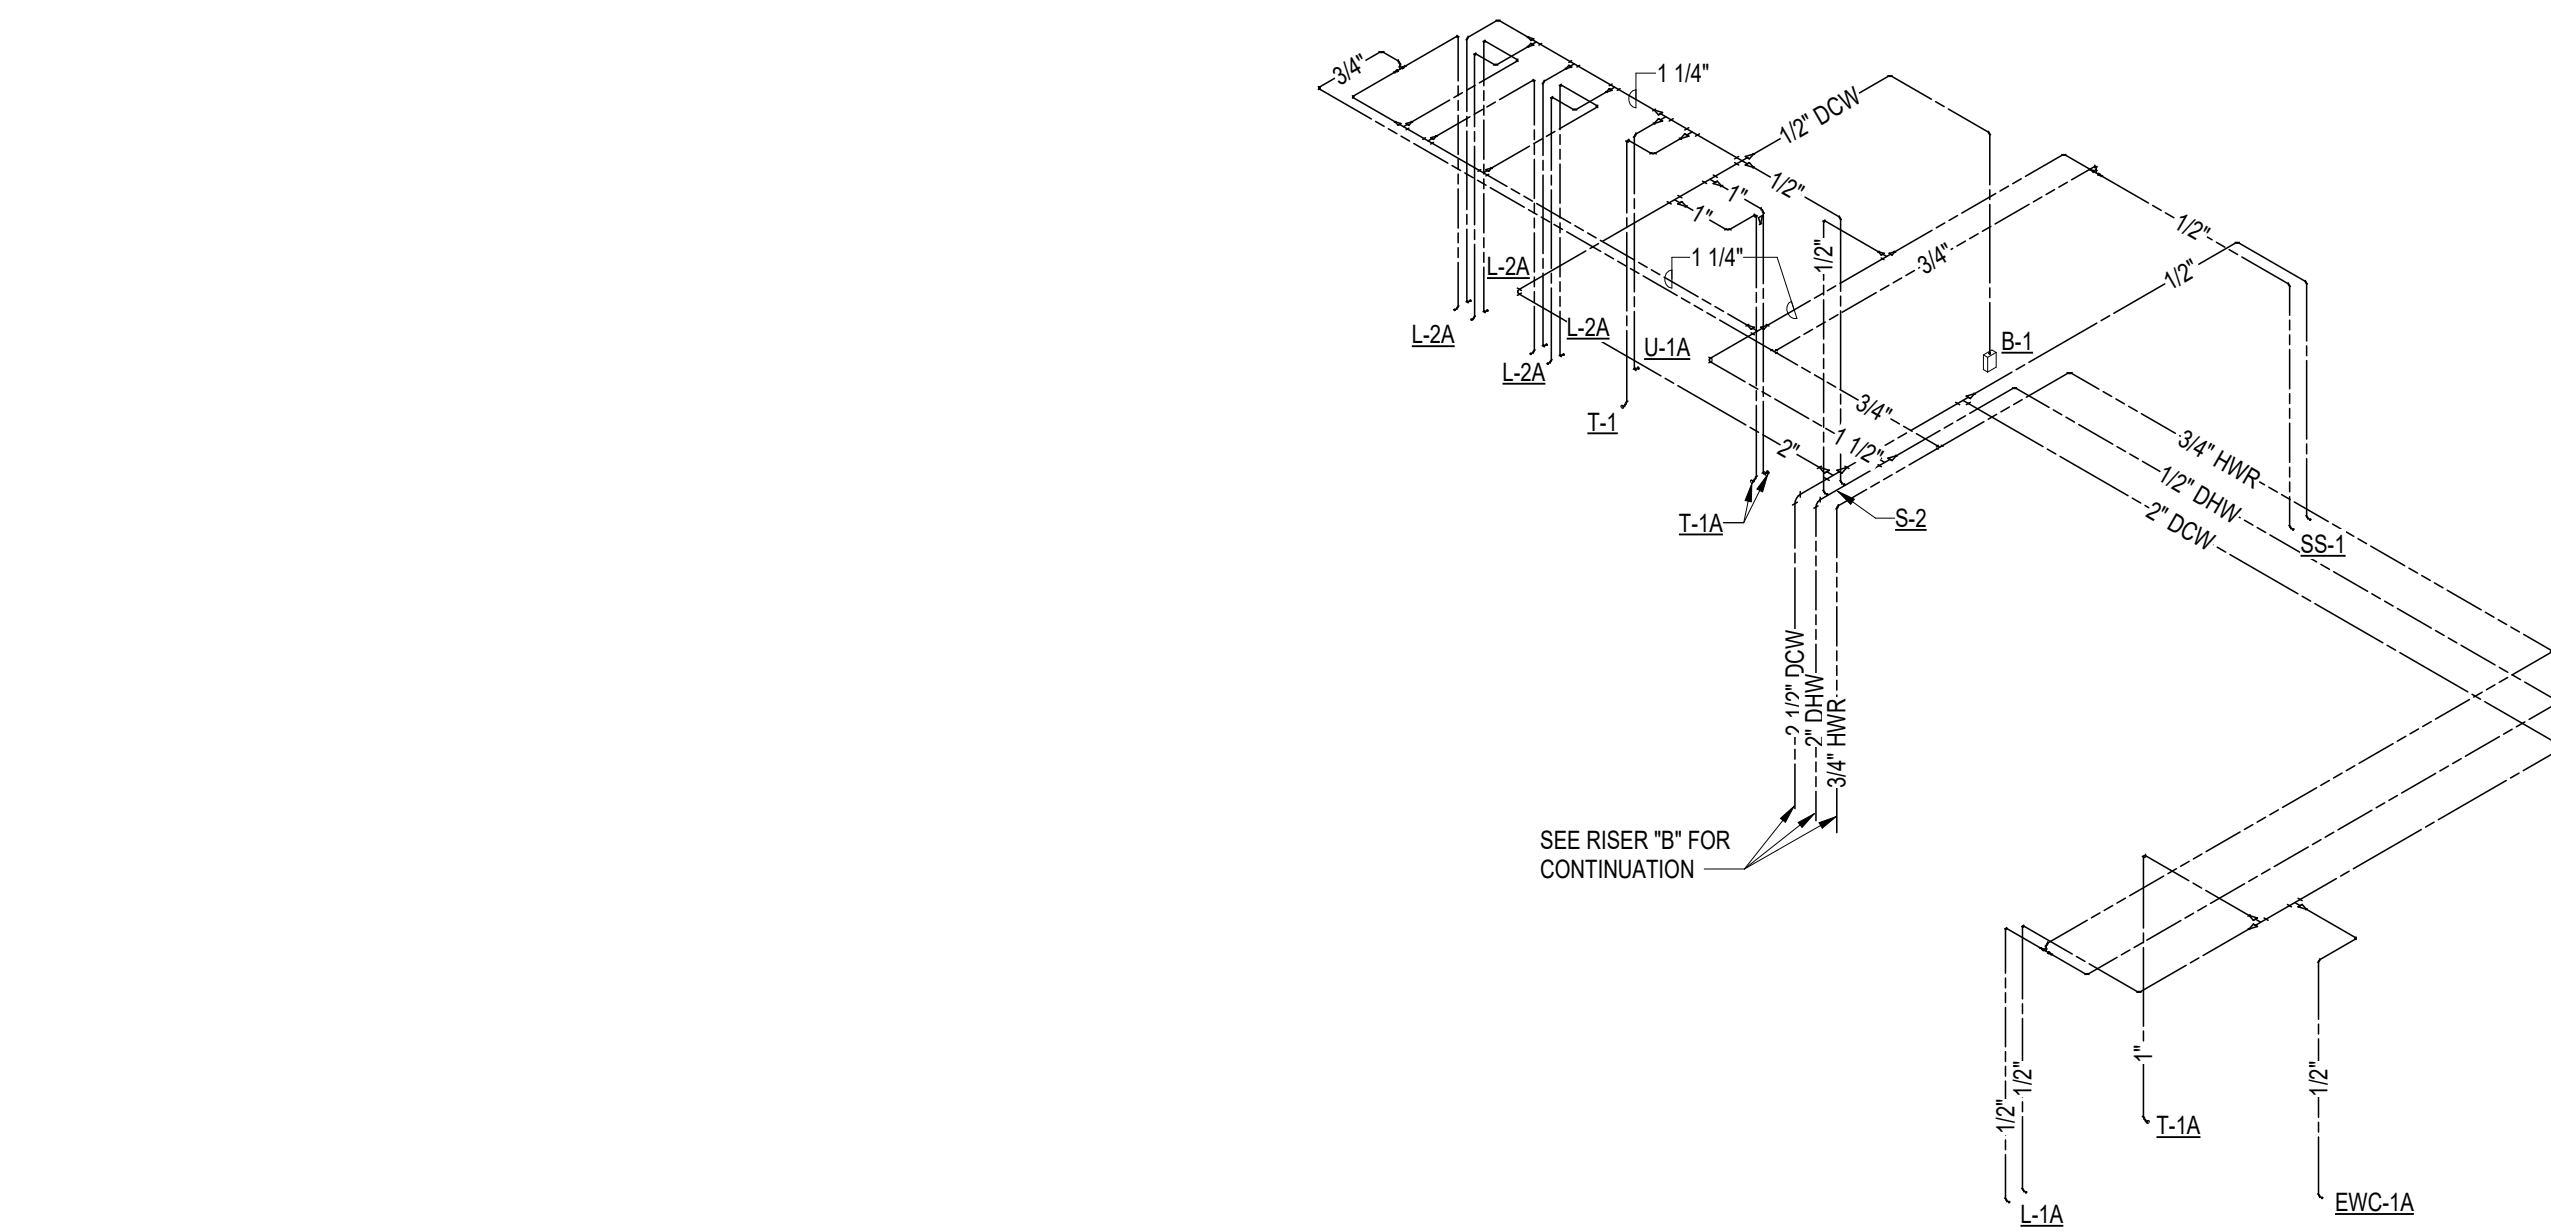


4 WATER RISER "D"

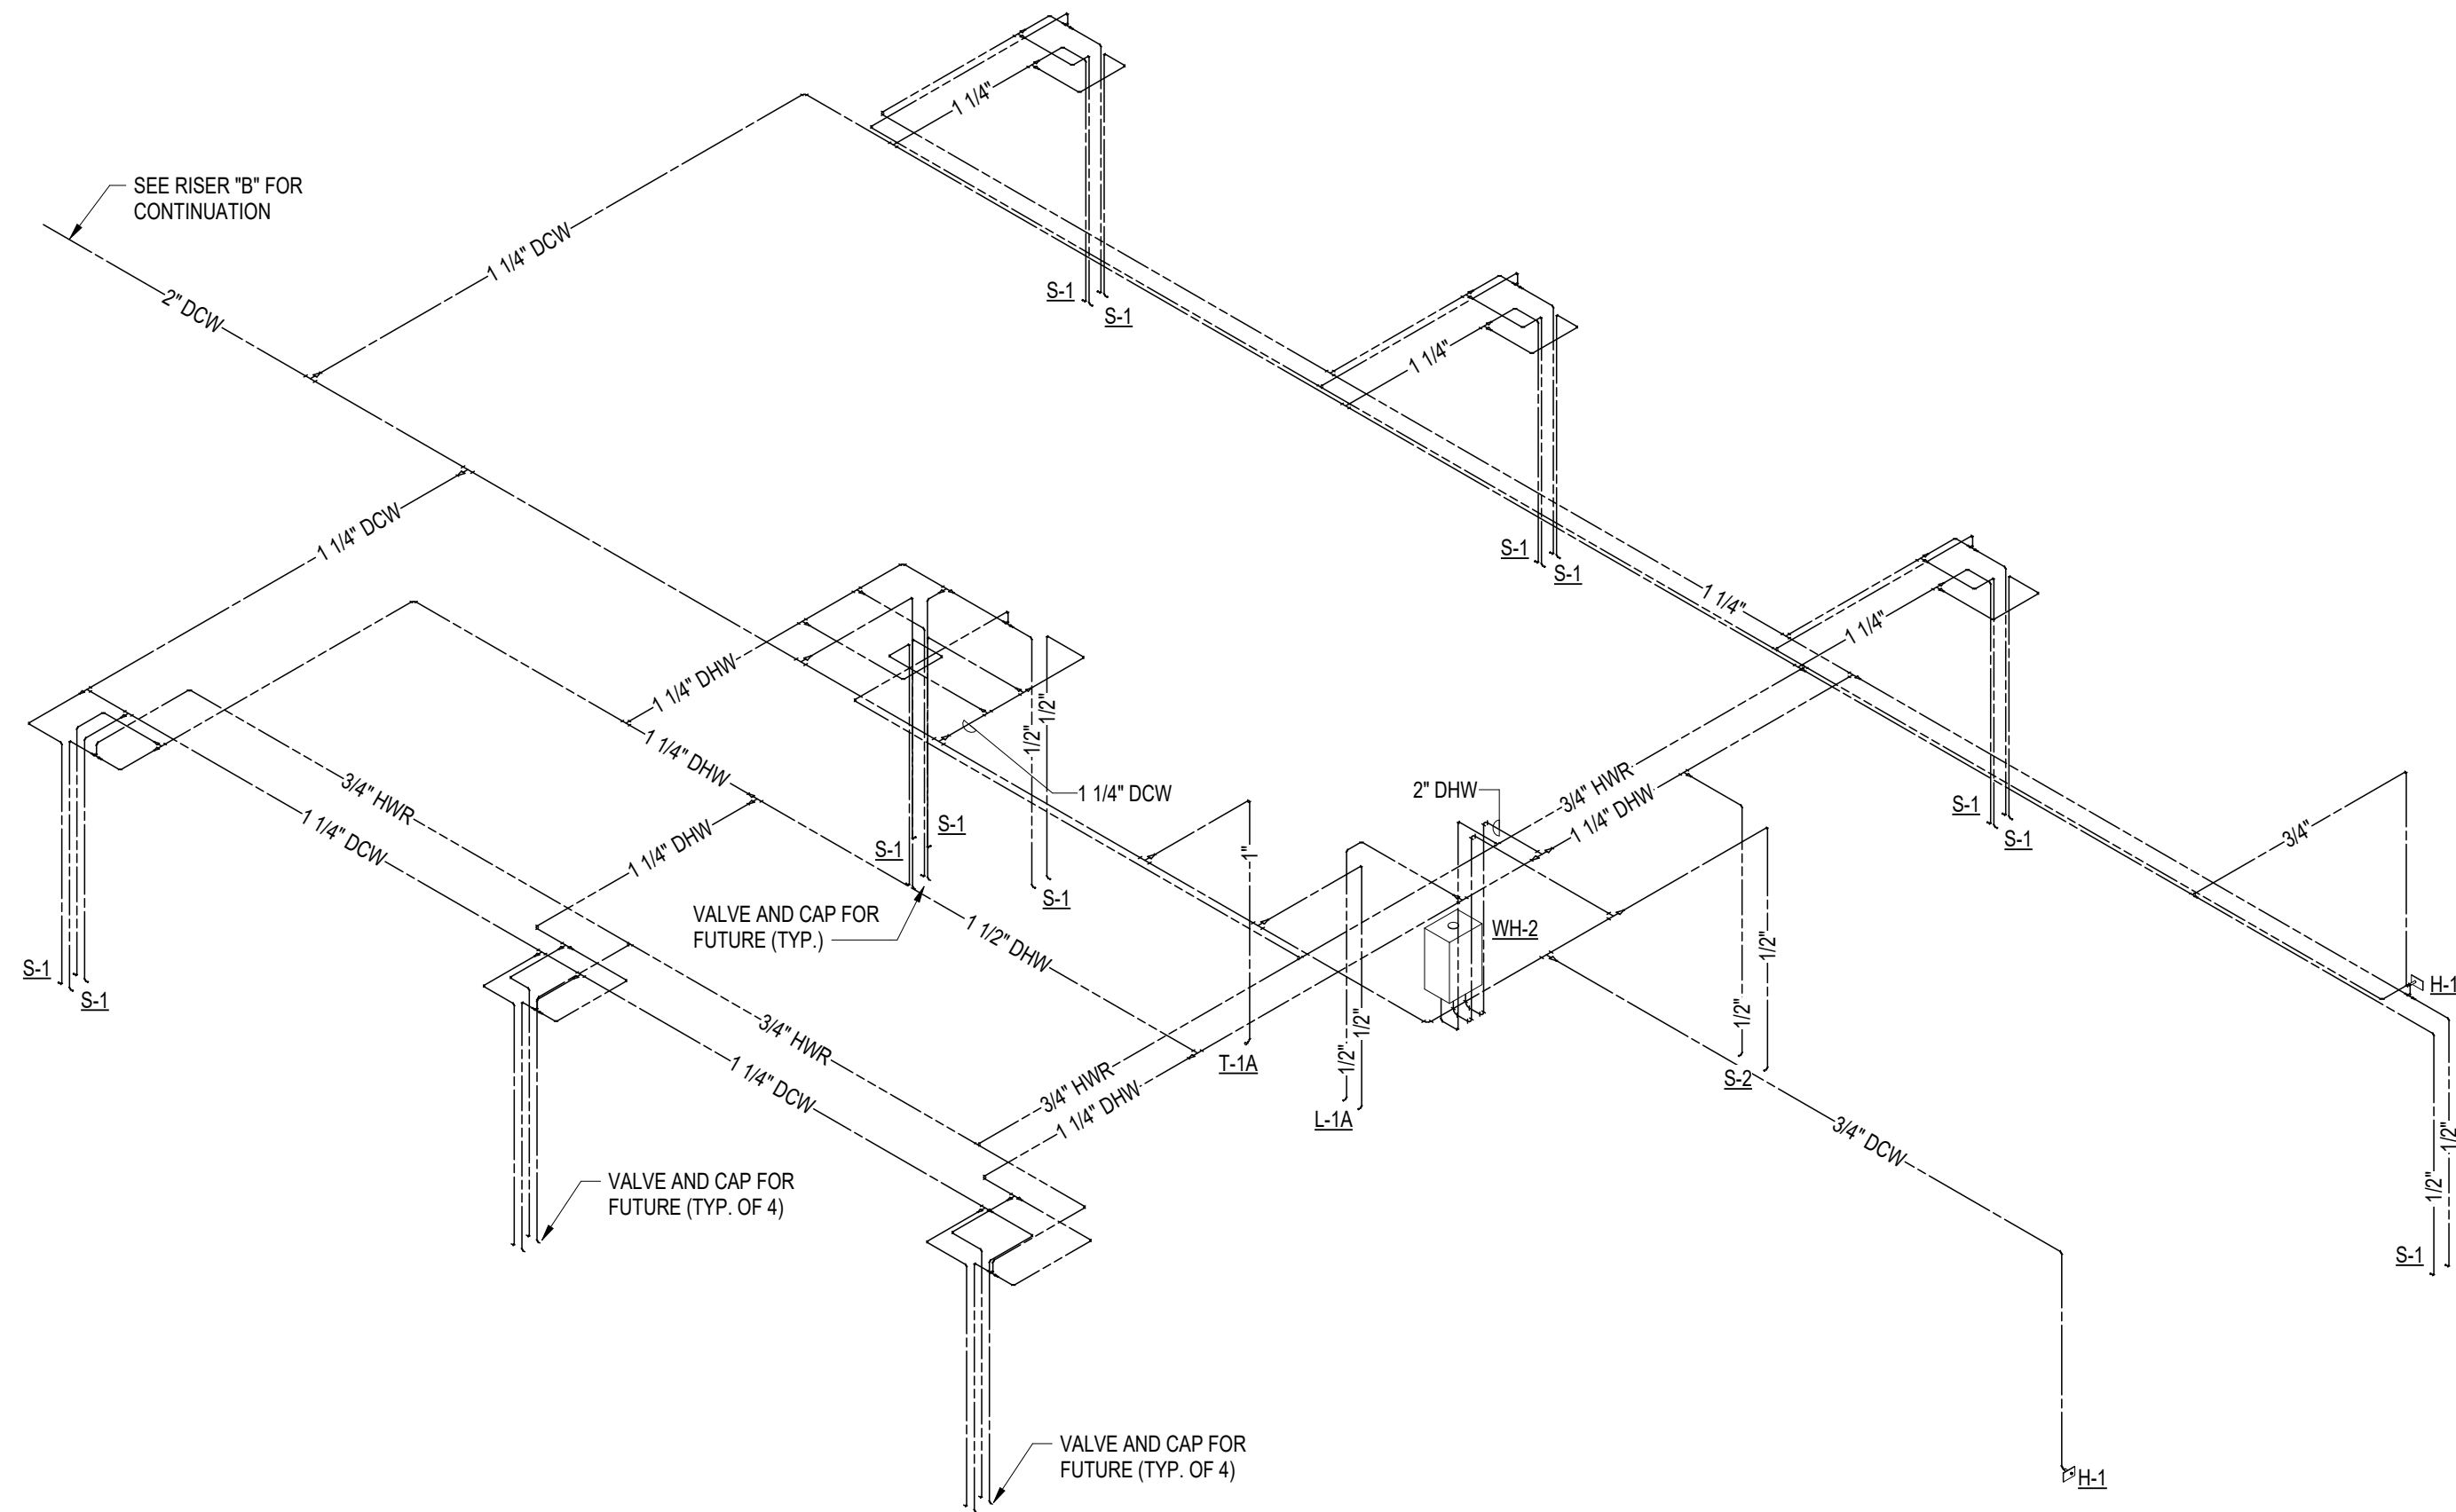

3 WATER RISER "C"

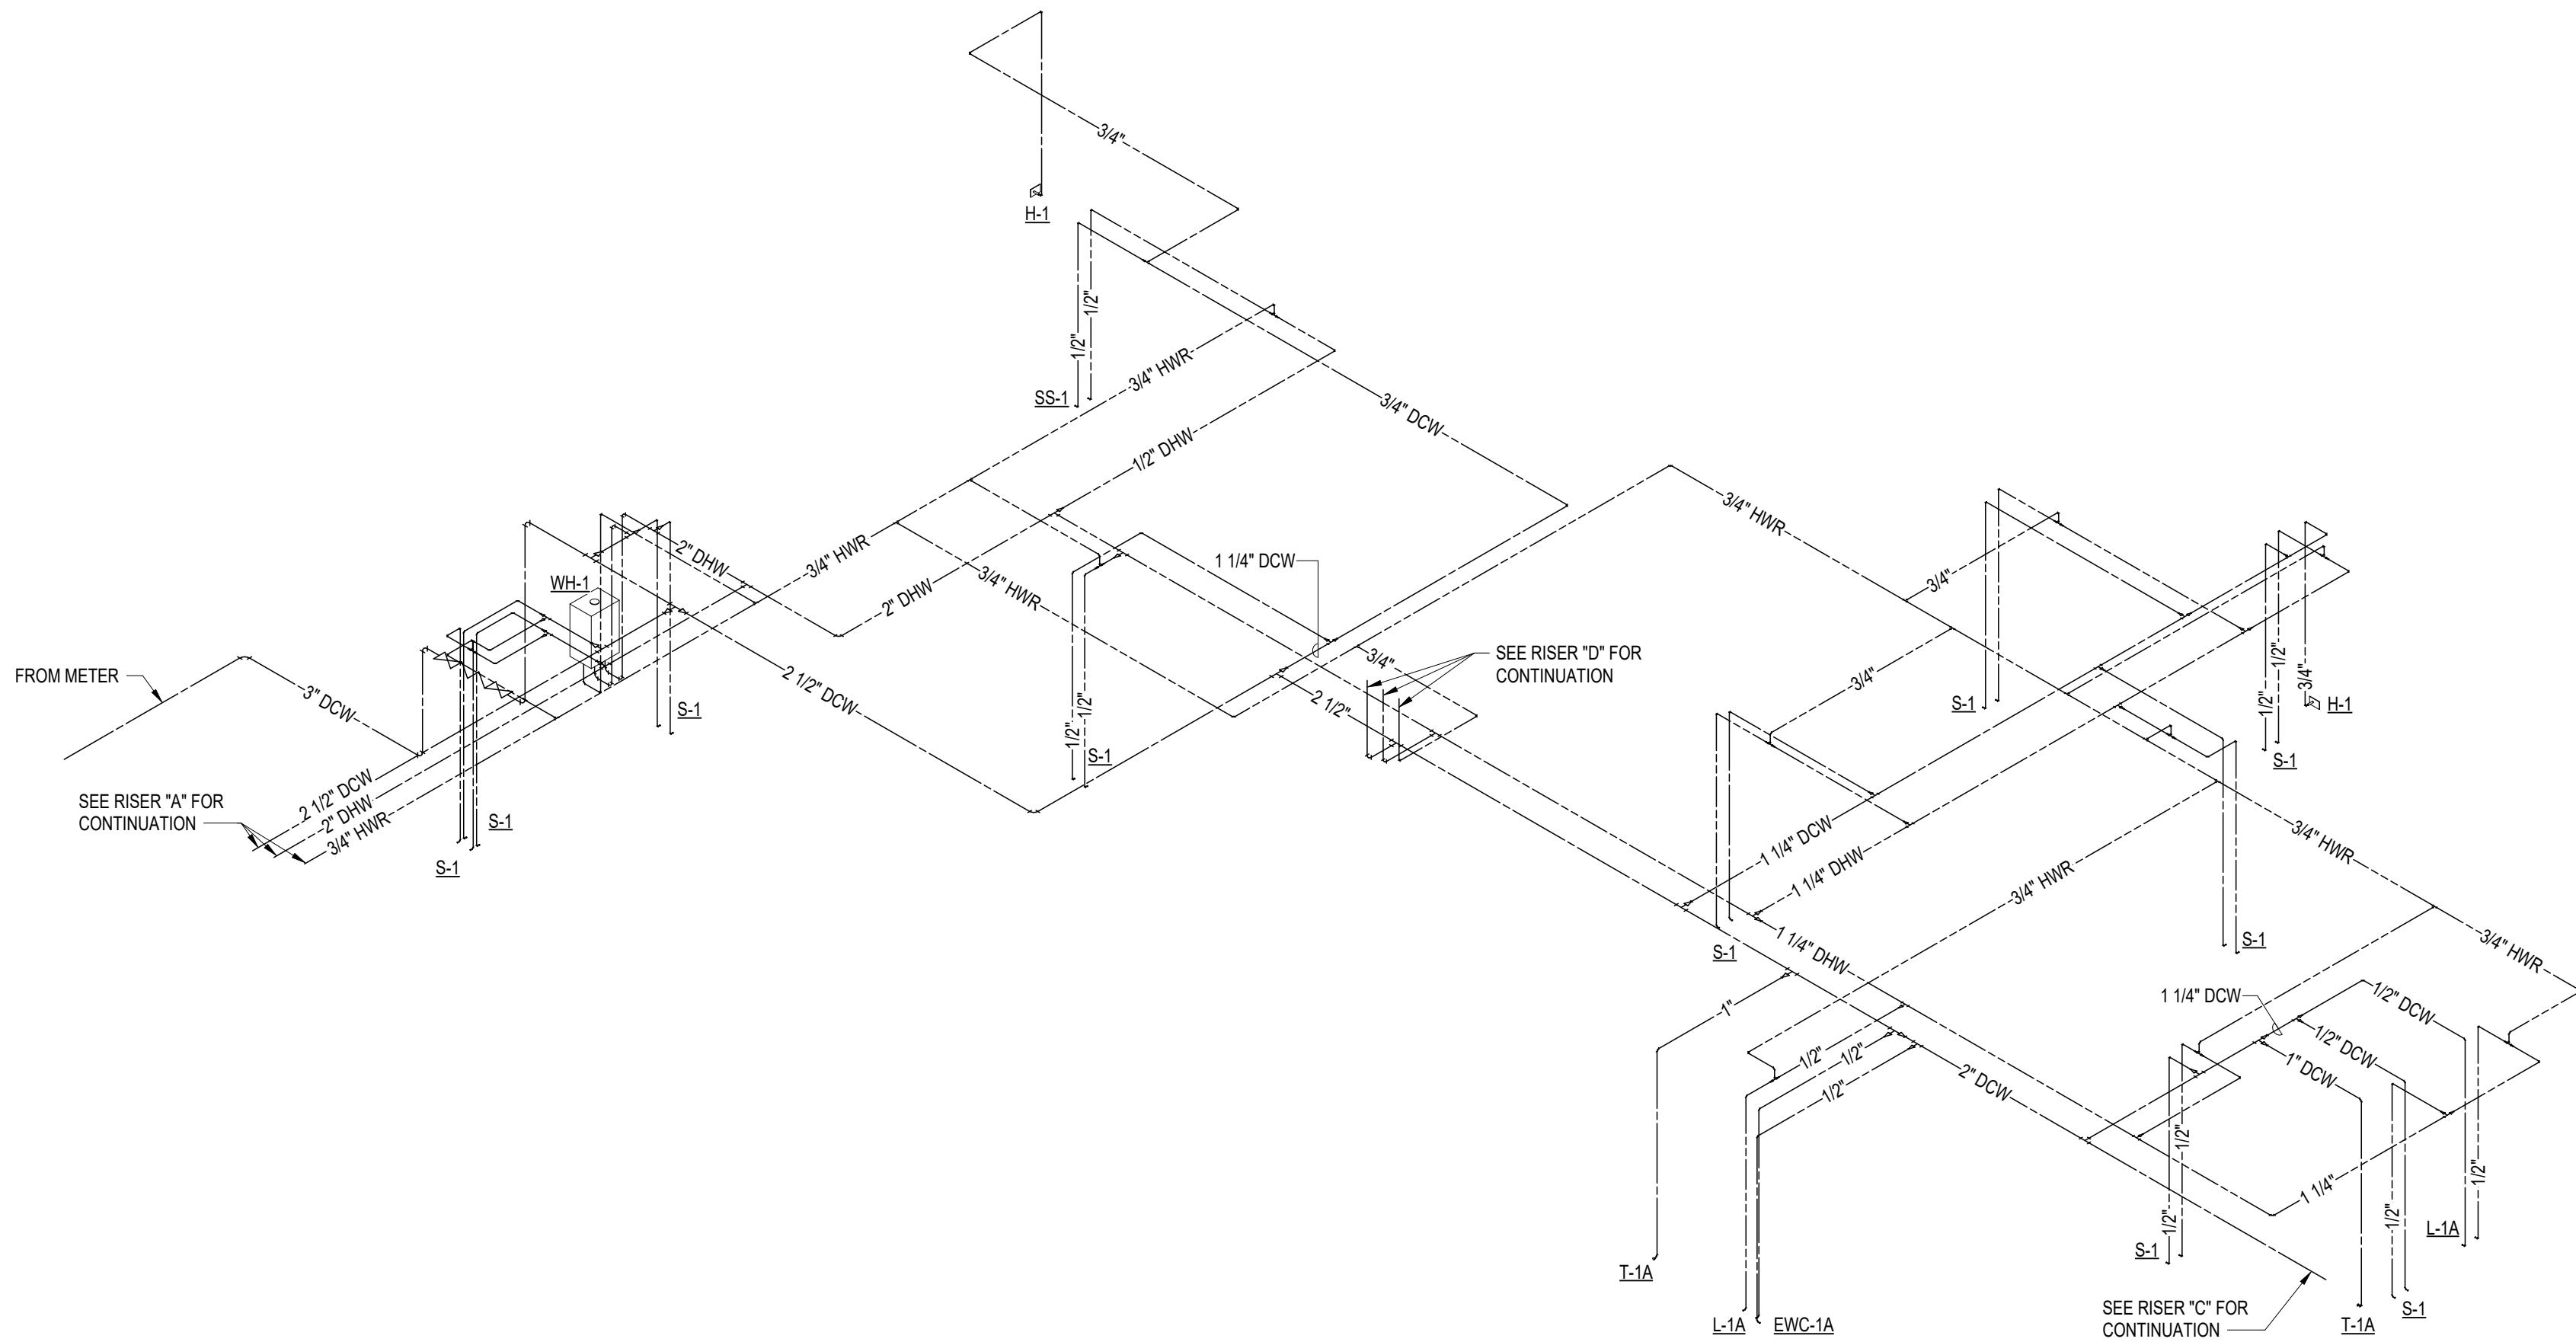

2 WATER RISER "B"

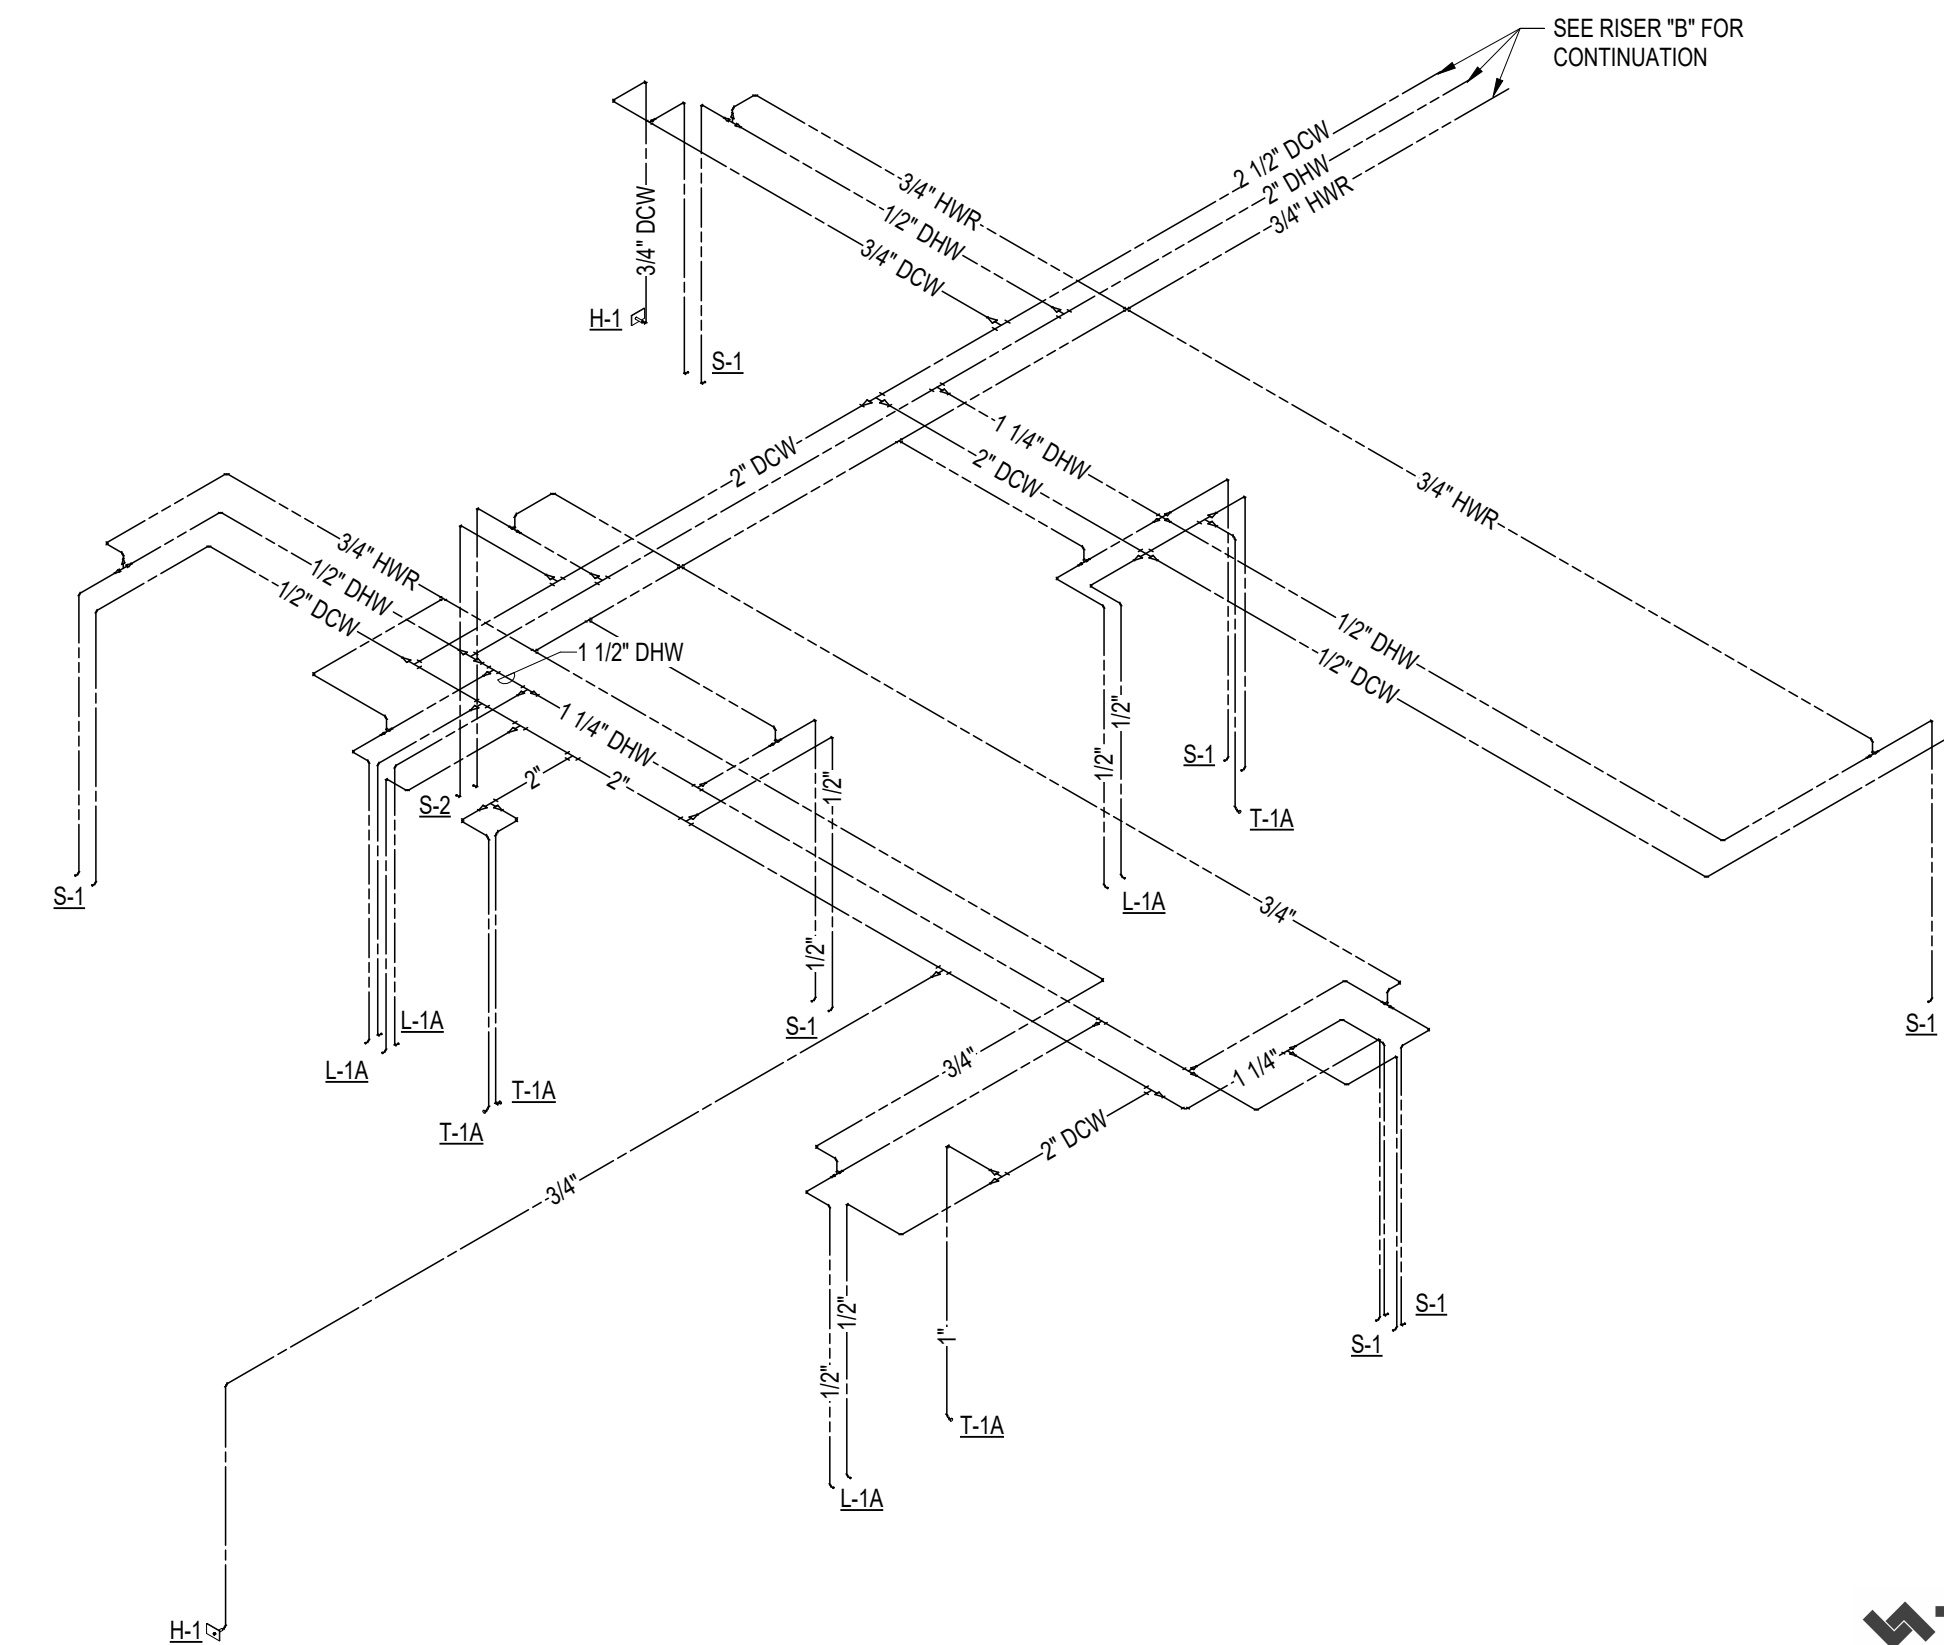

1 WATER RISER "A"

TERRELL
ENGINEERING CONSULTANTS

310 W. MAIN ST. SUITE C
RUSSELLVILLE, AR 72801
PHONE (479) 595-8777
WWW.TERRELLENG.COM

AR FIRM # 3434



KEY ARCHITECTURE INC.
P.O. BOX 748 FAYETTEVILLE, ARKANSAS 72702
PH: 479.444.6066 FAX: 479.444.1445

FOR PERMIT &
CONSTRUCTION

Revision Schedule	
Rev. #	Description

NEW Arcare MEDICAL OFFICE BUILDING
2709 Massard Rd
FT. SMITH, AR 72903

Arcare
117 S. 2ND ST.
AUGUSTA, AR 72006

DATE	DRAWN BY
06-15-2026	CO
PROJECT #	CHECKED BY
2517	JT

SHEET
P302
WATER RISER DIAGRAMS

These Drawings and Specifications are the exclusive property of Key Architecture Inc. and are protected by Copyright. Use or reproduction is prohibited without written consent.