


## K1 Ceiling Section
1 1/2" = 1'-0" Ref: 2/ A1.0

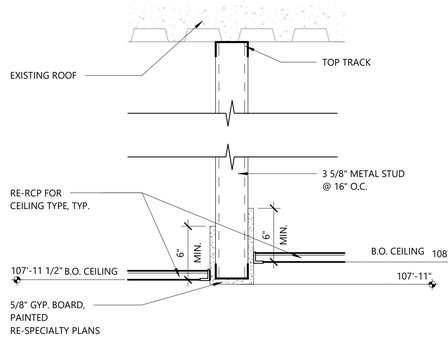


## K5 Lobby High Roof RCP
1/8" = 1'-0"




## K9 Enlarged Detail
1/2" = 1'-0" Ref: A2/ A2.13

### Reflected Ceiling Plan Legend

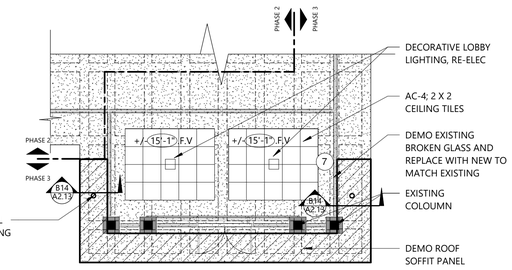- 0'-0" CEILING HEIGHT FROM FINISHED FLOOR
- 0'-0" FURR DOWN ELEVATION FROM FINISHED FLOOR
- ESP EXPOSED STRUCTURE PAINTED
- GYPSUM BOARD CEILING
- 2'x2' ACOUSTICAL CEILING
- NEW 2' X 4' LED LIGHT; RE-ELEC
- NEW 2' X 2' LED LIGHT; RE-ELEC
- EXTERIOR CAN LIGHT; RE-ELEC.
- INTERIOR CAN LIGHT; RE-ELEC
- RESTROOM LIGHT
- AIR INTAKE, RE-MECH
- DIFFUSERS, RE-MECH
- EXIT SIGN, RE-ELEC.

### Reflected Ceiling Plan Notes :

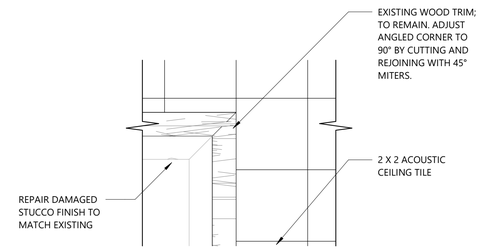1. INSTALL ALL NEW 2 X 2 CEILING TILE AND GRID
2. IN LOBBY 100 UPPER CEILING ; EXISTING 2X2 CEILING GRID TO REMAIN; INSTALL NEW CEILING TILES
3. PROVIDE GYPSUM BOARD CONTROL JOINTS AT SPACING NOT TO EXCEED 30'-0" O.C., RE-SPEC. WHERE CONTROL JOINTS ARE NOT SHOWN, COORDINATE W/ ARCHITECT IN THE FIELD.




## A2 PHASE 03 - First Floor RCP
1/8" = 1'-0"




## E9 Enlarged Detail
3/4" = 1'-0" Ref: A2/ A2.13

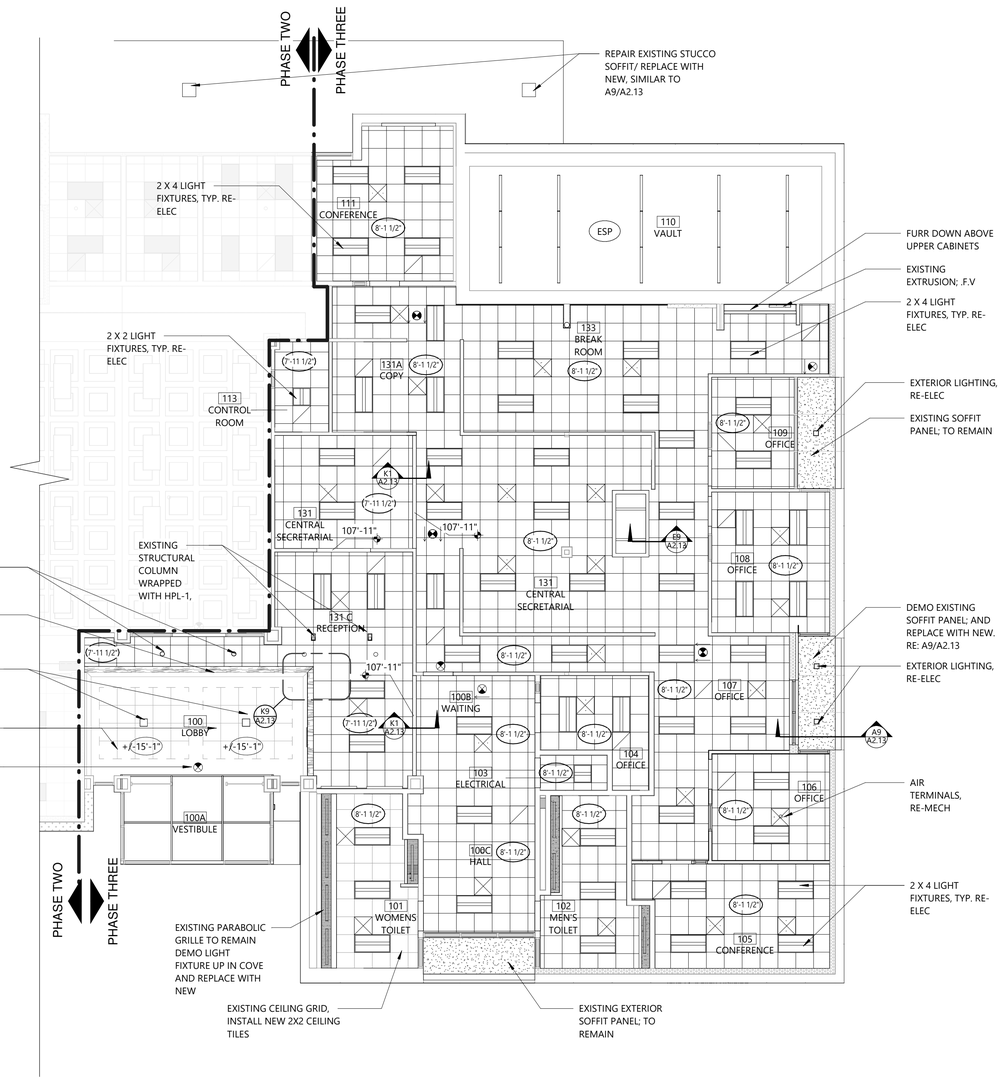


## B14 Enlarged Detail
1/2" = 1'-0" Ref: K5/ A2.13

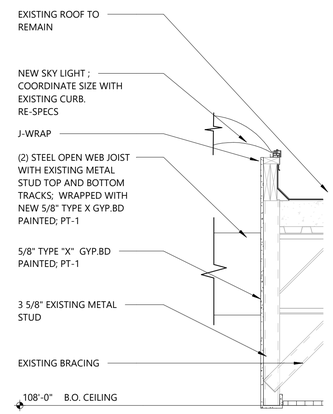


## A9 Enlarged Detail
3/4" = 1'-0" Ref: A2/ A2.13

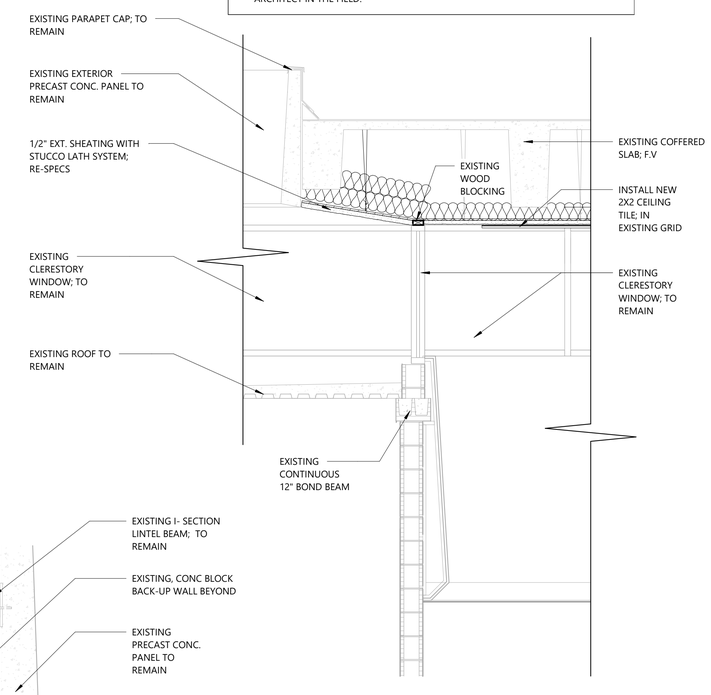


KEYPLAN

HIGHT . JACKSON . ASSOCIATES, P.A
REGISTERED ARCHITECTS
Certificate C 349
ARKANSAS
REGISTERED ARCHITECT
SHAYAN DEHBOZORGI
License Number 9033
STATE OF ARKANSAS
HightJackson ASSOCIATES
5201 W Village Parkway, Suite 300 I Rogers, Arkansas 72758 I (479) 464-4965 I www.hjarch.com

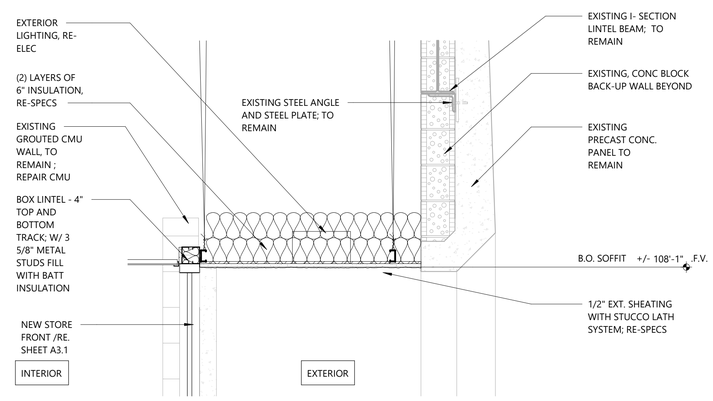A RESTORATION FOR
# RPS Administration Building
500 W Walnut St, Rogers AR 72756

DRAWN BY: MS
CHECK BY: MM
ISSUE DATE: 11/25/2025
PROJECT NO. 2534
REVISION DATES 12/17/2025

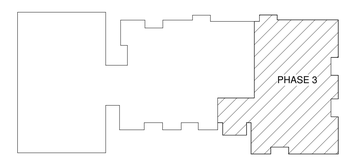PHASE 3 - REFLECTED CEILING PLAN
SHEET
A2.13

COPYRIGHT 2025
THESE DRAWINGS AND SPECIFICATIONS ARE THE EXCLUSIVE PROPERTY OF HIGHT JACKSON ASSOCIATES PA. USE OR REPRODUCTION IS PROHIBITED WITHOUT WRITTEN CONSENT