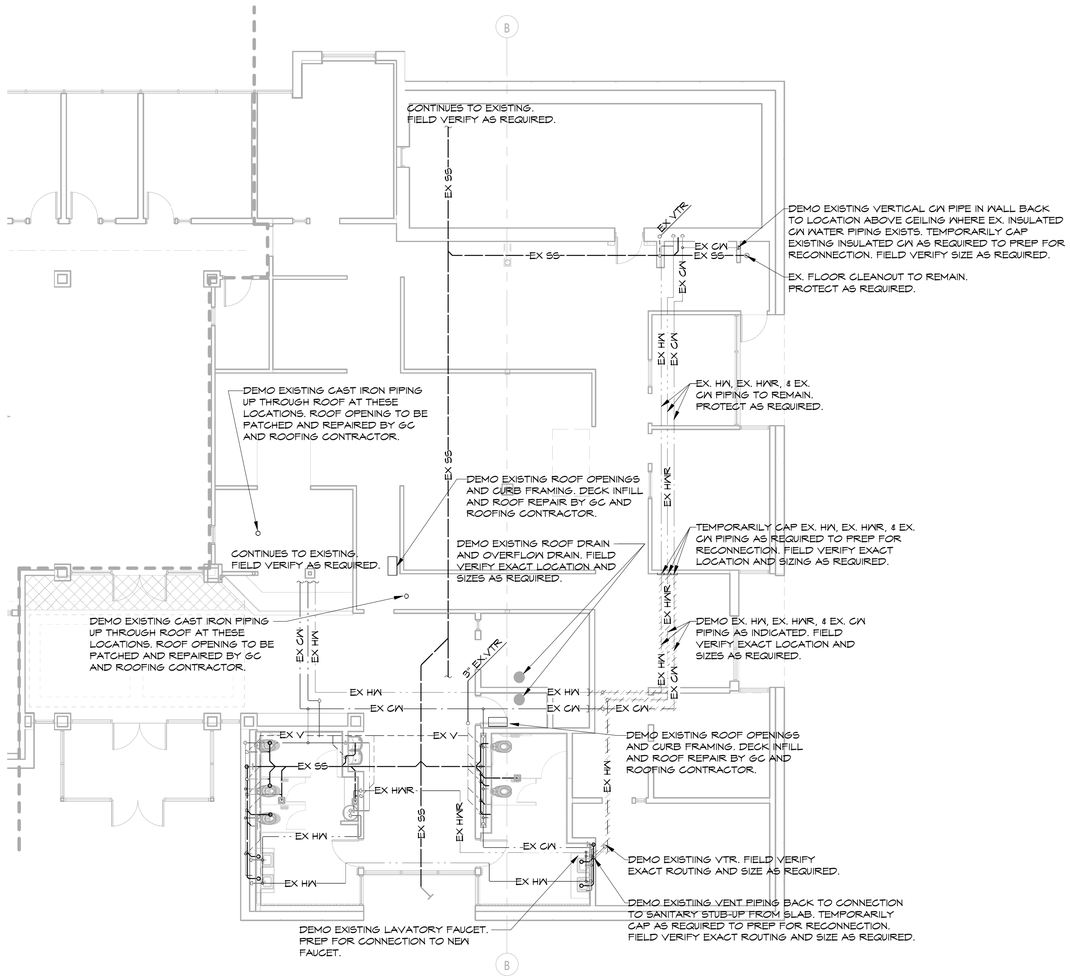

1 PHASE 3 - FIRST FLOOR PLUMBING DEMOLITION PLAN
1/8" = 1'-0"

NORTH

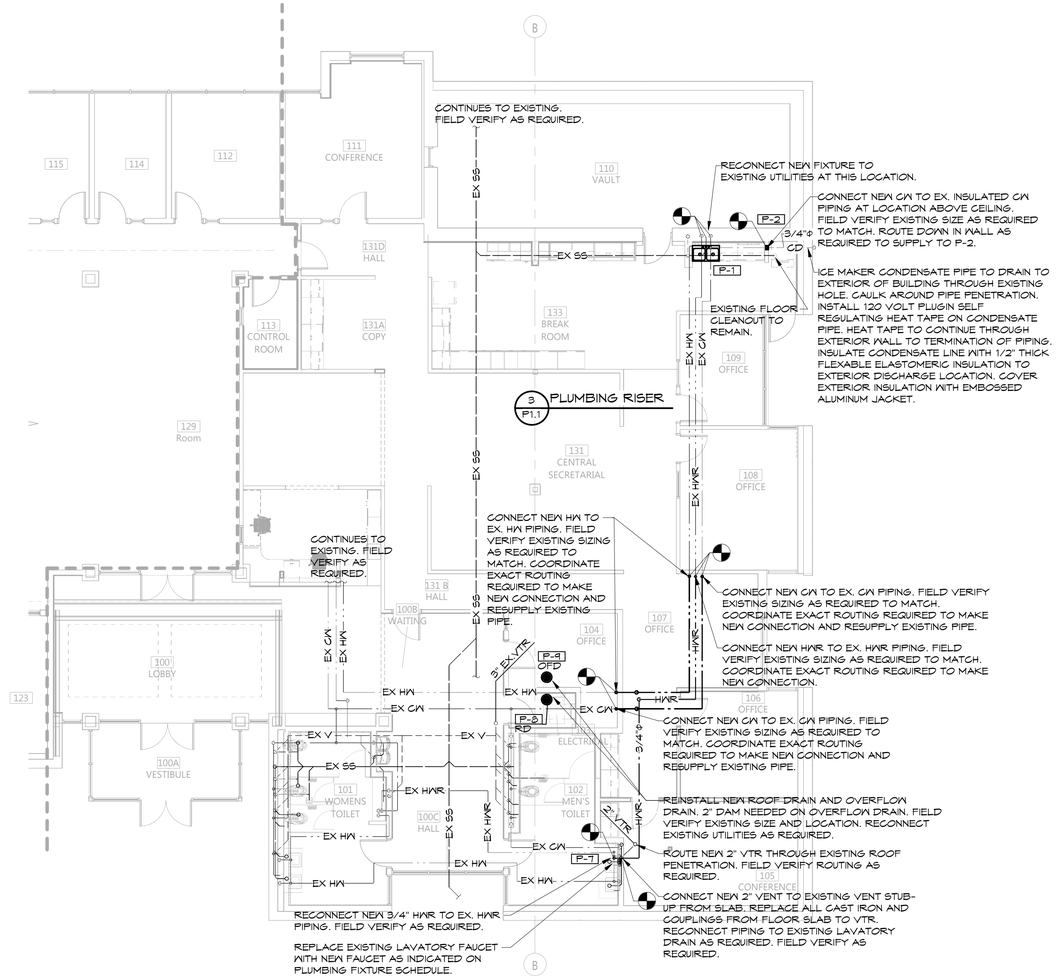

2 PHASE 3 - FIRST FLOOR PLUMBING PLAN
1/8" = 1'-0"

NORTH

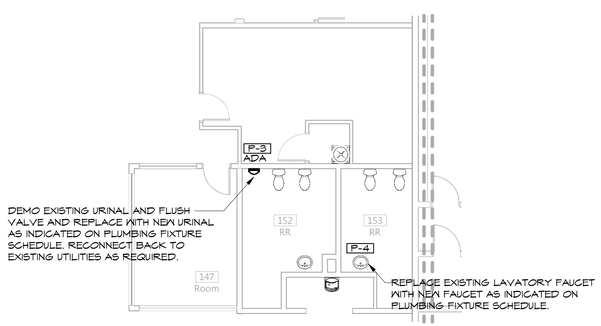

3 PHASE 3 - FIRST FLOOR EAST RESTROOMS
1/8" = 1'-0"

NORTH

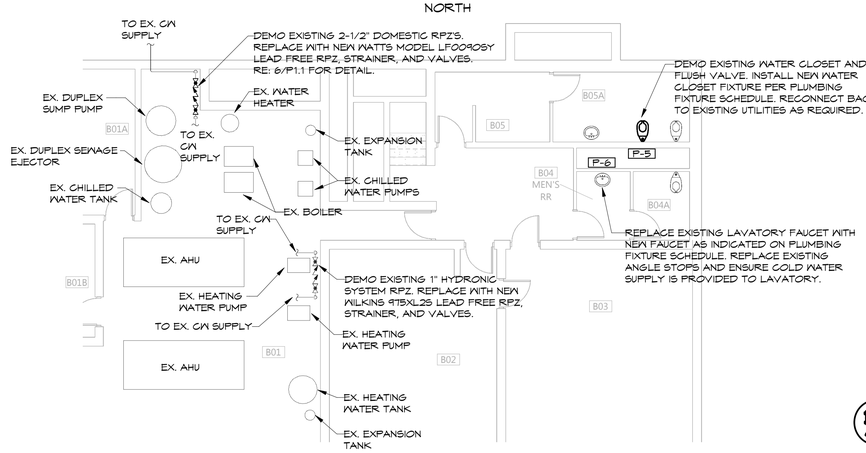

4 PHASE 3 - BASEMENT RESTROOMS/ RPZ'S
1/8" = 1'-0"

NORTH

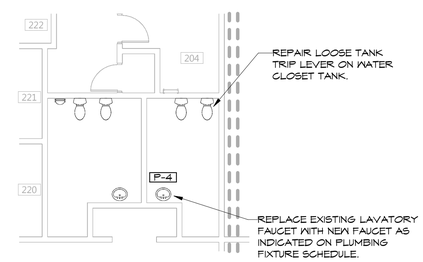

5 PHASE 3 - SECOND FLOOR EAST RESTROOMS
1/8" = 1'-0"

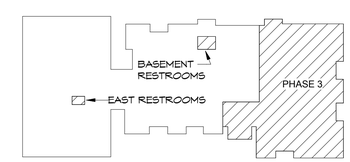

KEYPLAN

NOTES:
REFER TO P1.1 FOR PLUMBING LEGEND, GENERAL AND KEYED NOTES, SCHEDULE, DETAILS, AND RISER

HSA Engineering
479 / 452 / 8922 office
7405 Ellis St.
Fort Smith, AR 72916
HSAConsultants.com
HSA JOB # 25-155

STATE OF ARKANSAS REGISTERED PROFESSIONAL ENGINEER No.14057 NATHAN E. WILSON 11/25/25

Hight Jackson ASSOCIATES
5201 W Village Parkway, Suite 300 | Rogers, Arkansas 72758 | (479) 464-4965 | www.hjarch.com

A RESTORATION FOR
RPS Administration Building
500 W Walnut St, Rogers AR 72756

DRAWN BY:	KV
CHECK BY:	NEW
ISSUE DATE	11/25/2025
PROJECT NO.	2534
REVISION DATES	12/17/2025

PHASE 3 - PLUMBING PLANS

SHEET
P2.1

COPYRIGHT 2025
THESE DRAWINGS AND SPECIFICATIONS ARE THE EXCLUSIVE PROPERTY OF HIGHT JACKSON ASSOCIATES PA. USE OR REPRODUCTION IS PROHIBITED WITHOUT WRITTEN CONSENT