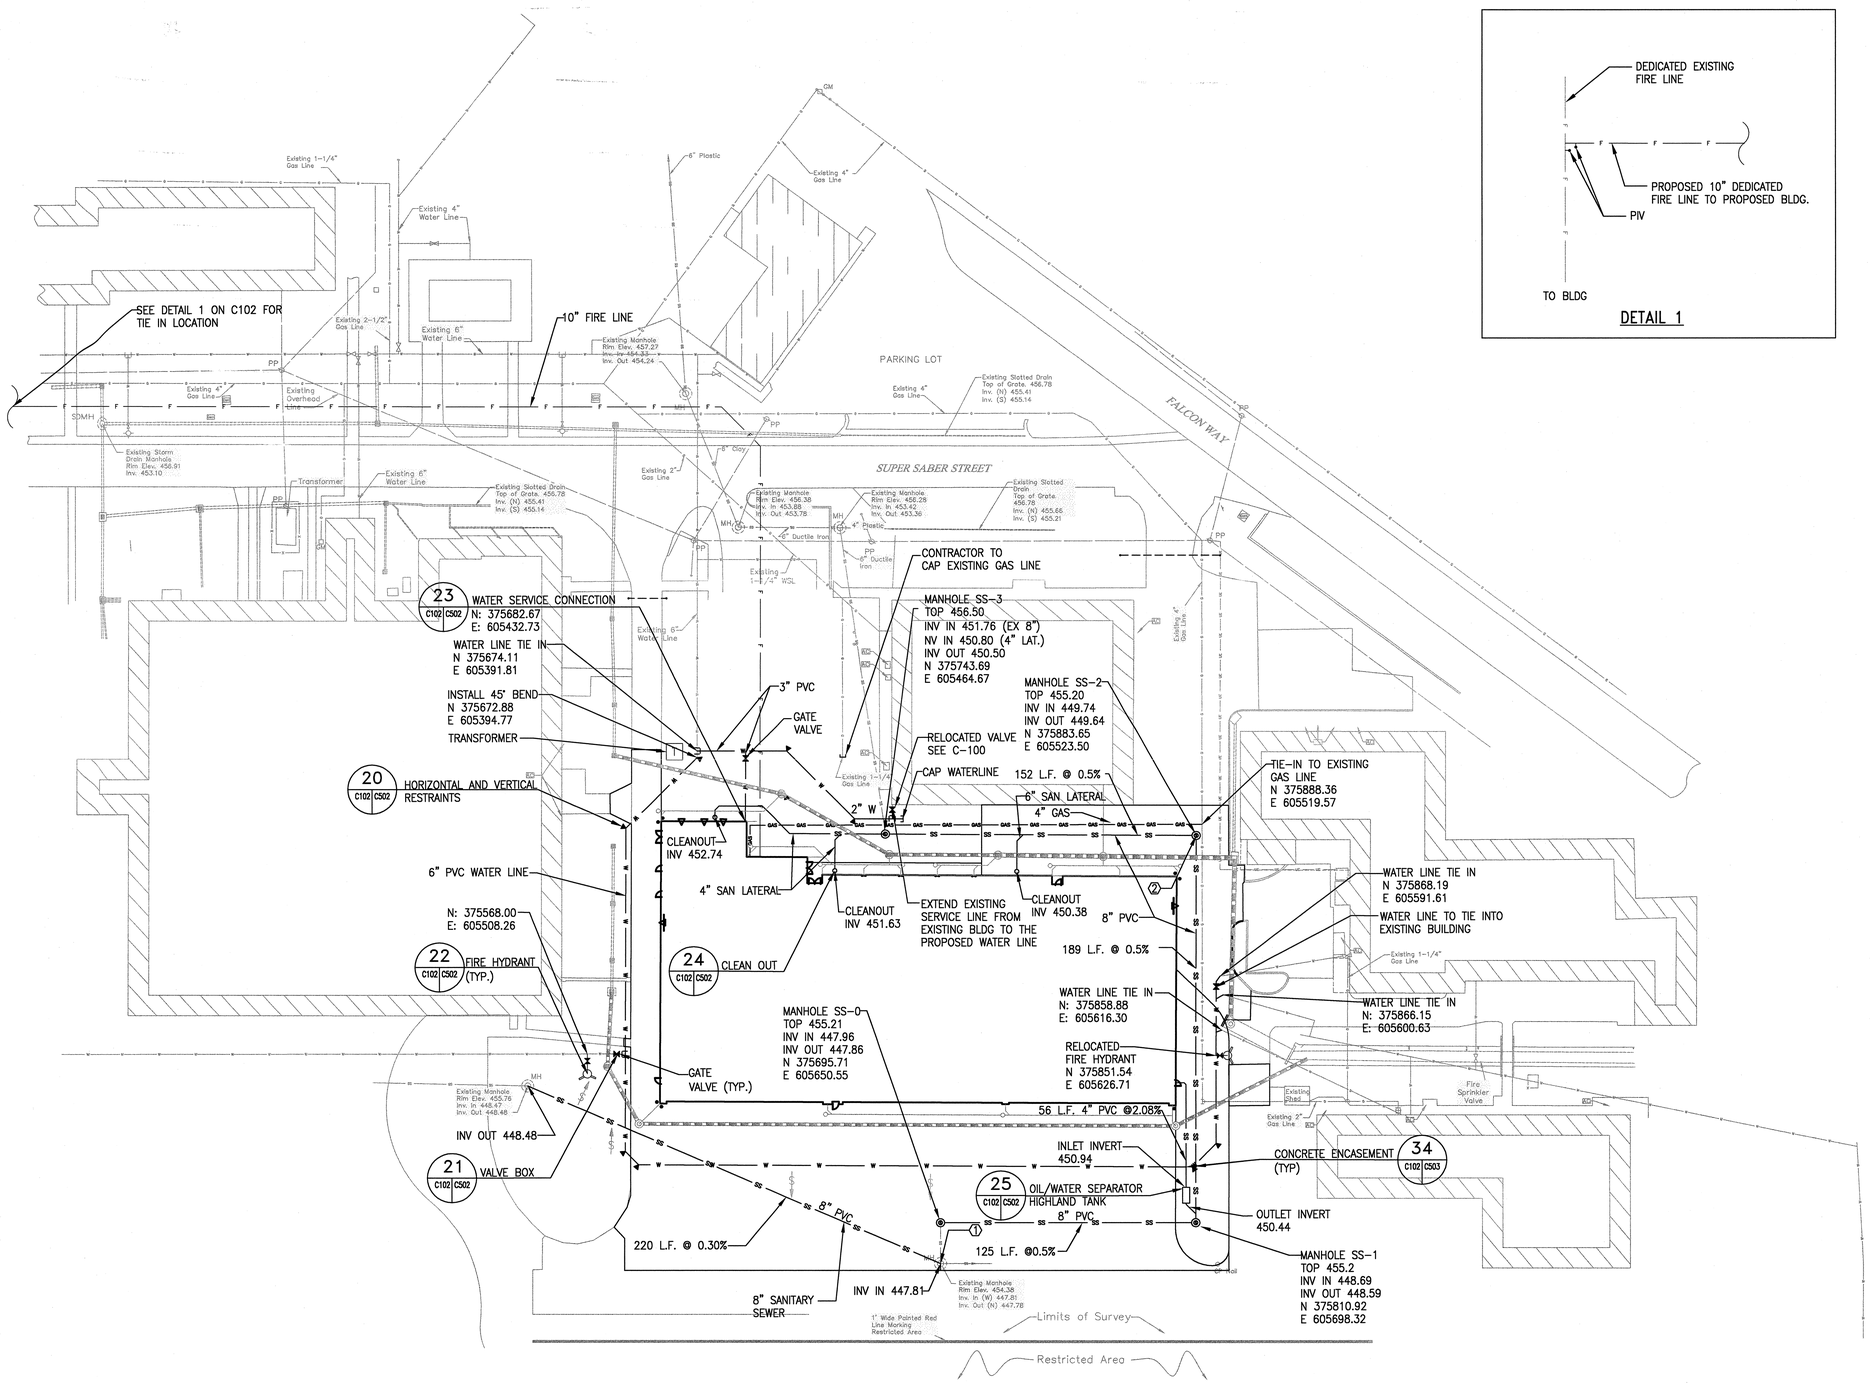

DETAIL 1

NOTES:

1. SEE C-001 FOR GENERAL NOTES, DEMOLITIONS NOTES, ABBREVIATIONS AND LEGENDS.
2. CONTRACTOR TO FIELD VERIFY ALL EXISTING UTILITIES, AND NOTIFY CONTRACTING OFFICER OF ANY DISCREPANCIES.

KEYED NOTES

1. CONTRACTOR TO FIELD VERIFY INVERTS AND LOCATION OF EXISTING SANITARY SEWER LINE, AND NOTIFY CONTRACTING OFFICER OF ANY DISCREPANCIES.

SSI DESIGN ◆ BUILD CONSTRUCTORS

POND
Architects • Engineers • Planners
3500 Parkway Lane
Suite 600
Norcross, Ga. 30092
Phone 678-336-7740
Fax 678-336-7744
Web www.pondco.com

Copyright 2007 by Pond & Company. All rights reserved This document is the property of Pond & Company. It is to be used only for the specific project identified or referenced herein and is not to be used on other projects, in whole or part, except by the express written agreement of Pond & Company.

188th Fighter Wing

Mark	Description	Date	Appr
0	ISSUED FOR CONSTRUCTION	11/14/07	

Designed by: RAS
Drawn by: RAS
Coord by: JPG
Reviewed by:
Date: 11/14/07
Rev. 0

COMPOSITE A-10 AIRCRAFT MAINTENANCE FACILITY
ARKANSAS AIR NATIONAL GUARD
FT. SMITH, ARKANSAS
CMA/JEL PACKAGE

UTILITY PLAN

Sheet reference number: C-102
Sheet 5 of 12

GEORGIA PROFESSIONAL ENGINEER JEFFREY P. GOOLSBY 11-14-2007

30 0 30 60
SCALE: 1" = 30'