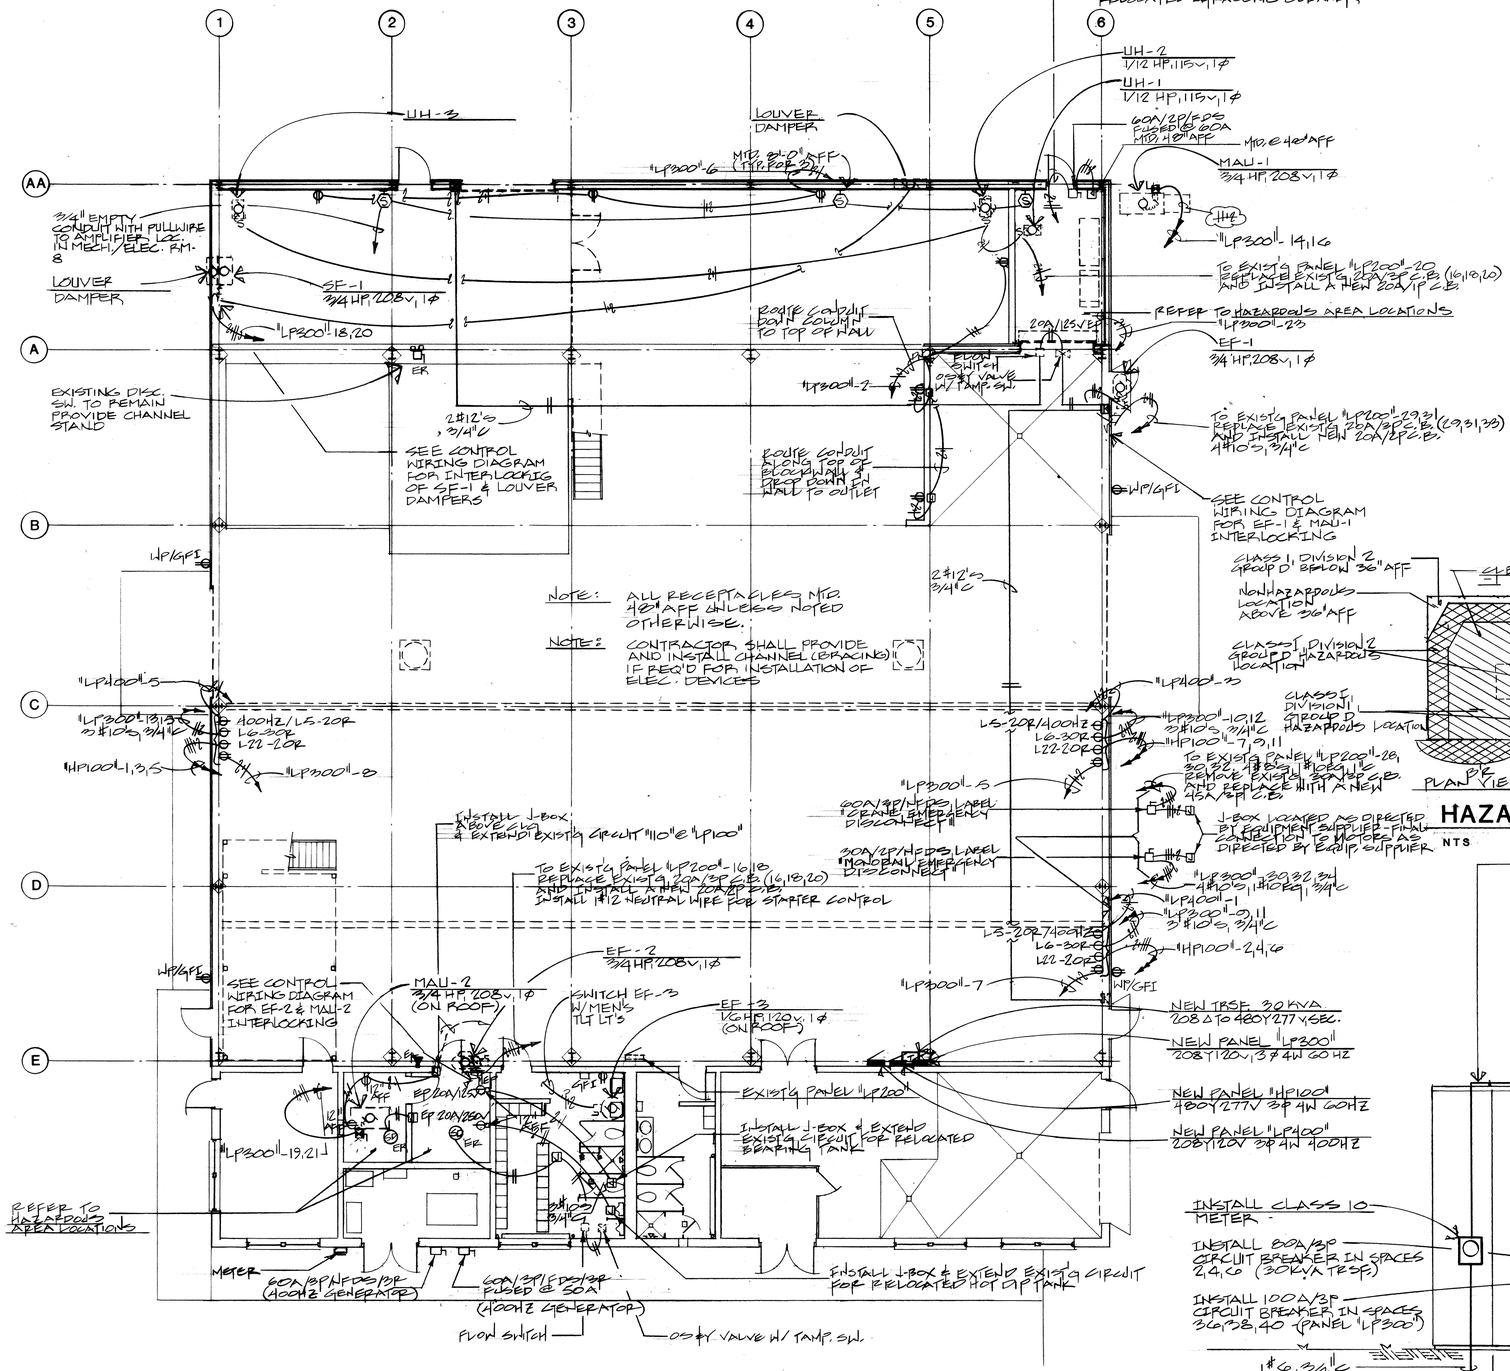

FLOOR PLAN – POWER

1/8" = 1'-0"

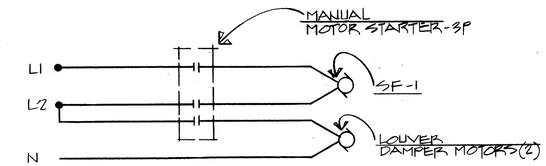

SF-1&/DAMPER CONTROL WIRING DIAGRAM

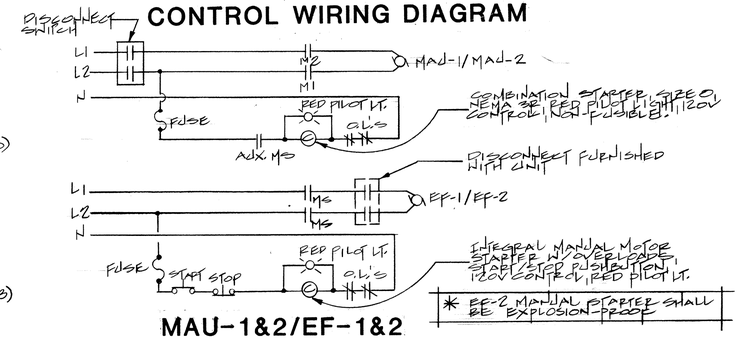

MAU-1&2/EF-1&2 CONTROL WIRING DIAGRAM

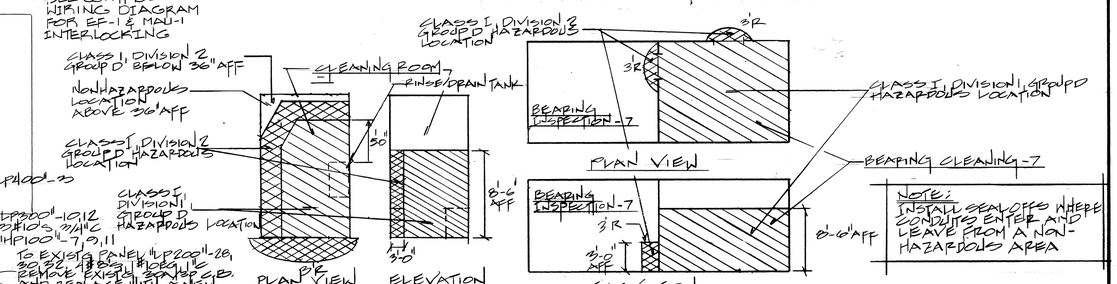

HAZARDOUS AREA LOCATIONS

NTS

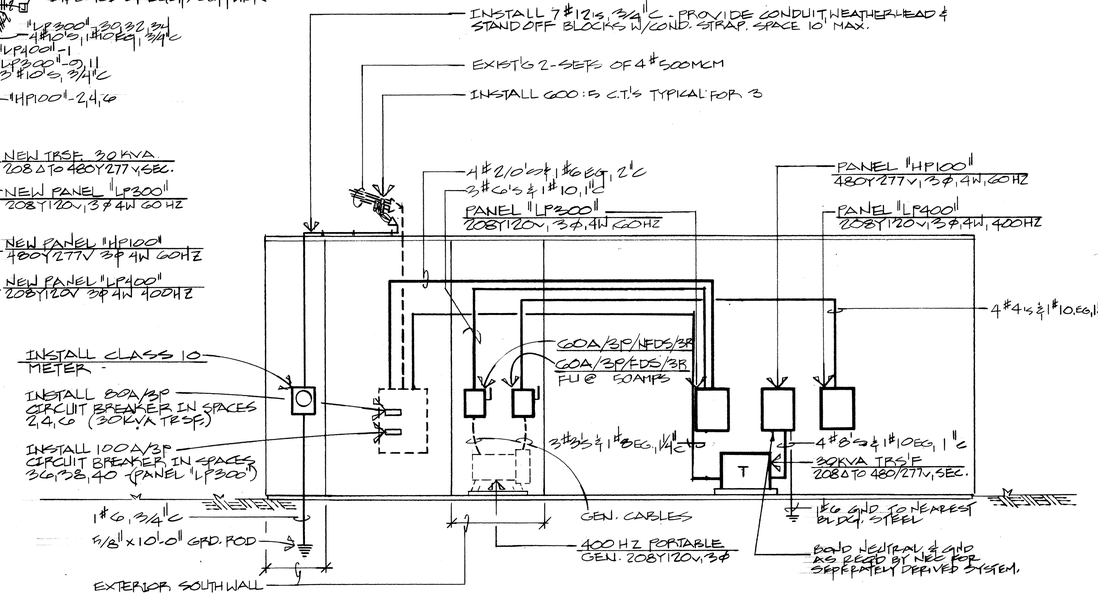

POWER SYSTEM RISER DIAGRAM

NTS

MM MG
Mott Mobley McGowan & Griffin, P.A.: Architects
302 North Sixth Street
Fort Smith, Arkansas 72901

REGISTERED ARCHITECTS MOTT MOBLEY McGOWAN & GRIFFIN, PA CHP ARKANSAS

STATE OF ARKANSAS REGISTERED PROFESSIONAL ENGINEER No. 4781 LONNIE L. GILL

CONTRACT NO. DAHA03-87-D-0011 / 8002

PROJECT NO. HKRZ – 001274

ADAL ENGINE I & R SHOP

AIR NATIONAL GUARD TRAINING FACILITY
MUNICIPAL AIRPORT – FT. SMITH, ARKANSAS

FLOOR PLAN– POWER

Revisions	
1370A Plan Number	E2.2
11-2-88 Date	Of

BRUNING 40-11 88311