


A A2 NORTH ELEVATION
1/16" = 1'

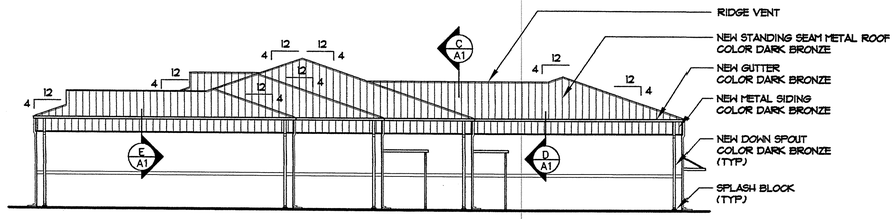


B A2 SOUTH ELEVATION
1/16" = 1'




C A2 EAST ELEVATION
1/16" = 1'

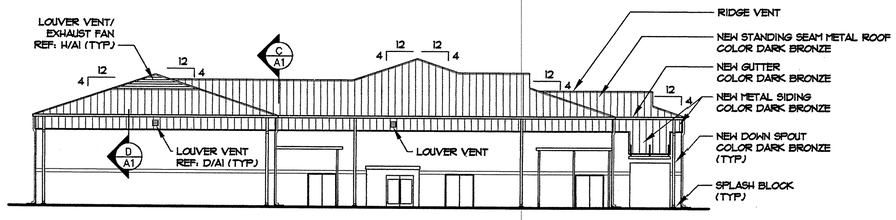


D A2 WEST ELEVATION
1/16" = 1'

NOTE: ROOF PENETRATION NOT SHOWN ON ELEVATIONS FOR CLARITY.

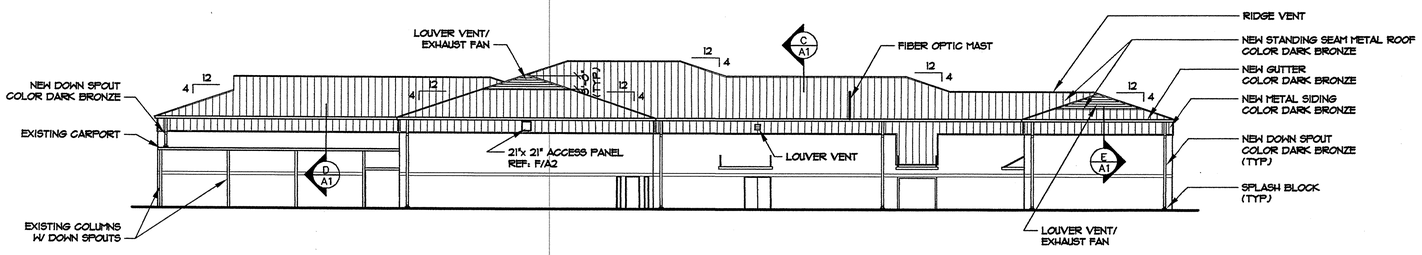





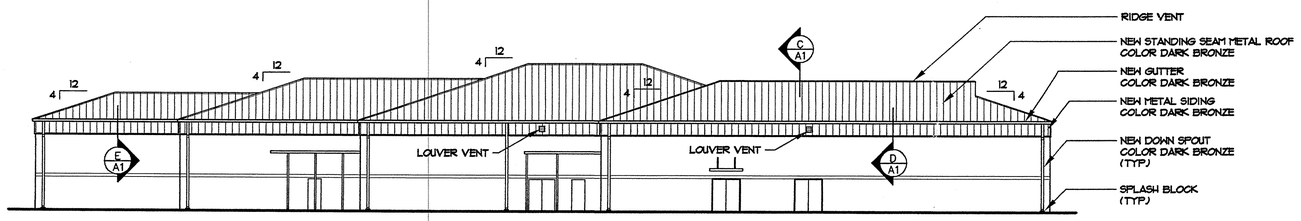





CURB INSTALLATION INSTRUCTIONS
VERTICAL RIB STANDING SEAM PANEL (UNDER THE ROOF)

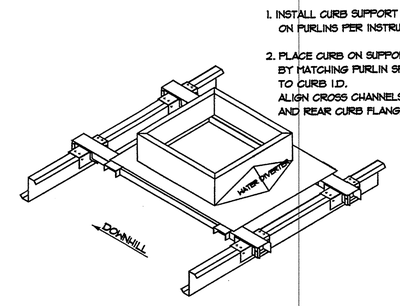E A2 CURB DETAIL
1/2" = 1'

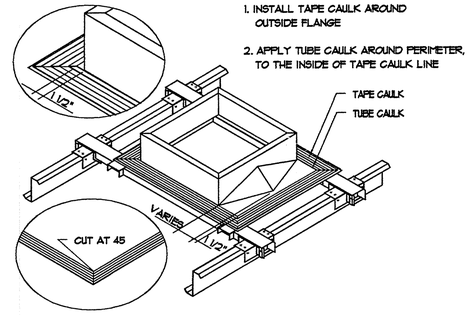


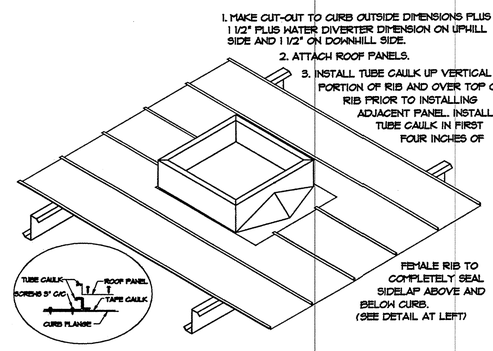F A2 ACCESS PANEL DETAIL
1 1/2" = 1'

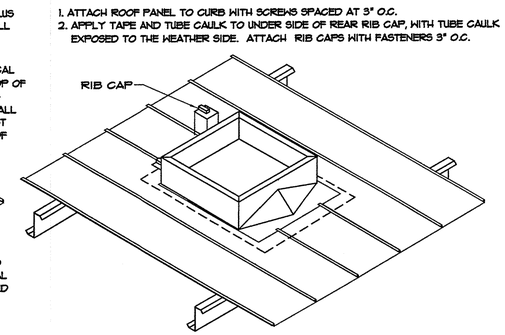100%
RE-SUBMITTAL
07-11-01

AVIONICS BUILDING 216
AIR NATIONAL GUARD
FT. SMITH, ARKANSAS - HKRZ982035

TYPE "A & B" SERVICES

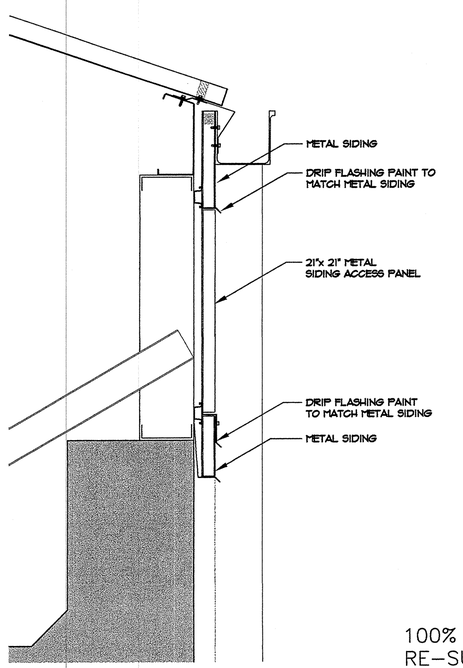The Benham Group
Architects•Engineers
Planners•Consultants
210 Town Center SE
Bella Vista, Arkansas 72714
(501) 855-2030

DATE: 06/13/00
SCALE: AS NOTED
DESIGNED: JSR
DRAWN: ART
APPROVED: TBG

| NO. | DATE | REVISIONS | BY |
|---|---|---|---|

A2 OF

Drawing: F:\ANG PROJECTS\ROOF PROJECTS\216\216A02 Saved: 03/01/2001 13:52 By: art DimScale: 0.00 (TM=0)